GEOMETRY - FURNITURE (DRAFT)	2019_V1
SYMBOLS	REFERENCES
	CHAIRS LAMINATE OR GRAPHIC PRINTED ON PLYWOOD LAMINATED
	AVAILABLE IN 3 NO. FINISHES RED - ABET LAMINATI - ROSSO TANGO - 823 WHITE GRAPHIC - WHITE GEOMETRY GRAPHIC PATTERN BLACK GRAPHIC - BLACK GEOMETRY GRAPHIC PATTERN
P L H	STOOLS & POUFS (H) COMMUNAL HIGH PEDESTALS - FLOOR FIXED (L) COMMUNAL LOW PEDESTALS - FLOOR FIXED (P) LOW POUFS - LOOSE
	AVAILABLE IN 1NO. FINISH: PEDESTAL: BLACK POWDER COATED STEEL RAL 9005 (BLACK GLOSS LEVEL 15-20% MATT FINISH) WITH WHITE GEOMETRICAL GRAPHIC PATTERN SEAT PAD: BLACK HILLS VINYL FA16
1300 1050 780	BENCH SEATS(780MM/1050MM/1300MM) - TBC BENCH ON WALL OR PARTITION (spaced 25mm off)
	AVAILABLE IN 1NO. FINISH: LIGHT GREY - FORMICA - MOUSE 928
1300 1050 780	BENCH SEATS WITH SEAT PAD (780MM/1050MM/1300MM) **BENCH ON WALL ONLY**
	AVAILABLE IN 1NO. FINISH: LIGHT GREY - FORMICA - MOUSE 928 SEAT PAD: ATN - 238x2179 250x1240/990/720mm TBC
	BENCH SEAT 1100MM BACK TO BACK GAP TO BENCHES - MIN 120MM
	AVAILABLE IN 2NO. FINISHES: BLACK GRAPHIC - PRINTED GEOMETRY PATTERN RED - ABET LAMINATI - ROSSO TANGO - 823 SEAT PAD: ATN - 238x2179; SIZE 240x1040mm TBC
	T1 TABLE 600x500MM / TOP HEIGHT : 750MM
	AVAILABLE IN 1 NO. FINISH: TOP LAMINATED FORMICA AGED ASH NATURALLE F8844-NT LAMINATE ON PLYWOOD EXPOSED / STEEL LEG WITH GRAPHIC
	T2 TABLE 1100x600MM / TOP HEIGHT : 750MM
	AVAILABLE IN 1 NO. FINISH: TOP LAMINATED FORMICA AGED ASH NATURALLE F8844-NT LAMINATE ON PLYWOOD EXPOSED / STEEL LEG WITH GRAPHIC
	PARTITION STANDUP 4
	TOP LAMINATED FORMICA AGED ASH NATURALLE LAMINATE ON PLYWOOD EXPOSED / STEEL LEG WITH GRAPHIC FIN WALLS: TBC
	PARTITION STANDUP 2
	TOP LAMINATED FORMICA AGED ASH NATURALLE LAMINATE ON PLYWOOD EXPOSED / STEEL LEG WITH GRAPHIC FIN WALLS: TBC
MAGIC TABLE	MAGIC TABLE
	AVAILABLE IN 1 NO. FINISH: TOP LAMINATED WHITE RESOPAL 0105-60 Pearl White LAMINATE ON PLYWOOD + EDGE PLYWOOD EXPOSED / STEEL LEG WITH GRAPHIC
MAGIC TABLE	MAGIC TABLE
	AVAILABLE IN 1 NO. FINISH: TOP LAMINATED WHITE RESOPAL 0105-60 Pearl White LAMINATE ON PLYWOOD + EDGE PLYWOOD EXPOSED / STEEL LEG WITH GRAPHIC
LOW - 3000mm LOW - 2400mm LOW - 1800mm	COMMUNAL TABLE (850/650x1200/1800/2400/3000MM)
	AVAILABLE IN 1 NO. FINISH: TOP LAMINATED FORMICA AGED ASH NATURALLE F8844-NT LAMINATE ON PLYWOOD EXPOSED / STEEL LEG WITH GRAPHIC
	SIT UP (LOW 750mm/ HIGH 1100mm)
	AVAILABLE IN 1 NO. FINISH: TOP LAMINATED FORMICA AGED ASH NATURALLE F8844-NT LAMINATE ON PLYWOOD - TBC EXPOSED / STEEL LEG WITH GRAPHIC
MMM'S 1200mm MMM'S 1800mm MMM'S 2400mm MMM'S 3000mm	FEATURE MMM'S SIT-UP TABLE (1100mm HIGH) WITH SOLID PLYWOOD EDGES IN 5NO. SIZES: 1200X500mm (2NO. STOOLS) 1800x500mm (3NO. STOOLS) 2400x500mm (4NO. STOOLS) 3000X500mm (5NO. STOOLS) **POWER REQUIRED FOR FEATURE LIGHTING**
	AVAILABLE IN 1NO. FINISH: TBC
ROOM DIVIDER 750	PARTITIONS: FRAME PARTITION (1350mm/1100mm): LOW WALL/ PICTURE FRAMES ABOVE ROOM DIVIDER 50/50 (1350mm/1100mm): LOW WALL/ GLASS ABOVE WITH DECALS ROOM DIVIDER (750mm): FULL HEIGHT GLASS WITH DECALS

MARKETING ELEMENTS	2016_V4
PRICE MENU	DIGITAL PRICE BOARD - 32" DPB-P32
DIGITAL WINDOW POSTER	DIGITAL WINDOW POSTER (INSTORE) - 46" EXTERIOR FACING - DWP EX-P46 INTERIOR FACING - DWP IN-P46
MB-P40 / MB-P46	CURVED CRADLE DIGITAL MENU BOARDS (OTS&SINGLE BEVERAGE CELL- PORTRAIT) - 40" MB-P40/ P46 (REFER TO ARCHITECTS GA_DWG 50) DIGITAL MENU BOARDS (ANY EXISTING BUILDING TYPE) - 40" MB-L40 TYPE.A - 5NO. CURVED TV'S, R3097 TYPE.A2 - 5NO. CURVED TV'S, R2566 TYPE.B - 5NO. CURVED TV'S, R2036 TYPE.C - 5NO. CURVED TV'S, R1084 TYPE.D - 4NO. CURVED TV'S, R2660 TYPE.E - 4NO. CURVED TV'S, R2052 TYPE.F - 5NO. STRAIGHT TV'S
McCAFE SCREEN	McCAFE SCREEN (PORTRAIT) - 40" MS-P40
ORB	ORDER READY BOARD- 32" ORB-L32
	DOUBLED SIDE SELF ORDER KIOSK (SOK) SINGLE SIDED SELF ORDER KIOSK (SOK)
	AIRCHARGE MOBILE PHONE CHARGING SOLUTION
TABLET	TABLET TABLE. 700mm SCREEN IN SCHEME SPECIFIC LAMINATE IF POWER/DATA CANT BE ACCESSED THROUGH FLOOR.

COLOUR REFERENCE	
🟥	NEW EQUIPMENT/FURNITURE (OR INDICATED BY COLOURED HATCH)
⬛	EXISTING/FURNITURE EQUIPMENT
🟦	RELOCATED/FURNITURE EQUIPMENT
	FUTURE/OPTIONAL EQUIPMENT
🟪	MERCHANDISING EQUIPMENT
🟩	NEW CONSTRUCTION
🟧	EXISTING STRUCTURE TO BE REMOVED
	EXISTING 30 MINUTE FIRE RATE WALL
	EXISTING 60 MINUTE FIRE RATE WALL
	PROPOSED 30 MINUTE FIRE RATE WALL
	PROPOSED 60 MINUTE FIRE RATE WALL

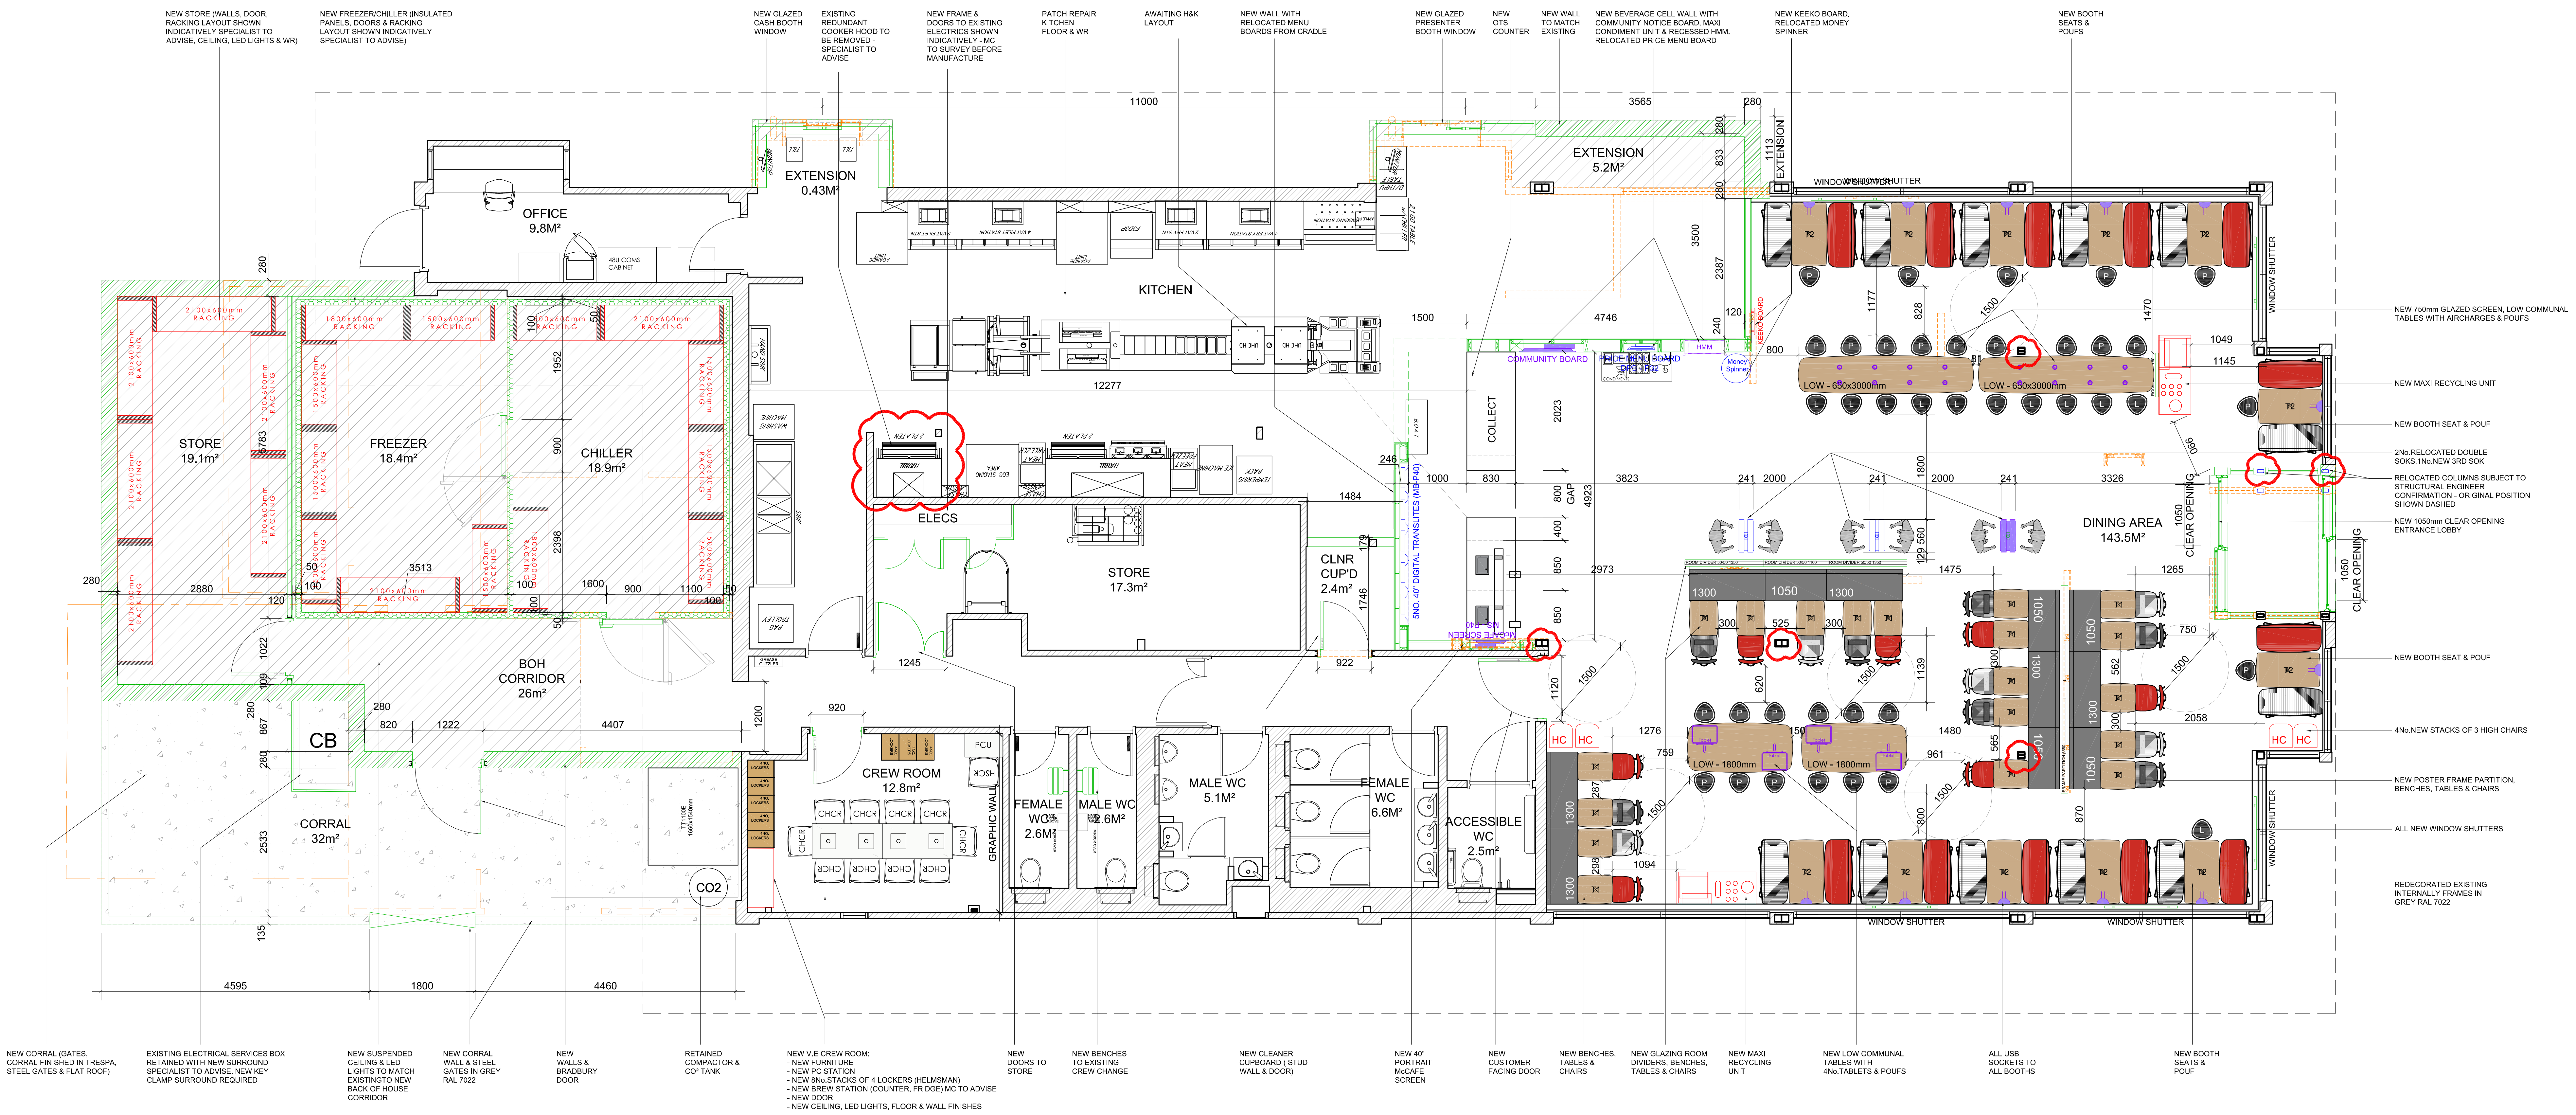

NEW STORE (WALLS, DOOR, RACKING LAYOUT SHOWN INDICATIVELY SPECIALIST TO ADVISE, CEILING, LED LIGHTS & WR)
NEW FREEZER/CHILLER (INSULATED PANELS, DOORS & RACKING LAYOUT SHOWN INDICATIVELY SPECIALIST TO ADVISE)
NEW GLAZED CASH BOOTH WINDOW
EXISTING REDUNDANT COOKER HOOD TO BE REMOVED - SPECIALIST TO ADVISE
NEW FRAME & DOORS TO EXISTING ELECTRICS SHOWN INDICATIVELY - MC TO SURVEY BEFORE MANUFACTURE
PATCH REPAIR KITCHEN FLOOR & WR
AWAITING H&K LAYOUT
NEW WALL WITH RELOCATED MENU BOARDS FROM CRADLE
NEW GLAZED PRESENTER BOOTH WINDOW
NEW OTS COUNTER
NEW WALL TO MATCH EXISTING
NEW BEVERAGE CELL WALL WITH COMMUNITY NOTICE BOARD, MAXI CONDIMENT UNIT & RECESSED HMM. RELOCATED PRICE MENU BOARD
NEW KEEKO BOARD. RELOCATED MONEY SPINNER
NEW BOOTH SEATS & POUFS
NEW 750mm GLAZED SCREEN, LOW COMMUNAL TABLES WITH AIRCHARGES & POUFS
NEW MAXI RECYCLING UNIT
NEW BOOTH SEAT & POUF
2No.RELOCATED DOUBLE SOKS,1No.NEW 3RD SOK
RELOCATED COLUMNS SUBJECT TO STRUCTURAL ENGINEER CONFIRMATION - ORIGINAL POSITION SHOWN DASHED
NEW 1050mm CLEAR OPENING ENTRANCE LOBBY
NEW BOOTH SEAT & POUF
4No.NEW STACKS OF 3 HIGH CHAIRS
NEW POSTER FRAME PARTITION, BENCHES, TABLES & CHAIRS
ALL NEW WINDOW SHUTTERS
REDECORATED EXISTING INTERNALLY FRAMES IN GREY RAL 7022
NEW CORRAL (GATES, CORRAL FINISHED IN TRESPA, STEEL GATES & FLAT ROOF)
EXISTING ELECTRICAL SERVICES BOX RETAINED WITH NEW SURROUND SPECIALIST TO ADVISE. NEW KEY CLAMP SURROUND REQUIRED
NEW SUSPENDED CEILING & LED LIGHTS TO MATCH EXISTINGTO NEW BACK OF HOUSE CORRIDOR
NEW CORRAL WALL & STEEL GATES IN GREY RAL 7022
NEW WALLS & BRADBURY DOOR
RETAINED COMPACTOR & CO² TANK
NEW V.E CREW ROOM:
- NEW FURNITURE
- NEW PC STATION
- NEW 8No.STACKS OF 4 LOCKERS (HELMSMAN)
- NEW BREW STATION (COUNTER, FRIDGE) MC TO ADVISE
- NEW DOOR
- NEW CEILING, LED LIGHTS, FLOOR & WALL FINISHES
NEW DOORS TO STORE
NEW BENCHES TO EXISTING CREW CHANGE
NEW CLEANER CUPBOARD (STUD WALL & DOOR)
NEW 40" PORTRAIT McCAFE SCREEN
NEW CUSTOMER FACING DOOR
NEW BENCHES, TABLES & CHAIRS
NEW GLAZING ROOM DIVIDERS, BENCHES, TABLES & CHAIRS
NEW MAXI RECYCLING UNIT
NEW LOW COMMUNAL TABLES WITH 4No.TABLETS & POUFS
ALL USB SOCKETS TO ALL BOOTHS
NEW BOOTH SEATS & POUF
OFFICE 9.8M²
EXTENSION 0.43M²
KITCHEN
EXTENSION 5.2M²
EXTENSION
STORE 19.1m²
FREEZER 18.4m²
CHILLER 18.9m²
ELECS
STORE 17.3m²
CLNR CUP'D 2.4m²
COLLECT
COMMUNITY BOARD
DINING AREA 143.5M²
CLEAR OPENING
BOH CORRIDOR 26m²
CB
CORRAL 32m²
CO2
CREW ROOM 12.8m²
GRAPHIC WALL
FEMALE WC 2.6M²
MALE WC 2.6M²
MALE WC 5.1M²
FEMALE WC 6.6M²
ACCESSIBLE WC 2.5m²
5NO. 40" DIGITAL TRANSLITES (MB-P40)
WINDOW SHUTTER
LOW - 650x3000mm
LOW - 1800mm
2100x600mm RACKING
1500x600mm RACKING
11000
3565
4595
1800
4460
12277
4746
1050 CLEAR OPENING

NOTES

- All dimensions and levels are to be checked on site.
- Any discrepancies are to be reported to the architect before any work commences.
- This drawing shall not be scaled to ascertain any dimensions. Work to figured dims only.
- This drawing shall not be reproduced without express written permission from AEW.
- Title overlay drawings and ownership boundaries are produced using all reasonable endeavours. AEW cannot be responsible for the accuracy or scale discrepancy of base plans supplied to them.
- All works are to be undertaken in accordance with Building Regulations and the latest British Standards.
- All proprietary materials and products are to be used strictly in accordance with the manufacturers recommendations.

CDM 2015

Client notified of duties: **At Design Workshops**

Principal Designer: **CSS**

Unless noted below, all known hazards have been highlighted on the drawing:

- McDELIVERY NOT REQUIRED
- AWAITING HUB & SPOKE KITCHEN LAYOUT FROM H&K

NOTE:
RCP REQUIREMENTS:
- ALL NEW CEILING & LED TO DINING AREA
- NEW LED IN EXISTING LOCATIONS TO CUSTOMER WC CORRIDOR & WCS
- NEW CEILING & LED TO CREW ROOM
- NEW 600x600mm CEILING & FLAT BED LED TO KITCHEN

AREAS SCHEDULE	EXISTING	PROPOSED
TOTAL COVERS	128	125
DINING AREA INTERNAL AREA (m²)	149.5m²	143.5m²
WC INTERNAL AREA (m²)	14.2m²	14.2m²
CREW ROOM INTERNAL AREA (m²)	18m²	18m²

DRAWINGS BASED ON:
SURVEY - AEW_4286_1023_INTERIOR DRAWINGS
H&K - DI-6875D

PROPOSED GENERAL ARRANGEMENT PLAN 1:50

REIMAGE
GEOMETRY

REV	Date	Drawn by: -	Checked by: -

Status: **S2**
Purpose of Issue: **For Information**
drawing stage: **STAGE 1**
client: **McDonald's Restaurants Ltd**
project: **CHIRK WREXHAM**
store: **1023**
drawing title: **PROPOSED GENERAL ARRANGEMENT PLAN**
date: **24.02.20**
drawn: **MW**
scale@A0: **1:50**
checked: **JLS**

aew architects
0161 214 4370
www.aewarchitects.com

Job No **11757_AEW_1023_0050**
Rev -