


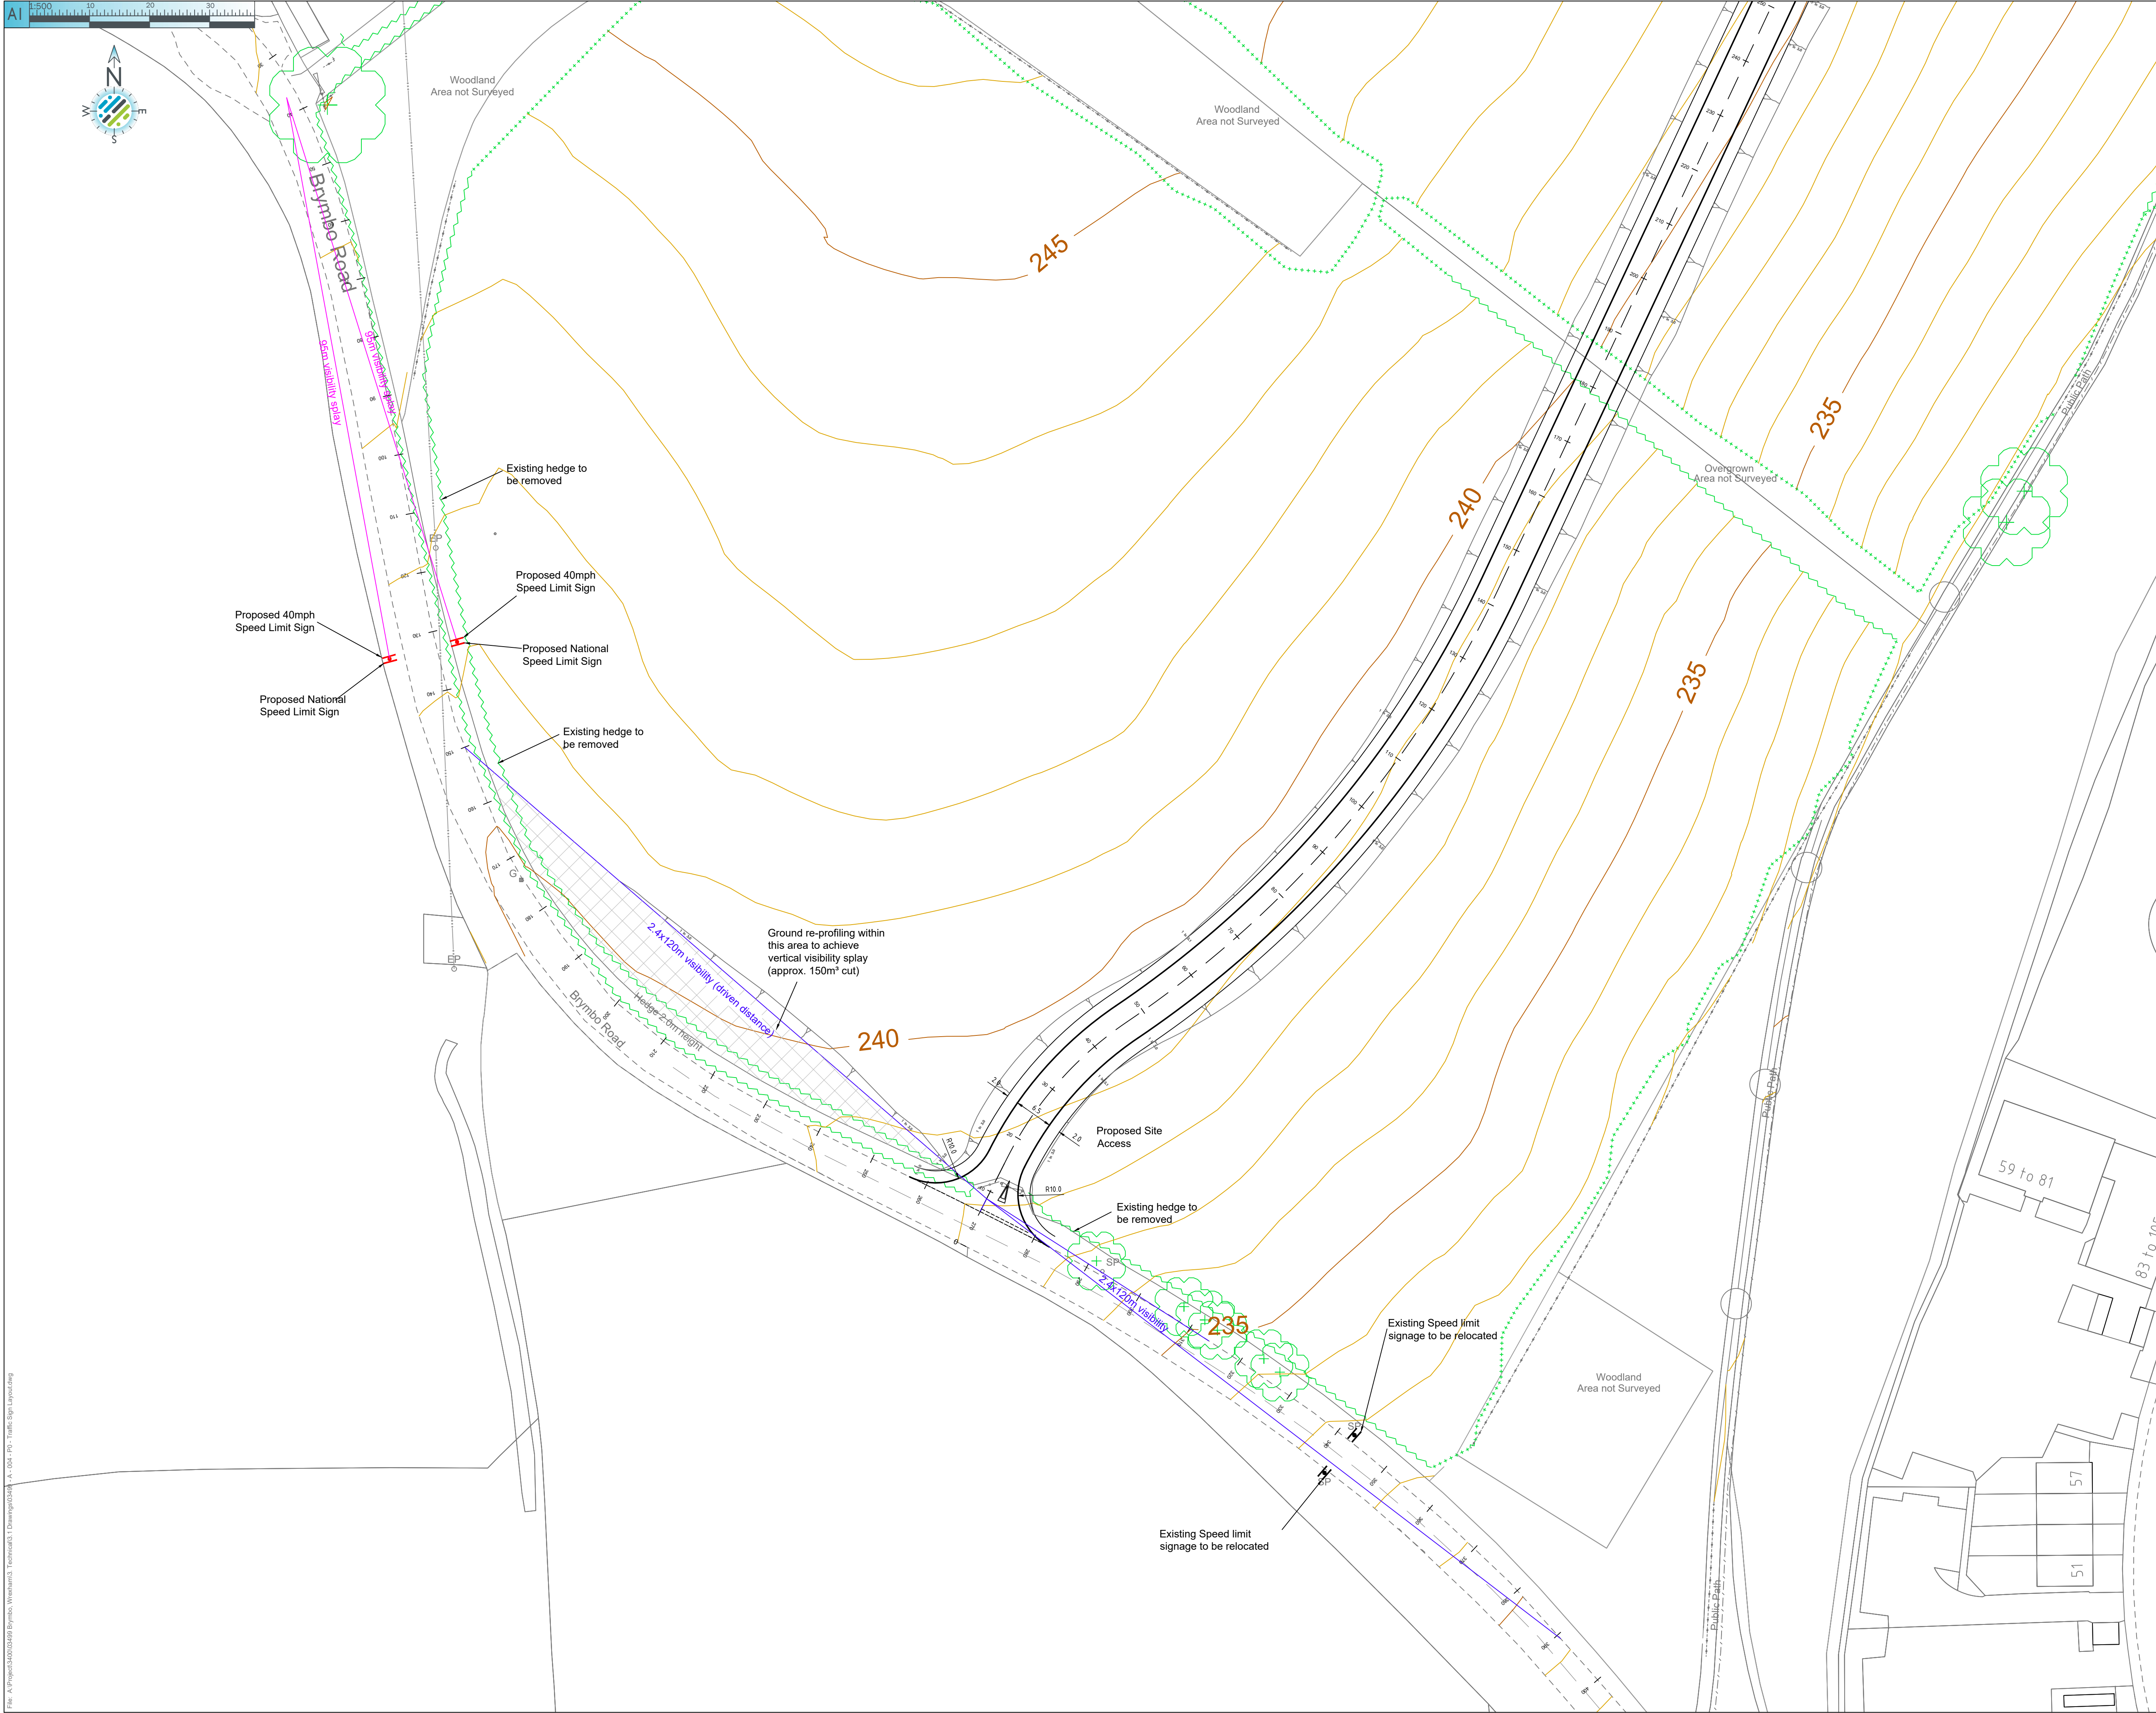

NOTES
These drawings have been produced with reference to the CDM Regulations 2015. Please note that these are pre-construction phase drawings and should be subject to further design risk management as required in accordance with Regulation 9

Key

- Existing Road Sign to be Removed
- Proposed Road Sign
- 95m Visibility Splay (approach speed limit 60mph, speed sign limit 40mph)
- 2.4m x 120m Visibility Splay (DMRB 40mph)

PI	35/02/20	Speed Traffic Signs	LT
REV	DATE	REVISION NOTE	BY
PJA CLIENT Seren House - High Street Longbridge - Birmingham B31 2UQ - Tel: 0121 475 0234 London - Birmingham Bristol - Reading - Exeter www.pja.co.uk			
PROJECT Brymbo Developments Ltd Brymbo Park, Brymbo, Wrexham			
DRAWING TITLE Proposed Ty Cerrig Site Access/Brymbo Road Junction			
DRAWING ISSUE STATUS INFORMATION			
JOB CODE	SUB-CODE	DRAWING NO.	REVISION
3499	- A -	0003	- PI
Revision Issued : P - Prelim / E - Erection / C - Construction			
A1@ 500	JL	ME	22/03/19
SCALE	DRAWN	REVIEWED	DATE

File: A:\Projects\3499\0003\Brymbo Park\Wrexham\Technical\1\Drawings\03\A1 - 004 - PI - Traffic Signs Layout.dwg

Copyright © PJA and Associates Ltd. All Rights Reserved.