


Tree Reference	DBH at 1.5m	RPA Diameter
T 1	955mm	11460mm
T 2	96mm	1152mm
T 3	190mm	2280mm

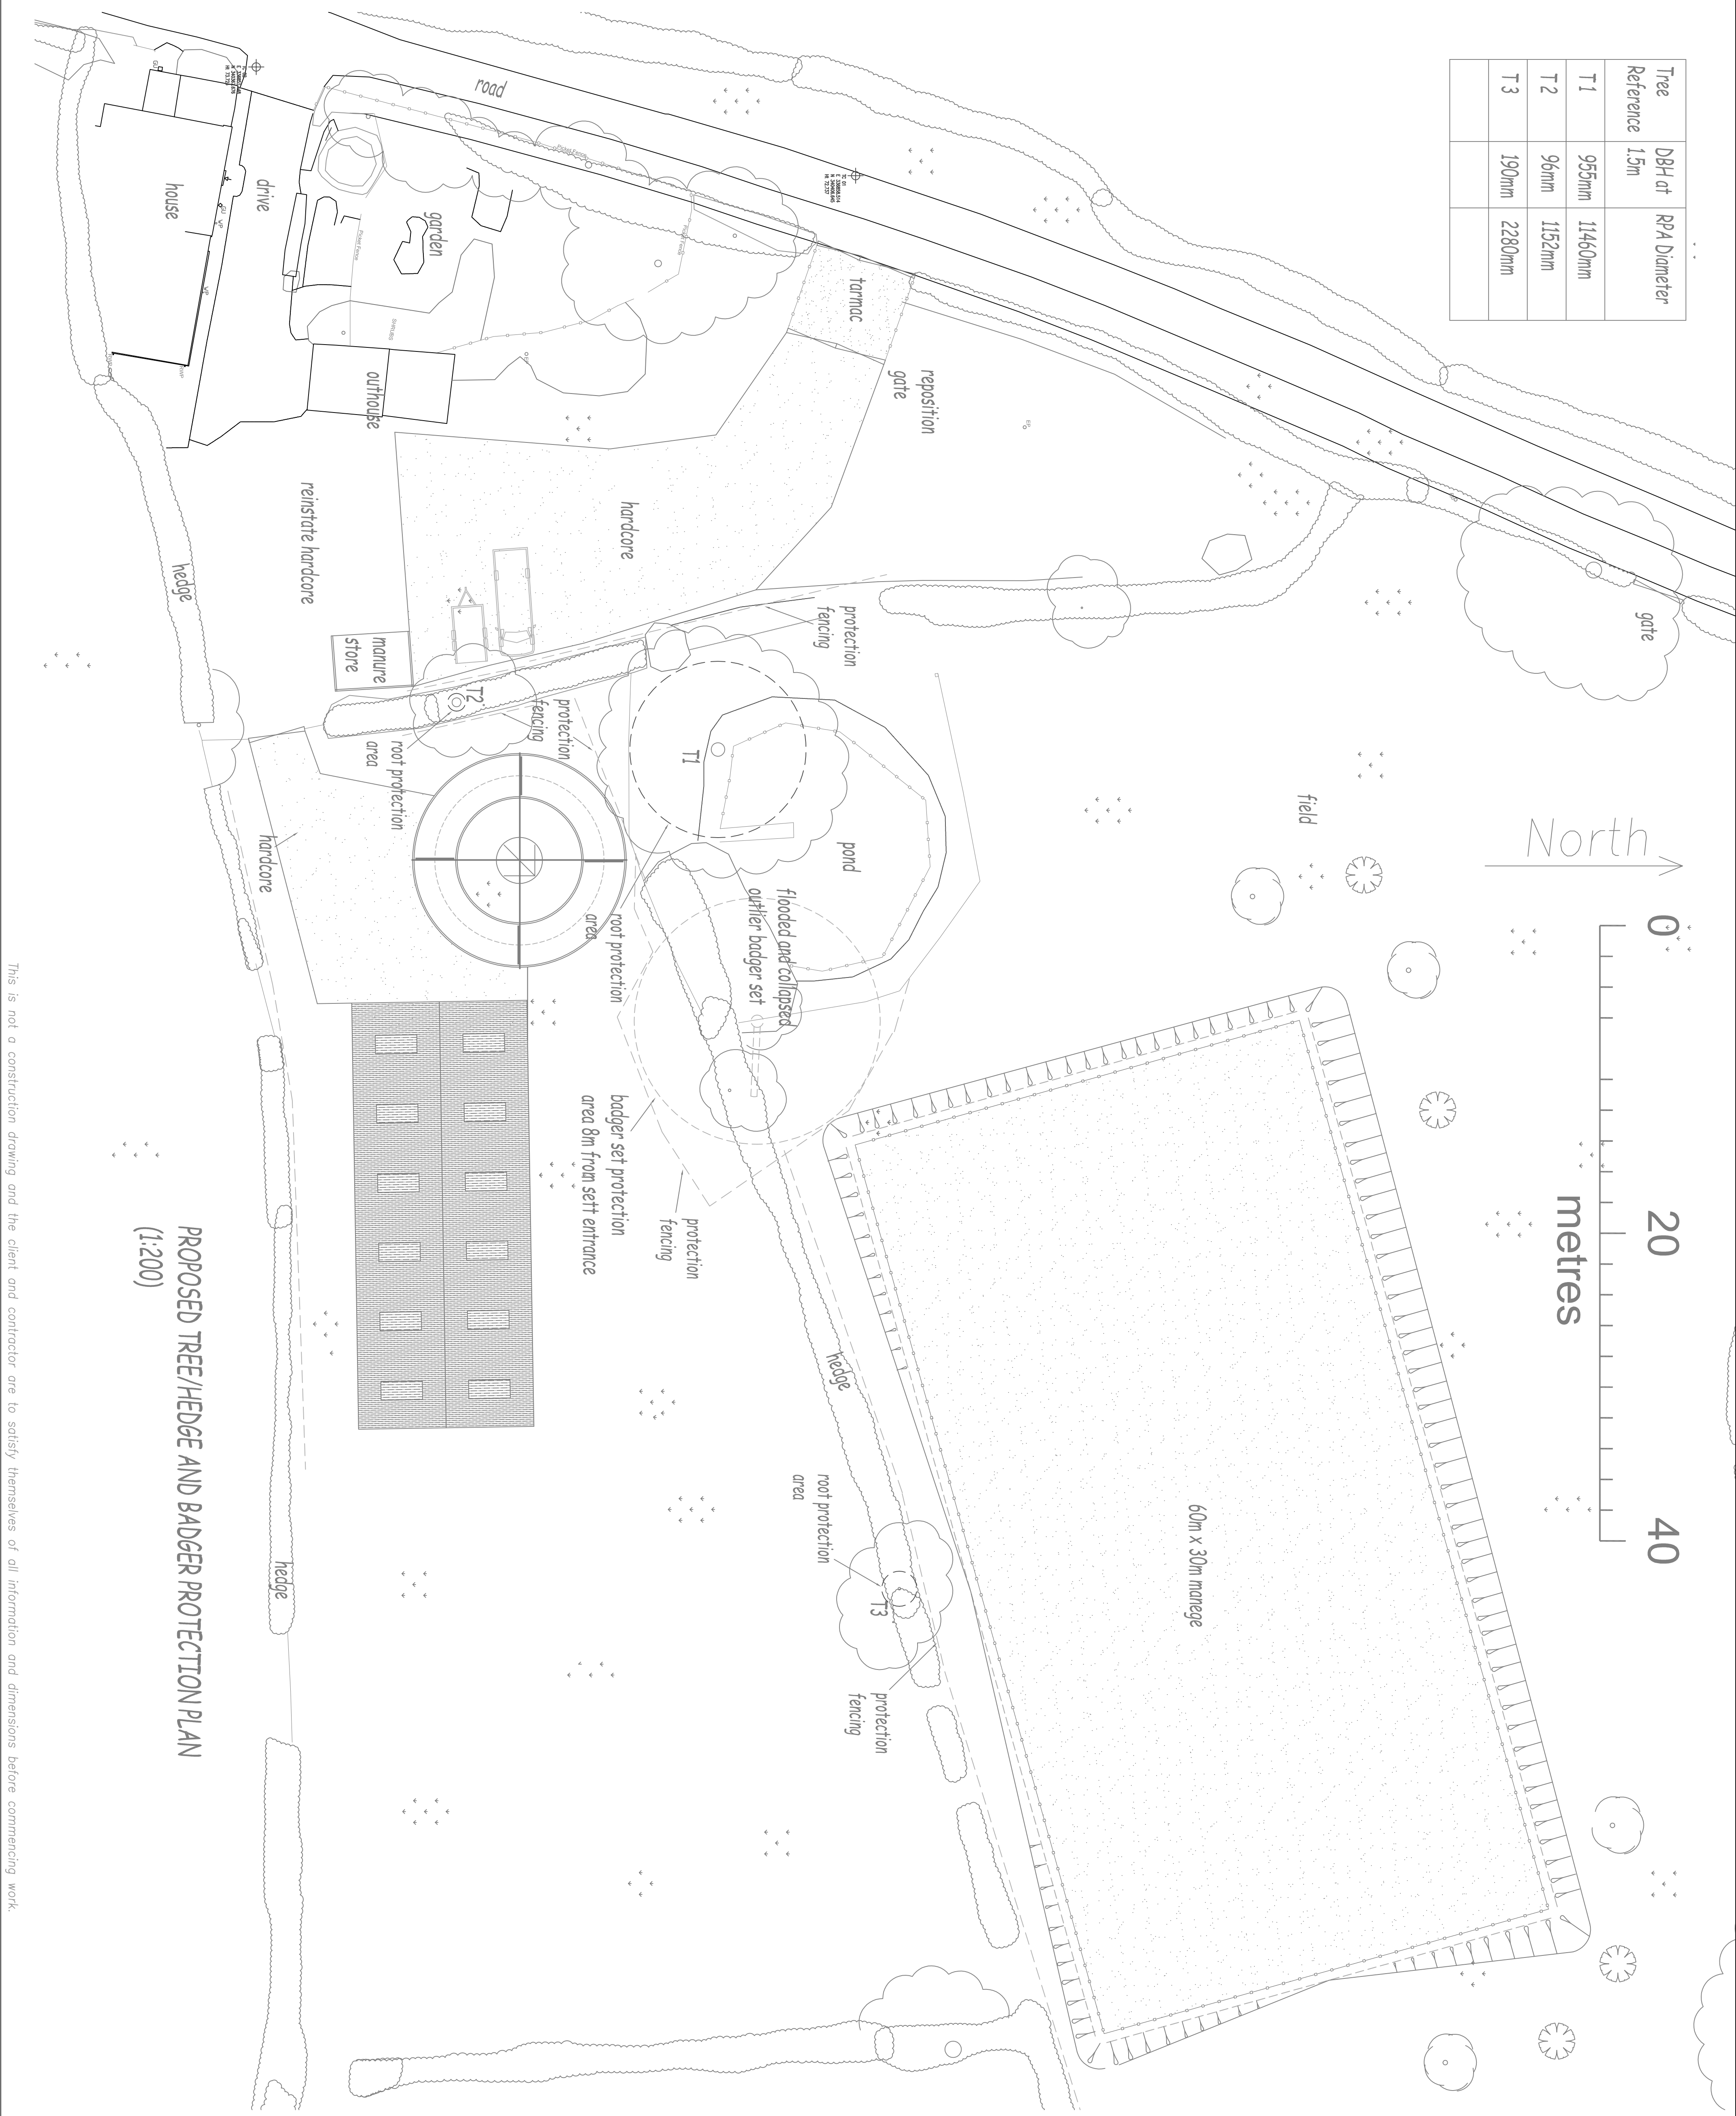

This drawing forms part of a planning application/building control application only and should not be used as a construction drawing. The information shown is for reference purposes only. All dimensions should be thoroughly checked on site prior to commencement. In any instance the location of any boundary shall be confirmed and agreed with the adjacent owner if applicable. No part of the works shall be constructed so that it affects a trespass upon an adjacent property. All work shall be carried out in accordance with the Party Wall Act of 1996. All work shall be carried out in strict accordance with the British Standard Codes of Practice, Building Control requirements and respective manufacturers instructions. It is the clients responsibility to ensure that any structural design is thoroughly checked and verified by a structural engineer.

Equestrian Design

EQUESTRIAN DESIGN
5 WASLEY CLOSE,
FEARNHEAD,
WARRINGTON,
CHESHIRE.
WA2 0DH

Tel: 01925 824523
Mobile: 07506 721770
Email: andy@equestriandesign.co.uk

Client: MS A BANNISTER-BELL

Job Title:
PROPOSED NEW STABLE BLOCK,
ASSOCIATED YARD AREA AND
NEW HORSE EXERCISE ARENA TO
MODEL FARM, KNOLTON BRYN,
OVERTON, WREXHAM. LL13 0LF

Drawing Title:
HEDGE, TREE AND BADGER SETT
PROTECTION PLAN

Scale:
AS NOTED @ A1

Date: MARCH 2020
Drawn By: ALW

Drawing Number	Rev
1460320	