


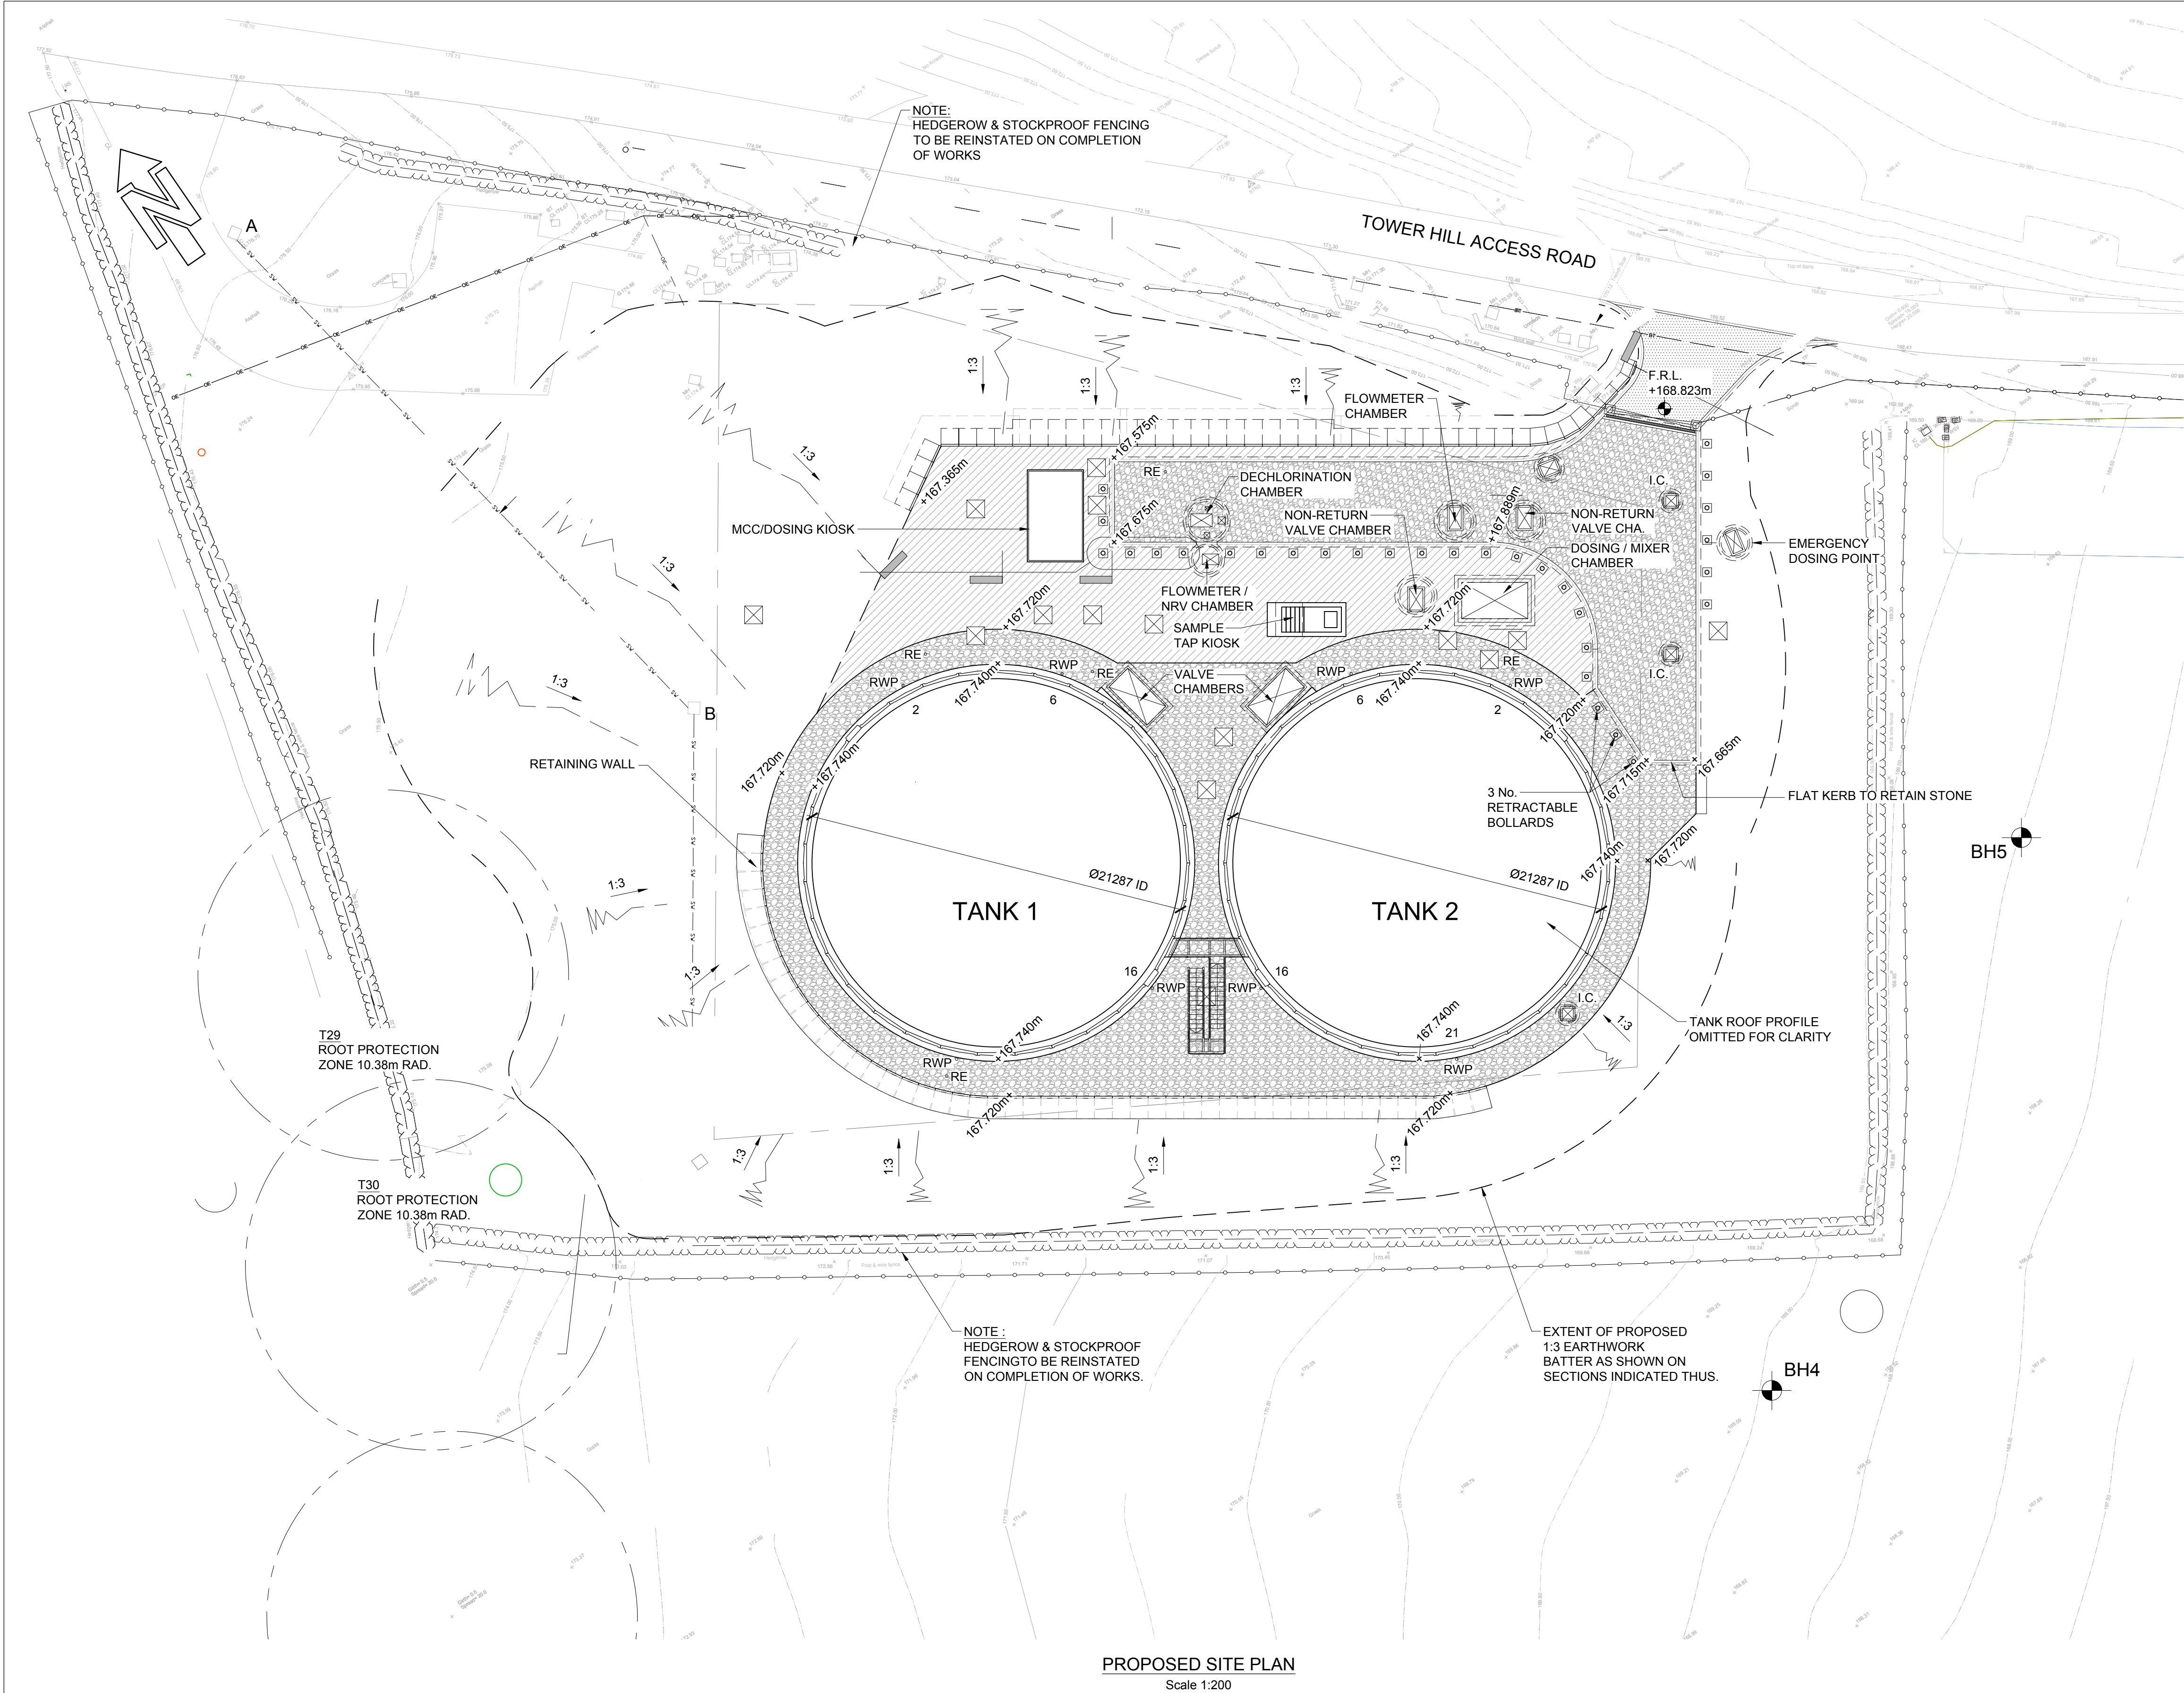

DO NOT SCALE - IF IN DOUBT ASK

NOTES

GENERAL:

- DO NOT SCALE FROM THIS DRAWING.
- ALL DIMENSIONS ARE IN MILLIMETRES (mm) & ALL LEVELS ARE IN METRES (m) AOD, UNLESS STATED OTHERWISE.
- ALL DIMENSIONS & LEVELS TO BE CHECKED ON SITE AND ANY DISCREPANCIES SHOULD BE REPORTED TO THE DESIGNER.
- ALL HEDGEROW TO BE REINSTATED ON COMPLETION OF THE WORKS.

KEY:

- BITMAC ACCESS SPLAY
- HEAVY DUTY STONE ROAD
- CONCRETE PATH
- GRAVEL AREA
- STOCKPROOF FENCING
- RETAINING WALL
- BOLLARDS
- I.C. ROOF DRAINAGE INSPECTION CHAMBER

- F.G.L. - FINAL GROUND LEVEL
- F.R.L. - FINAL ROAD LEVEL
- RE - RODDING EYE
- RWP - RAIN WATER PIPE

PLANNING

Rev	Date	Description	By	Chk	App
P01	06.11.2019	PLANNING	CJO	KC	CJO



4 Station Road, Cheadle Hulme,
SK8 5AE, United Kingdom
T 44 (0)161 491 4600
E UKmail@ghd.com W www.ghd.com

SCALE
1 : 200

PROJECT
**SUGN - Y - PWLL RESERVOIR
REPLACEMENT**

TITLE
PROPOSED SITE LAYOUT

SUBCONTRACTOR REF 12501145	DRAWING SIZE A1
CLIENT DRAWING NO H6W/00015-CV-22-004	STATUS CONSTRUCTION

DRAWING No. CH12501198-GHD-DRG-020 REV. P01

THIS DRAWING TO BE
REPRODUCED IN COLOUR ONLY