


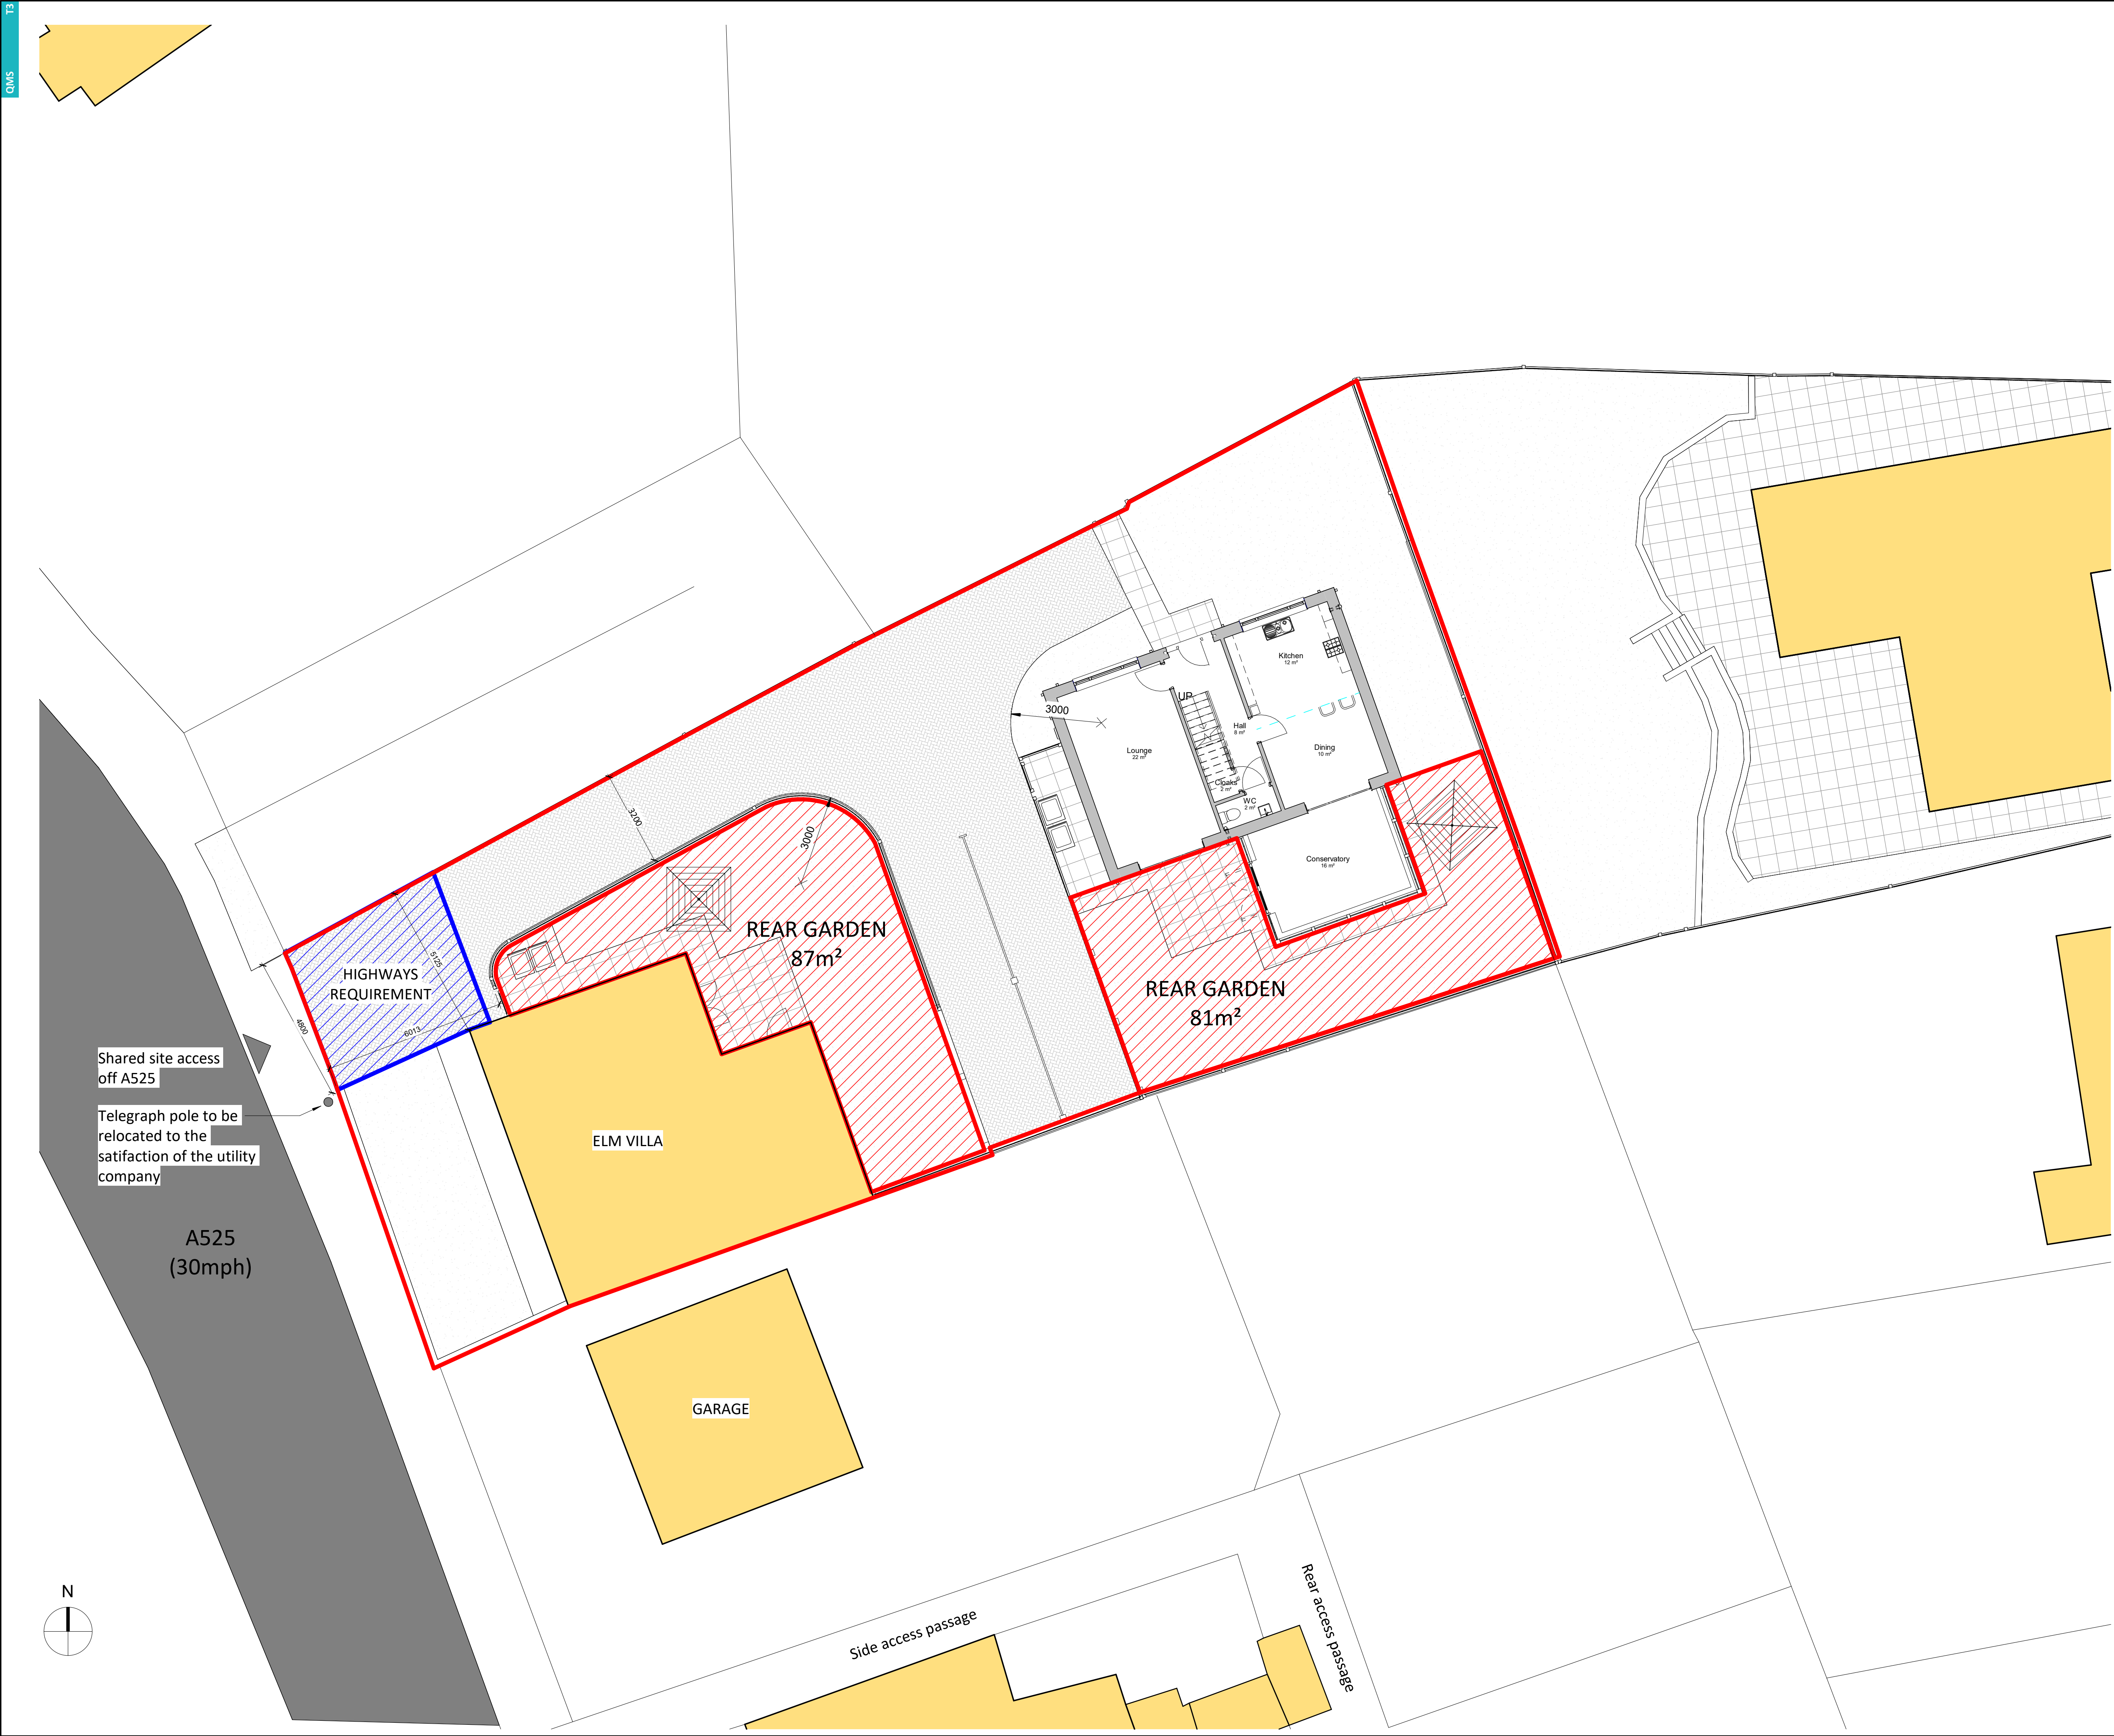

- General Notes
1. Contractor to verify all dimensions and check level datums on site
 2. All of the designs are the sole property of TACP Architects Ltd and may not be used without their written agreement
 3. All prints, specifications and their copyright are the property of TACP Architects Ltd
 4. Do not scale off drawings
 5. All dimensions shall be checked on site before commencement of shop drawings, manufacture and all discrepancies must be reported to TACP Architects Ltd

Revisions				
Rev	Date	Description	By	Check

Consultants

Client

Project Title
Elm Villa, Marchwiel

Drawing Title
Rear Gardens & Highways Requirement

Scale	Date	Drawn By	Checked By	Office
1 : 100@A1	22/11/19	ACR	MG	Wrexham
Job Number	Project•Originator•Zone•Level•Type•Role•Number			Revision
EV001	EV -TACP- PS- 00-DR- A-707			