


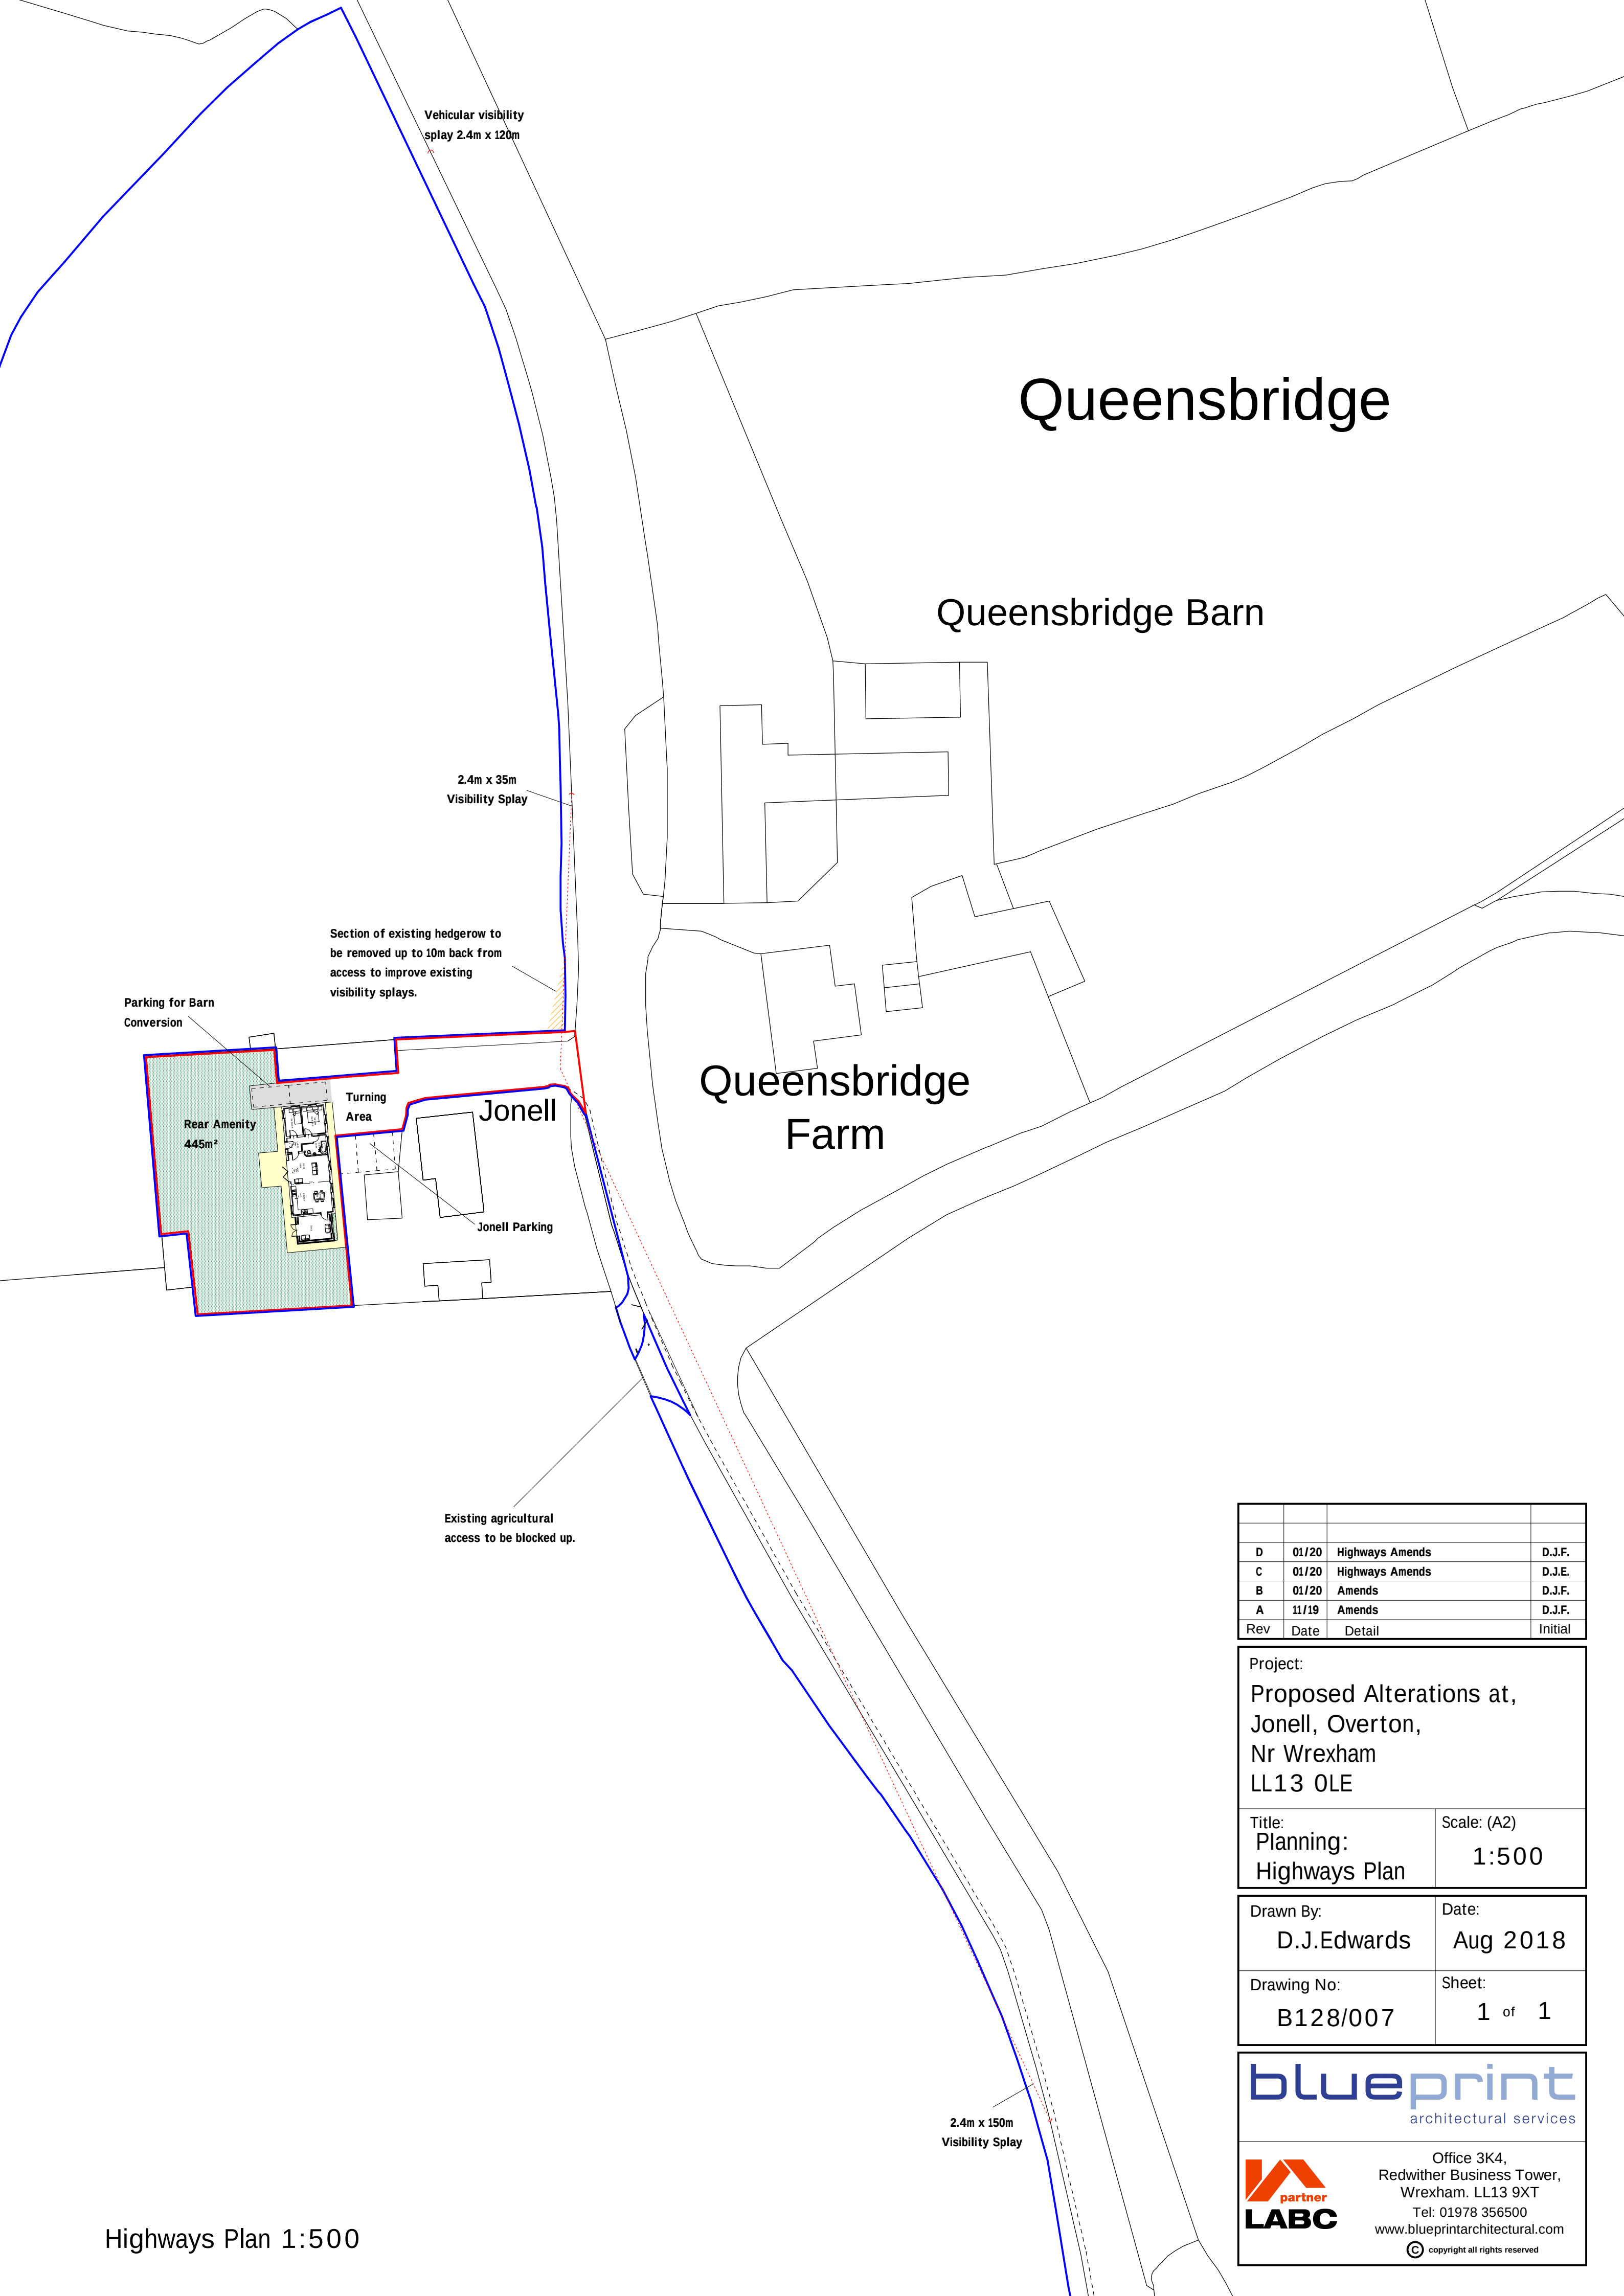

# Queensbridge

## Queensbridge Barn

## Queensbridge Farm

Jonell

Jonell Parking

Section of existing hedgerow to be removed up to 10m back from access to improve existing visibility splays.

Parking for Barn Conversion

Rear Amenity 445m²

Turning Area

Existing agricultural access to be blocked up.

| Rev | Date  | Detail          | Initial |
|-----|-------|-----------------|---------|
| D   | 01/20 | Highways Amends | D.J.F.  |
| C   | 01/20 | Highways Amends | D.J.E.  |
| B   | 01/20 | Amends          | D.J.F.  |
| A   | 11/19 | Amends          | D.J.F.  |

|                                                                                    |                      |
|------------------------------------------------------------------------------------|----------------------|
| Project:<br>Proposed Alterations at,<br>Jonell, Overton,<br>Nr Wrexham<br>LL13 0LE |                      |
| Title:<br>Planning:<br>Highways Plan                                               | Scale: (A2)<br>1:500 |

|                          |                   |
|--------------------------|-------------------|
| Drawn By:<br>D.J.Edwards | Date:<br>Aug 2018 |
| Drawing No:<br>B128/007  | Sheet:<br>1 of 1  |



Office 3K4,  
Redwither Business Tower,  
Wrexham. LL13 9XT  
Tel: 01978 356500  
www.blueprintarchitectural.com  
© copyright all rights reserved