


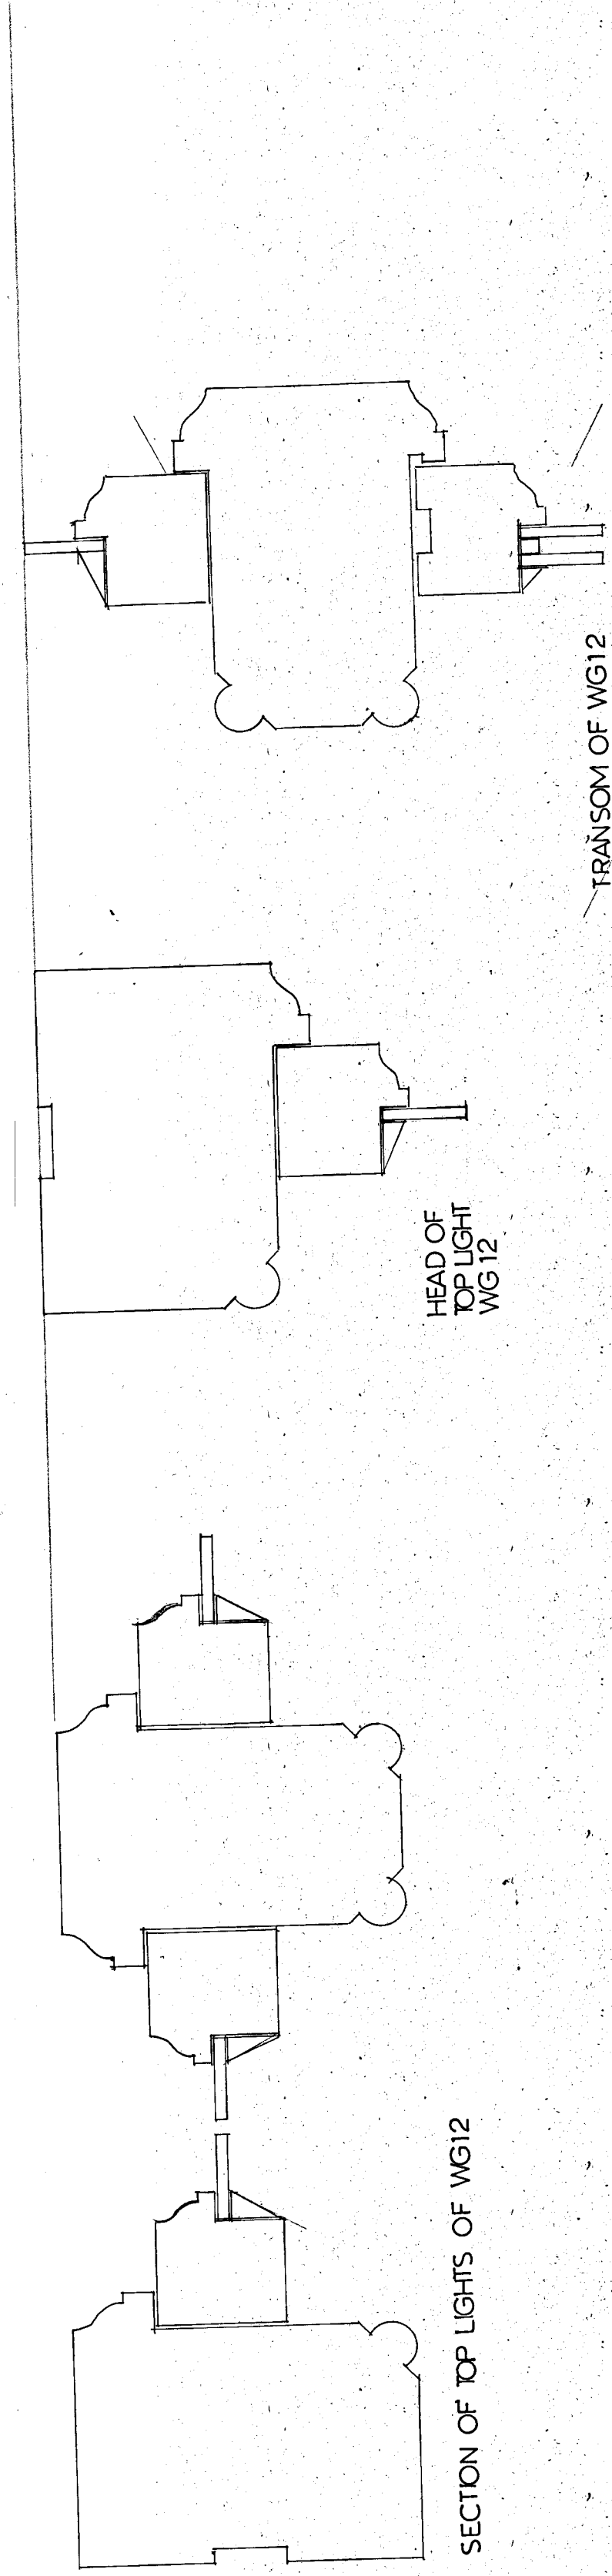

SECTION OF TOP LIGHTS OF WG12

HEAD OF TOP LIGHT WG12

TRANSOM OF WG12

1046.75

KNOLTON HALL

WG12 JOINERY
SECTION DETAILS