


Adoptable materials and workmanship conform to part E of 'Sewers for Adoption' 7th Edition.

CIVIL / STRUCTURAL DESIGN RISK MANAGEMENT

Abnormal or unusual residual risks associated with the design outcomes shown on this drawing are:-

RSK LDE LTD has followed its Design Risk Management process for Hazard Elimination and Risk reduction in developing the designs shown on this drawing.
Abnormal or unusual residual risks may be shown above where it is considered that such risk may not normally be expected by competent persons engaged on work of this nature or type.

FIGURE C.5
TYPICAL DETAIL OF OUTFALL TO WATERCOURSE
Suitable for outfall pipes of less than 350 mm

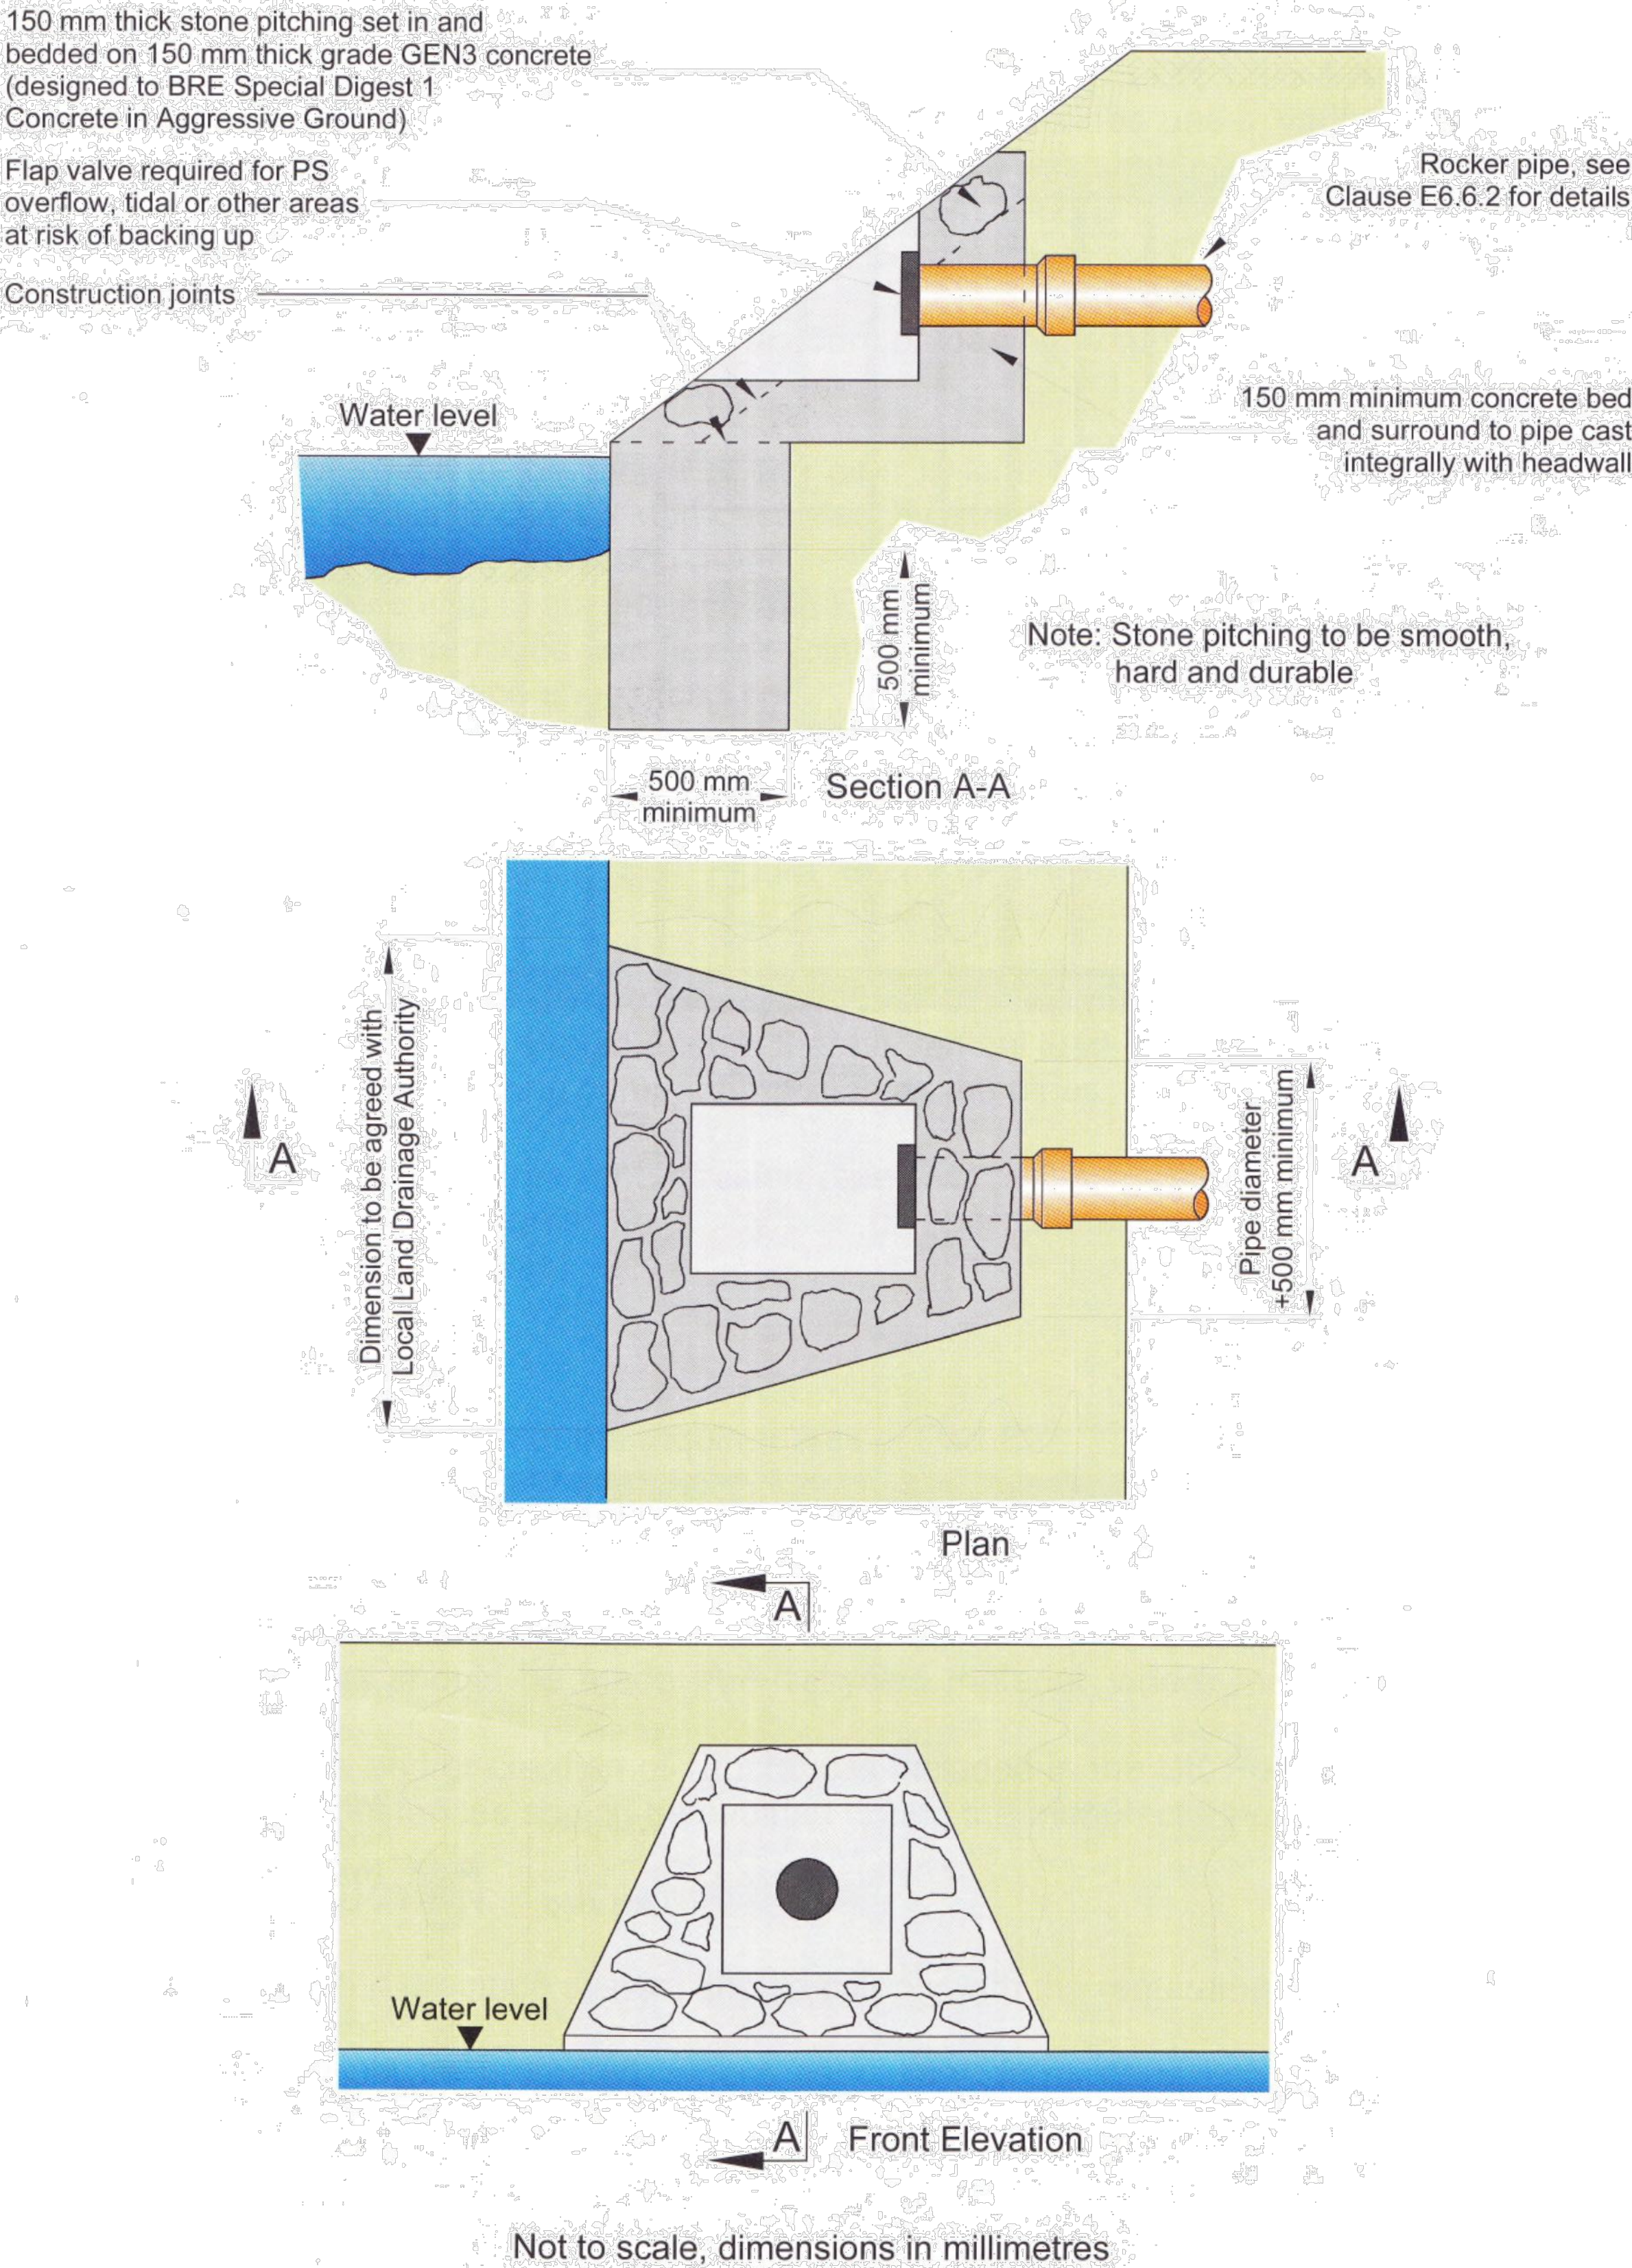

P2	27.01.20	Note added	LGS	GPY	
P1	09.12.19	First Issue	LGS	GPY	
Rev.	Date	Amendment	Drawn	Chkd.	Appd.

RSK LAND & DEVELOPMENT ENGINEERING LTD Spring Lodge 172 Chester Road Helsby Cheshire, WA6 0AR United Kingdom Tel: +44 (0) 1928 726006 Fax: +44 (0) 1928 725633 Email: kde@rsk.co.uk Web: www.rsk.co.uk					
Client					
MACBRYDE HOMES					
Project Title					
Wrexham Road Holt					
Status					
DETAILED DESIGN					
Drawing Title					
Drainage Construction Details Sheet 3 of 4					
Drawn LGS	Date NOV 19	Checked GPY	Date NOV 19	Approved	Date
Scale NTS	Orig Size A1		Dimensions		
Project No. 881986			Drawing File		
Drawing No. 40-16-03				Rev. P2	