
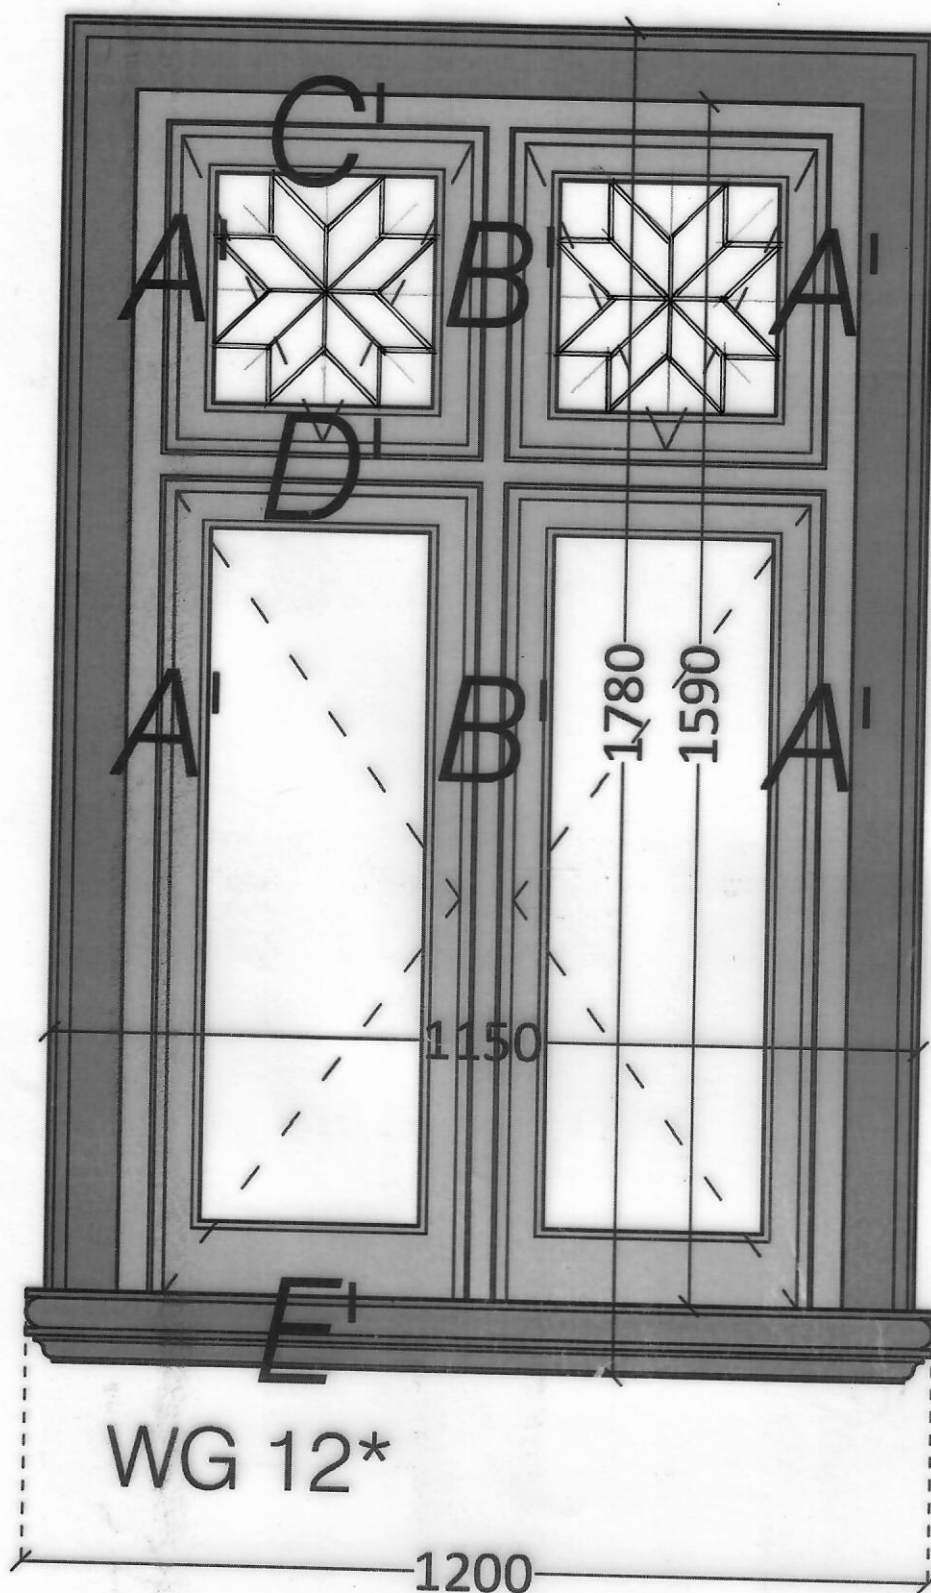


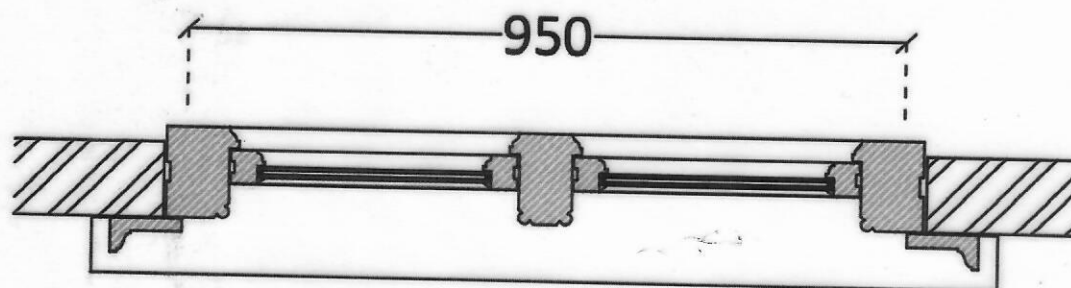

1046

Rnolton Hall