


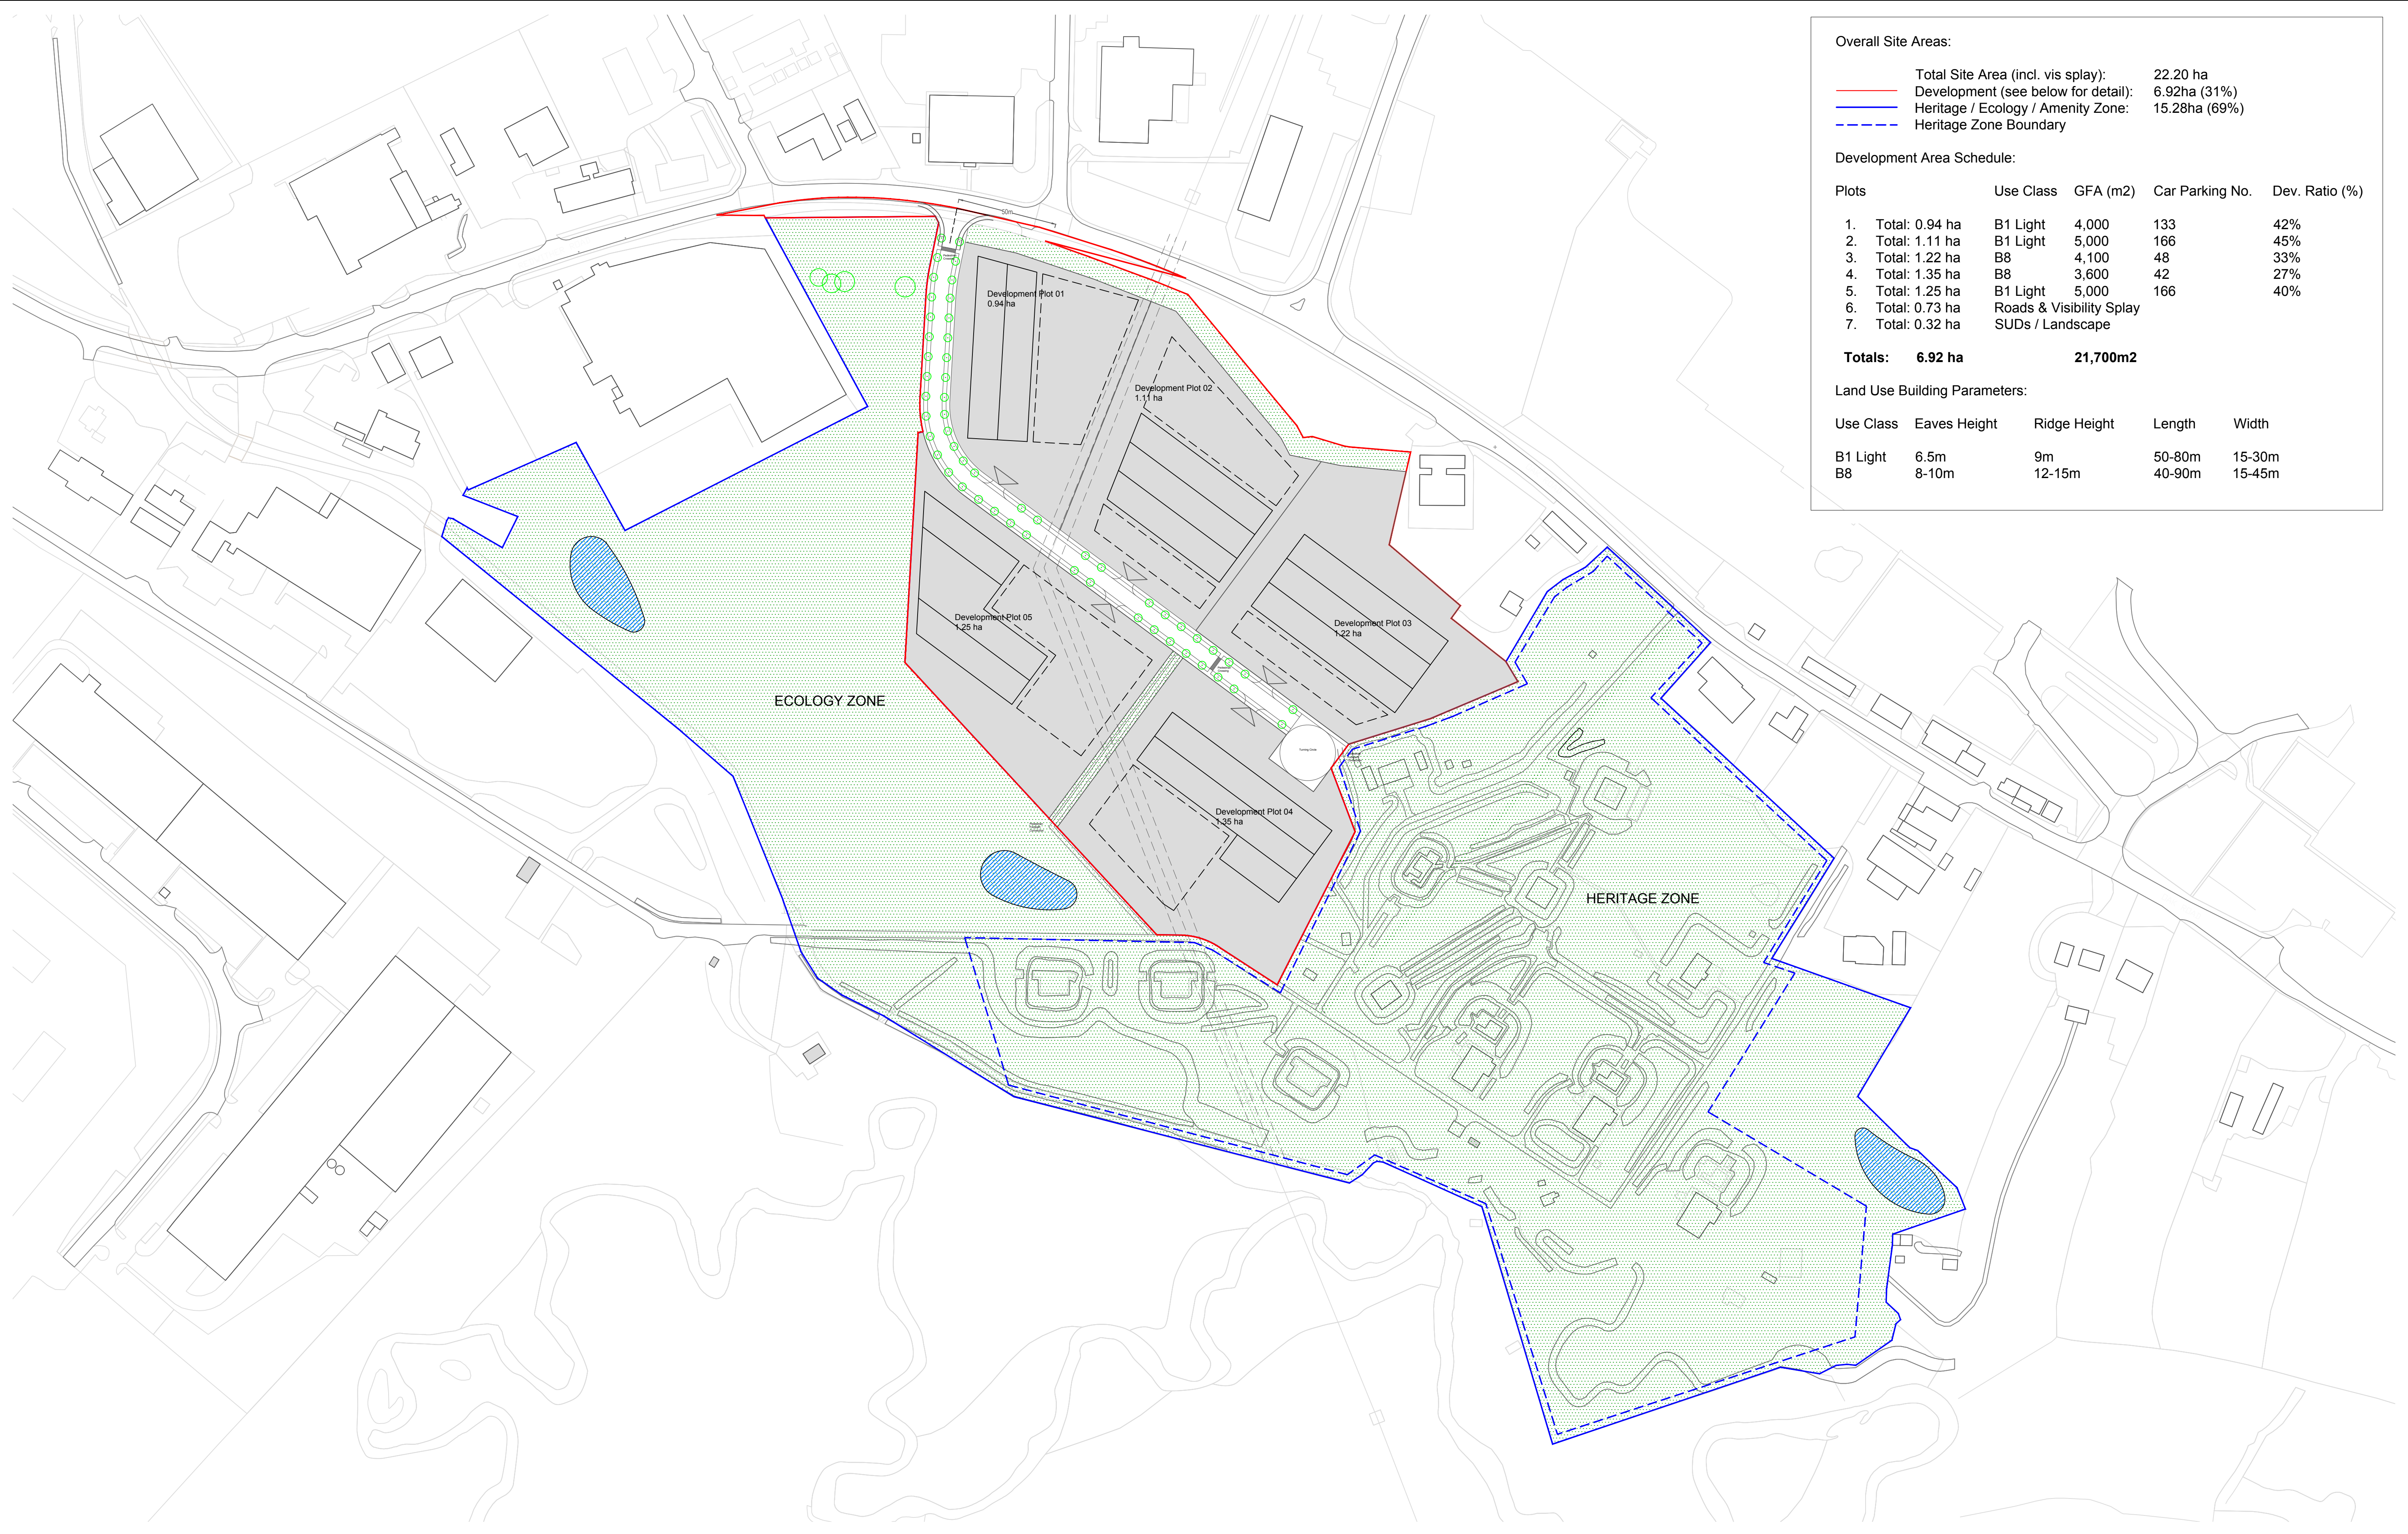

Overall Site Areas:

Total Site Area (incl. vis splay):

Development (see below for detail):

Heritage / Ecology / Amenity Zone:

Heritage Zone Boundary

22.20 ha

6.92ha (31%)

15.28ha (69%)

Development Area Schedule:

Plots	Use Class	GFA (m2)	Car Parking No.	Dev. Ratio (%)
1. Total: 0.94 ha	B1 Light	4,000	133	42%
2. Total: 1.11 ha	B1 Light	5,000	166	45%
3. Total: 1.22 ha	B8	4,100	48	33%
4. Total: 1.35 ha	B8	3,600	42	27%
5. Total: 1.25 ha	B1 Light	5,000	166	40%
6. Total: 0.73 ha	Roads & Visibility Splay			
7. Total: 0.32 ha	SUDs / Landscape			
Totals:	6.92 ha	21,700m2		

Land Use Building Parameters:

Use Class	Eaves Height	Ridge Height	Length	Width
B1 Light	6.5m	9m	50-80m	15-30m
B8	8-10m	12-15m	40-90m	15-45m

REVISIONS					REVISIONS				
Rev.	Description	Date	By	Chk'd	Rev.	Description	Date	By	Chk'd
A	Areas revised to incl. Heritage & new jct.	22.03.19	SR	SR	G	Heritage Area amended	16.10.19	SR	SR
B	Road alignment, Ecology increase, GFA added	26.03.19	SR	SR	H	Parking numbers to plot 5 amended.	19.11.19	SR	SR
C	Areas and site boundaries revised	28.03.19	SR	SR	I	Land Use Building Parameters added	28.11.19	SR	SR
D	Plots 4 & 5 combined, plot 5 access removed	23.04.19	SR	SR	J	Heritage Zone Extended	05.02.20	SR	SR
E	Internal access road minor amends.	03.05.19	SR	SR	K	Heritage Zone Extended	07.02.20	SR	SR
F	Footpath connectors added, notes added	16.05.19	SR	SR	L	Eastern SUDs pond moved from Heritage Area	12.02.20	SR	SR

Reproduced from Ordnance Survey material with the permission of the controller of Her Majesty's Stationary Office under the Licence No 186287

PRELIMINARY
client: CEFN PARK DEVELOPMENT LTD
project: THE OAKS
drawing title: PROPOSED SITE PARAMETERS PLAN
dwn: SR
chk'd: SR