


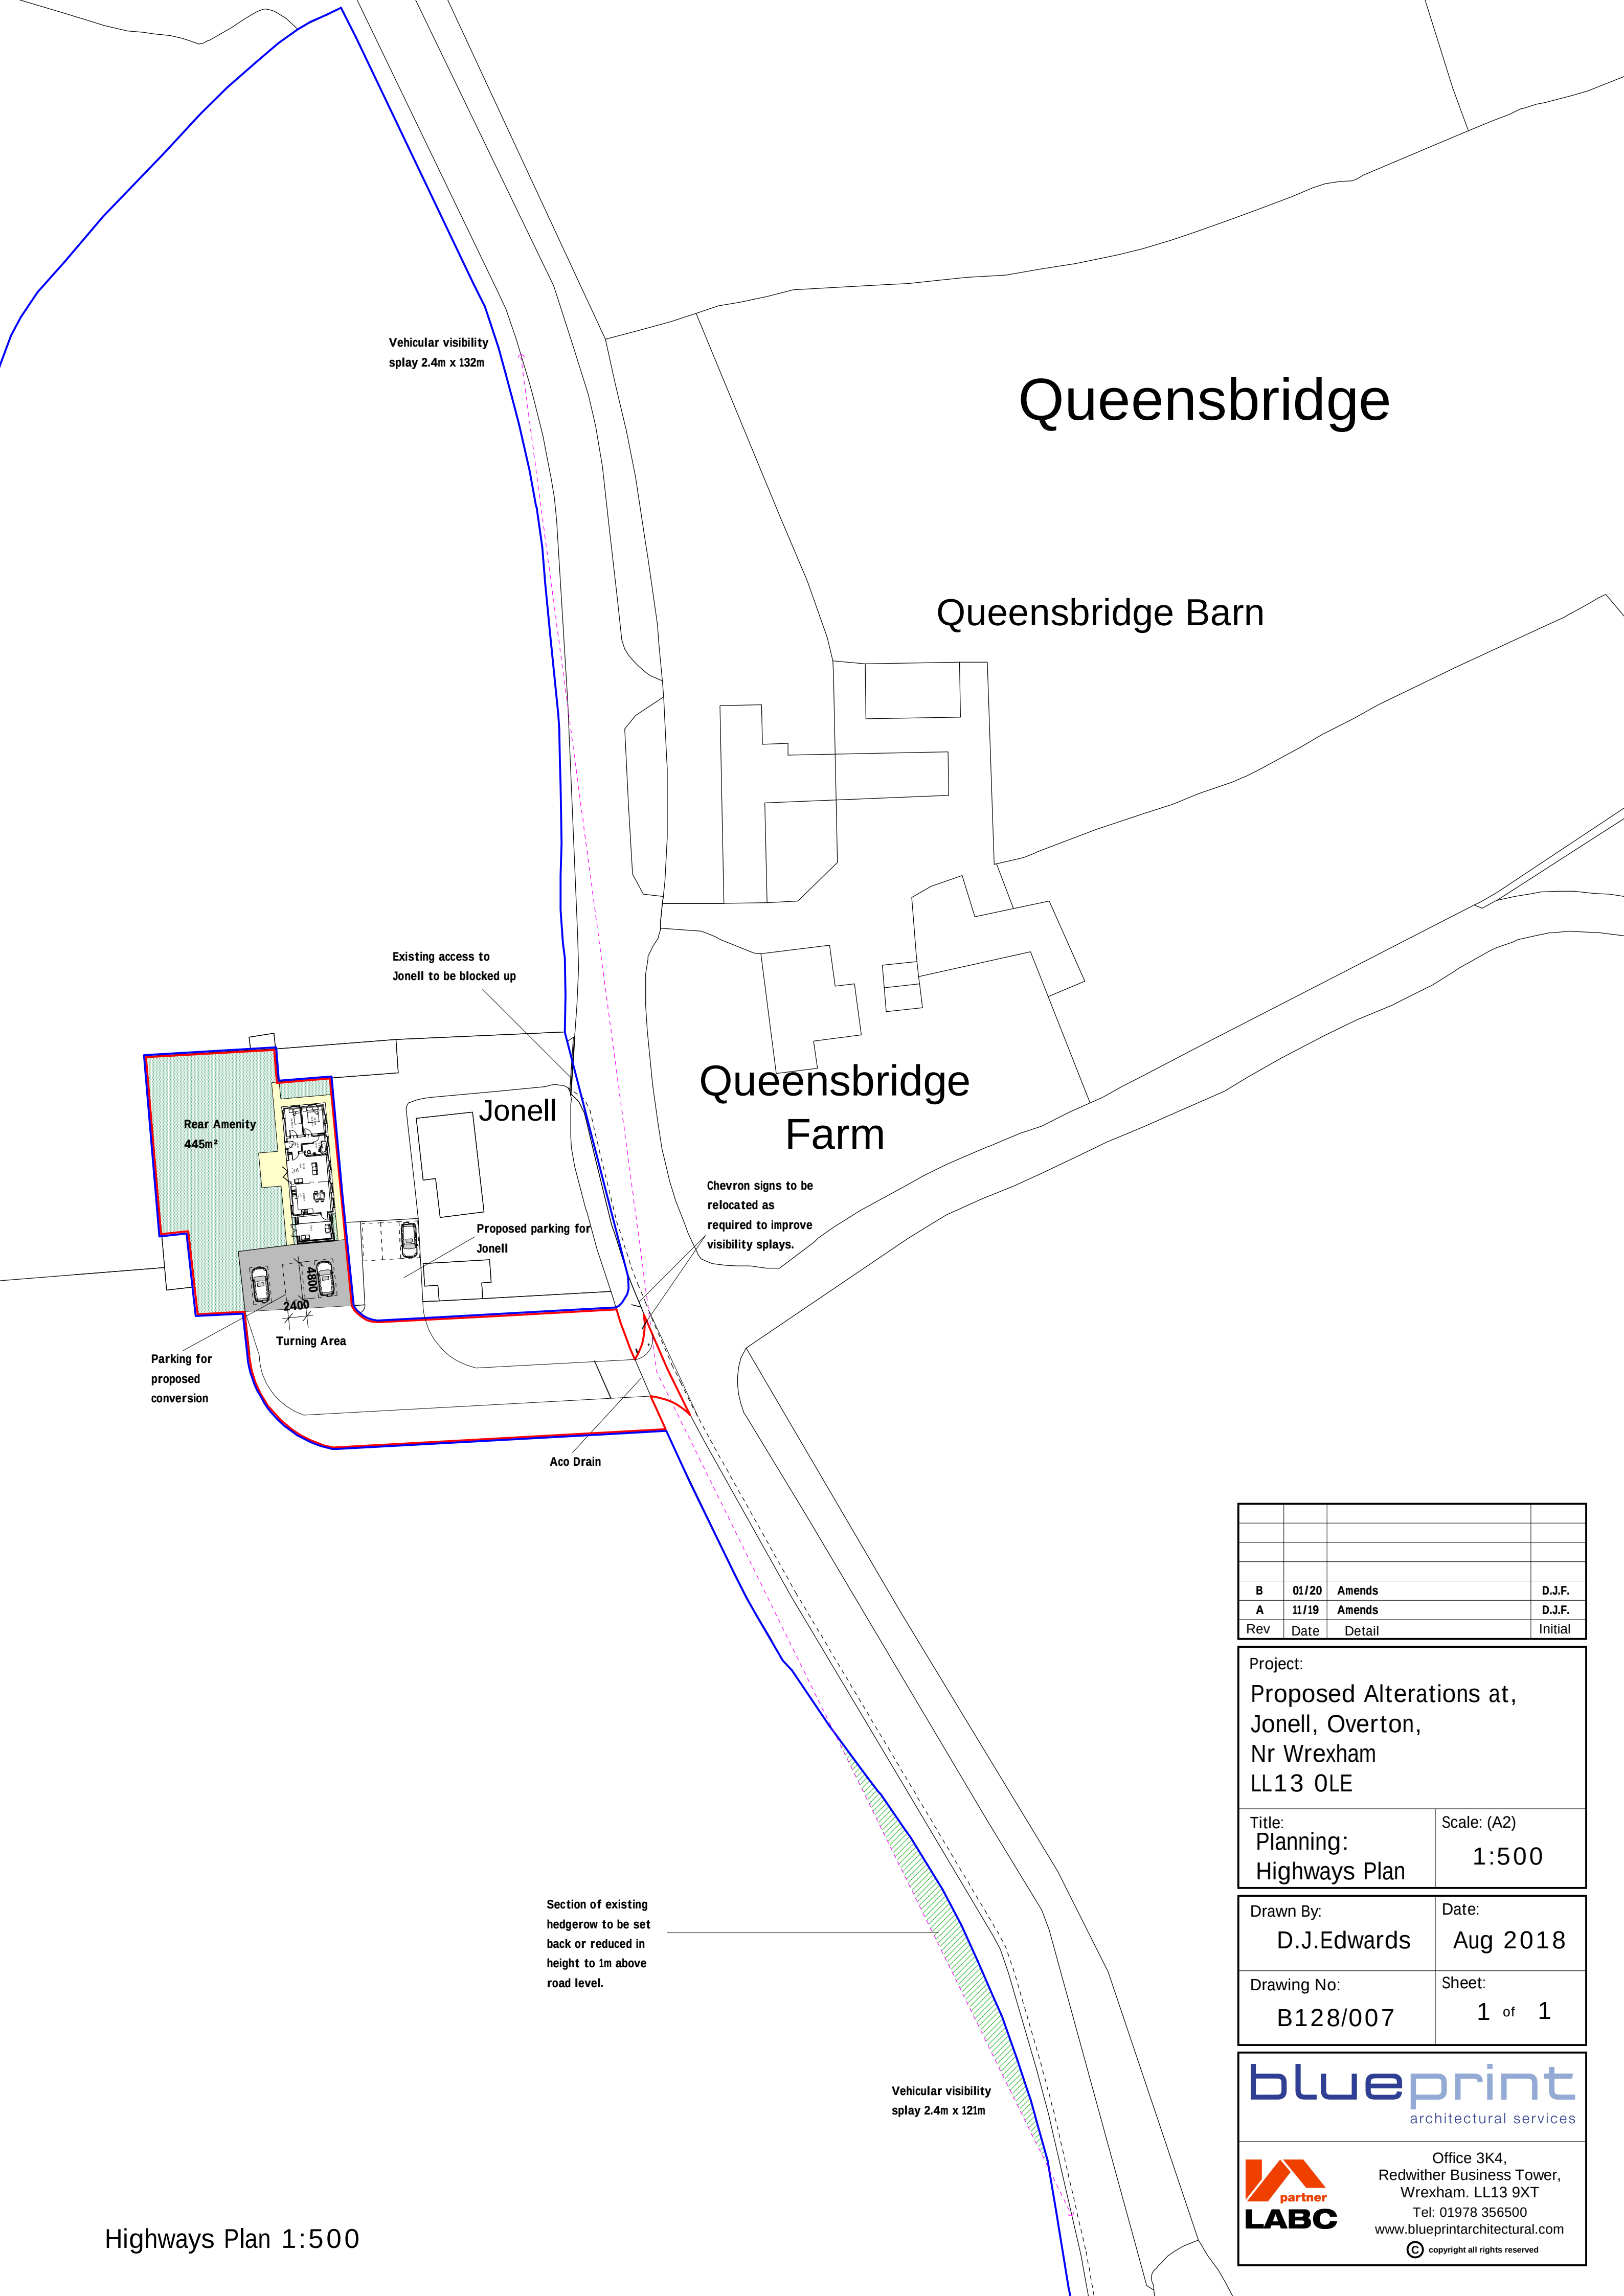

Queensbridge

Queensbridge Barn

Queensbridge Farm

Jonell

Rear Amenity
445m²

Proposed parking for
Jonell

Turning Area

Parking for
proposed
conversion

Aco Drain

Chevron signs to be
relocated as
required to improve
visibility splays.

Vehicular visibility
splay 2.4m x 132m

Section of existing
hedgerow to be set
back or reduced in
height to 1m above
road level.

Vehicular visibility
splay 2.4m x 121m

B	01/20	Amends	D.J.F.
A	11/19	Amends	D.J.F.
Rev	Date	Detail	Initial

Project: Proposed Alterations at, Jonell, Overton, Nr Wrexham LL13 0LE	
Title: Planning: Highways Plan	Scale: (A2) 1:500

Drawn By: D.J.Edwards	Date: Aug 2018
Drawing No: B128/007	Sheet: 1 of 1



Office 3K4,
Redwither Business Tower,
Wrexham. LL13 9XT
Tel: 01978 356500
www.blueprintarchitectural.com
© copyright all rights reserved