


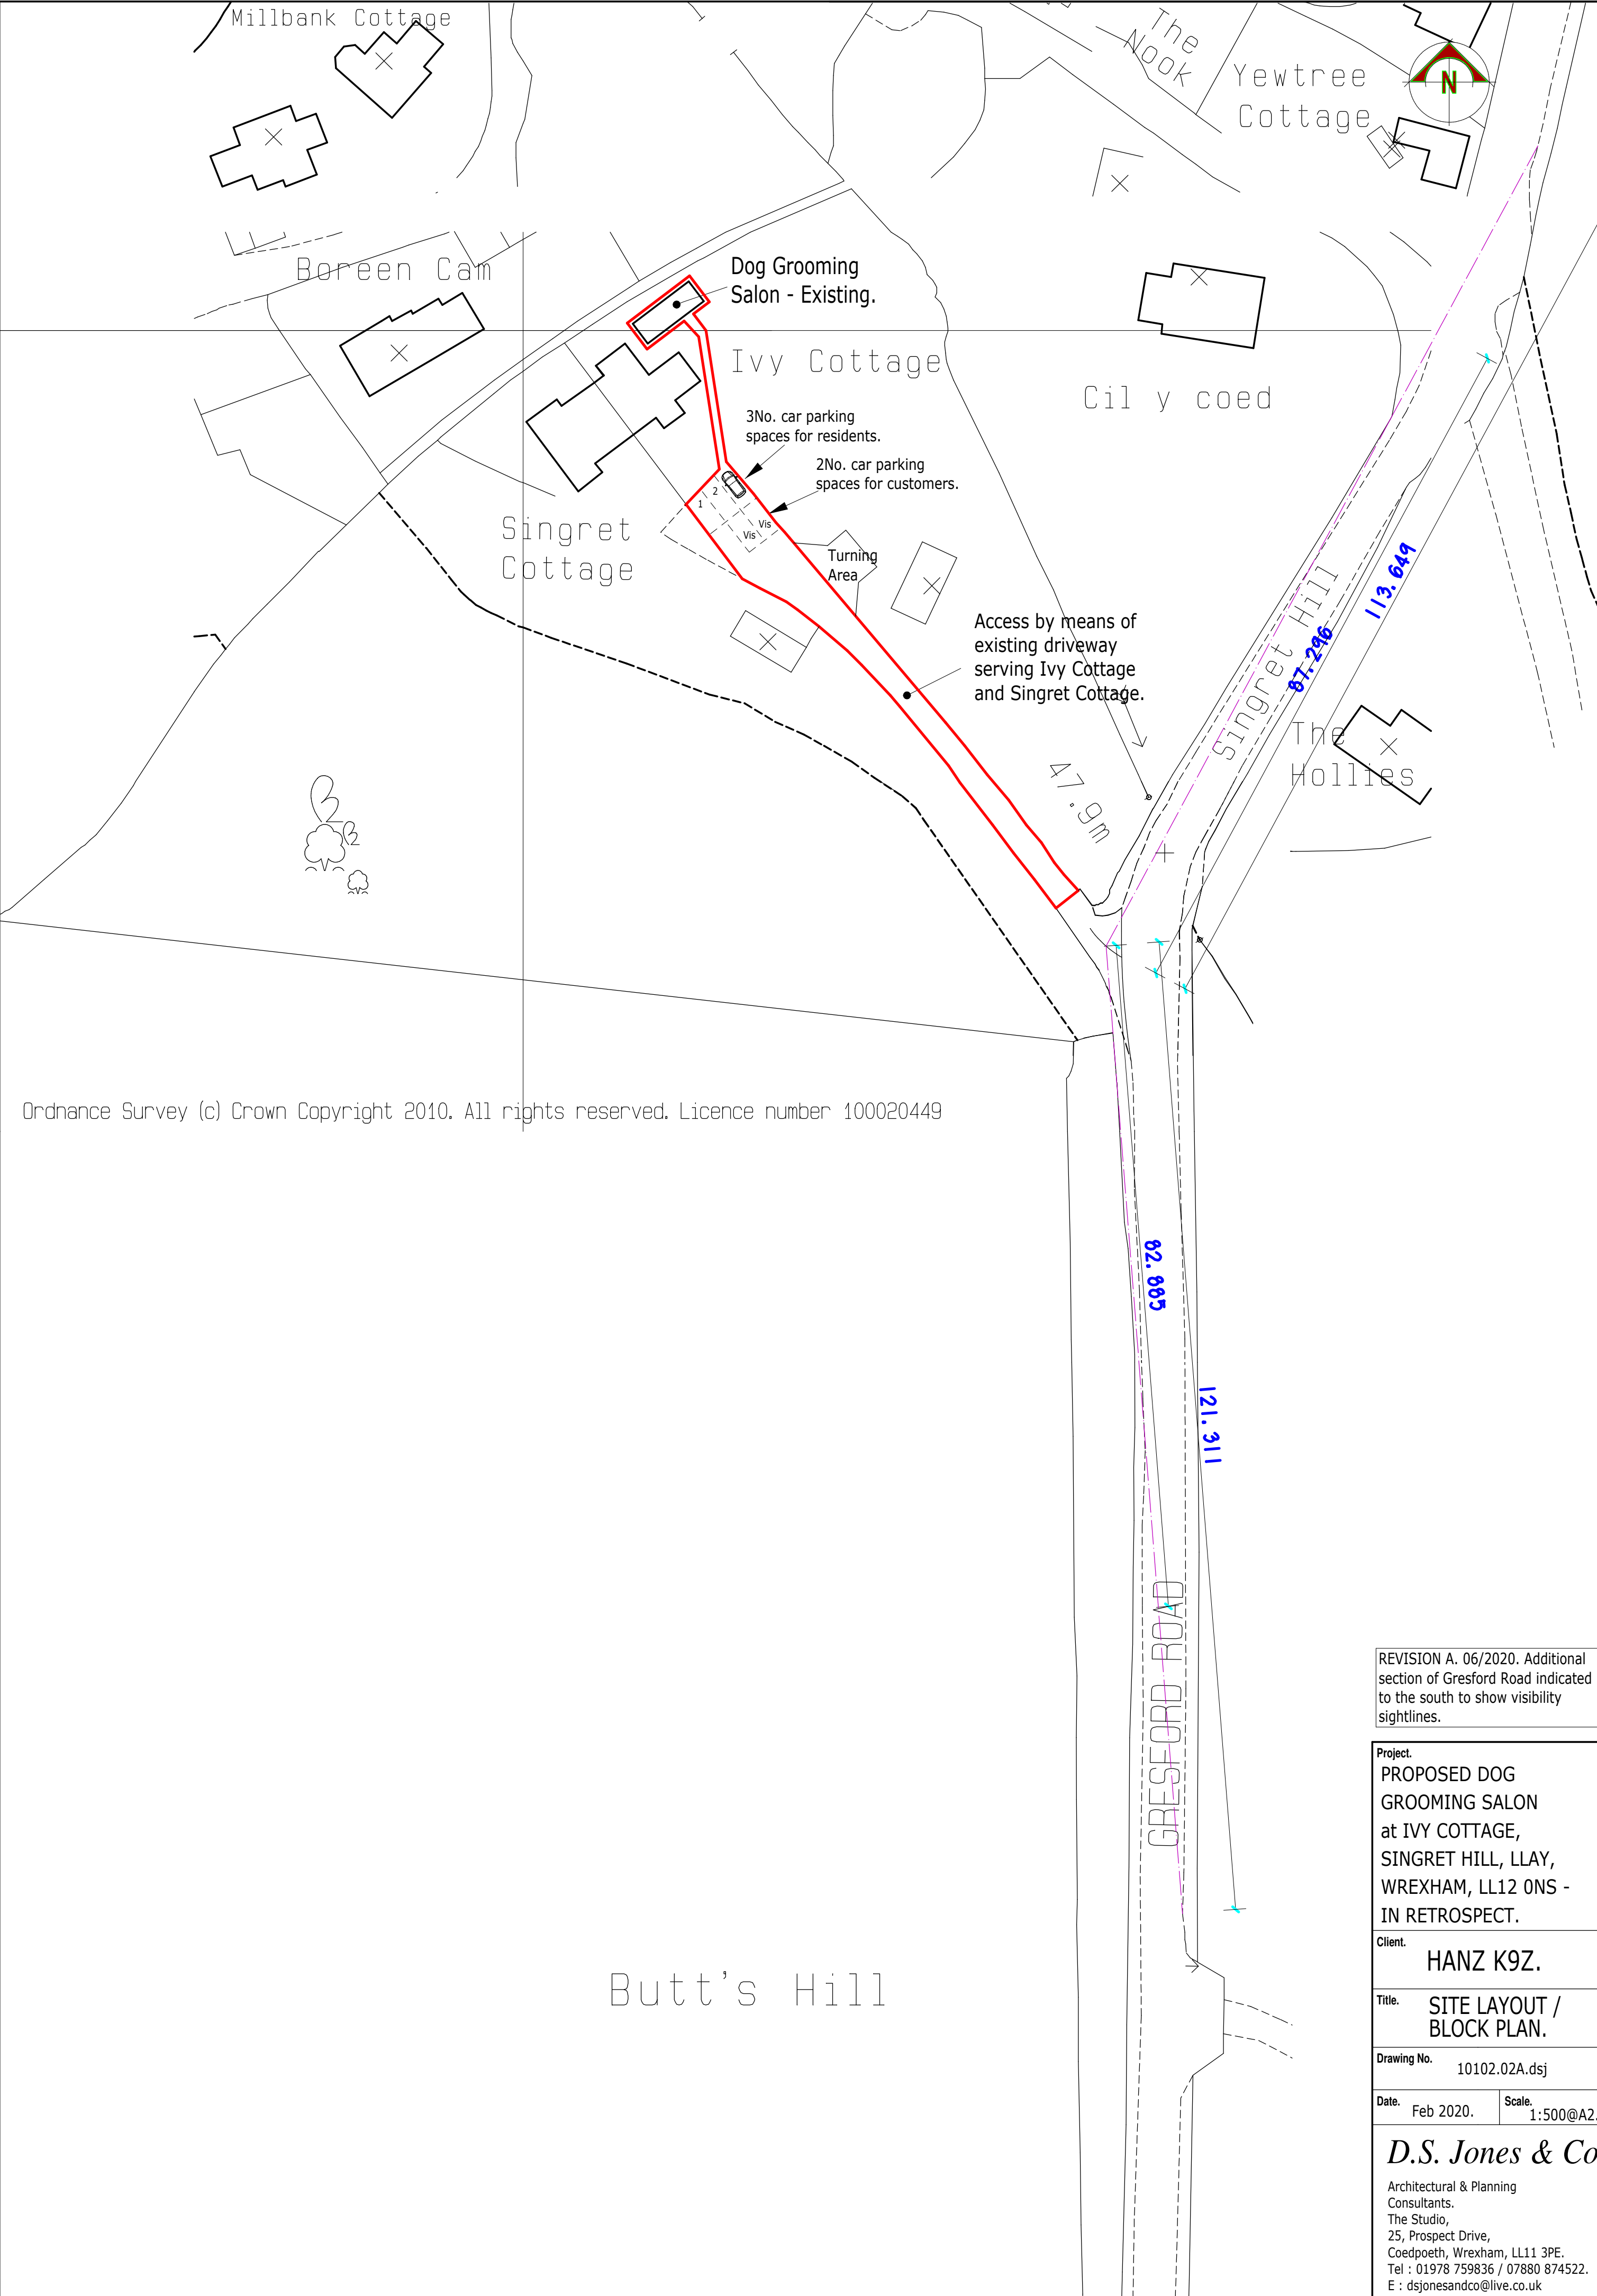

Ordnance Survey (c) Crown Copyright 2010. All rights reserved. Licence number 100020449

REVISION A. 06/2020. Additional section of Gresford Road indicated to the south to show visibility sightlines.

Project. PROPOSED DOG GROOMING SALON at IVY COTTAGE, SINGRET HILL, LLAY, WREXHAM, LL12 0NS - IN RETROSPECT.	
Client. HANZ K9Z.	
Title. SITE LAYOUT / BLOCK PLAN.	
Drawing No. 10102.02A.dsj	
Date. Feb 2020.	Scale. 1:500@A2.
D.S. Jones & Co. Architectural & Planning Consultants. The Studio, 25, Prospect Drive, Coedpoeth, Wrexham, LL11 3PE. Tel : 01978 759836 / 07880 874522. E : dsjonesandco@live.co.uk	