

Specsavers

Wrexham

Date: 22/01/2020

13 Regent Street
Wrexham
LL11 1RY

Rev: B




Signscope

24 Leigh Road, Haine Industrial Park, Ramsgate, Kent. CT12 5EU
T: +44 (0)01843 850800
F: +44 (0)01843 853537
E: sales@signscope.com
W: www.signscope.com

BLAZE GROUP



BLAZE MAINTENANCE

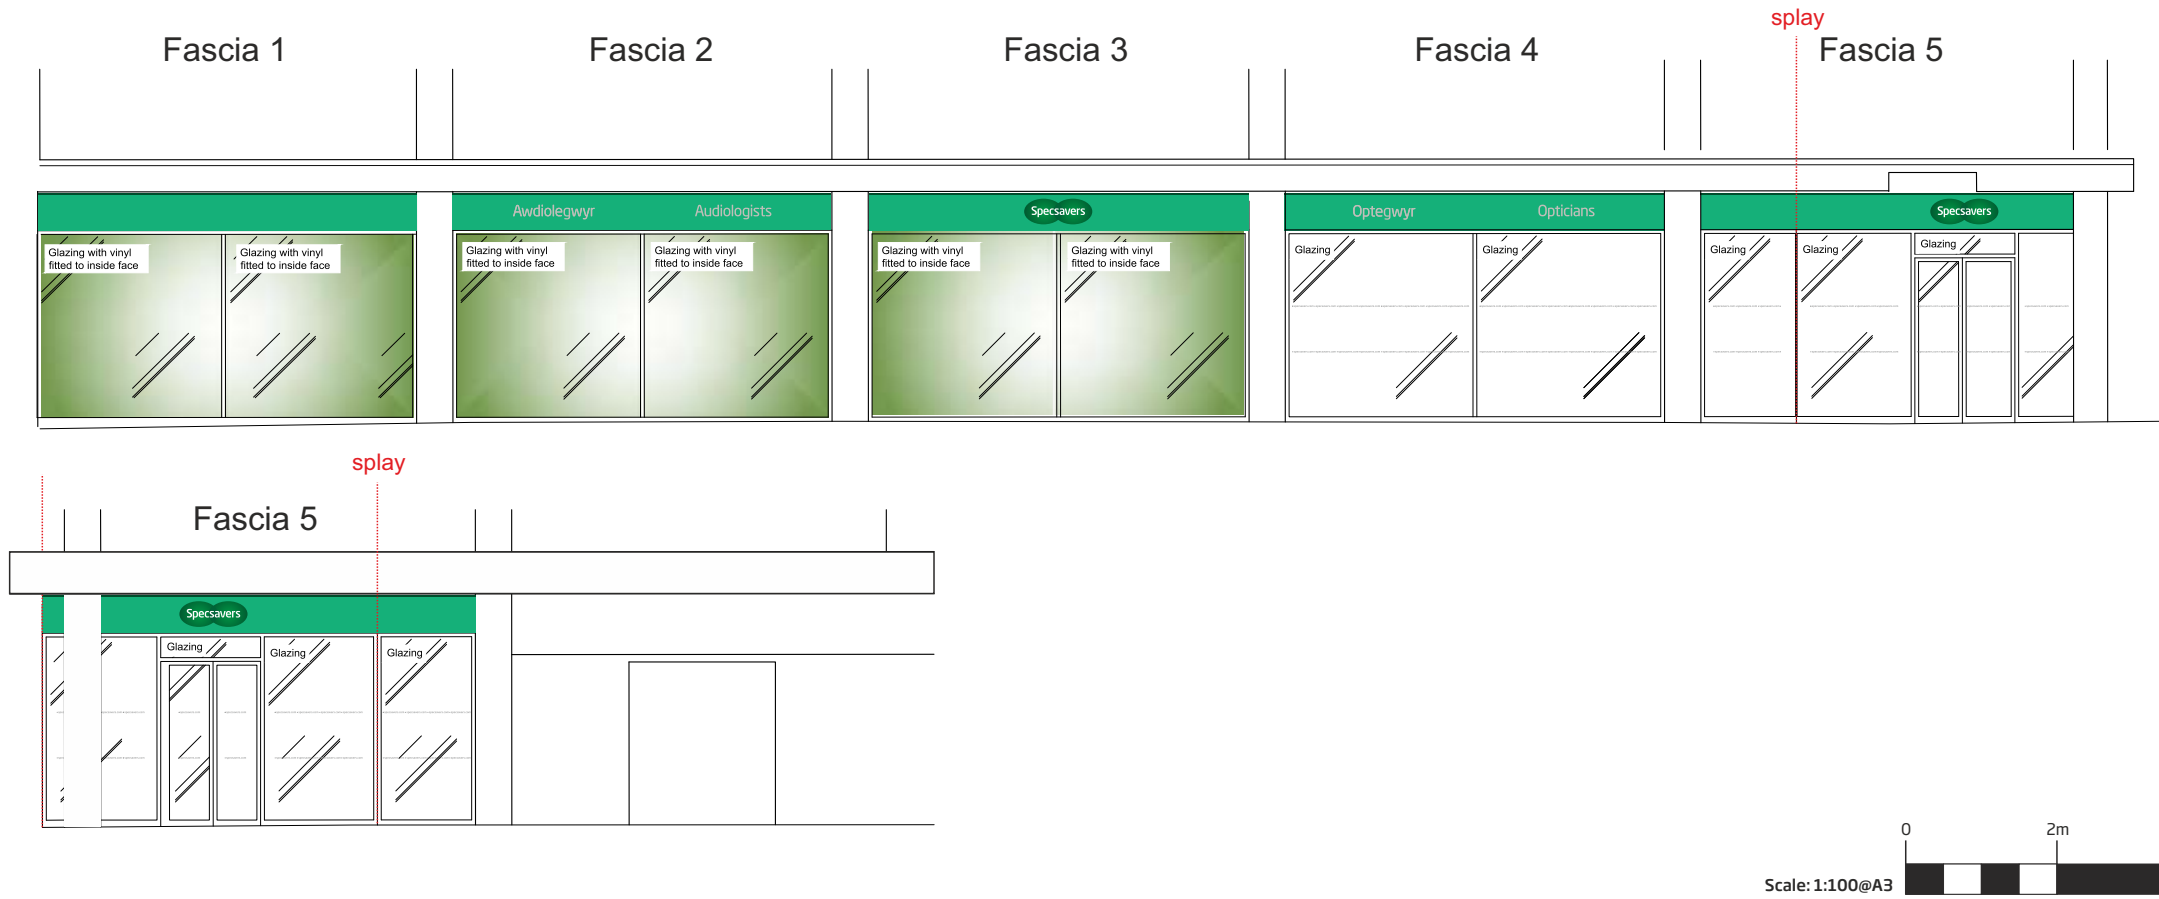

Proposed Elevation Photo



Site Address
13 Regent Street
Wrexham
LL11 1RY

Page Number
2 of 4

Drawn by
MB

Job Number
98983

Date
22/01/2020



Revision
Rev A: manifestations removed.
Rev B: Welsh to proceed English requested planners

Drawing number
98983/2




T: +44 (0) 1843 850800 - F: +44 (0) 1843 853537
Email: sales@signscope.com


SITE SURVEY NEEDED

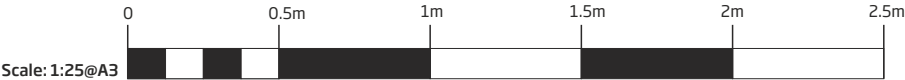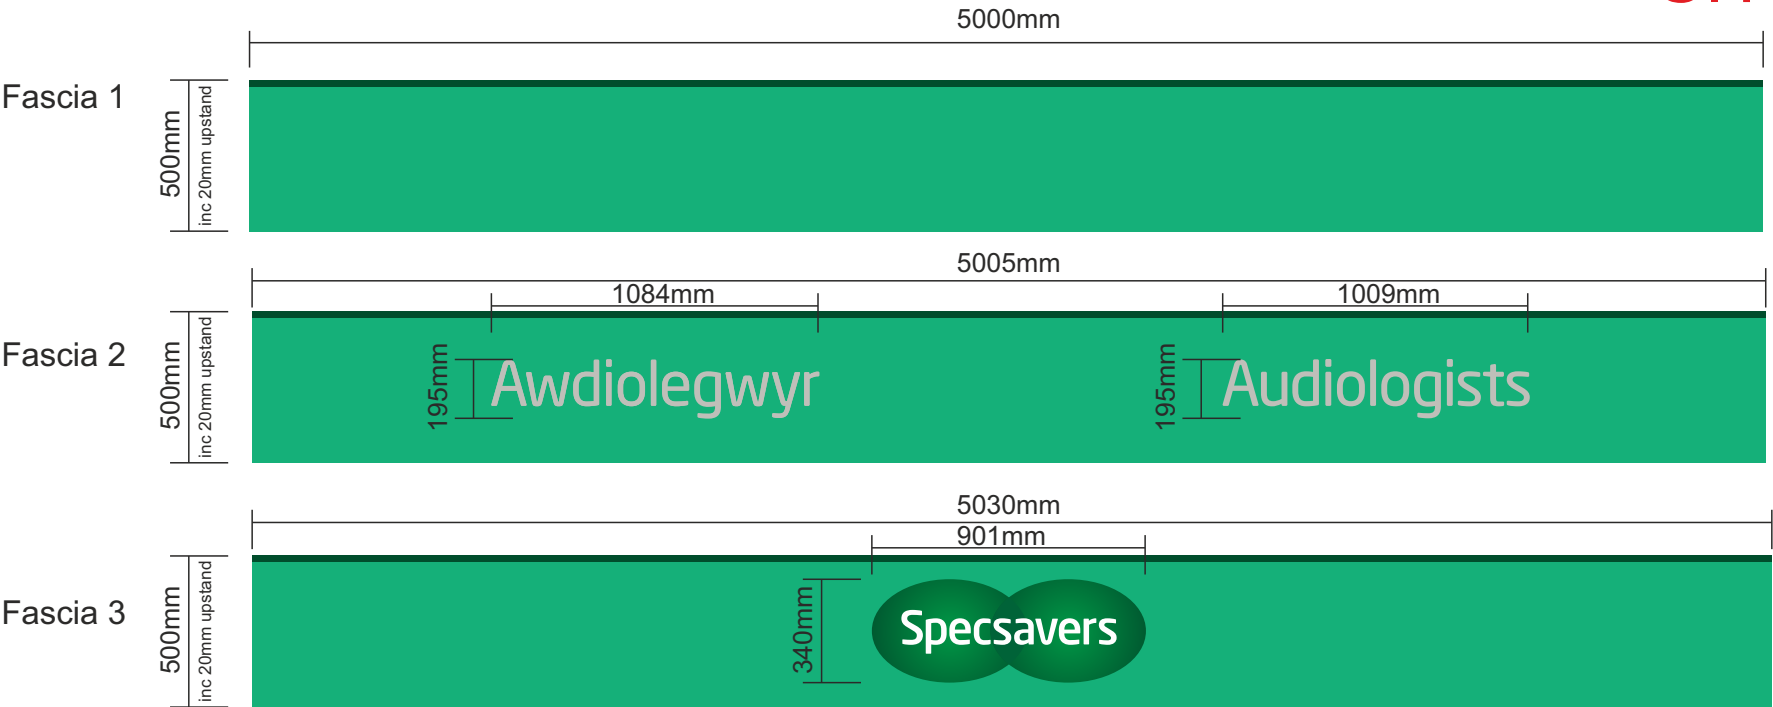

Internally Illuminated Fascia Pod Detail

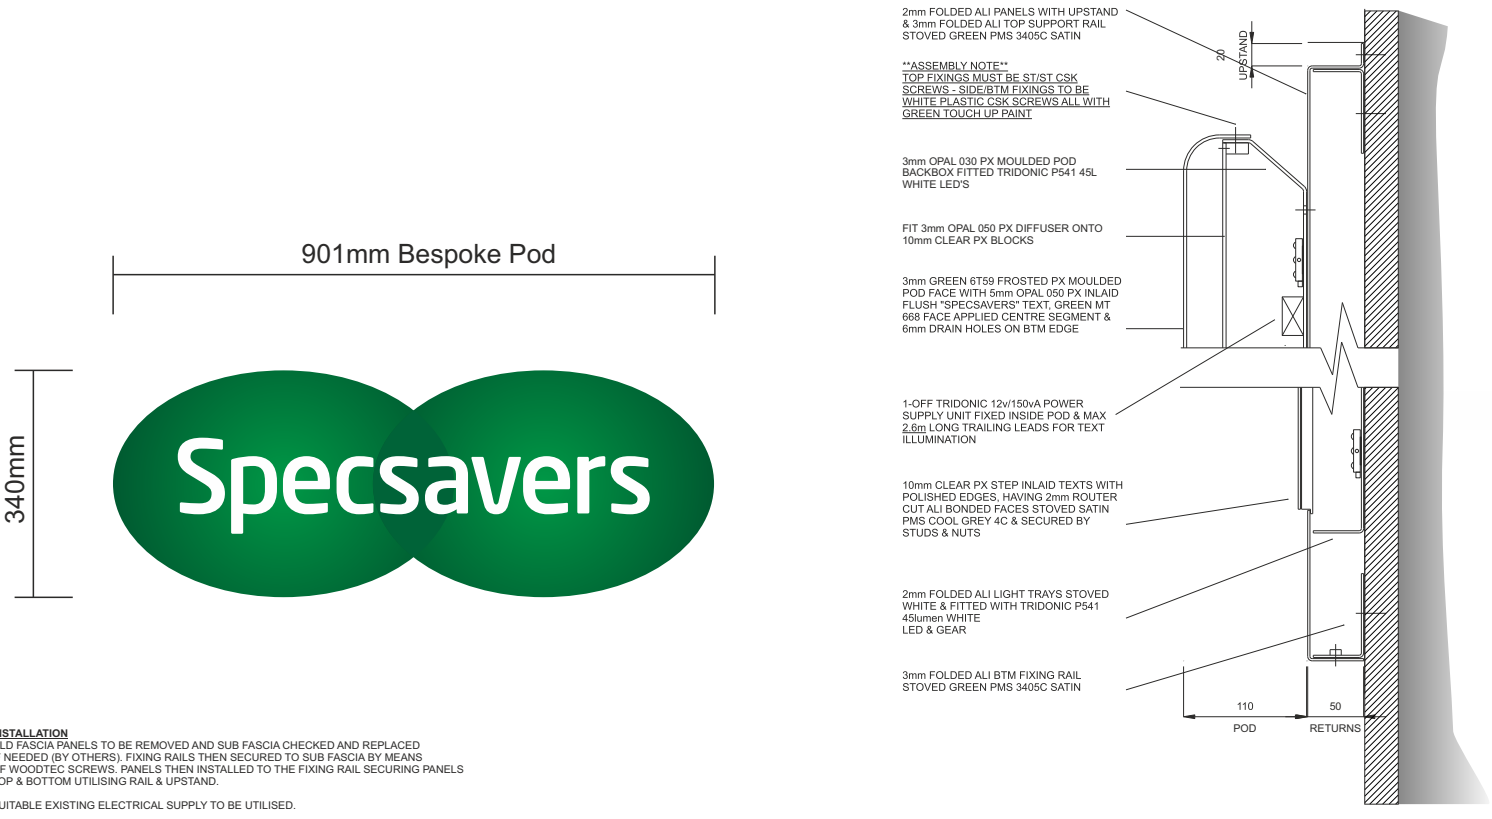

Internally Illuminated Fascia Descriptor Sign Detail

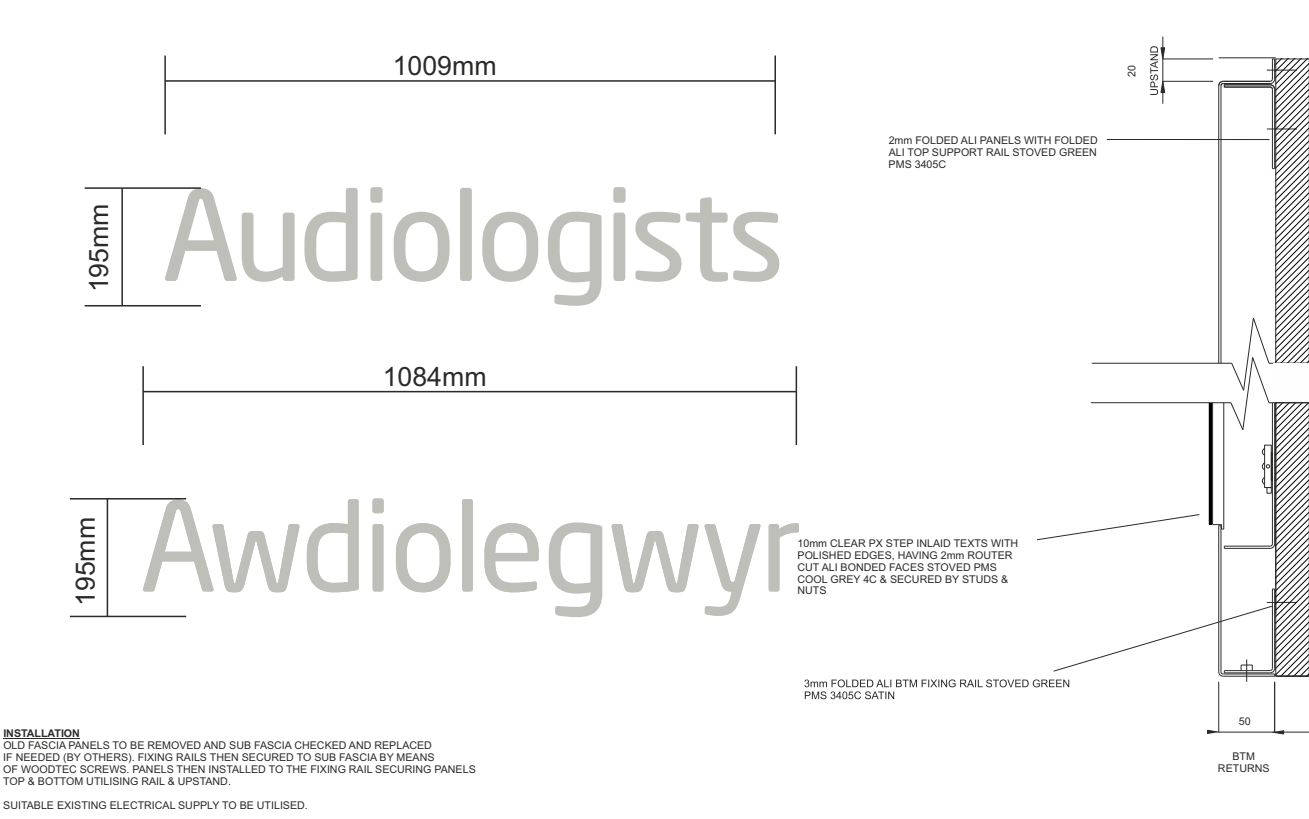

Internally Illuminated Fascia Bespoke Pod Sign Detail



Site Address
13 Regent Street
Wrexham
LL11 1RY

Page Number
3 of 4

Drawn by
MB

Job Number
98983




Date
22/01/2020

Revision
Rev A: manifestations removed.
Rev B: Welsh to proceed English requested planners


Drawing number
98983/3

Signscope


T: +44 (0) 1843 850800 - F: +44 (0) 1843 853537
Email: sales@signscope.com

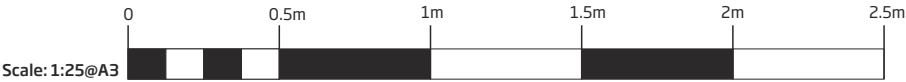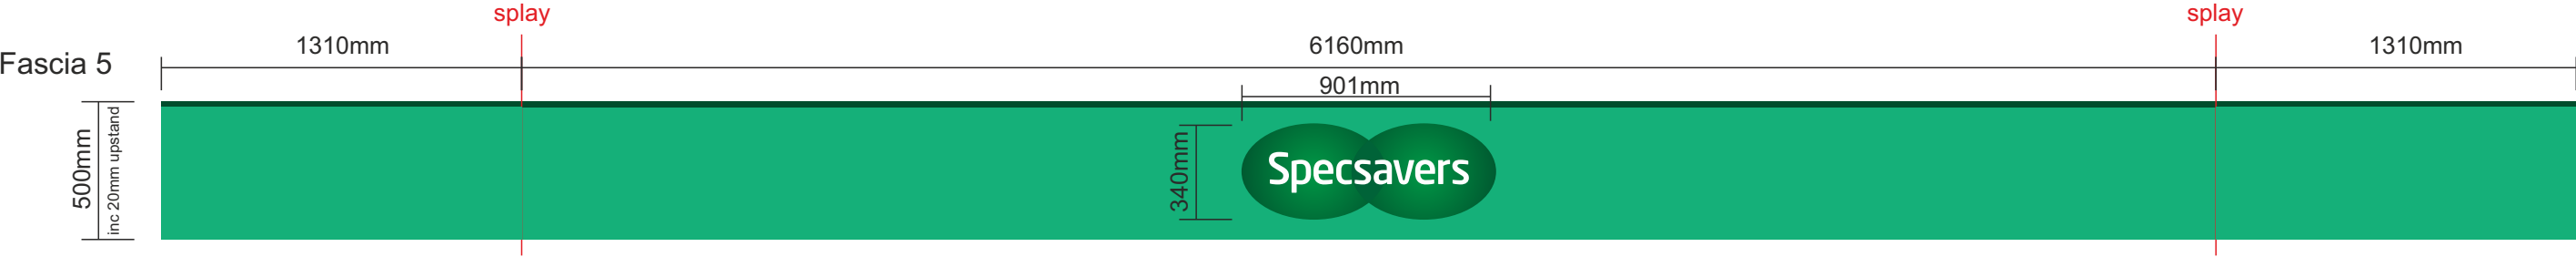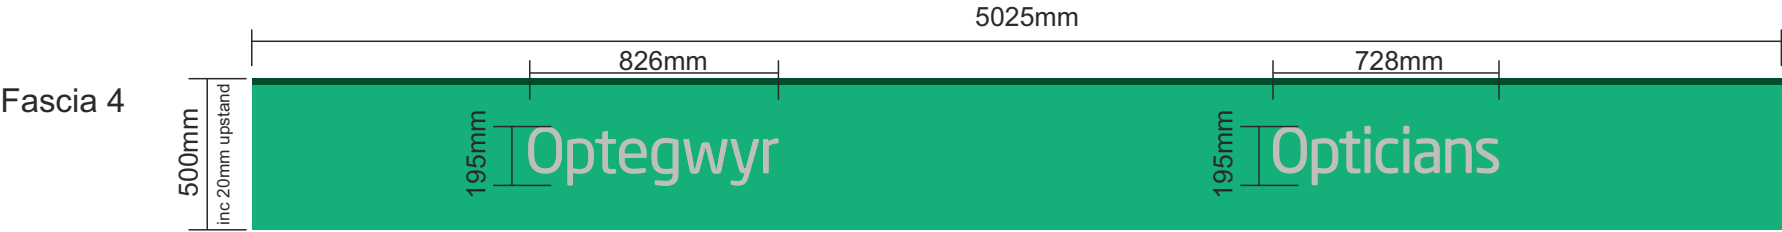

Internally Illuminated Fascia Pod Detail

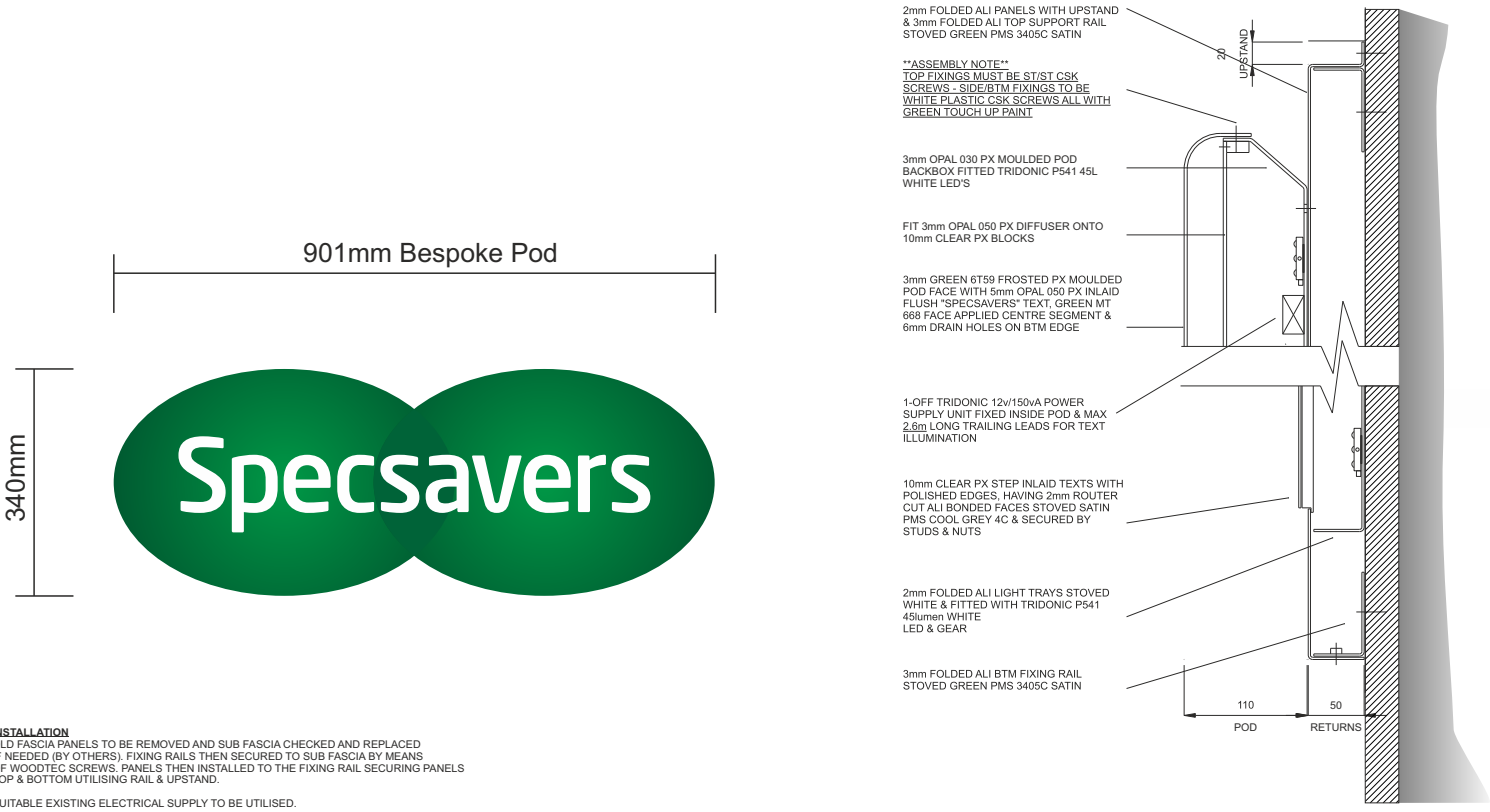

Internally Illuminated Fascia Descriptor Sign Detail

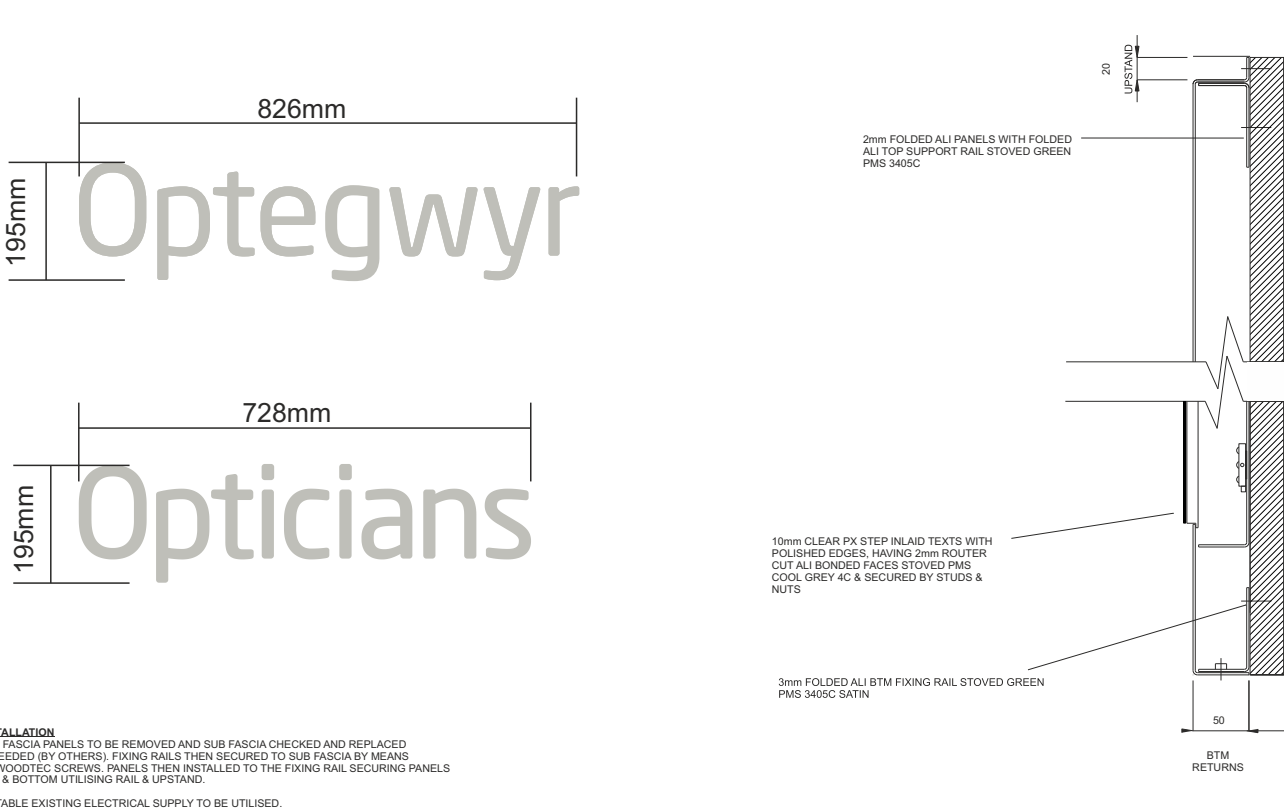

Internally Illuminated Fascia Bespoke Pod Sign Detail



Site Address
13 Regent Street
Wrexham
LL11 1RY

Page Number
4 of 4

Drawn by
MB

Job Number
98983

Date
22/01/2020

Revision
Rev A: manifestations removed.
Rev B: Welsh to proceed English requested planners

Drawing number
98983/4

Signscope

T: +44 (0) 1843 850800 - F: +44 (0) 1843 853537
Email: sales@signscope.com