


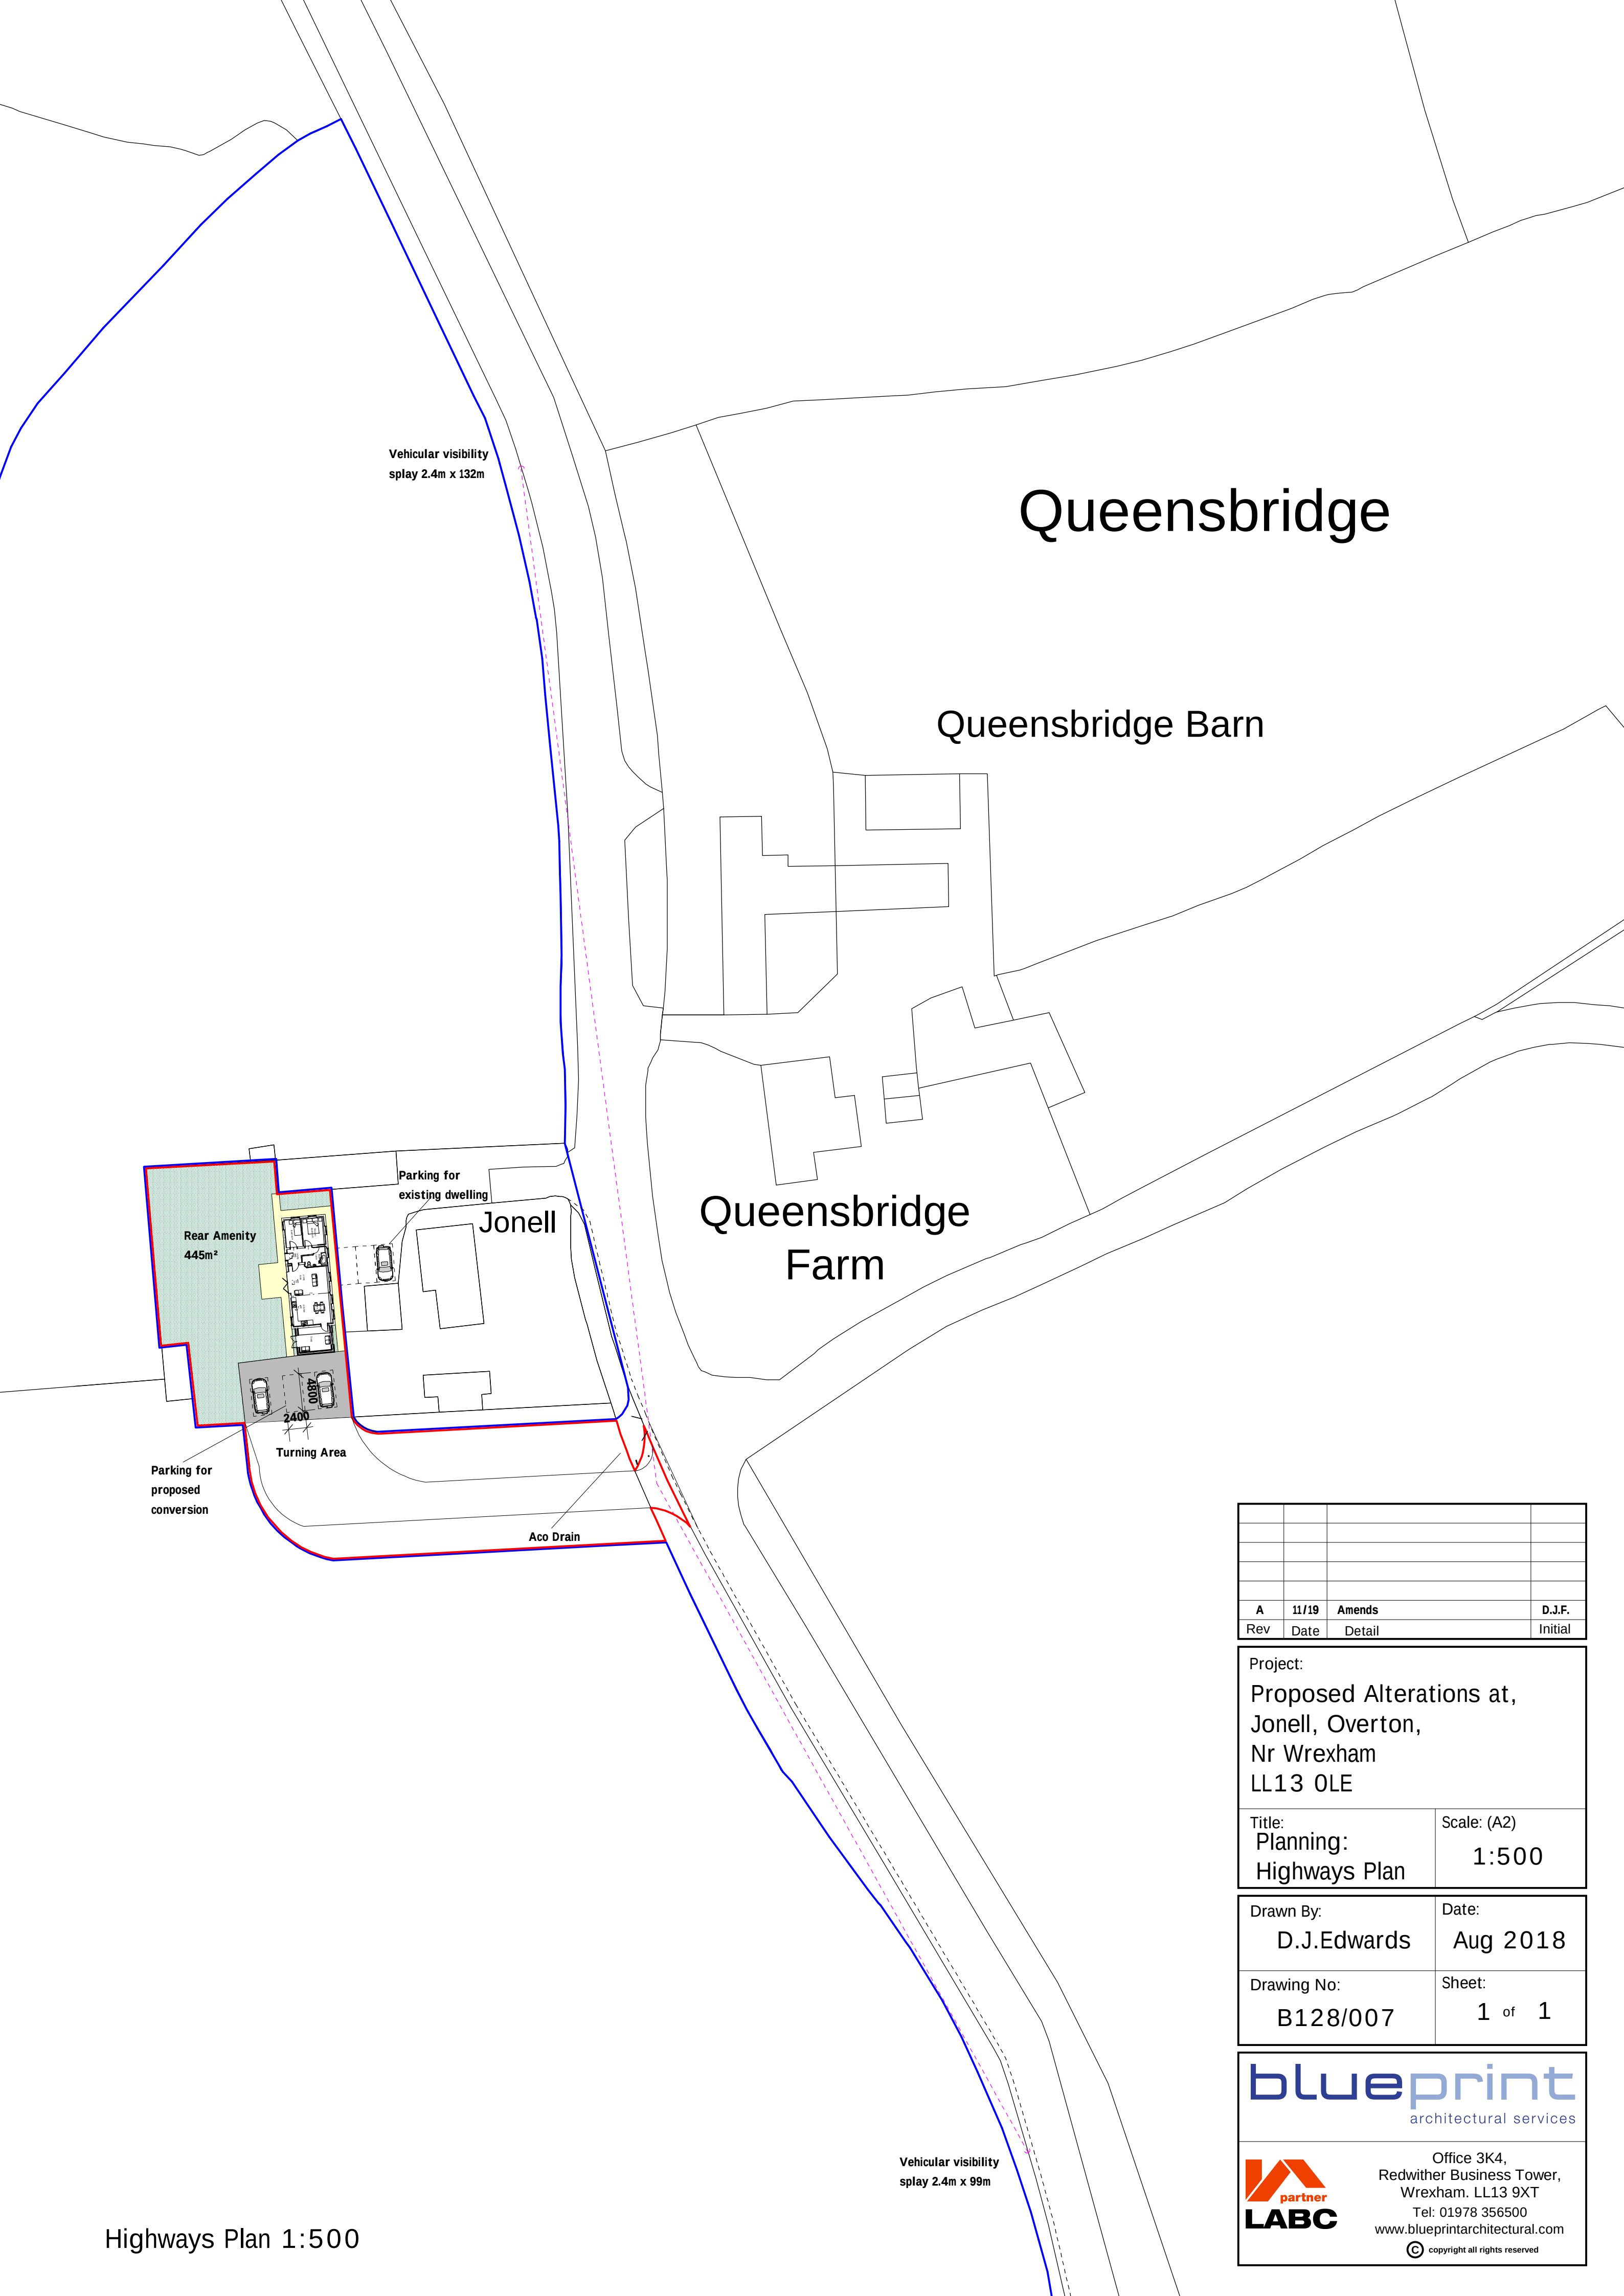

Queensbridge

Queensbridge Barn

Queensbridge Farm

Jonell

Parking for existing dwelling

Rear Amenity 445m²

Turning Area

Parking for proposed conversion

Aco Drain

A	11/19	Amends	D.J.F.
Rev	Date	Detail	Initial

Project: Proposed Alterations at, Jonell, Overton, Nr Wrexham LL13 0LE	
Title: Planning: Highways Plan	Scale: (A2) 1:500

Drawn By: D.J.Edwards	Date: Aug 2018
Drawing No: B128/007	Sheet: 1 of 1



Office 3K4,
Redwither Business Tower,
Wrexham. LL13 9XT
Tel: 01978 356500
www.blueprintarchitectural.com
© copyright all rights reserved