



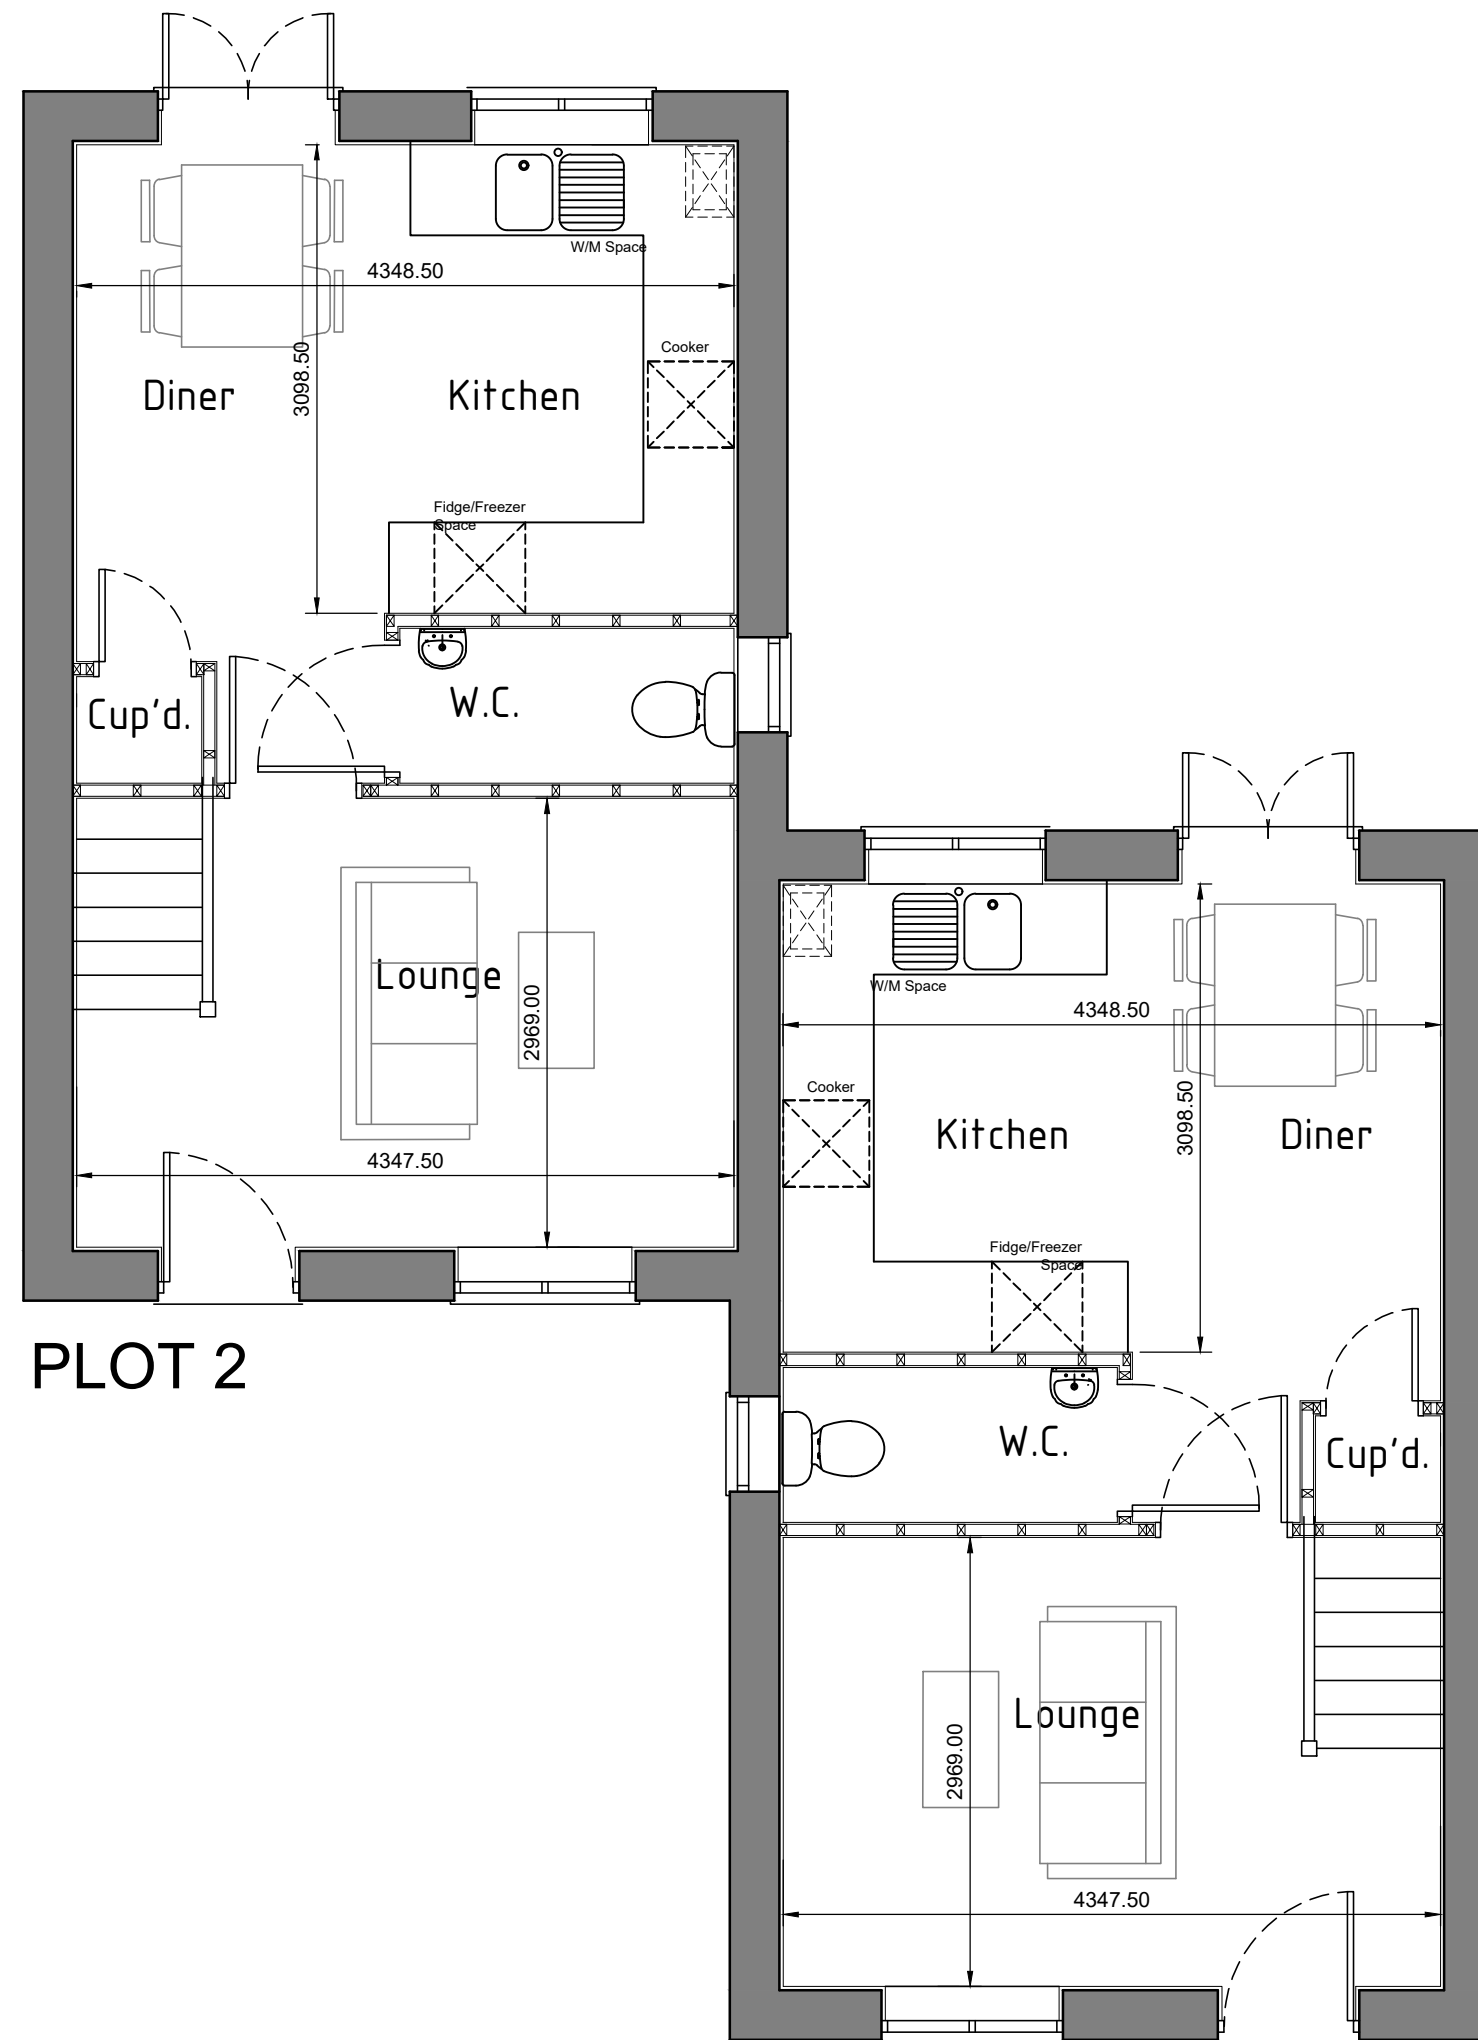

PLOT 1
Ground Floor

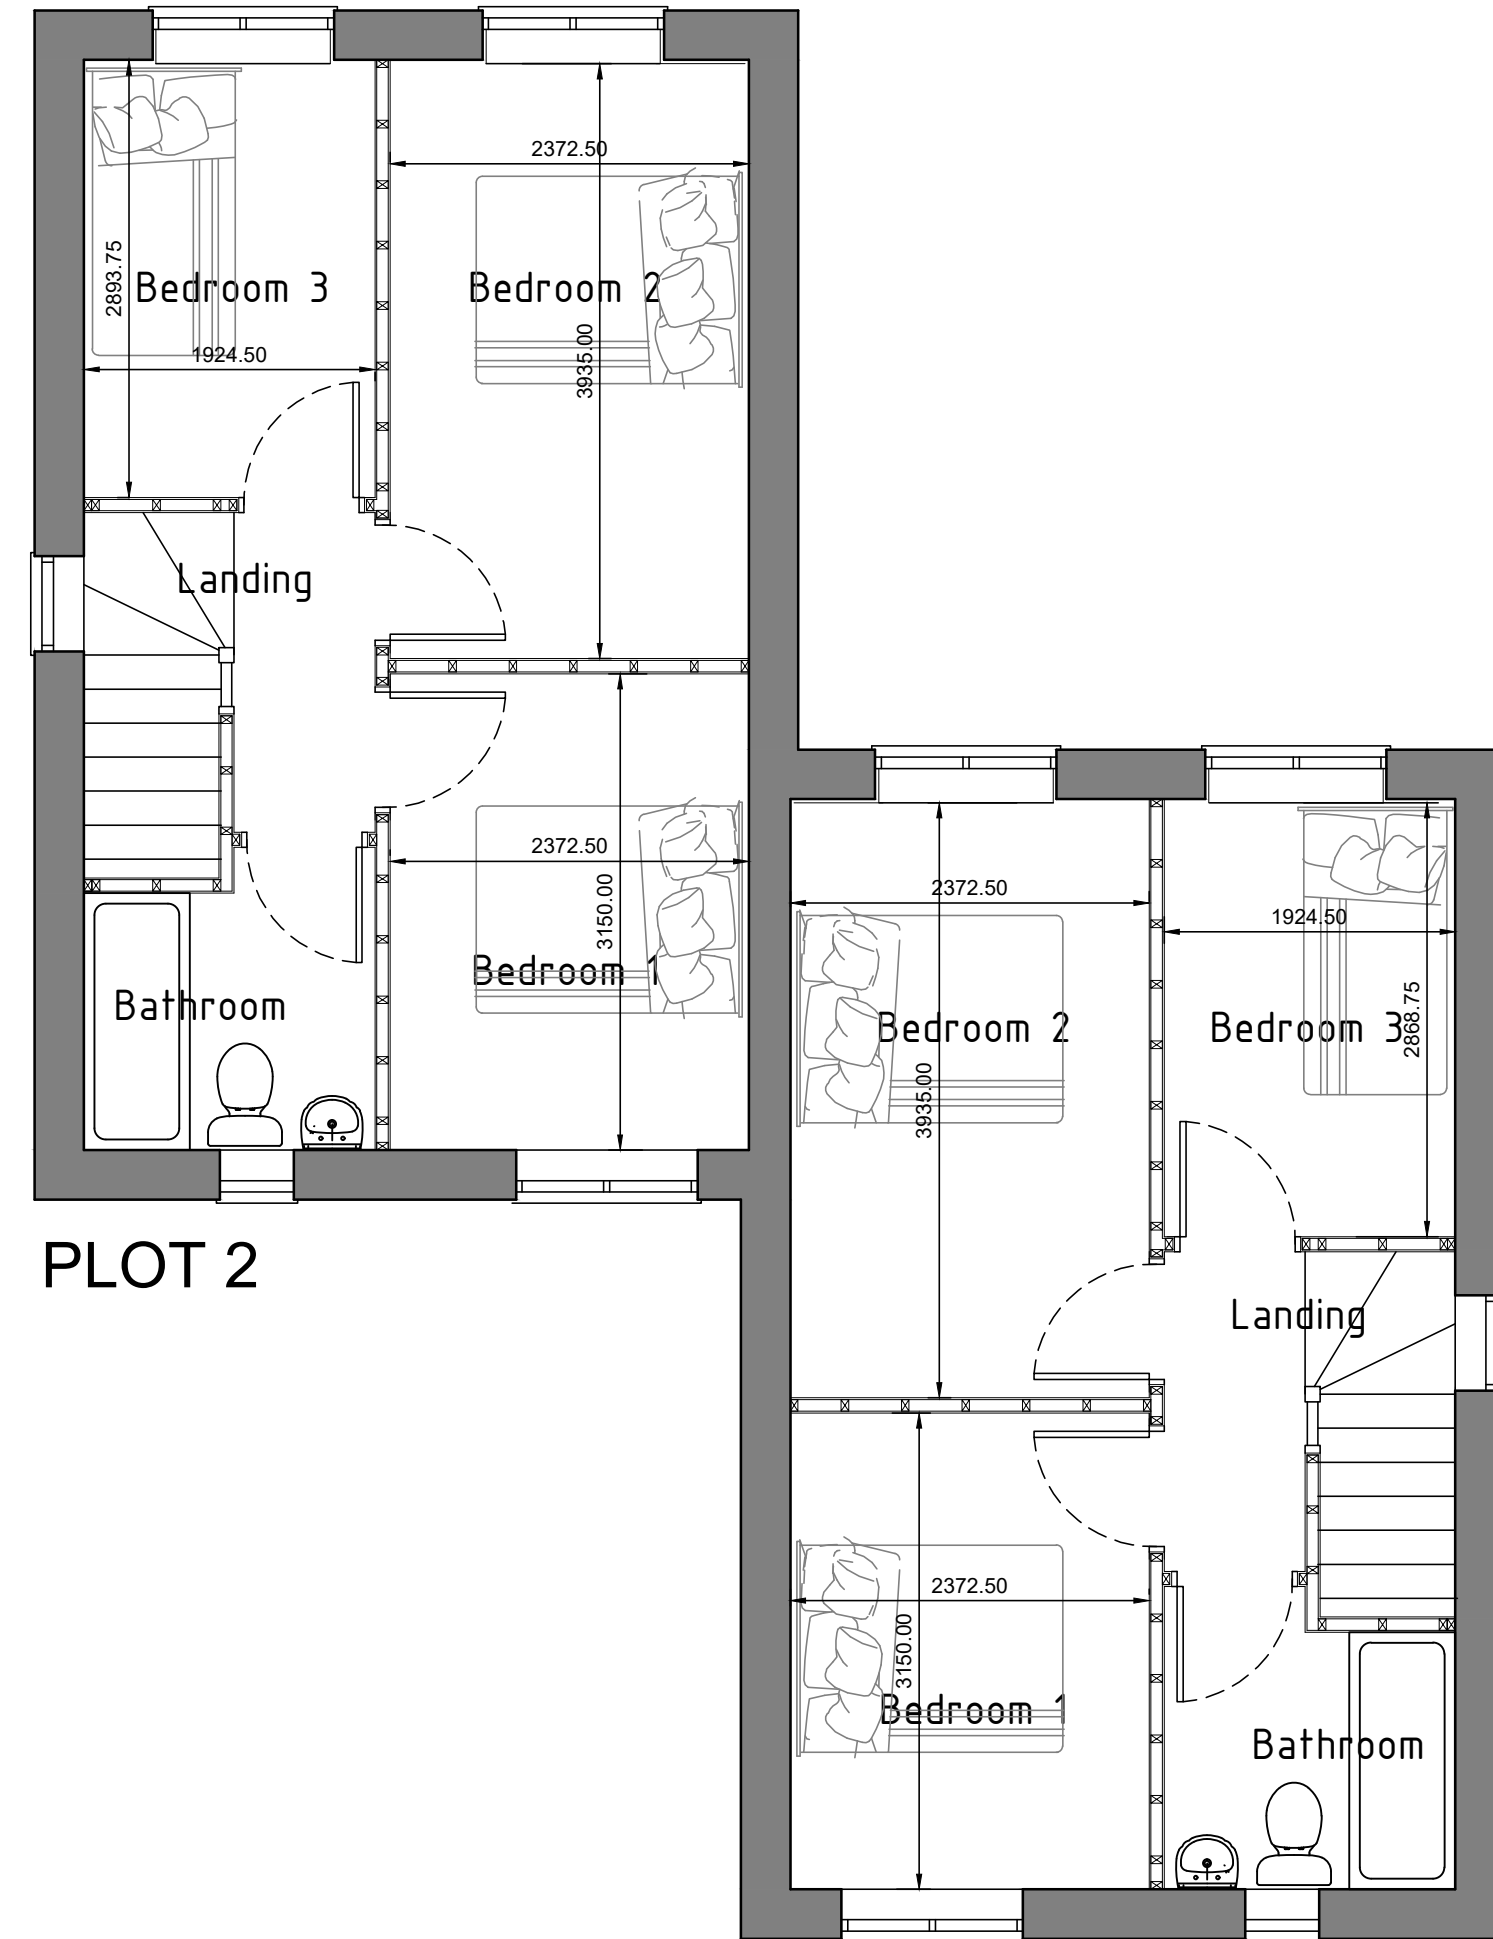

PLOT 1
First Floor