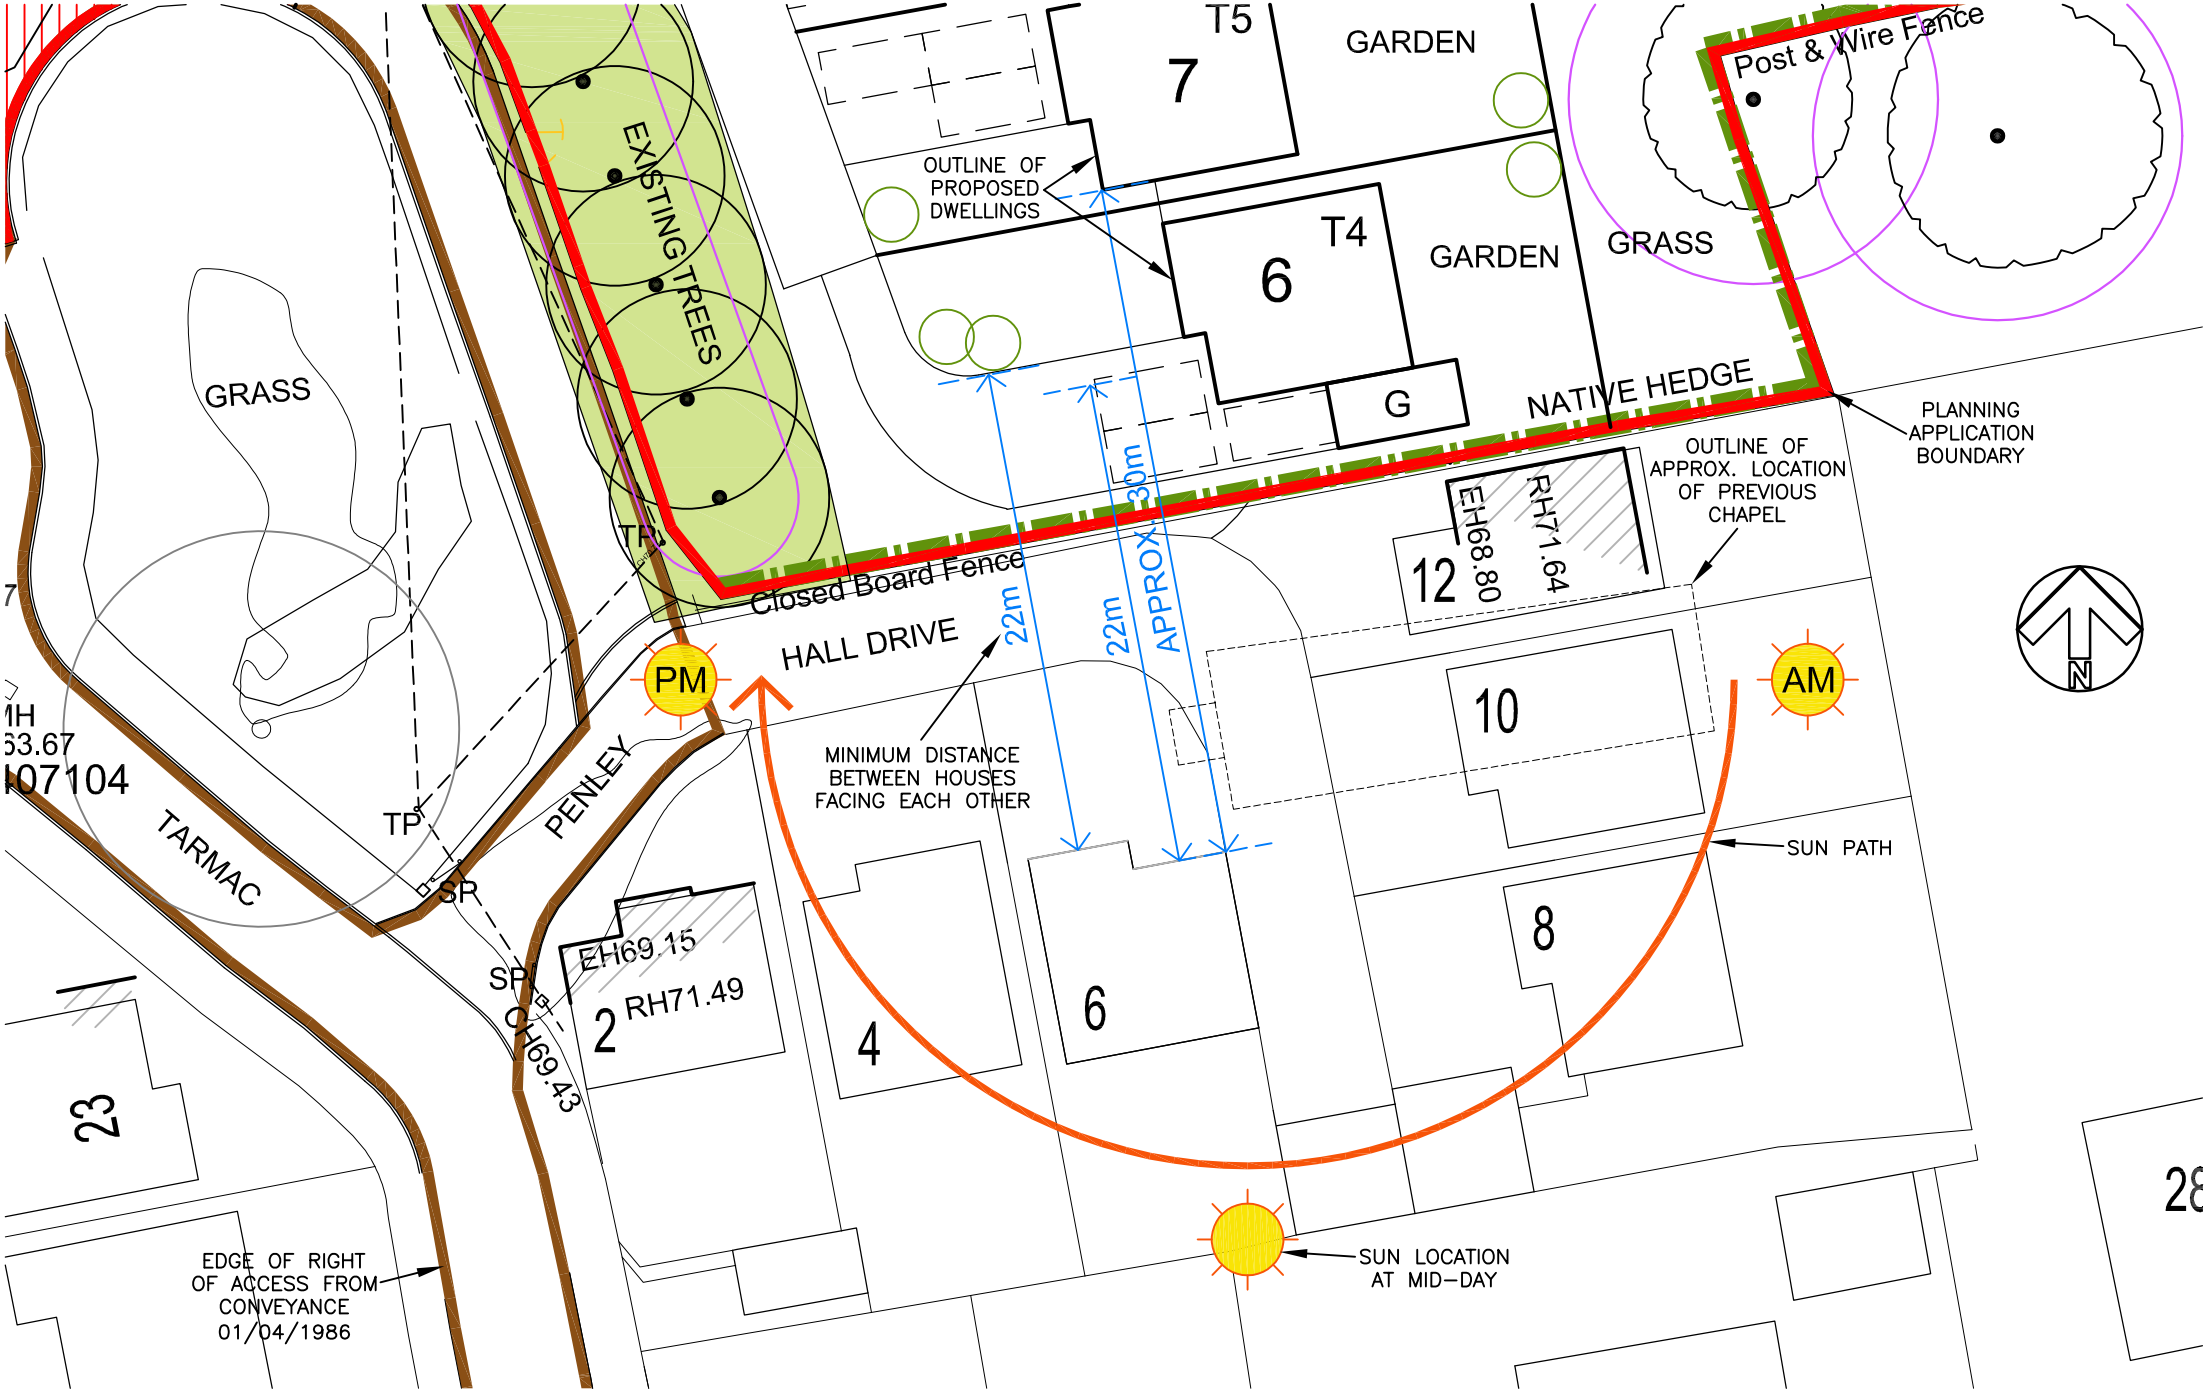

4184/1 ADJACENT DWELLINGS IMPACT ANALYSIS DIAGRAM 1:250 20/02/2020