



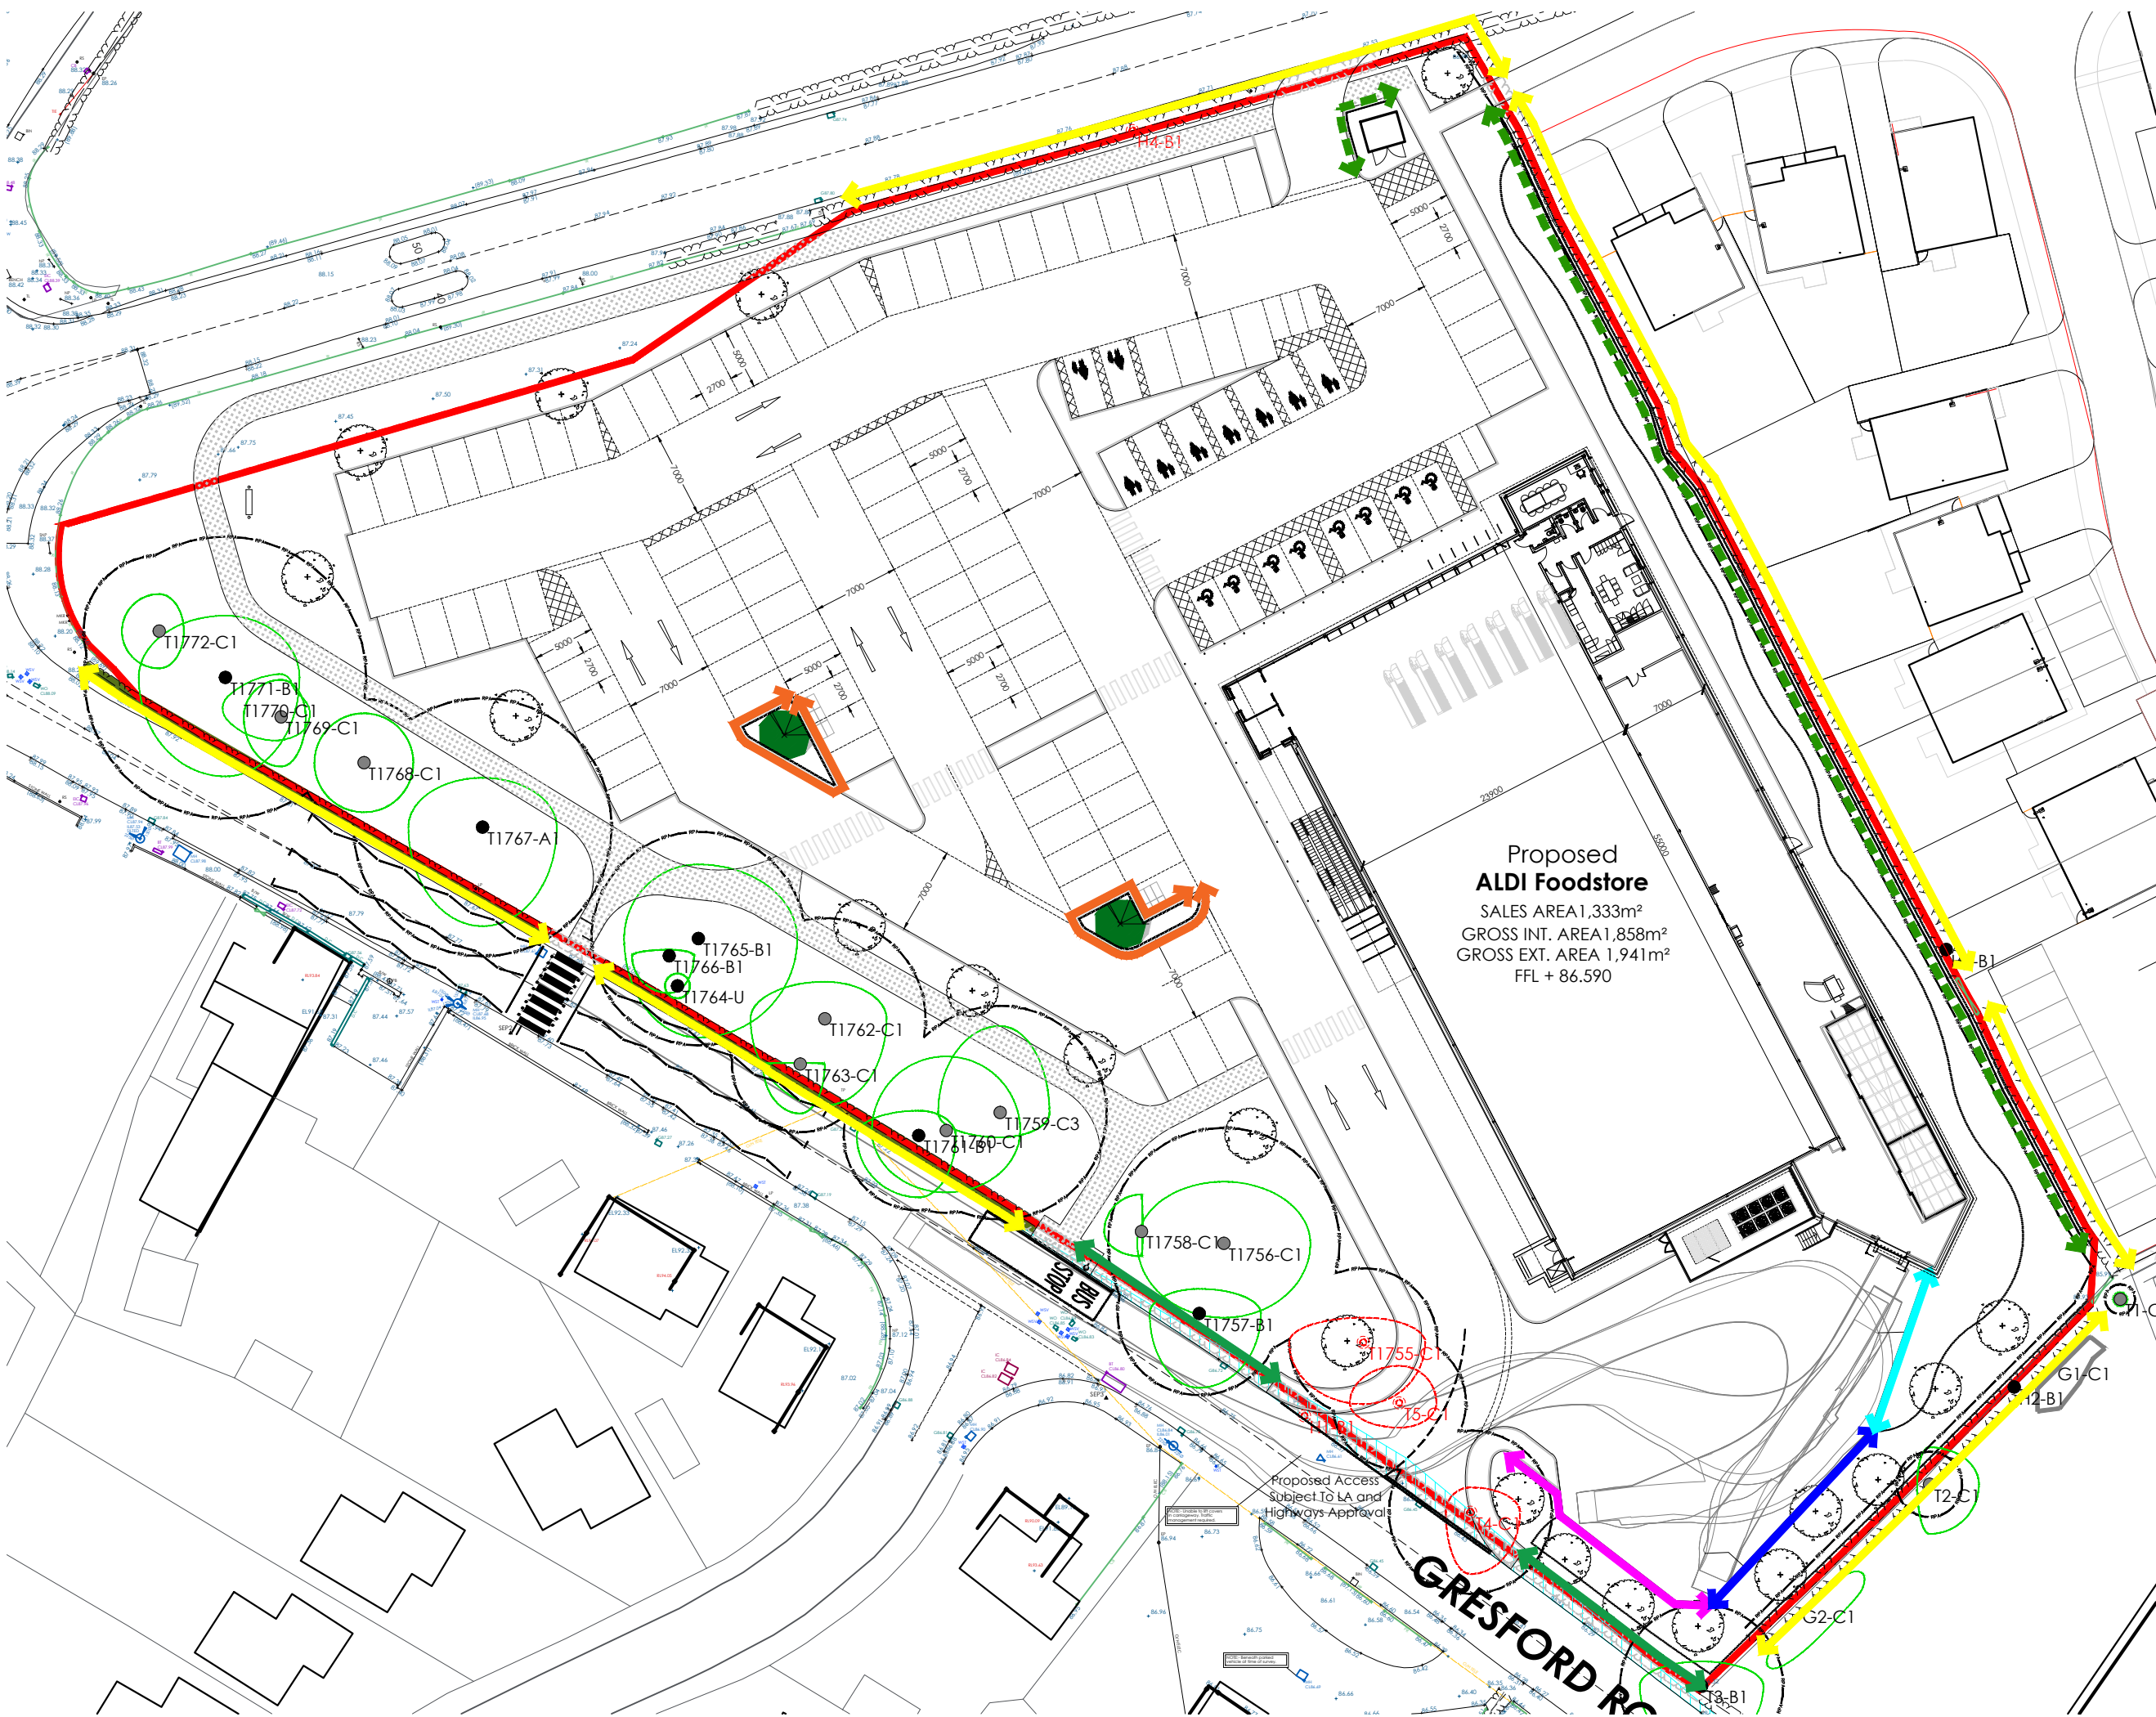


**Existing Hedge:**  
Photo taken from Gresford Road

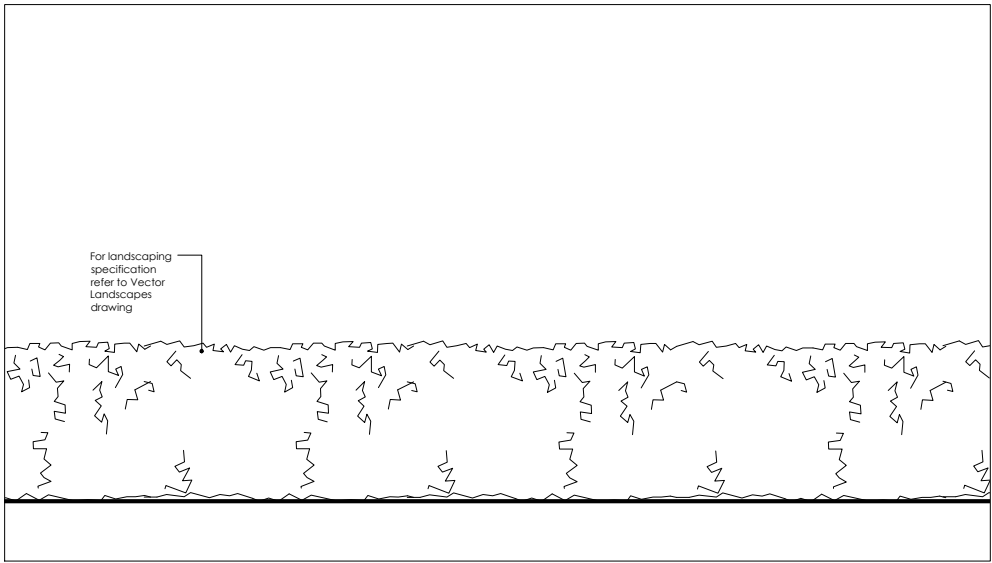

**Proposed Hedge:**  
Refer to Landscape Plan for further information




**Proposed Timber Knee Rail:**  
1:20 scale

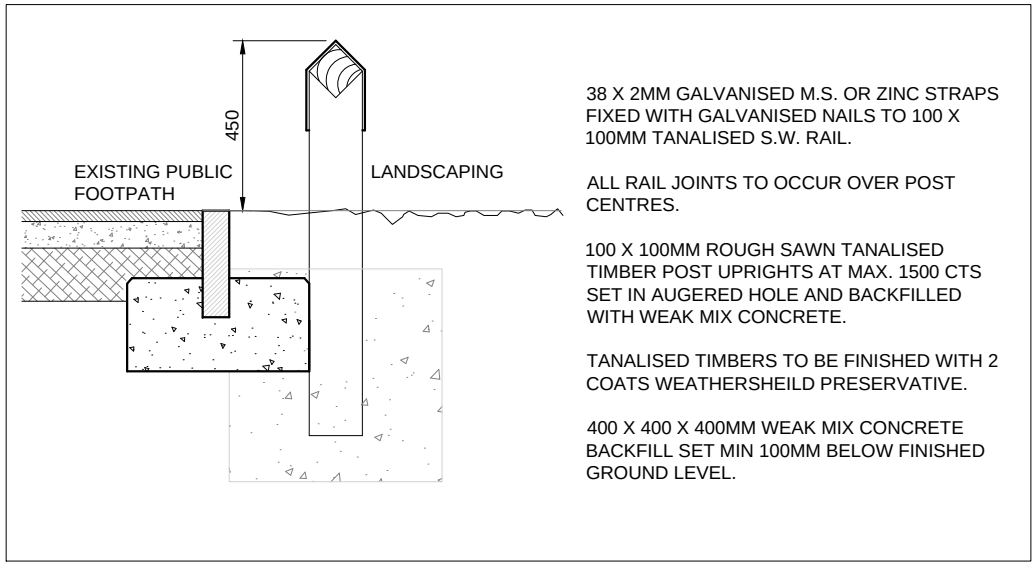


**3m High Acoustic Fence: Scale 1:50**

**3.5m High Acoustic Fence: Scale 1:50**

**4m High Acoustic Fence: Scale 1:50**

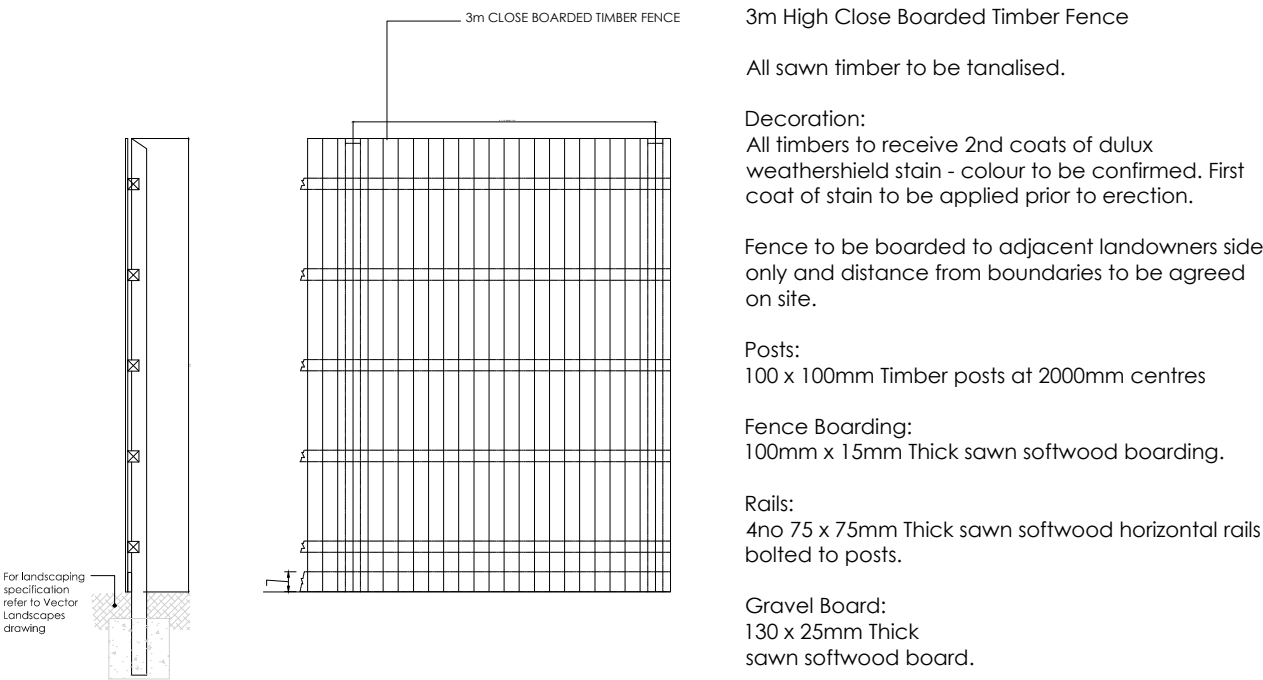


**2.4m High Close Boarded Timber Fence: Scale 1:50**

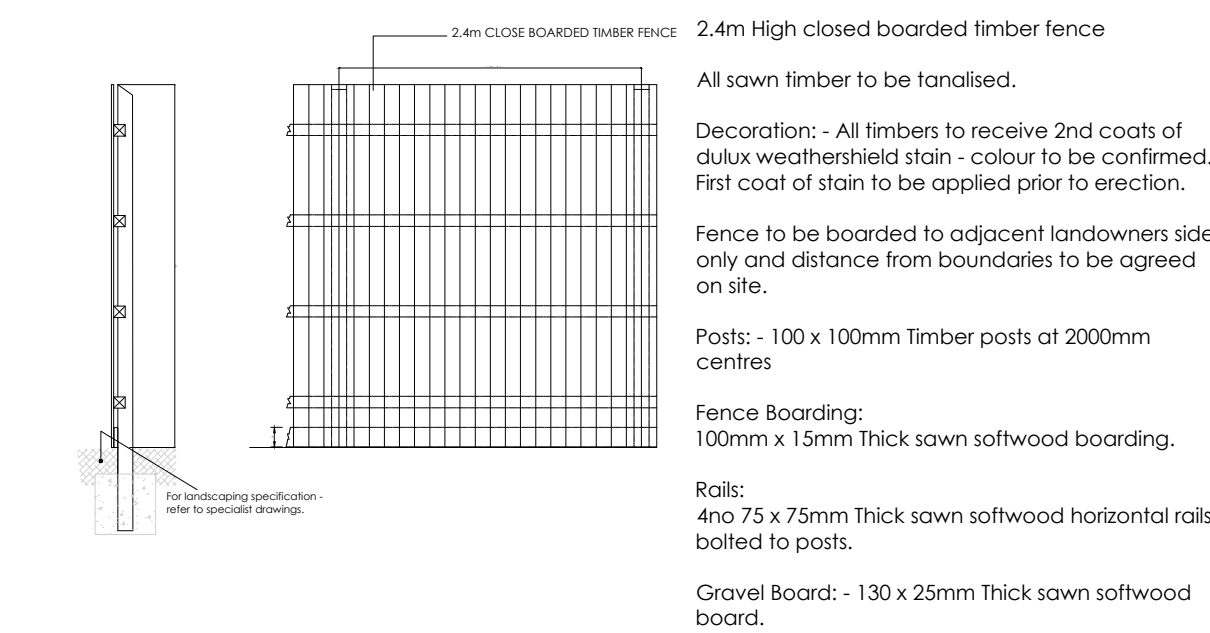

Boundary Treatment  
Scale 1:500 @ A2

0 5 10 15 20 25m  
SCALE 1:500

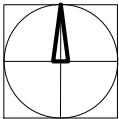

Application Boundary  
11,029sqm/2.73 acres

|   |          |                                        |    |    |
|---|----------|----------------------------------------|----|----|
| D | 15-01-20 | External lobby Reduced To Single Story | JA | MS |
| C | 20-11-19 | External lobby added to layout.        | AS | MS |
| B | 08-07-19 | Fence line to rear of store added.     | MS | MS |
| A | 30-05-19 | Address updated.                       | AS | MS |

| Rev | Date | Description | Rev By | Chk'd By |
|-----|------|-------------|--------|----------|
|-----|------|-------------|--------|----------|

Project Title  
PROPOSED DEVELOPMENT  
GRESFORD ROAD  
LLAY



Client  
ALDI STORES LTD

Status  
PLANNING

Scale  
1:500

Drawing Size  
A2

Date  
MAY 2019

Drawn By  
AS

Checked  
SSR

Drawing Title  
PROPOSED BOUNDARY TREATMENT

Job-Dwg No  
2636NESW-107

Rev  
D

- ☐ 2 St. Johns North,  
Wakefield, WF1 3QA  
t. 01924 291800
- ☒ Carvers Warehouse, 77 Dale Street,  
Manchester, M1 2HG  
t. 0161 2388555
- ☐ The Old Rectory, 79 High Street,  
Newport Pagnell, MK16 8AB  
t. 01908 211577
- ☐ 101 London Road,  
Reading, RG1 5BY  
t. 0118 9507700
- ☐ 10 Gees Court, St Christophers Place,  
London, W1U 1JJ  
t. 0207 4091215

THE  
HARRIS  
PARTNERSHIP  
ARCHITECTS  
www.harrispartnership.com

This drawing is copyright and may not be reproduced in whole or part without written authority.  
The Harris Group Ltd does not accept liability for any deviation from our drawings or specification.  
Do not scale off this drawing.