


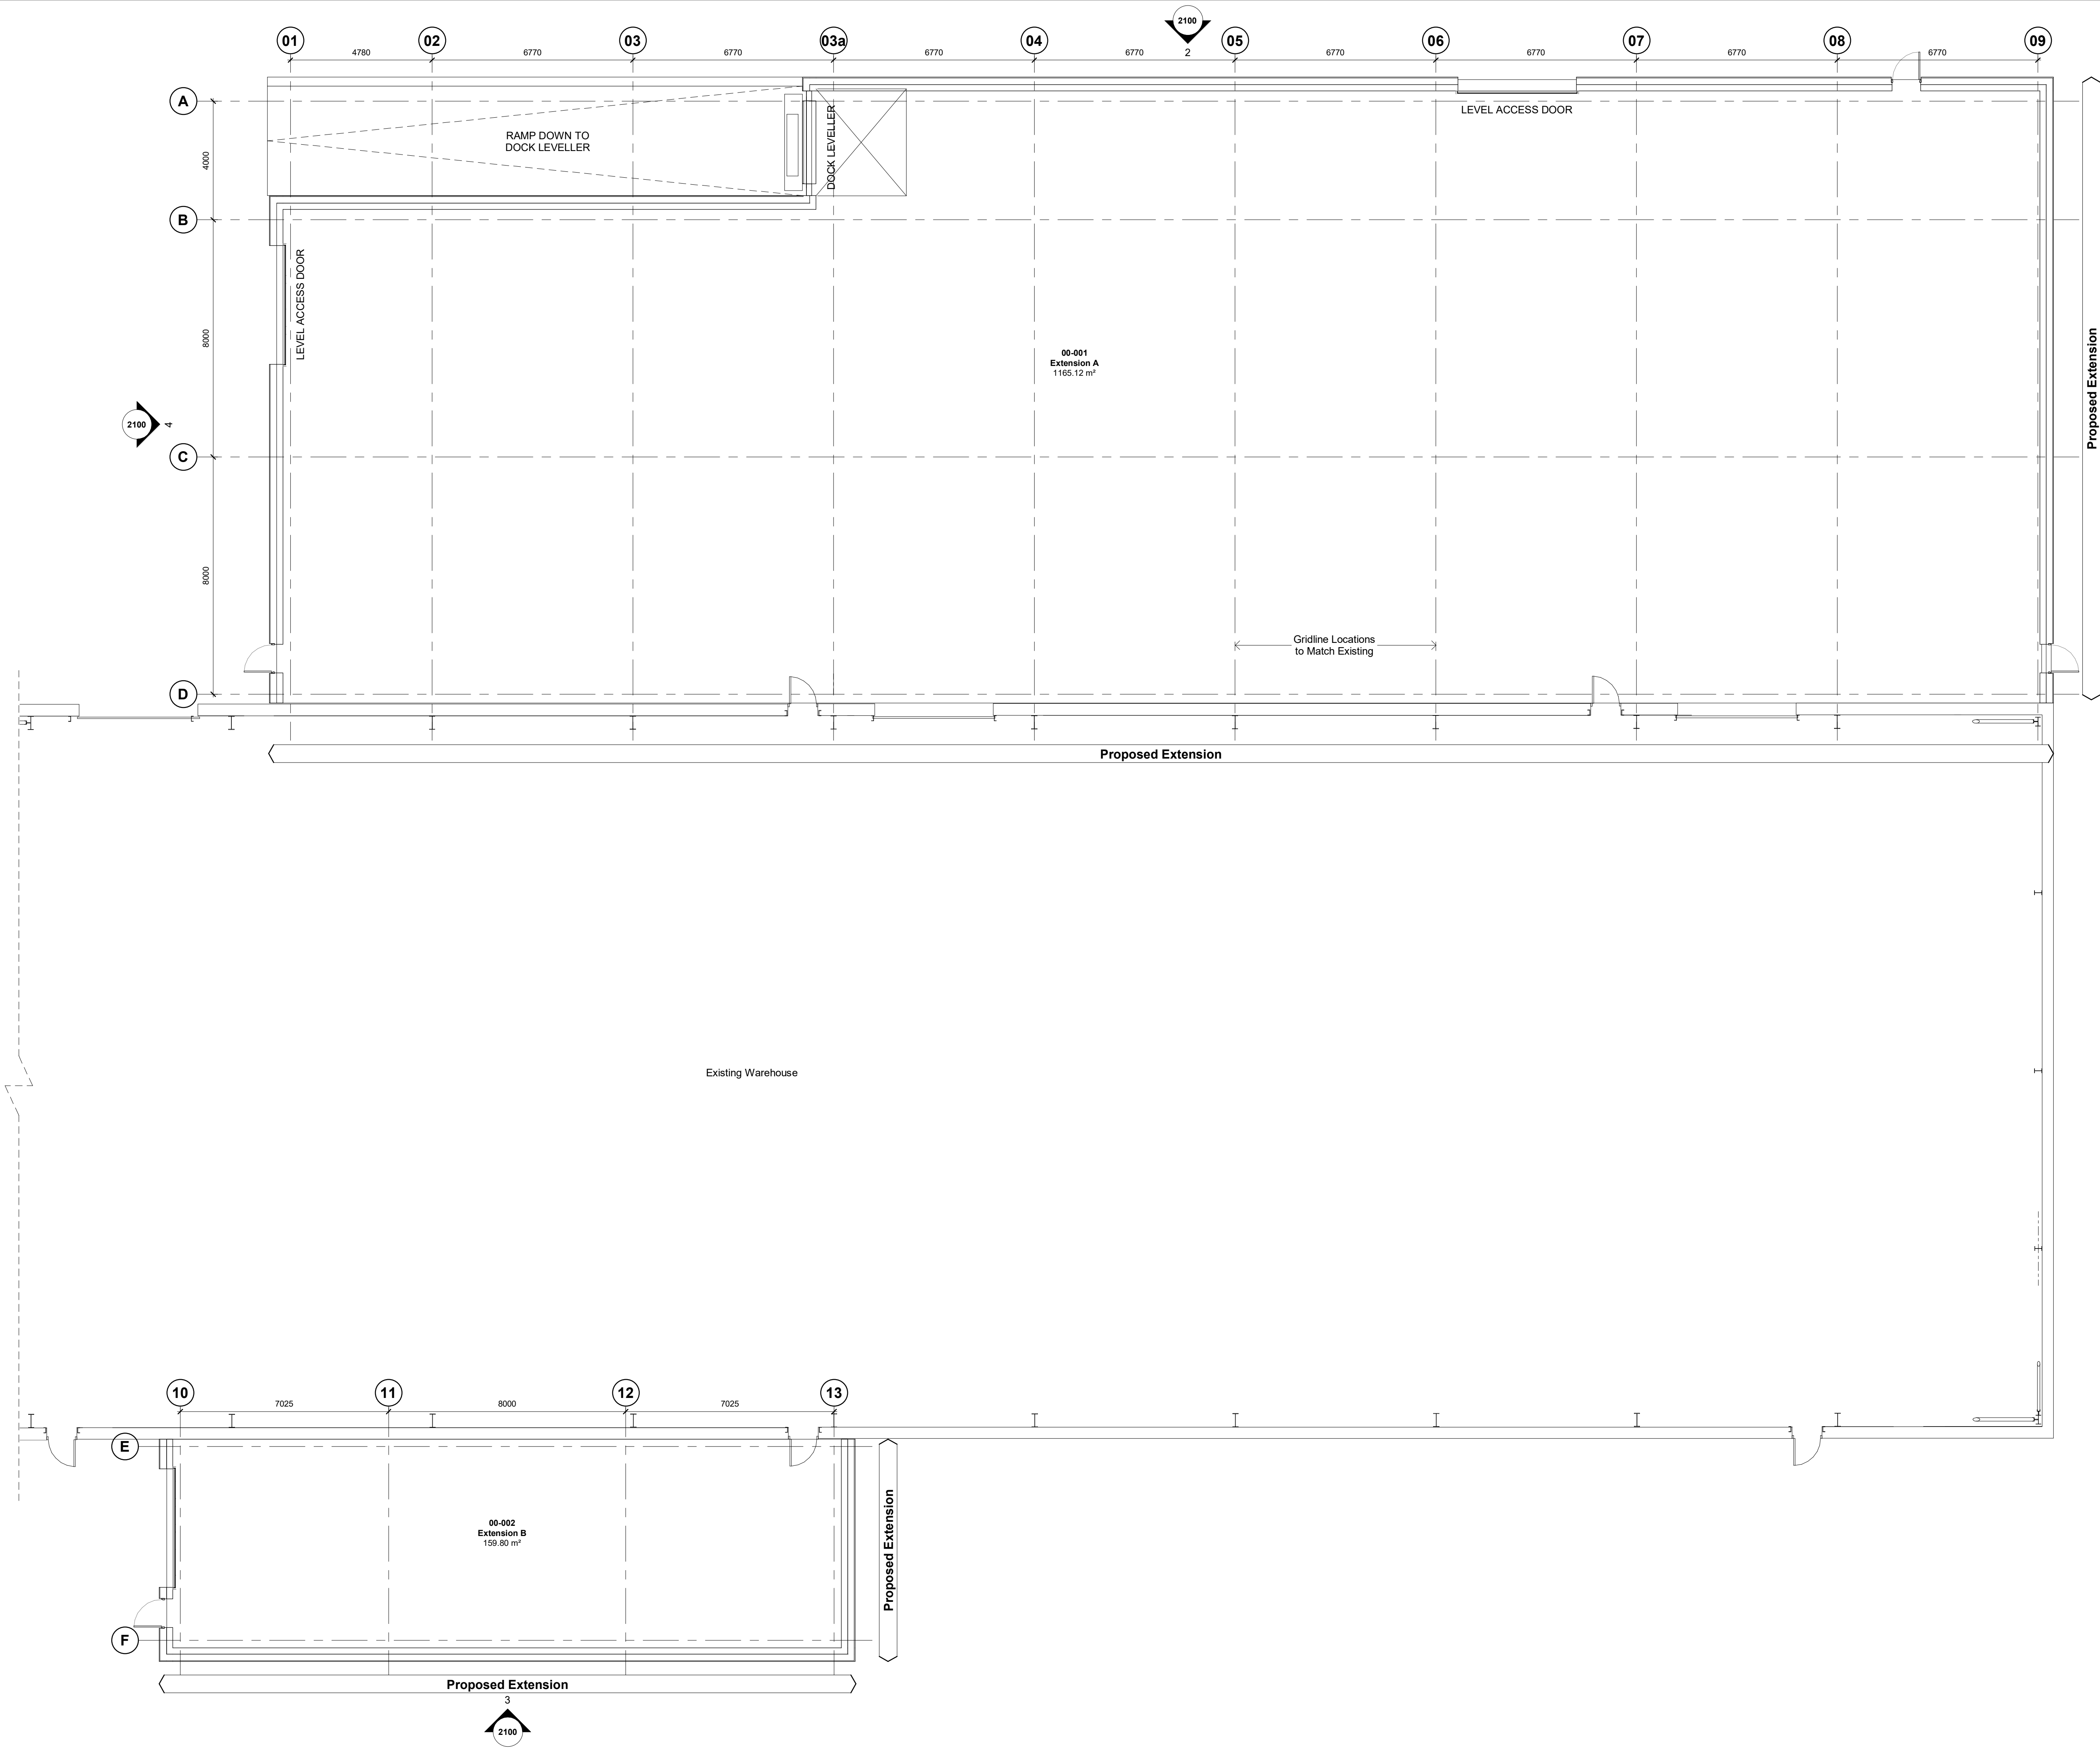

Drawing Status

PRELIMINARY

This drawing is © C4 Projects and is not to be copied, reproduced or re-distributed either in whole or in part without the prior written permission of the originator.

The originator shall have no responsibility for any liability, loss, cost, damage or expense arising from or relating to any use of this document other than for its intended purpose on this project.

This drawing shall be read in conjunction with all other relevant drawings, specifications and associated documentation. Any discrepancies, errors or omissions are to be reported to the originator before proceeding with work.

All dimensions are to be checked on site by the contractor prior to proceeding with any work. This drawing shall not be scaled to ascertain any dimensions, work to figured dimensions only.

DISCLAIMER
When this drawing is issued in CAD, it is an uncontrolled version issued for information only. To enable the recipient to prepare their own documents/ drawings for which they are solely responsible.

SOFTWARE INTEROPERABILITY
C4 Projects prepared this drawing using Autodesk **Revit** Architecture.
C4 Projects does not accept liability for any loss or degradation of any information held in the drawing resulting from the translation from the original file format to any other file format or from the recipient's reading of it in any other programme.

Hazard Identification		
ref	hazard	date

P1	First Issue of Drawing	SH	25.02.19	DC
Rev	Revision Details	Drawn	Date	Checked

C4Projects

The Chapel, Old Cherry Lane,
Lymm, Warrington
WA13 0TA
t: 01925 751 852
e: info@c4projects.co.uk
www.c4projects.co.uk

Project Management • Architecture • Building Surveying • Cost Consultancy

Client

Tension Control Bolts Ltd

Project

TCB Facility Extension
TCB House, Clywedog Road South, Wrexham
Industrial Estate, Wrexham, LL13 9XS

Drawing Title

GA Plan as Proposed (Level 00)

Status Purpose of Issue

S2 SUITABLE FOR INFORMATION

Drawn by	SH	Created	25.02.19
C4 Job no.	18138	Scale	1 : 100 @ A1

Dwg no.	Rev
18138-C4C-B2-00-DR-A-2000	P1