


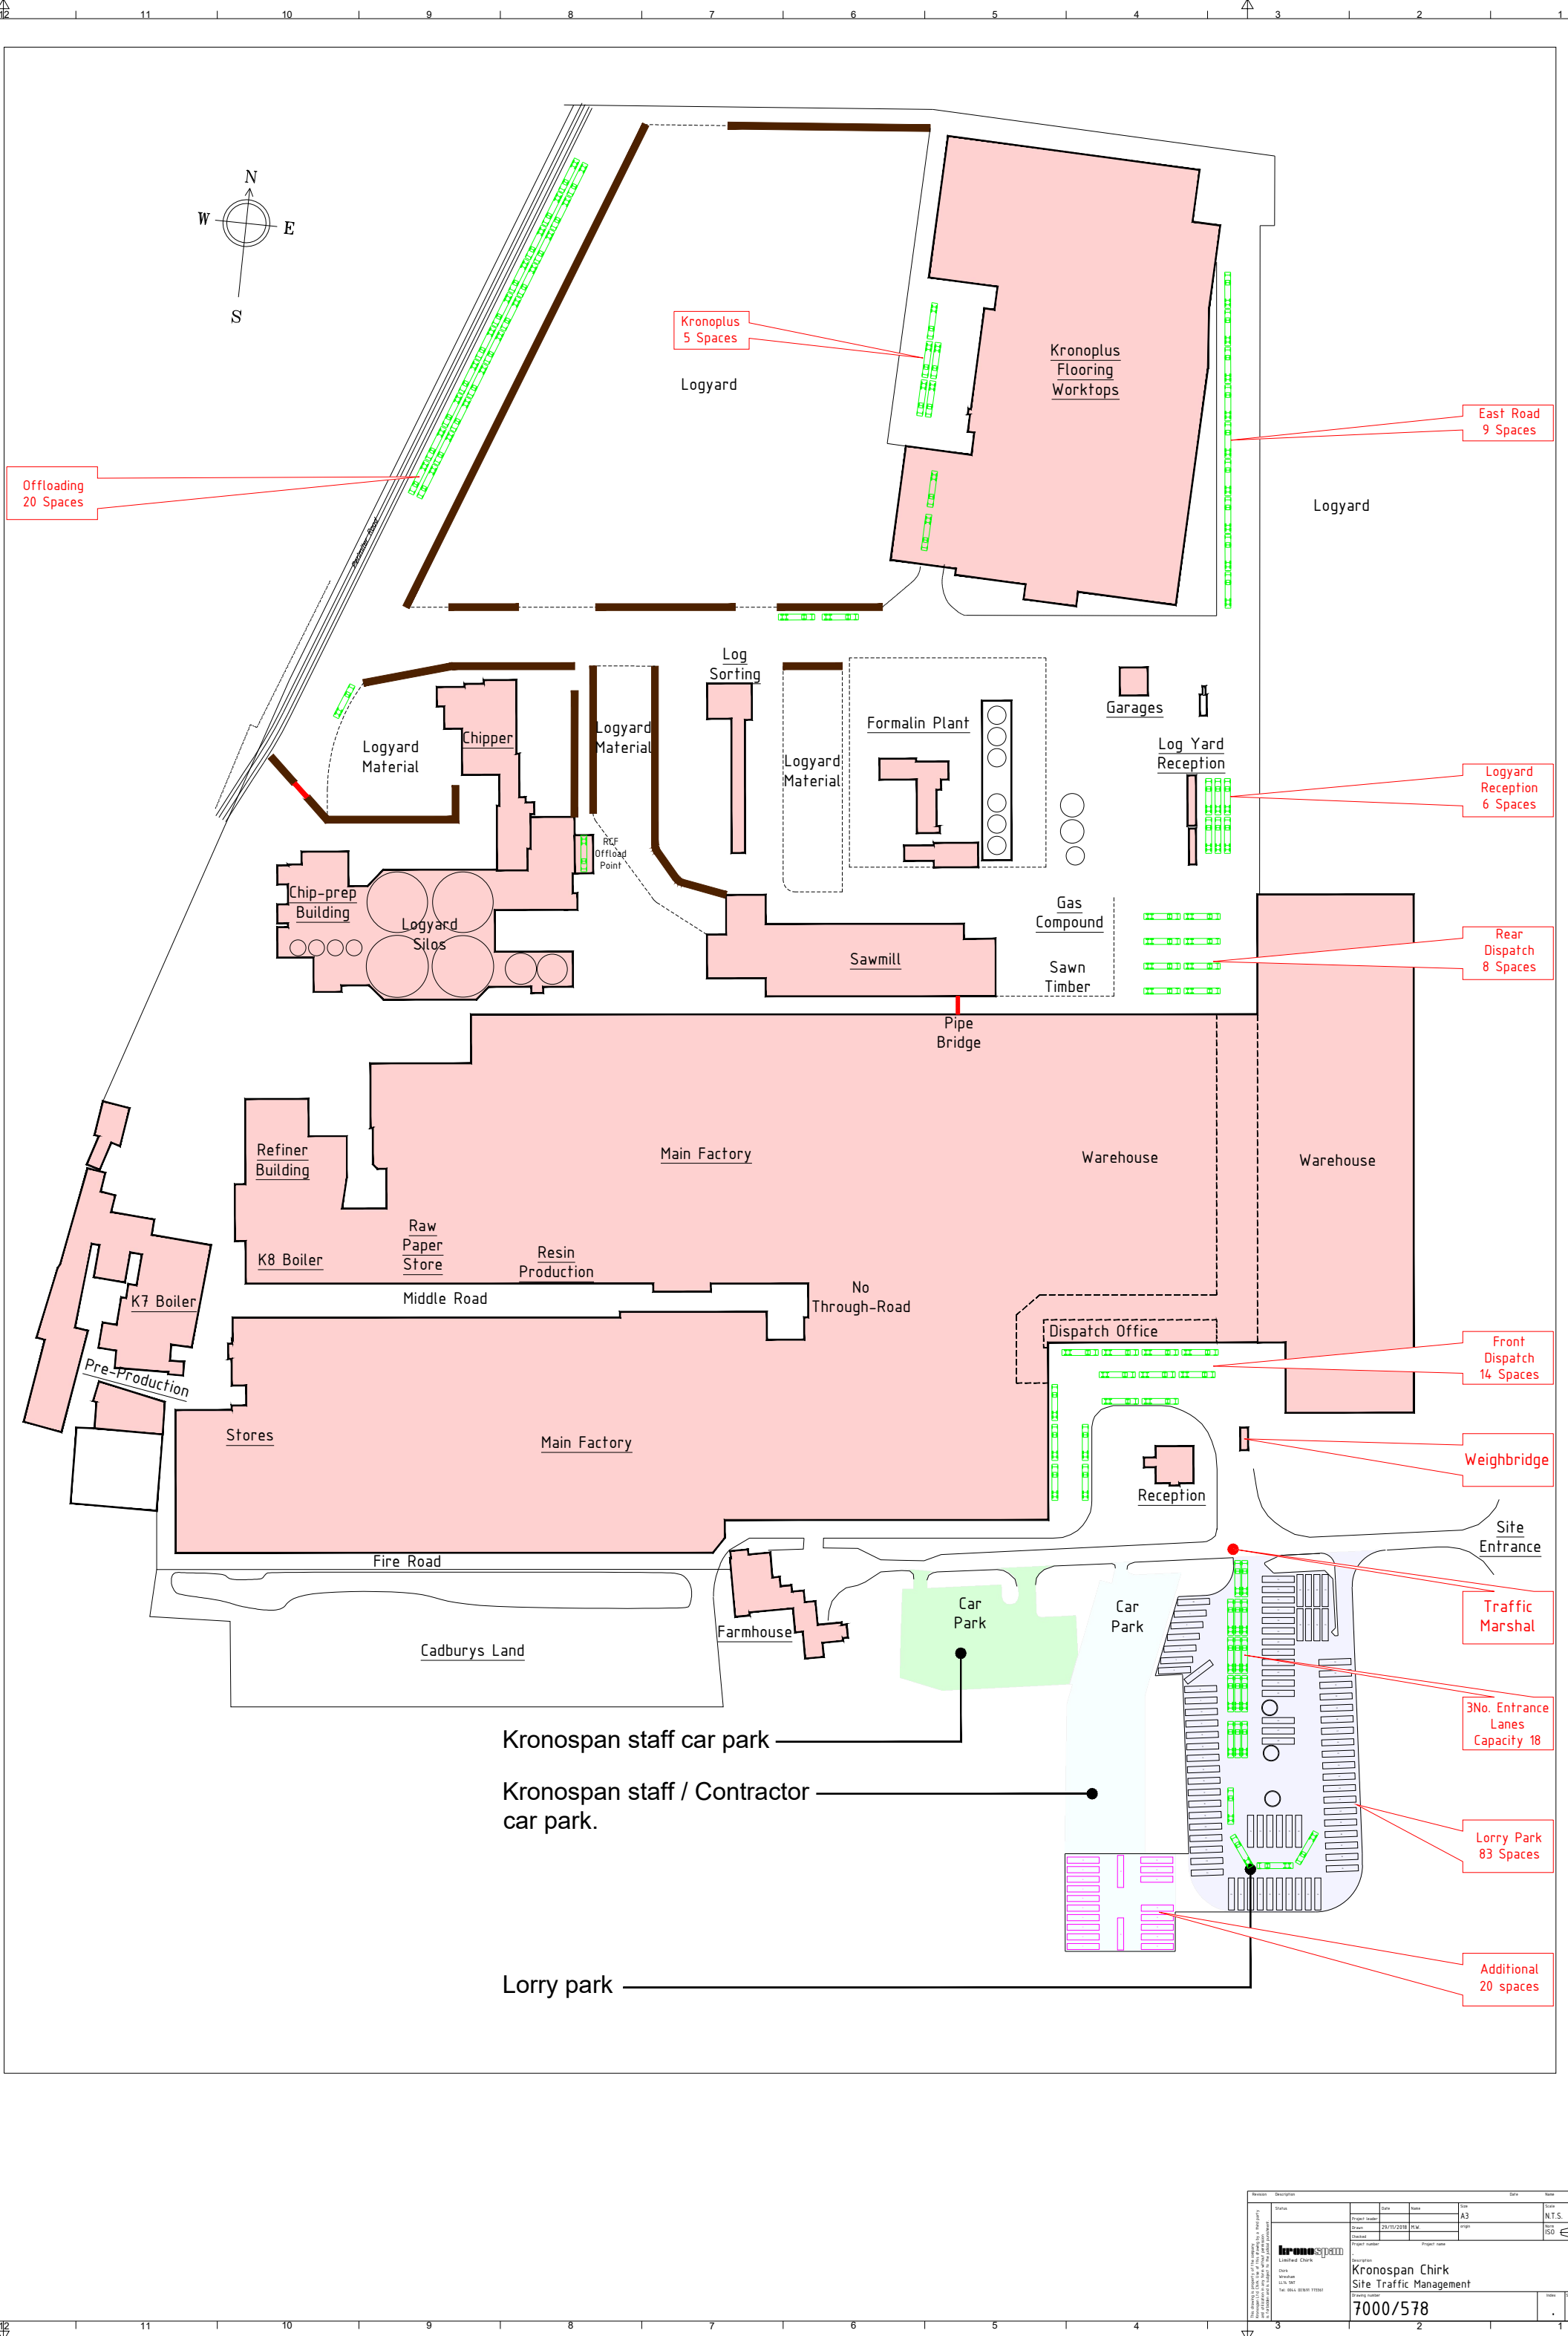

Offloading
20 Spaces

Kronoplus
5 Spaces

East Road
9 Spaces

Logyard
Reception
6 Spaces

Rear
Dispatch
8 Spaces

Front
Dispatch
14 Spaces

Weighbridge

Traffic
Marshal

3No. Entrance
Lanes
Capacity 18

Lorry Park
83 Spaces

Additional
20 spaces

Kronospan staff car park

Kronospan staff / Contractor
car park.

Lorry park


