



Rev:	Description:	Date:

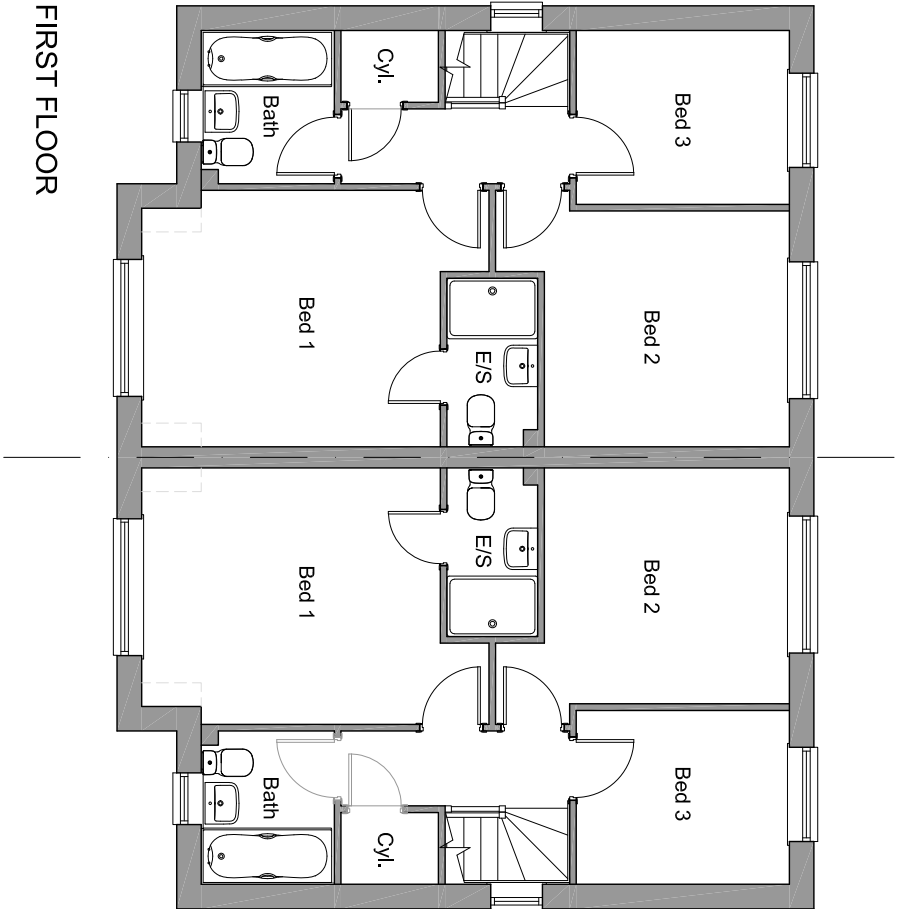

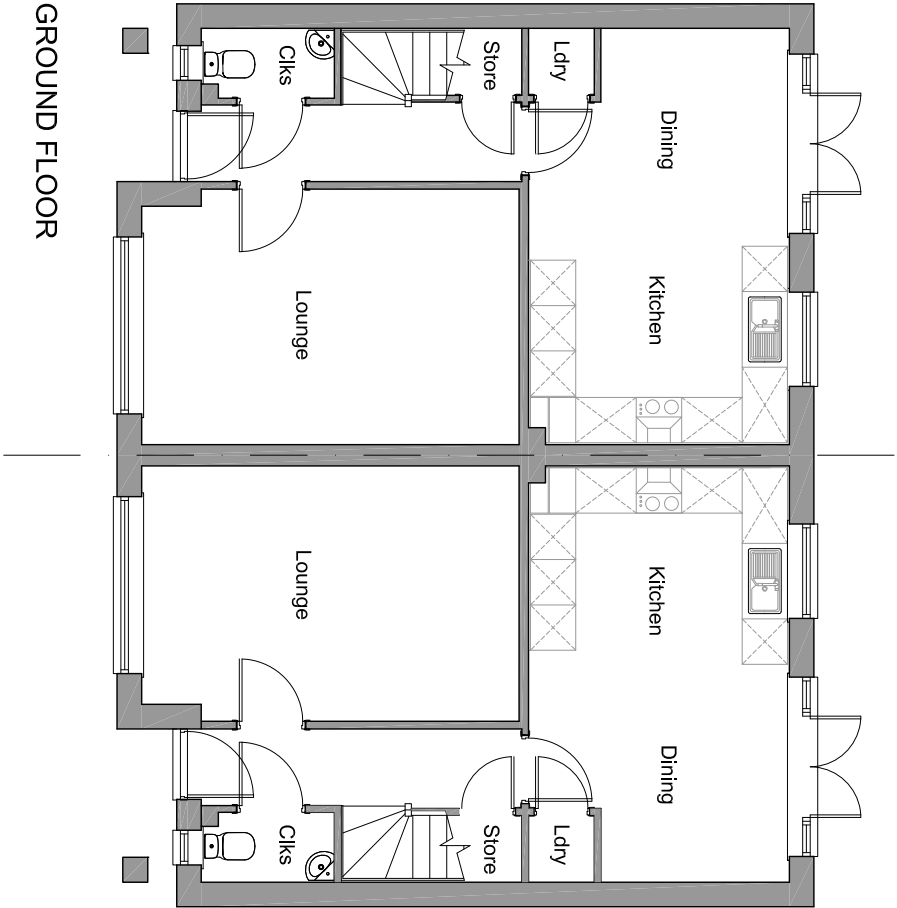

MACBRYDE
HOMES


Macbryde Homes Limited,
Macbryde House, Unit 28,
St. Asaph Business Park,
Ffordd Richard Davies, St Asaph,
Denbighshire, LL17 0LJ.
Tel. 01745 536677
Fax. 01745 536688

Site: **Wrexham Road, Holt**


Title: **Banbury Semi Floor Plans**

Scale: **1:100 @ A3** Date: **18.10.19**


Ref: **WRH - BRY. PL01** Rev: **-**

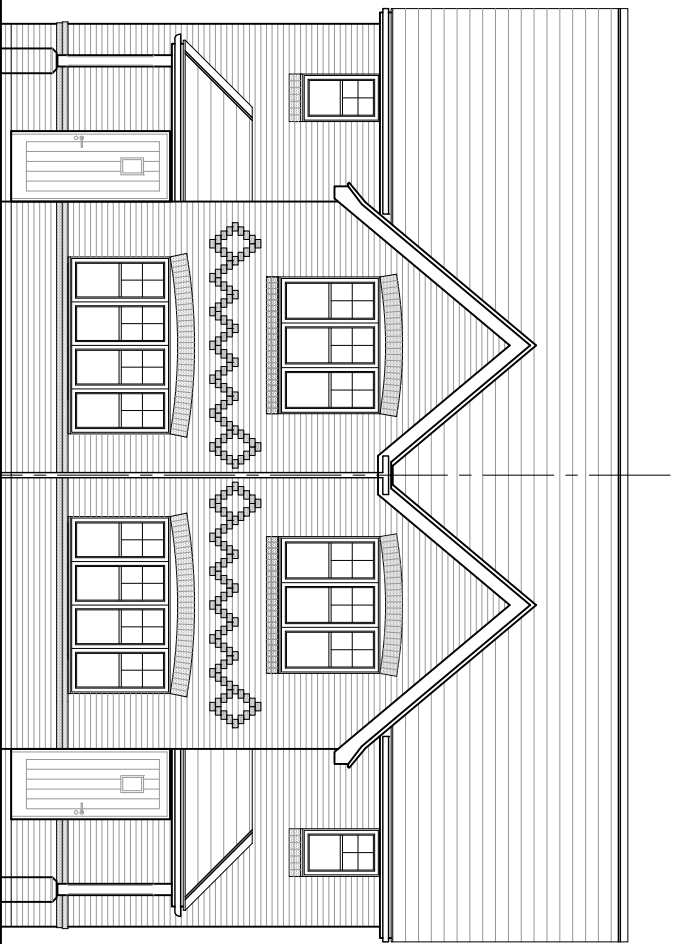


FRONT ELEVATION

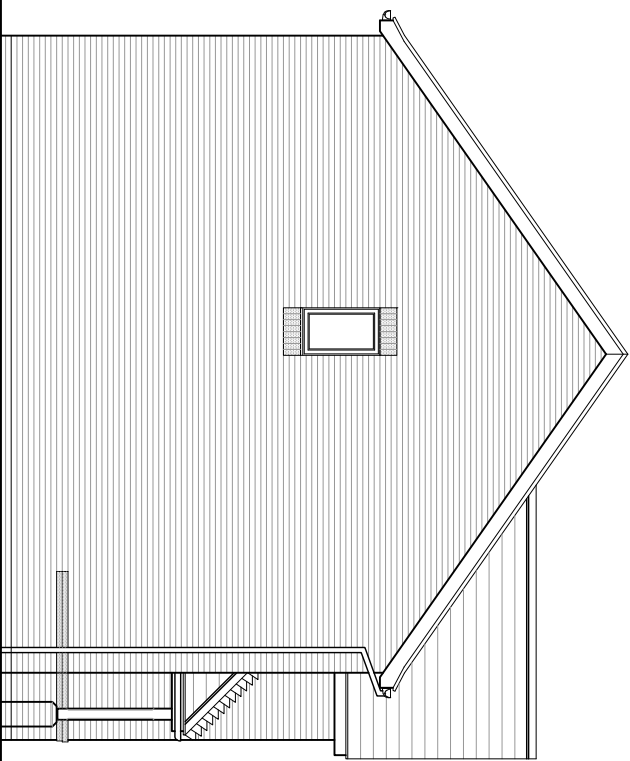

SIDE ELEVATION

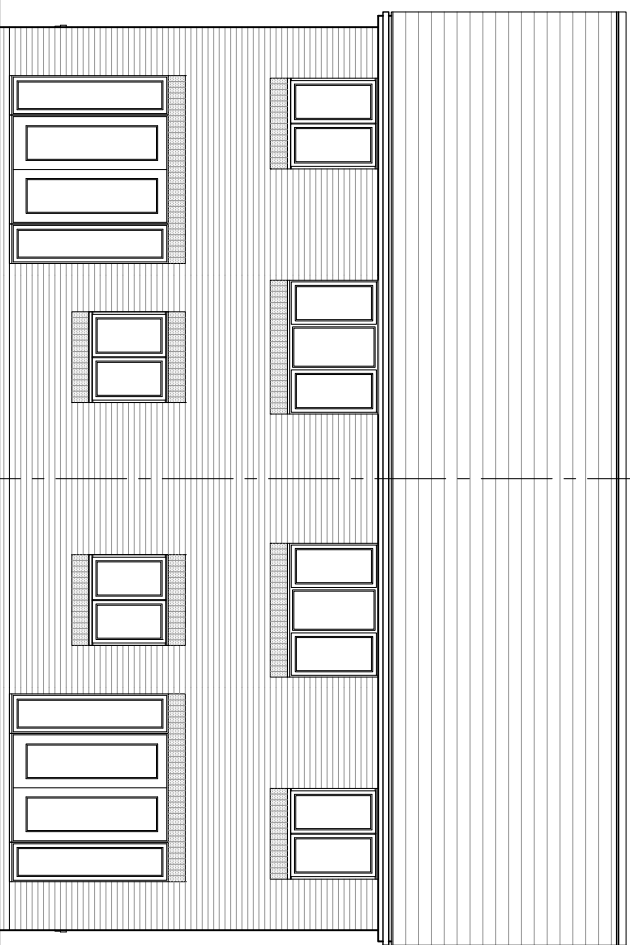

REAR ELEVATION

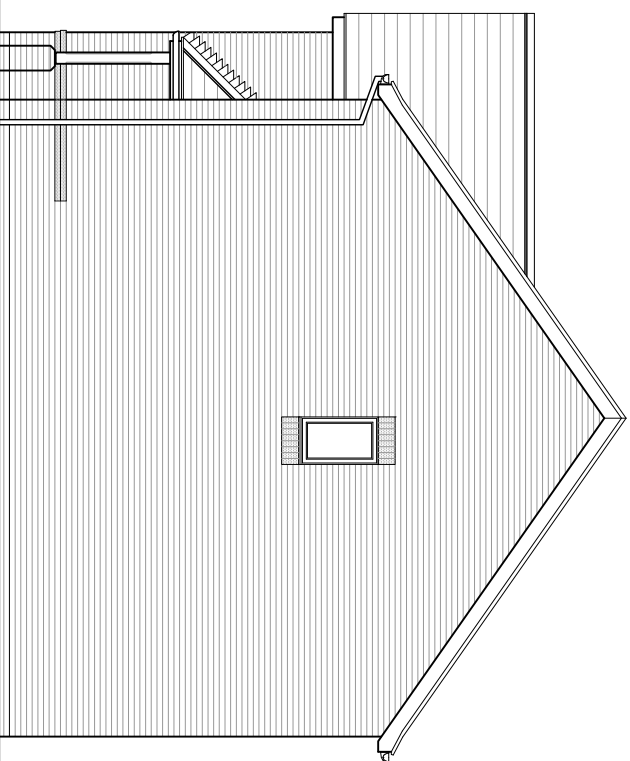

SIDE ELEVATION

Rev: Description:

Date:



Macbryde Homes Limited,
Macbryde House, Unit 28,
St. Asaph Business Park,
Ffordd Richard Davies, St Asaph,
Denbighshire, LL17 0LJ.
Tel. 01745 536677
Fax. 01745 536688

Site:

Wrexham Road, Holt

Title:

Banbury Semi Elevations (Brick)

Scale:

1:100 @ A3

Date:

18.10.19

Ref:

WRH - BRY. PL02

Rev:

-

Rev:	Description:	Date:



MACBRYDE
HOMES


Macbryde Homes Limited,
Macbryde House, Unit 28,
St. Asaph Business Park,
Ffordd Richard Davies, St Asaph,
Denbighshire, LL17 0LJ.
Tel. 01745 536677
Fax. 01745 536688

Site:	Wrexham Road, Holt
-------	--------------------


Title:	Fenwick Floor Plans
--------	---------------------

Scale:	1:100 @ A3	Date:	18.10.19
--------	------------	-------	----------


Ref:	WRH - FEN. PL01	Rev:	-
------	-----------------	------	---

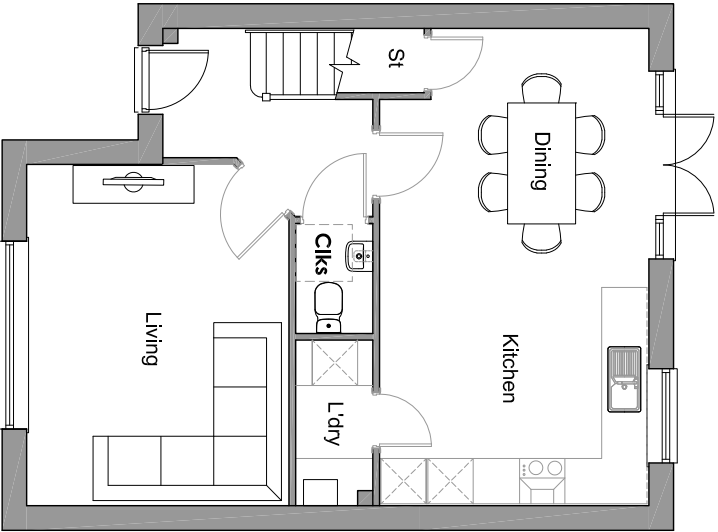

GROUND FLOOR

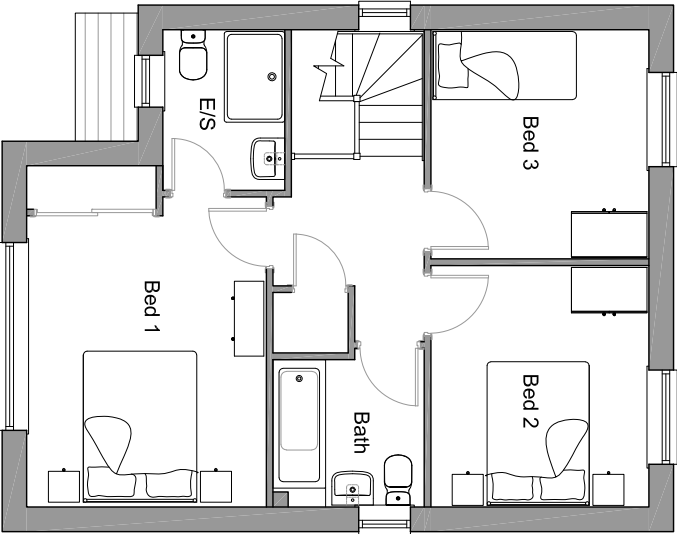


FIRST FLOOR

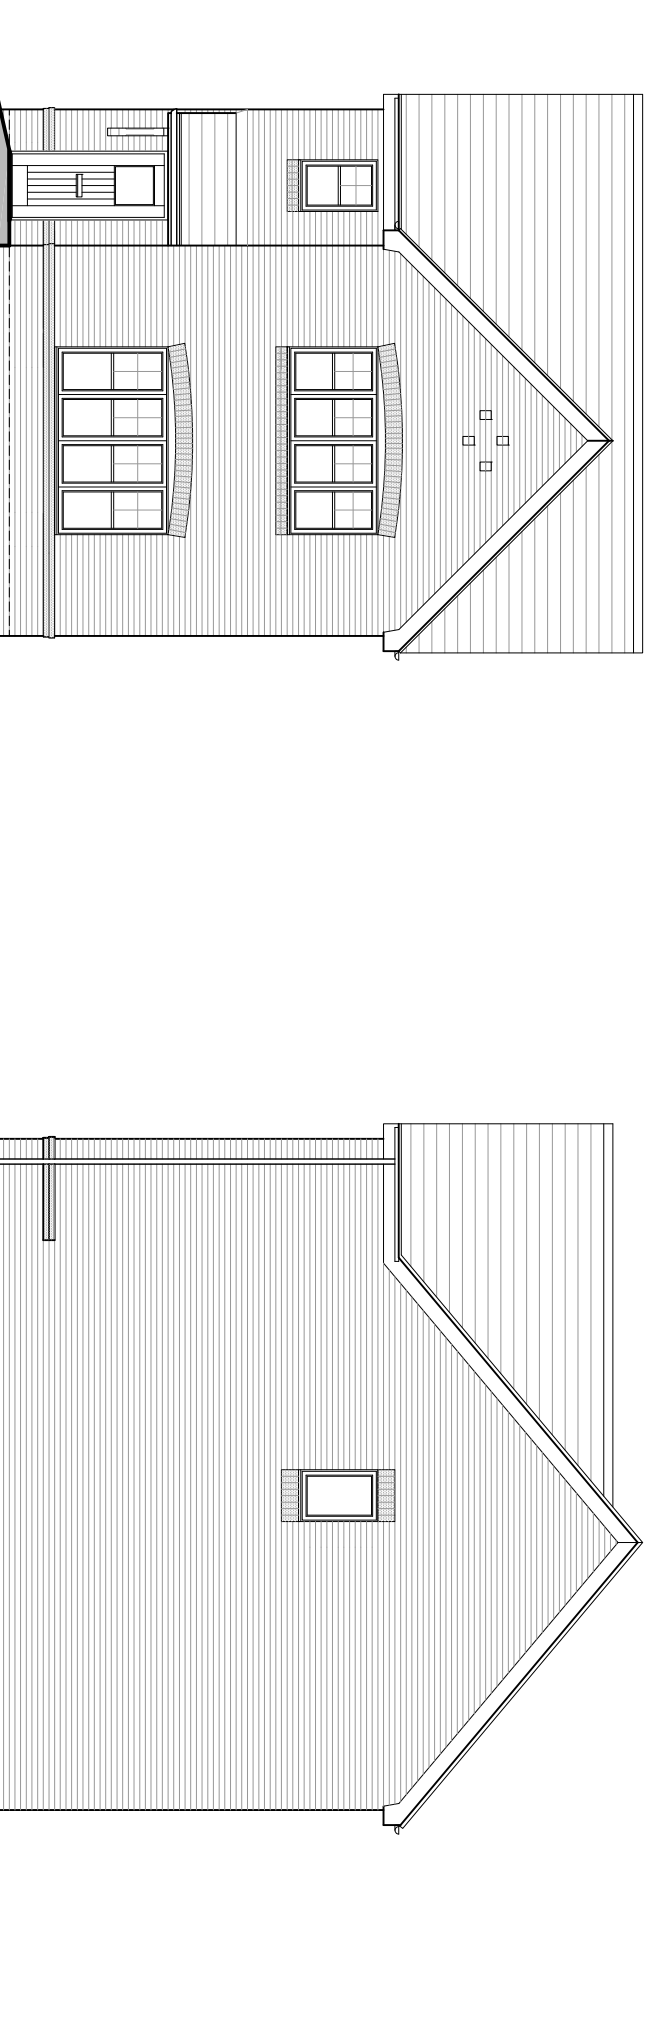

FRONT ELEVATION

SIDE ELEVATION

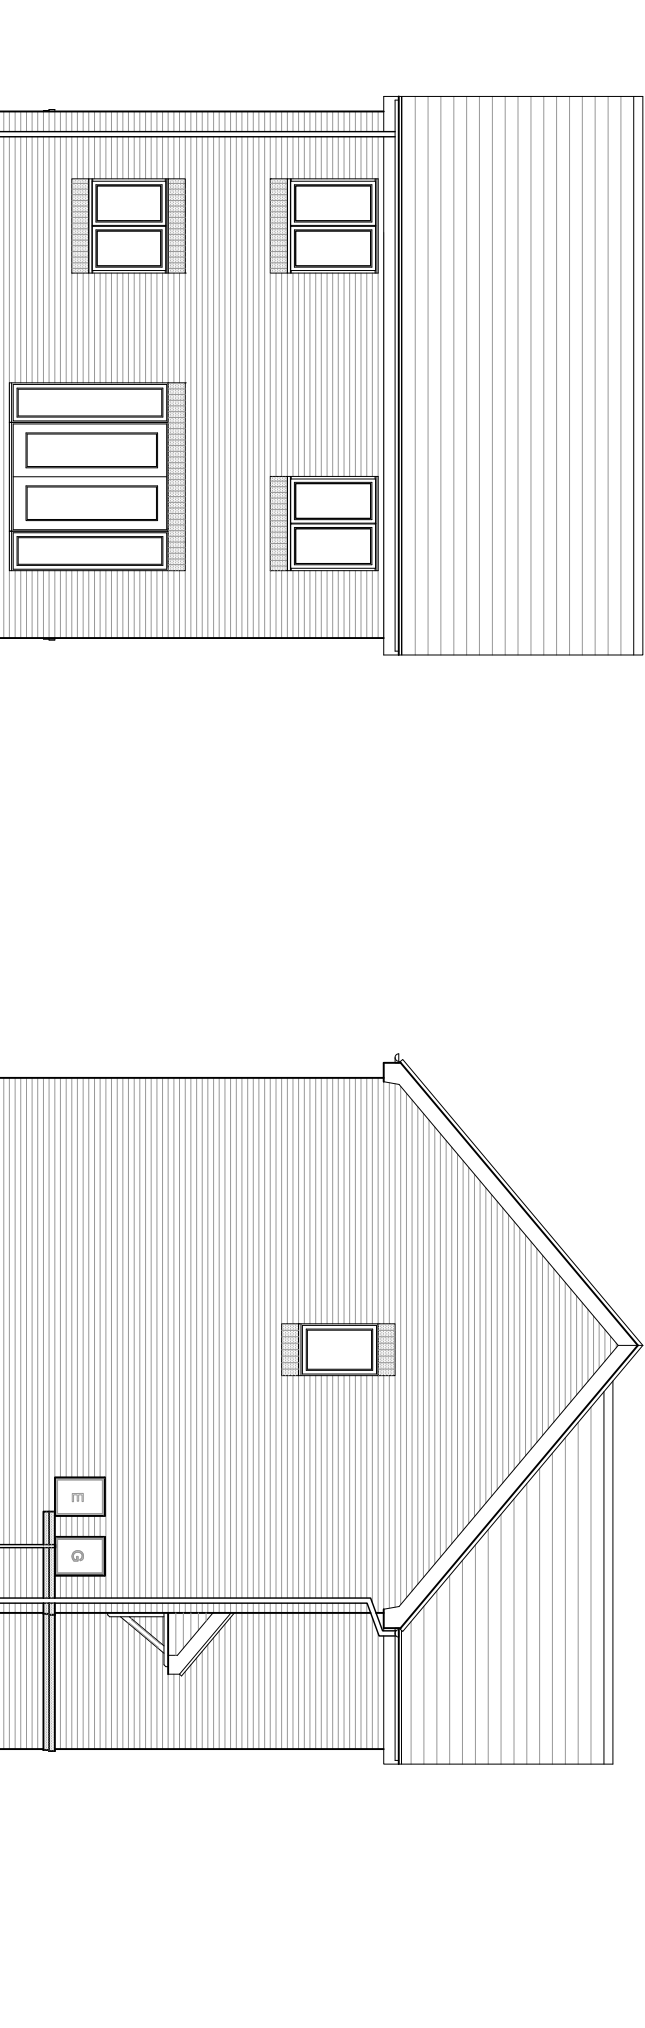

REAR ELEVATION

SIDE ELEVATION

Rev: Description: Date:

--	--



Macbryde Homes Limited,
Macbryde House, Unit 28,
St. Asaph Business Park,
Ffordd Richard Davies, St Asaph,
Denbighshire, LL17 0LJ.
Tel. 01745 536677
Fax. 01745 536688

Site:

Wrexham Road, Holt

Title:

Fenwick Elevations (Brick)

Scale:

1:100 @ A3

Date:


18.10.19

Ref:


WRH - FEN. PL02

Rev:


-

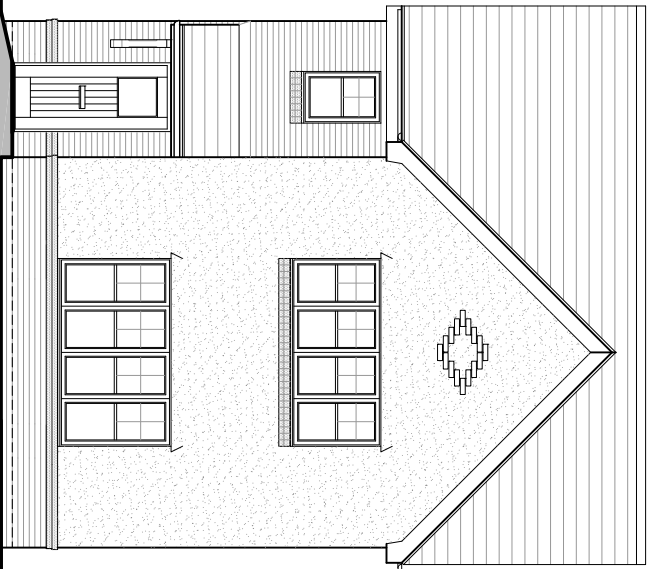


FRONT ELEVATION

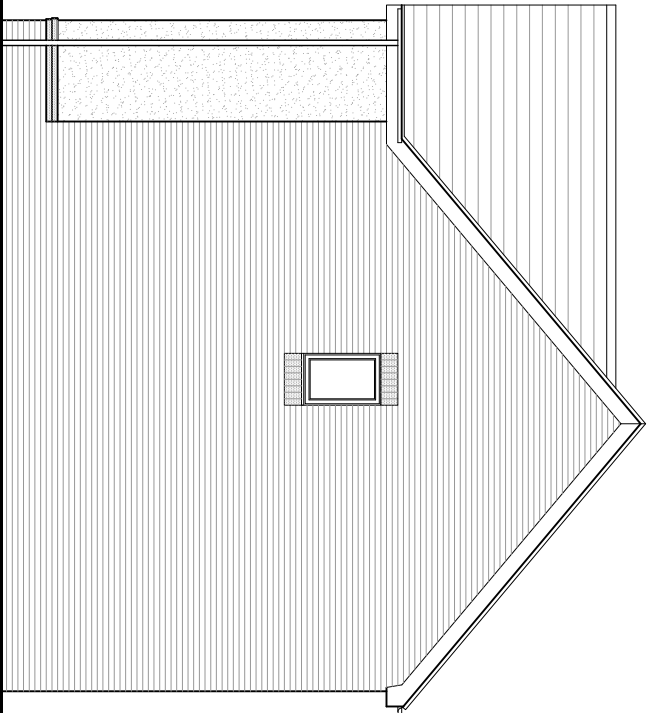

SIDE ELEVATION

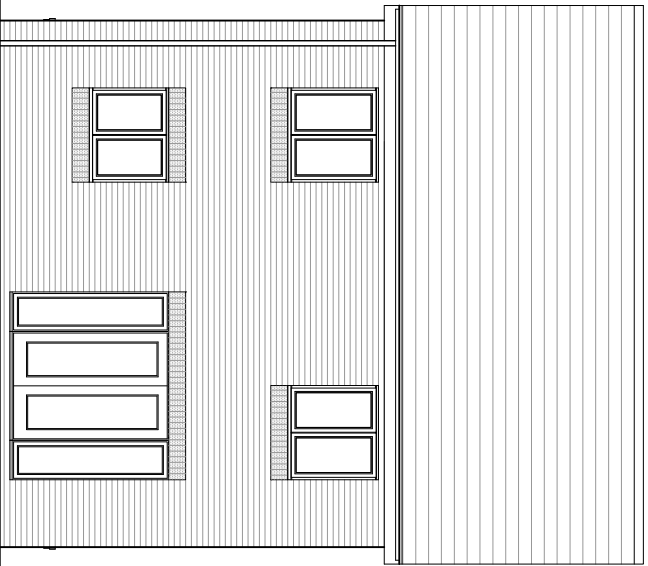

REAR ELEVATION

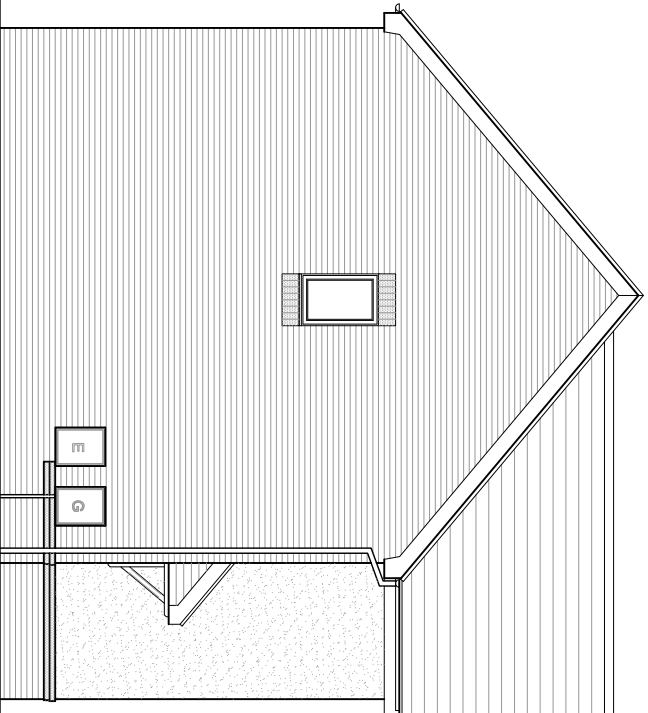

SIDE ELEVATION

Rev: Description: Date:

--	--



Macbryde Homes Limited,
Macbryde House, Unit 28,
St. Asaph Business Park,
Ffordd Richard Davies, St Asaph,
Denbighshire, LL17 0LJ.
Tel. 01745 536677
Fax. 01745 536688

Site:

Wrexham Road, Holt

Title:

Fenwick Elevations (Render)

Scale:

1:100 @ A3

Date:


18.10.19

Ref:


WRH - FEN. PL03

Rev:


-

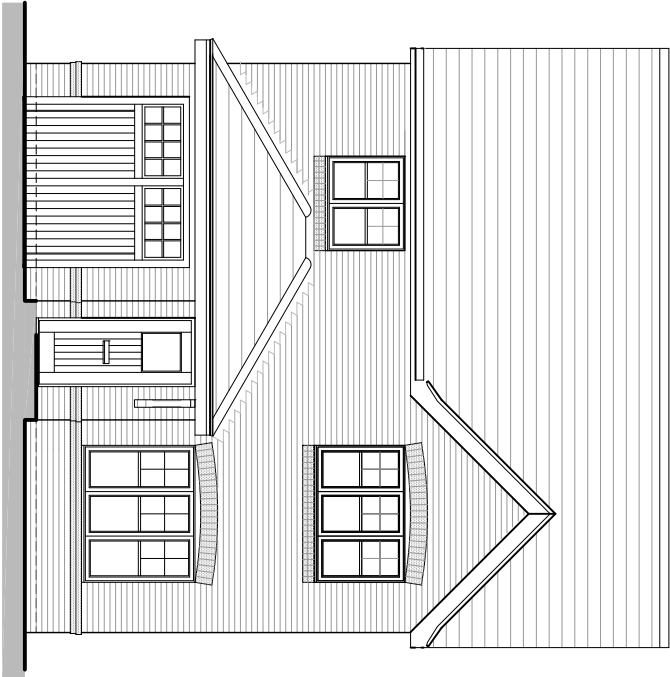


FRONT ELEVATION

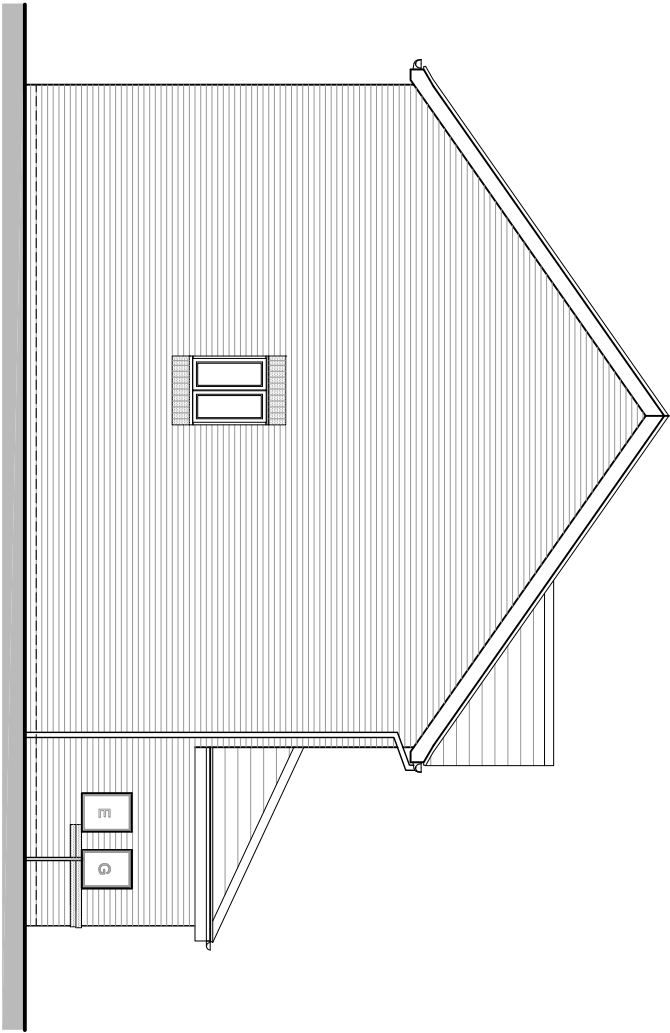

SIDE ELEVATION

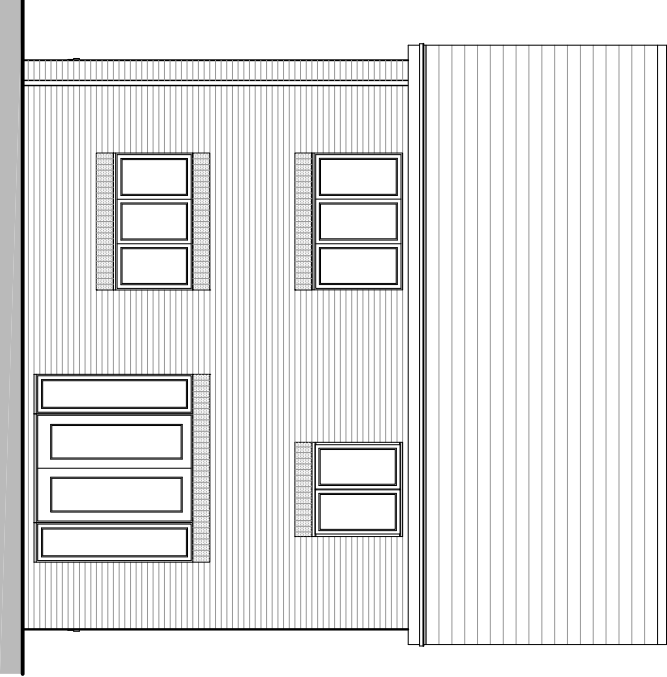

REAR ELEVATION

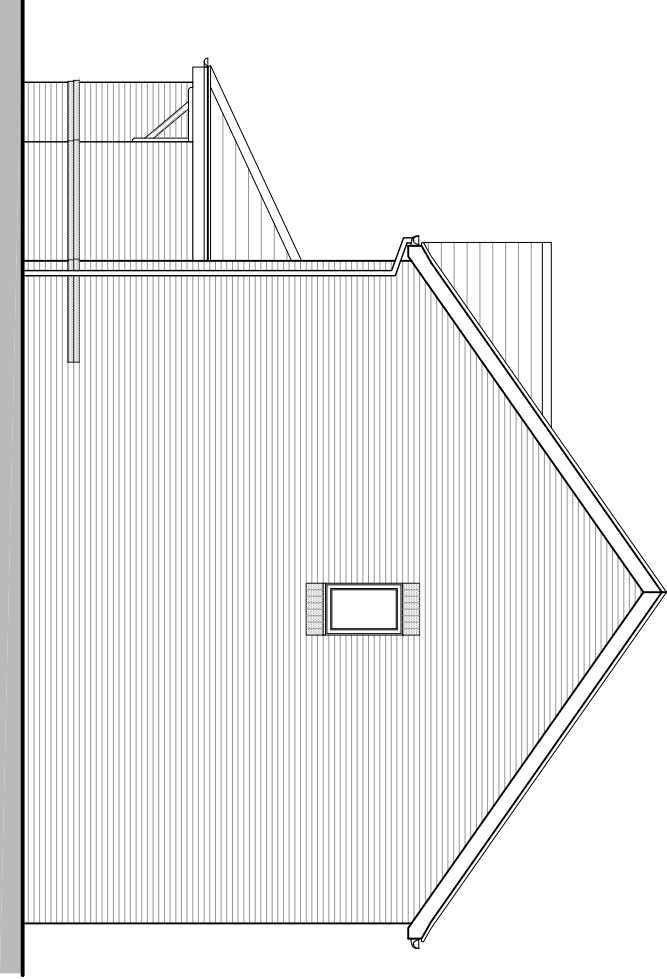

SIDE ELEVATION

Rev: Description: Date:

--	--



Macbryde Homes Limited,
Macbryde House, Unit 28,
St. Asaph Business Park,
Ffordd Richard Davies, St Asaph,
Denbighshire, LL17 0LJ.
Tel. 01745 536677
Fax. 01745 536688

Site:

Wrexham Road, Holt

Title:

Evesham Elevations (Brick)

Scale:

1:100 @ A3

Date:


18.10.19

Ref:


WRH - EVE. PL02

Rev:


-

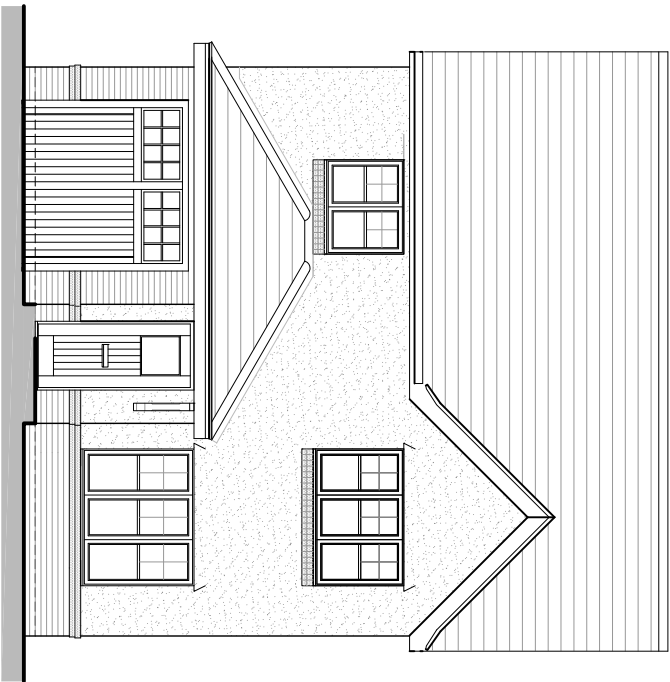


FRONT ELEVATION

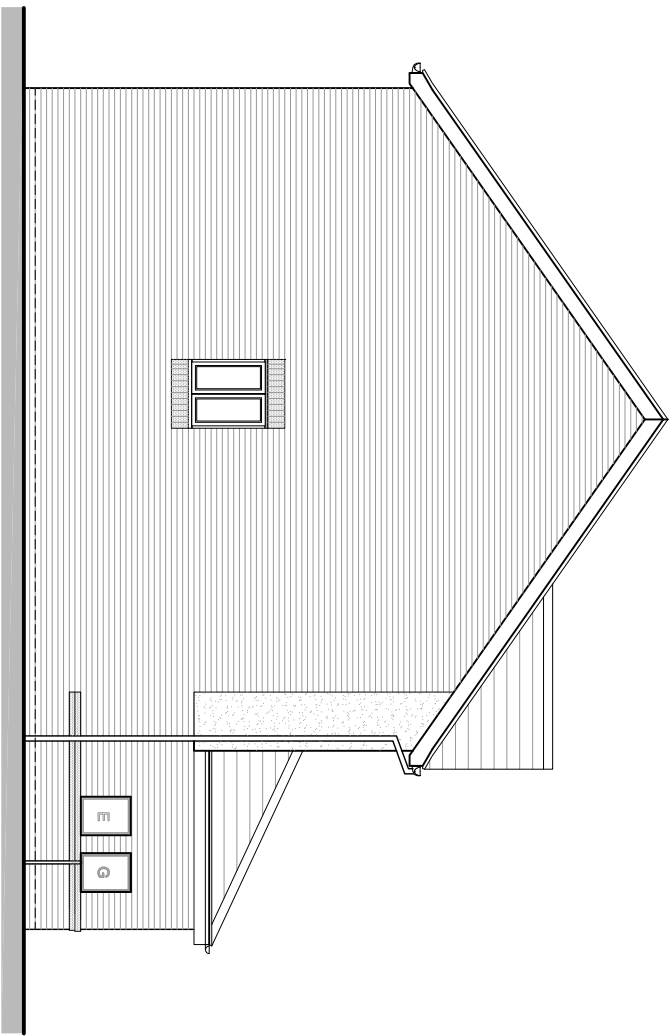

SIDE ELEVATION

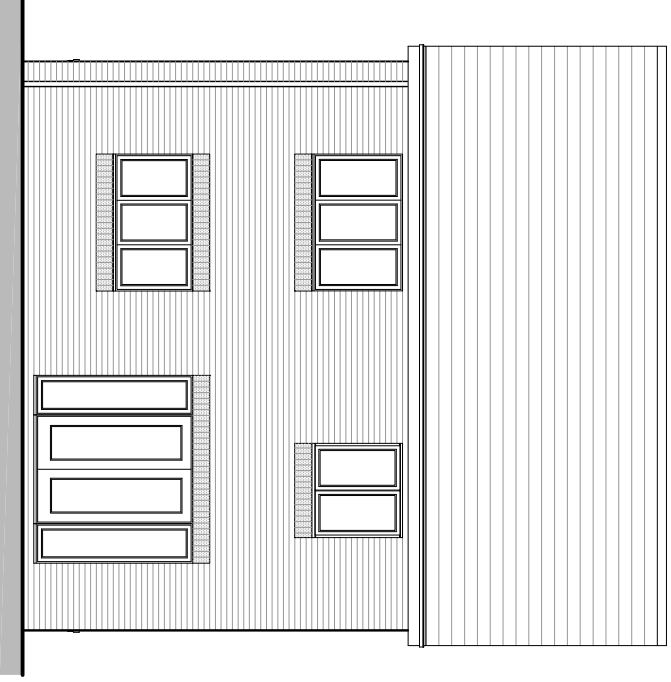

REAR ELEVATION

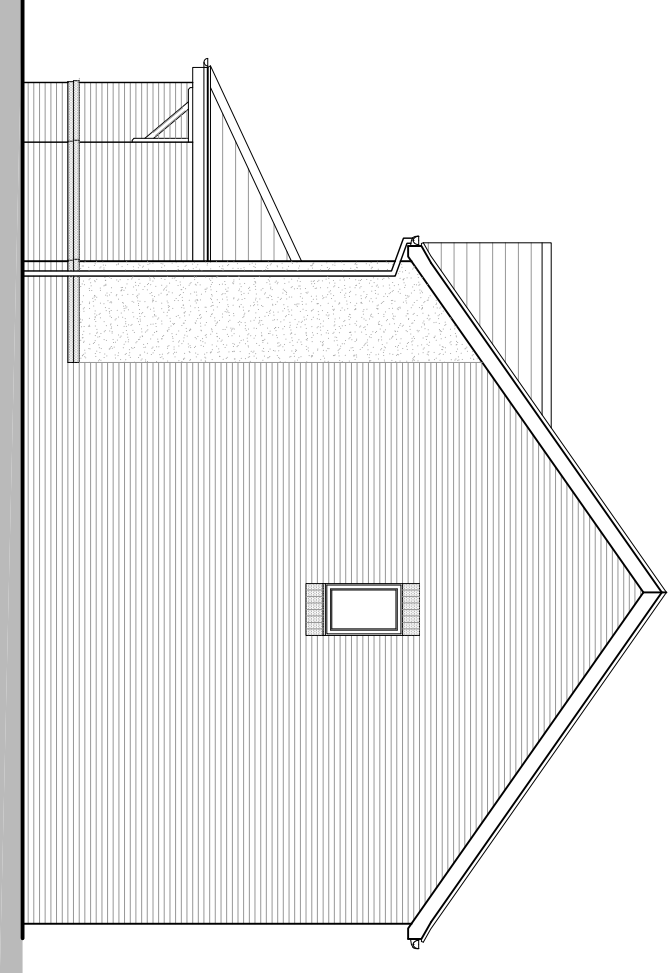

SIDE ELEVATION

Rev: Description: Date:

--	--



Macbryde Homes Limited,
Macbryde House, Unit 28,
St. Asaph Business Park,
Ffordd Richard Davies, St Asaph,
Denbighshire, LL17 0LJ.
Tel. 01745 536677
Fax. 01745 536688

Site:

Wrexham Road, Holt

Title:

Evesham Elevations (Render)

Scale:

1:100 @ A3

Date:

18.10.19


Ref:

WRH - EVE. PL03


Rev:

-

Rev:	Description:	Date:

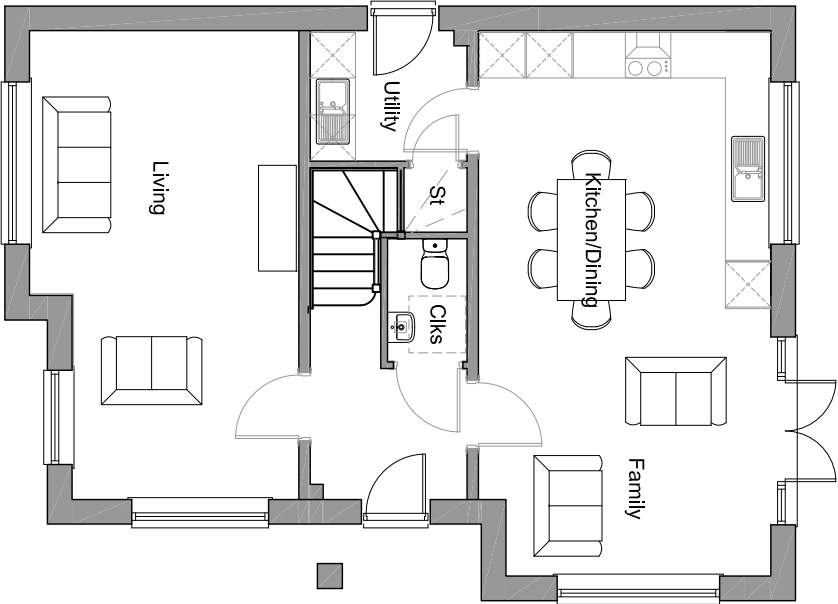

GROUND FLOOR

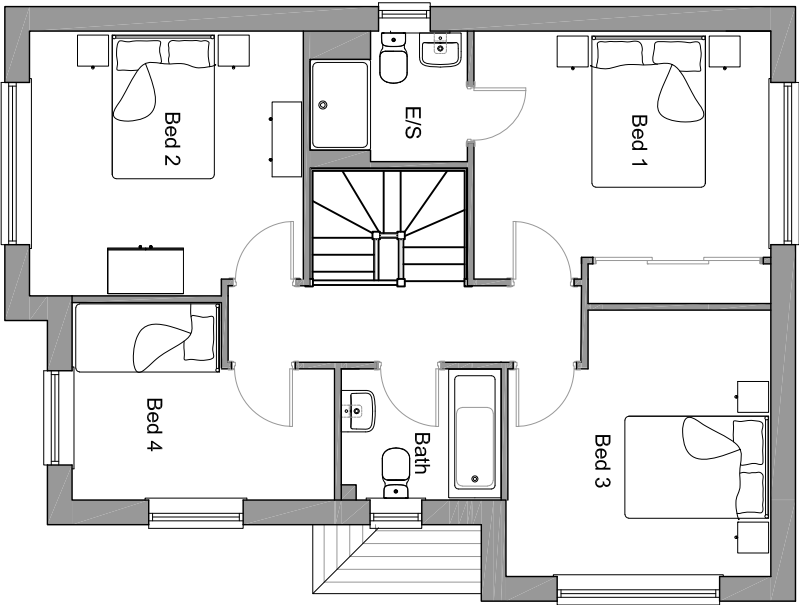

FIRST FLOOR



MACBRYDE
HOMES

Macbryde Homes Limited,
Macbryde House, Unit 28,
St. Asaph Business Park,
Ffordd Richard Davies, St Asaph,
Denbighshire, LL17 0LJ.
Tel. 01745 536677
Fax. 01745 536688

Site:

Wrexham Road, Holt

Title:

Heatherington Floor Plans

Scale:

1:100 @ A3

Date:


18.10.19

Ref:


WRH - HTHR. PL01

Rev:


-

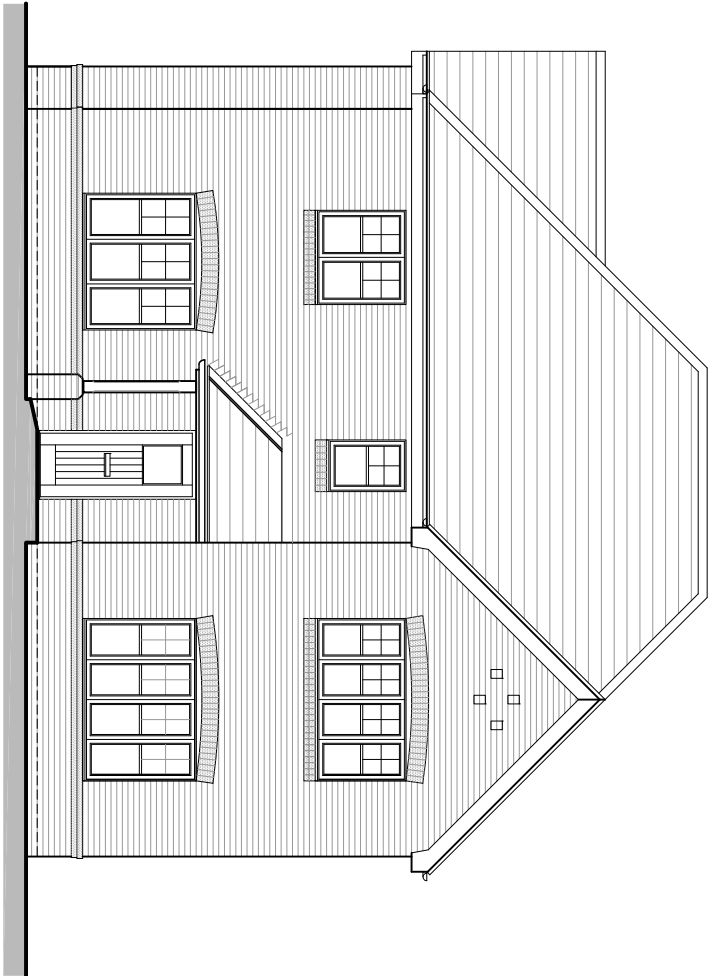

FRONT ELEVATION

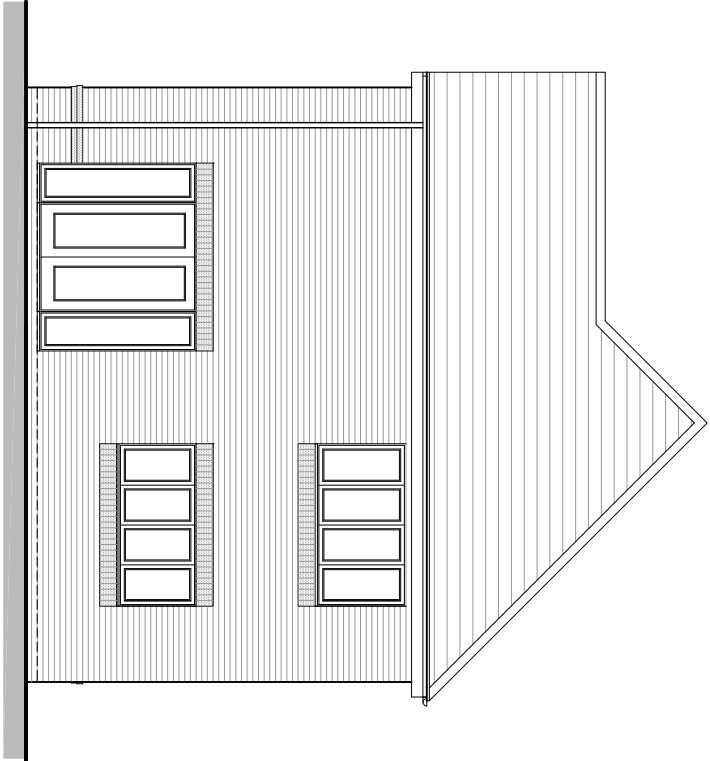

SIDE ELEVATION

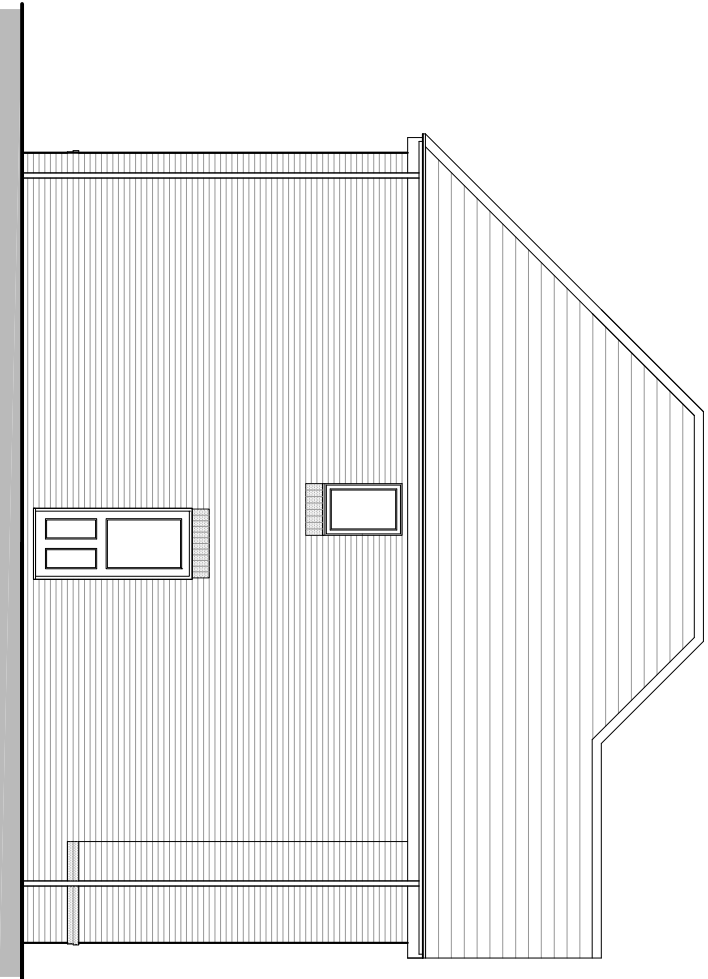

REAR ELEVATION



SIDE ELEVATION

Rev: Description: Date:

--	--



Macbryde Homes Limited,
Macbryde House, Unit 28,
St. Asaph Business Park,
Ffordd Richard Davies, St Asaph,
Denbighshire, LL17 0LJ.
Tel. 01745 536677
Fax. 01745 536688

Site:

Wrexham Road, Holt

Title:

Heatherington Elevations (Brick)

Scale:

1:100 @ A3

Date:

18.10.19

Ref:


WRH - HTHR. PL02

Rev:


-




FRONT ELEVATION

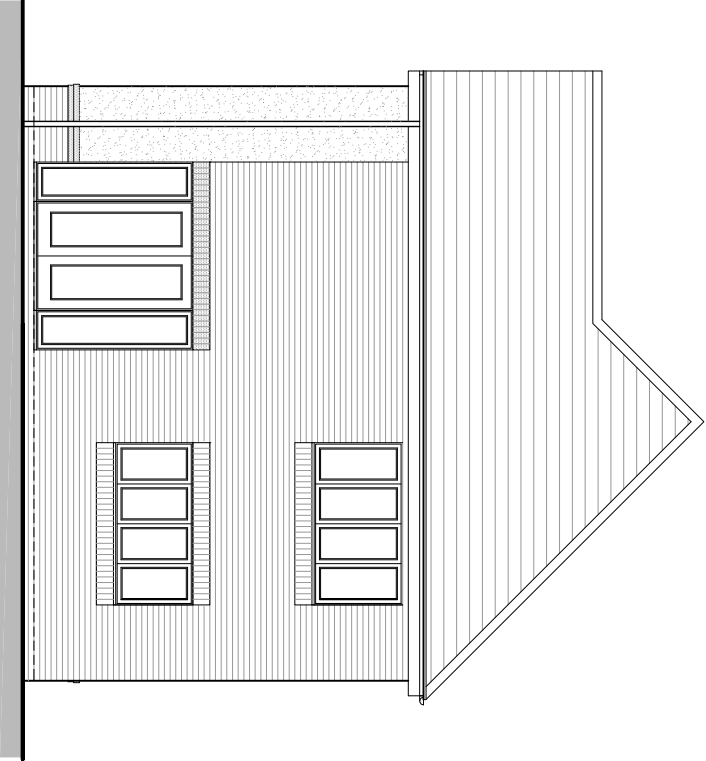

SIDE ELEVATION

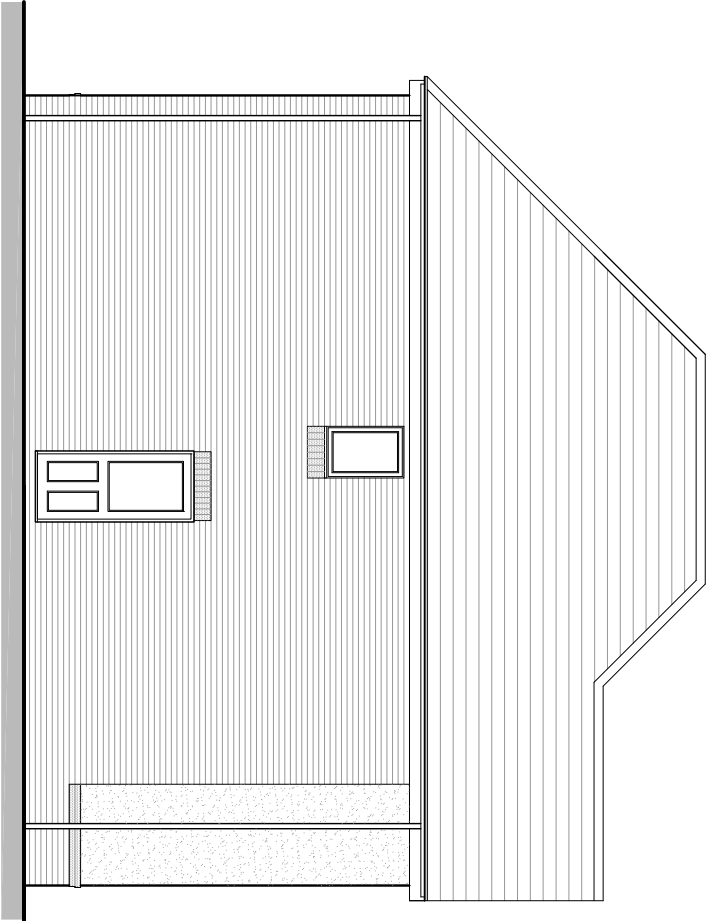

REAR ELEVATION

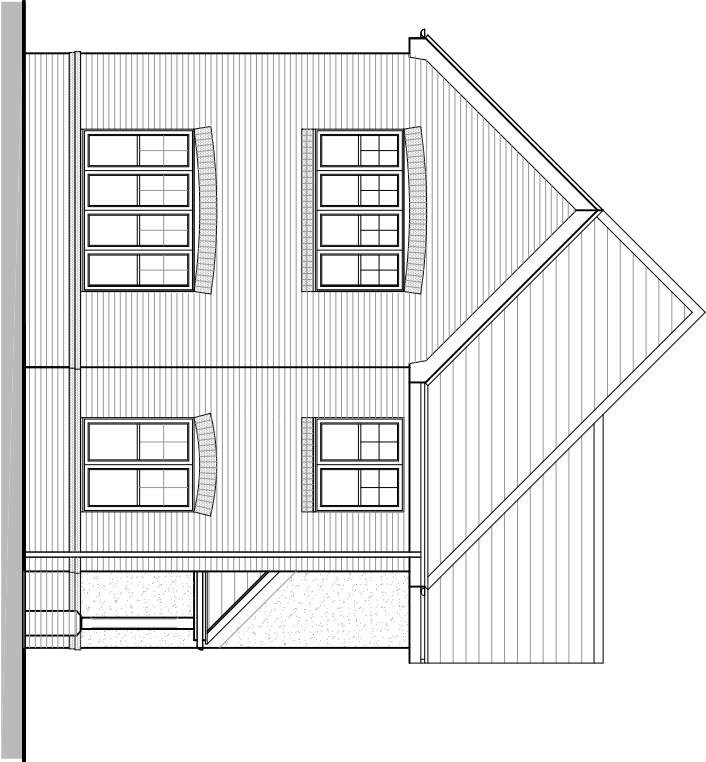

SIDE ELEVATION

Rev: Description: Date:



Macbryde Homes Limited,
Macbryde House, Unit 28,
St. Asaph Business Park,
Ffordd Richard Davies, St Asaph,
Denbighshire, LL17 0LJ.
Tel. 01745 536677
Fax. 01745 536688

Site:

Wrexham Road, Holt

Title:

Heatherington Elevations (Render)

Scale:

1:100 @ A3

Date:


18.10.19

Ref:


WRH - HTHR. PL03

Rev:

-

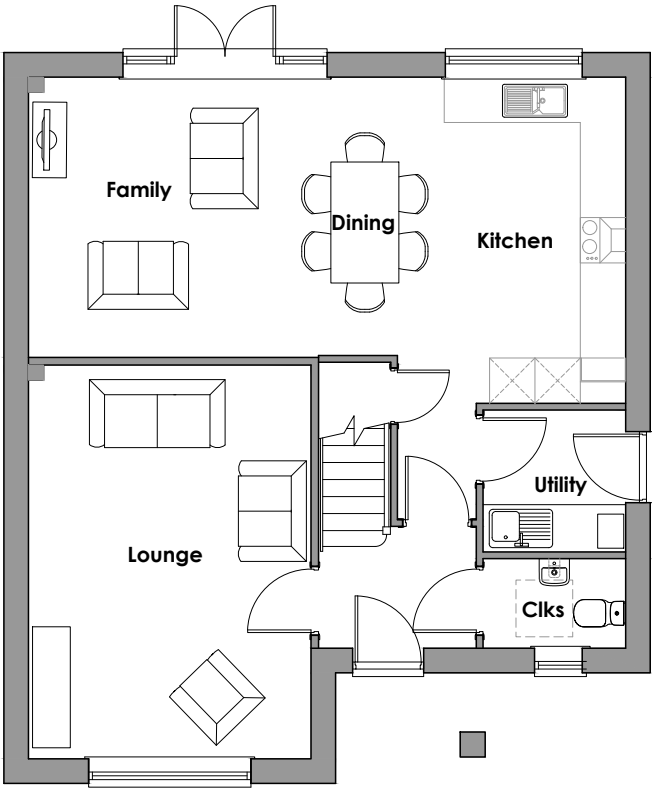

GROUND FLOOR

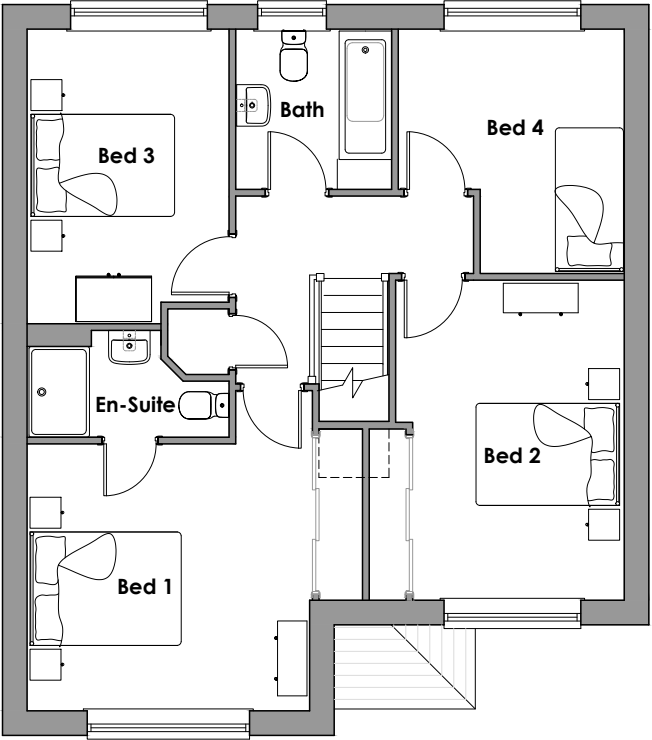

FIRST FLOOR



Macbryde Homes Limited,
Macbryde House, Unit 28,
St. Asaph Business Park,
Ffordd Richard Davies, St Asaph,
Denbighshire. LL17 0LJ.
Tel. 01745 536677
Fax. 01745 536688

Site: **Wrexham Road, Holt**

Title: **Chatsworth Floor Plans**

Scale: **1:100 @ A3**

Date: **18.10.19**

Ref: **WRH - CHA. PL01**

Rev: **-**



FRONT ELEVATION



SIDE ELEVATION



REAR ELEVATION



SIDE ELEVATION

Rev:	Description:	Date:



Macbryde Homes Limited,
Macbryde House, Unit 28,
St. Asaph Business Park,
Ffordd Richard Davies, St Asaph,
Denbighshire. LL17 0LJ.
Tel. 01745 536677
Fax. 01745 536688

Site:	Wrexham Road, Holt		
Title:	Chatsworth Elevations (Brick)		
Scale:	1:100 @ A3	Date:	18.10.19
Ref:	WRH - CHA. PL02	Rev:	-



FRONT ELEVATION



SIDE ELEVATION



REAR ELEVATION



SIDE ELEVATION


Rev:	Description:	Date:




Macbryde Homes Limited,
Macbryde House, Unit 28,
St. Asaph Business Park,
Ffordd Richard Davies, St Asaph,
Denbighshire. LL17 0LJ.
Tel. 01745 536677
Fax. 01745 536688

Site:	Wrexham Road, Holt		
Title:	Chatsworth Elevations (Render)		
Scale:	1:100 @ A3	Date:	18.10.19
Ref:	WRH - CHA. PL03	Rev:	-

Rev:	Description:	Date:

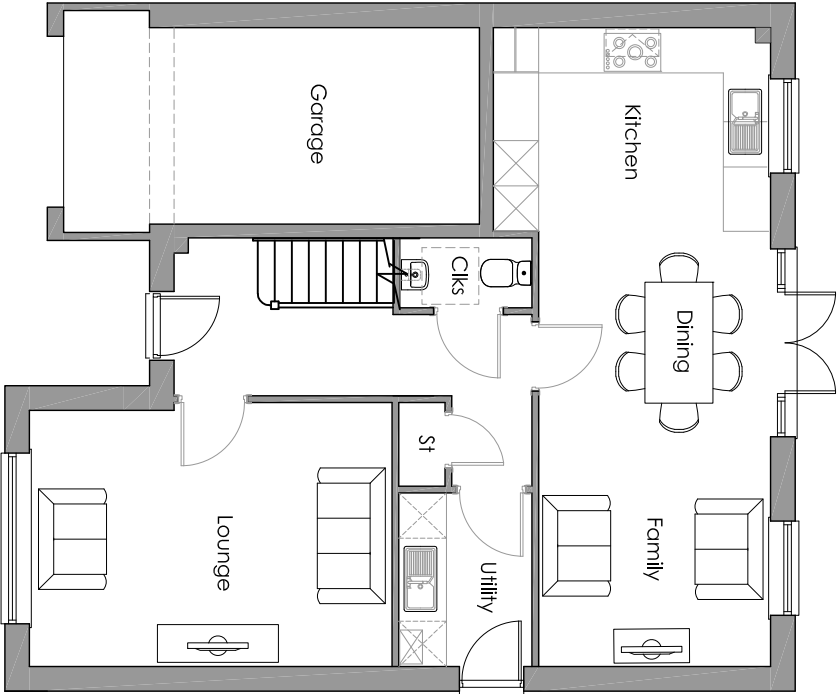

GROUND FLOOR

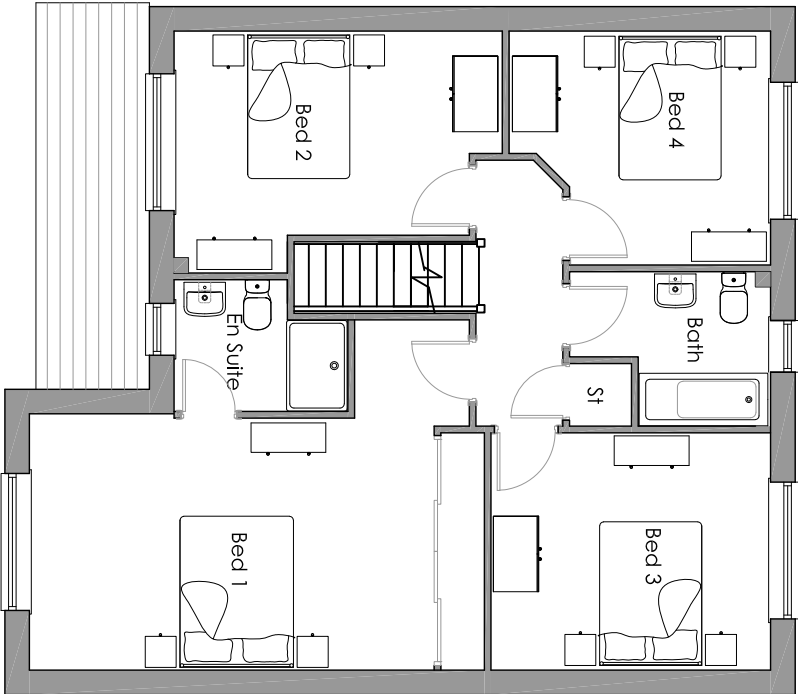

FIRST FLOOR



MACBRYDE
HOMES

Macbryde Homes Limited,
Macbryde House, Unit 28,
St. Asaph Business Park,
Ffordd Richard Davies, St Asaph,
Denbighshire, LL17 0LJ.
Tel. 01745 536677
Fax. 01745 536688

Site:

Wrexham Road, Holt

Title:

Alderton Floor Plans

Scale:

1:100 @ A3

Date:

18.10.19

Ref:


WRH - ALD. PL01

Rev:


-




FRONT ELEVATION

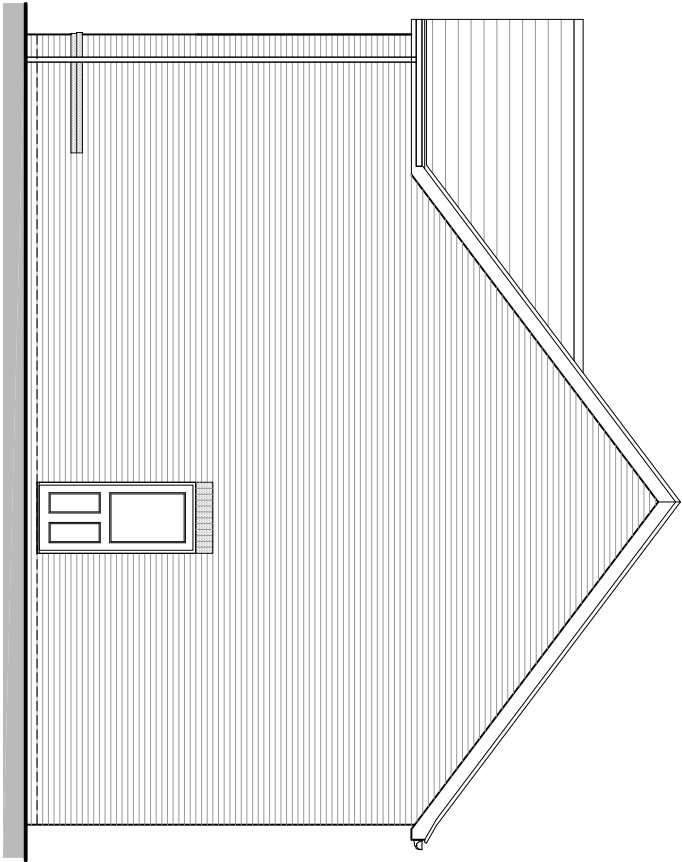

SIDE ELEVATION

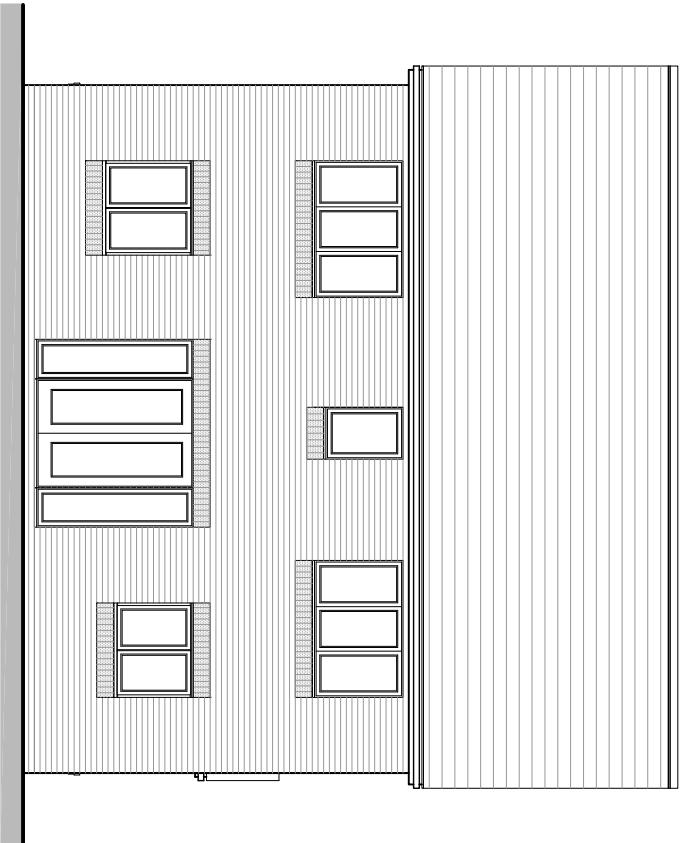

REAR ELEVATION

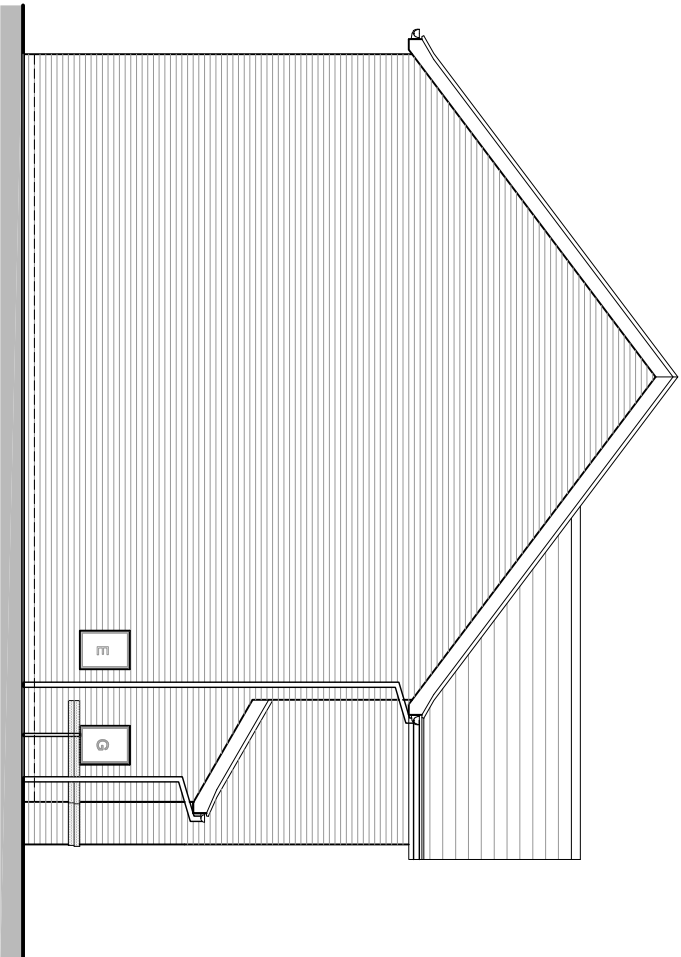

SIDE ELEVATION

Rev: Description: Date:



Macbryde Homes Limited,
Macbryde House, Unit 28,
St. Asaph Business Park,
Ffordd Richard Davies, St Asaph,
Denbighshire, LL17 0LJ.
Tel. 01745 536677
Fax. 01745 536688

Site:

Wrexham Road, Holt

Title:

Alderton Elevations (Brick)

Scale:

1:100 @ A3

Date:

18.10.19

Ref:


WRH - ALD. PL02

Rev:


-




FRONT ELEVATION

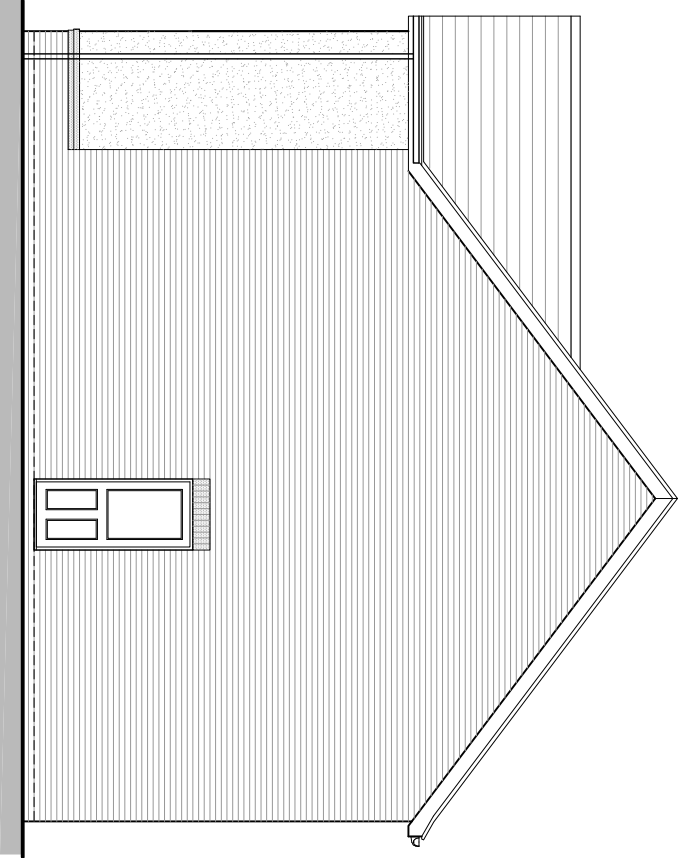

SIDE ELEVATION

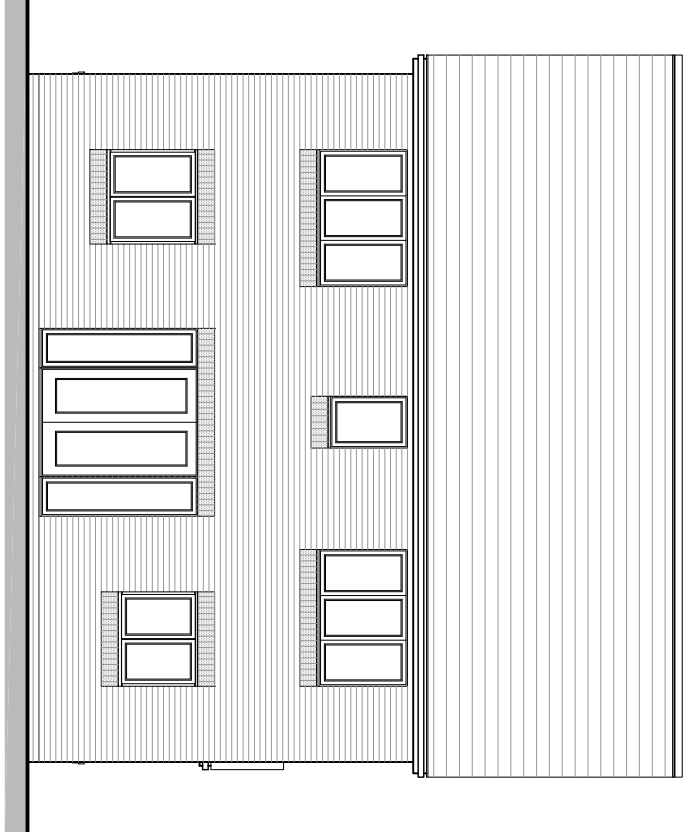

REAR ELEVATION

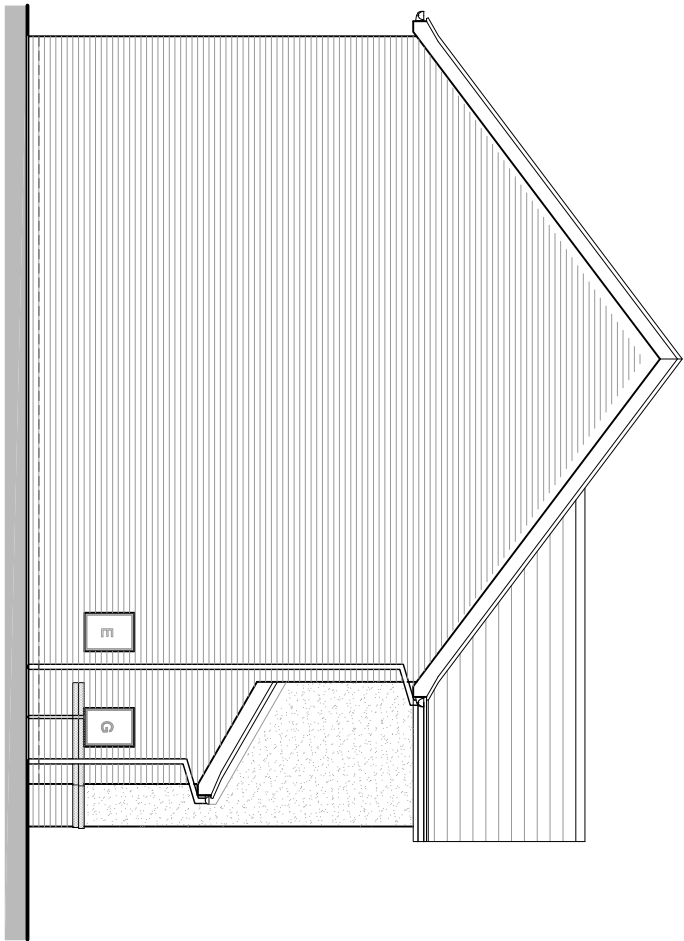

SIDE ELEVATION

Rev: Description: Date:

--	--


MACBRYDE
HOMES

Macbryde Homes Limited,
Macbryde House, Unit 28,
St. Asaph Business Park,
Ffordd Richard Davies, St Asaph,
Denbighshire, LL17 0LJ.
Tel. 01745 536677
Fax. 01745 536688

Site:

Wrexham Road, Holt

Title:
Alderton Elevations (Render)


Scale:
1:100 @ A3

Date:
18.10.19


Ref:
WRH - ALD. PL03

Rev:
-

Rev:	Description:	Date:

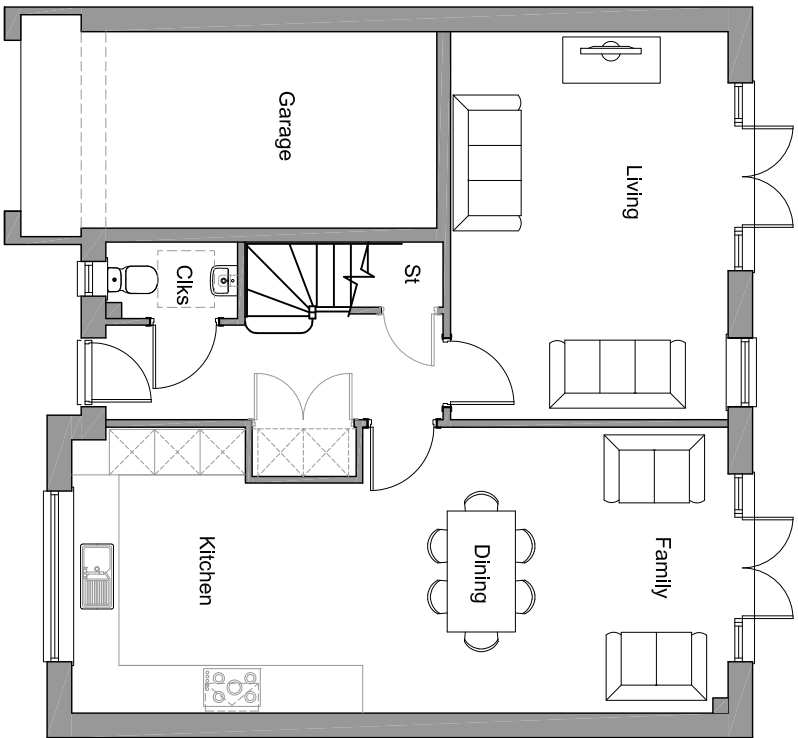

GROUND FLOOR

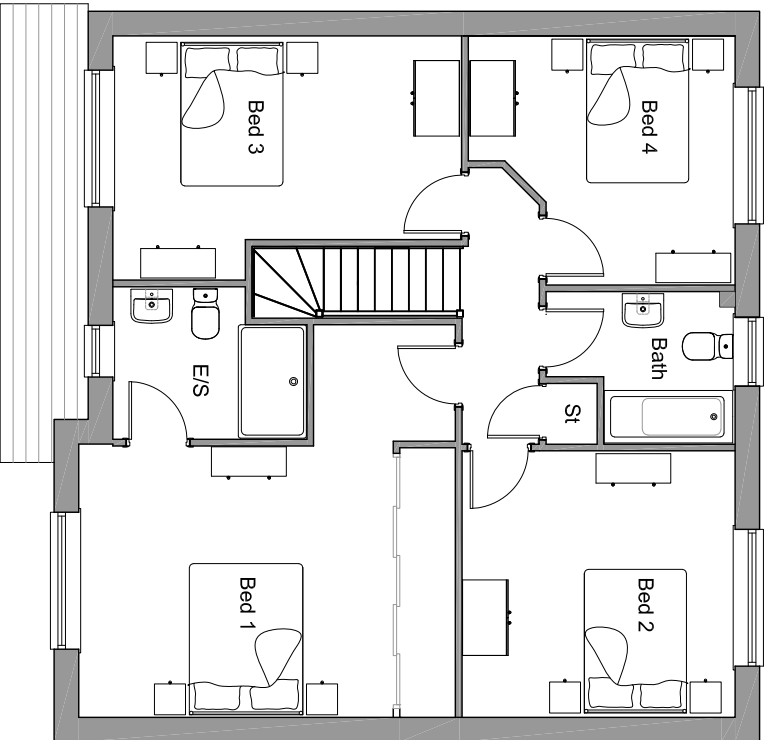

FIRST FLOOR



MACBRYDE
HOMES

Macbryde Homes Limited,
Macbryde House, Unit 28,
St. Asaph Business Park,
Ffordd Richard Davies, St Asaph,
Denbighshire, LL17 0LJ.
Tel. 01745 536677
Fax. 01745 536688

Site:

Wrexham Road, Holt

Title:
Salisbury Floor Plans

Scale:
1:100 @ A3

Date:
18.10.19


Ref:
WRH - SALS. PL01

Rev:


-




FRONT ELEVATION

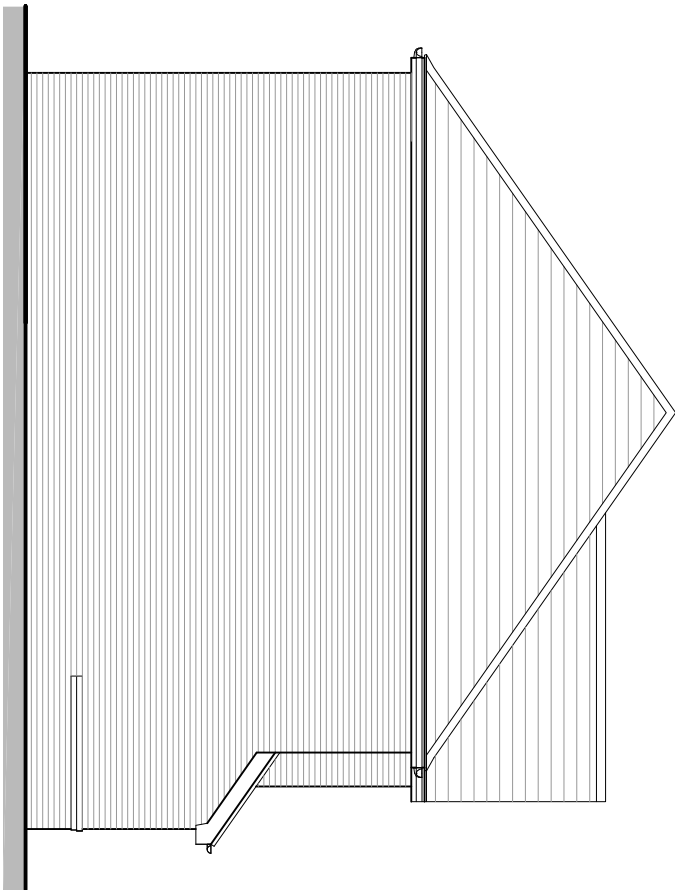

SIDE ELEVATION

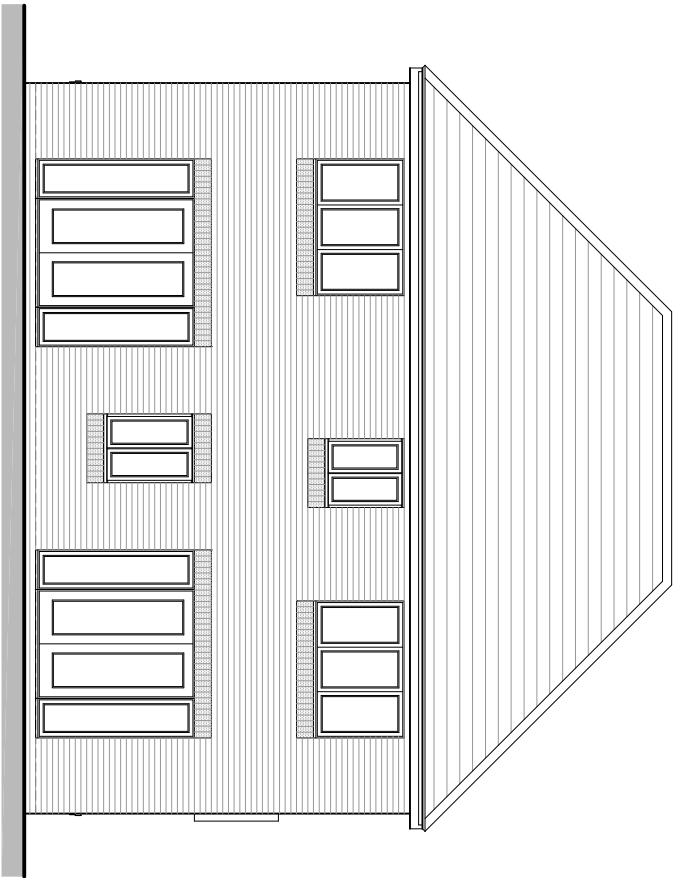

REAR ELEVATION

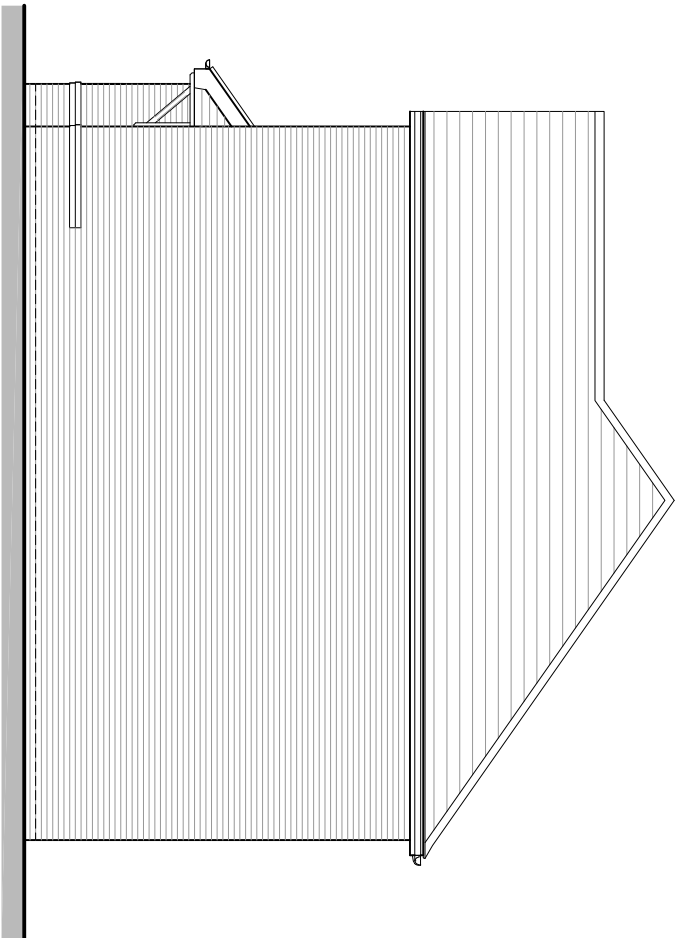

SIDE ELEVATION

Rev: Description: Date:

--	--



Macbryde Homes Limited,
Macbryde House, Unit 28,
St. Asaph Business Park,
Ffordd Richard Davies, St Asaph,
Denbighshire, LL17 0LJ.
Tel. 01745 536677
Fax. 01745 536688

Site:

Wrexham Road, Holt


Title:
Salisbury Elevations (Brick)

Scale:
1:100 @ A3


Date:
18.10.19

Ref:
WRH - SALS. PL02


Rev:
-

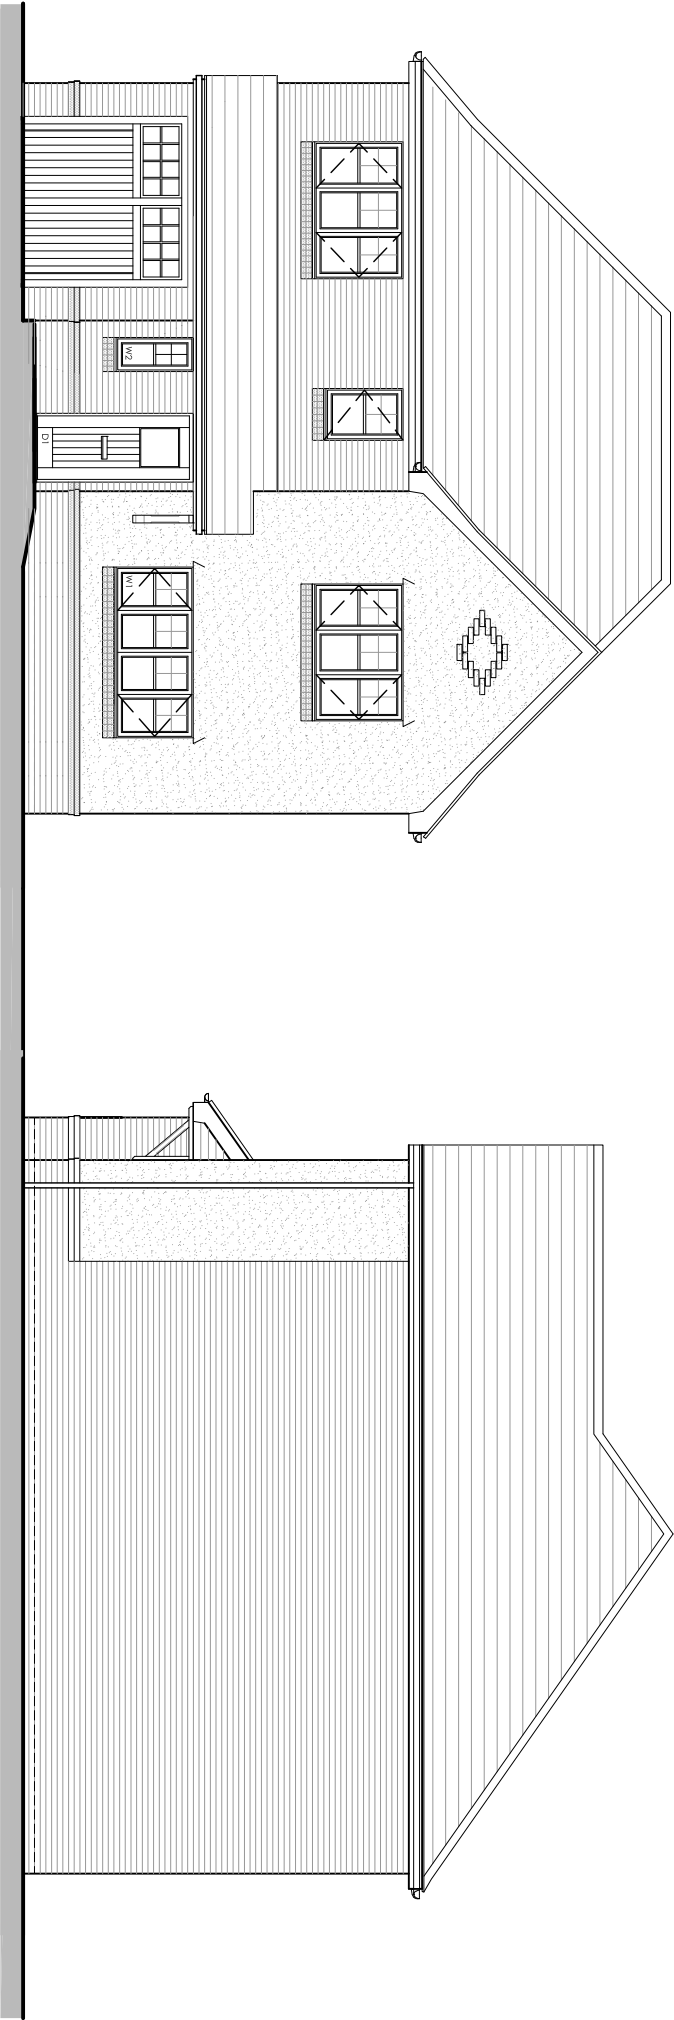


FRONT ELEVATION

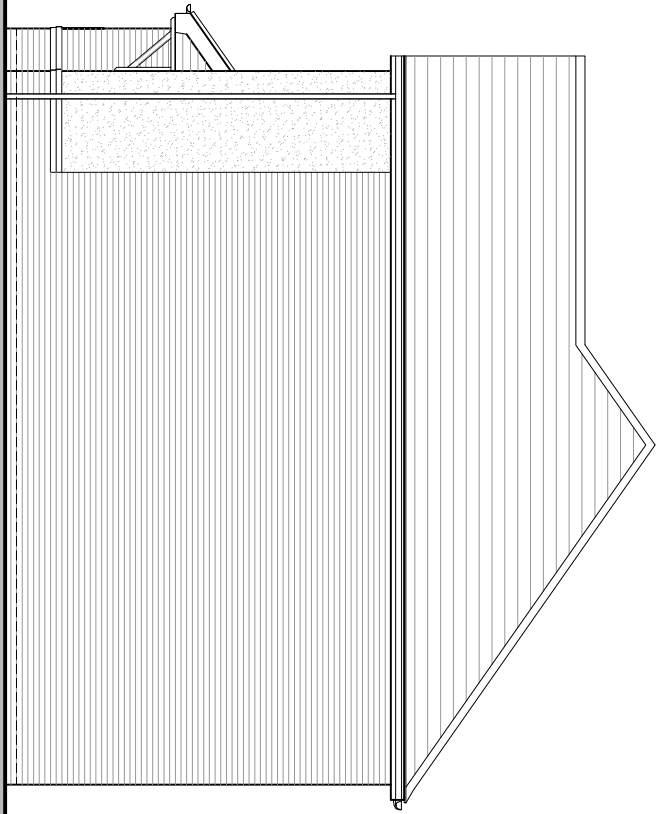

SIDE ELEVATION

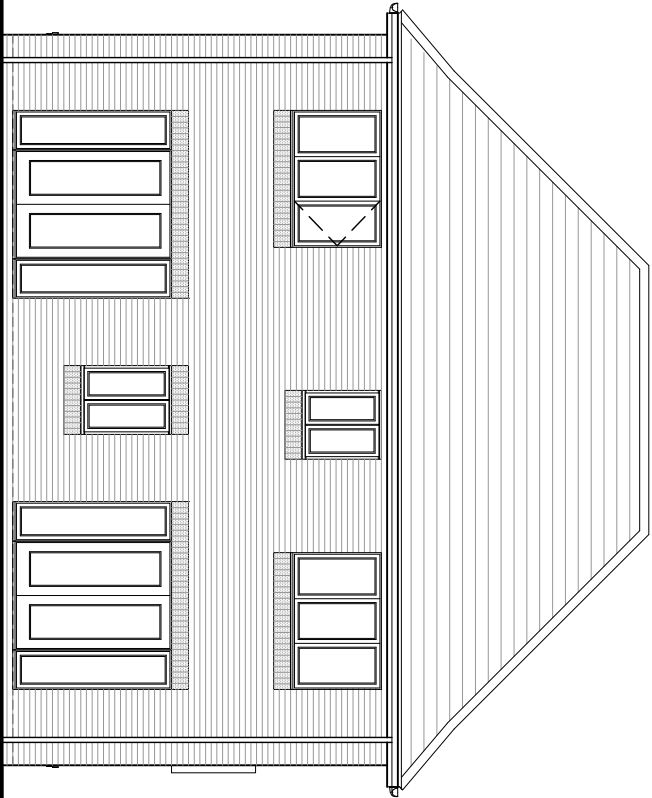

REAR ELEVATION

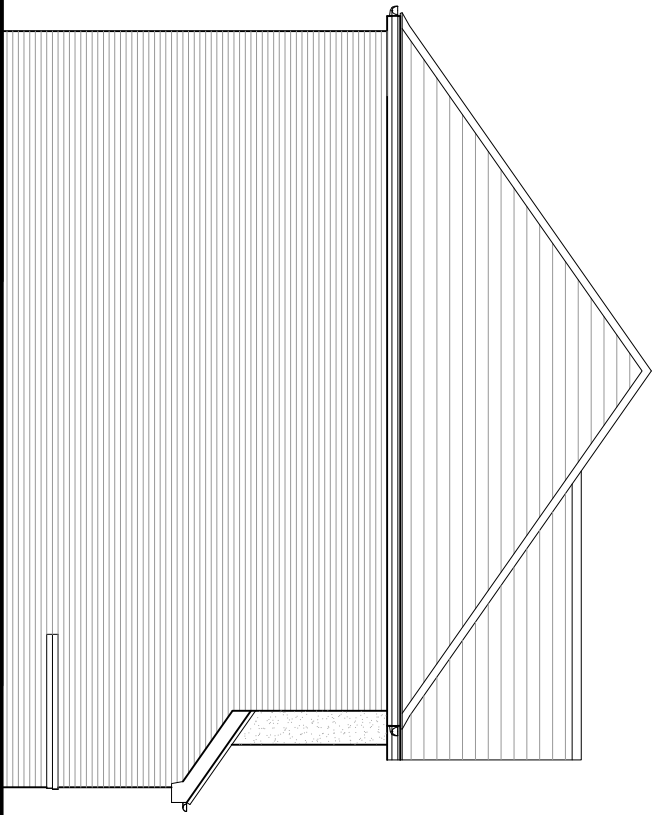

SIDE ELEVATION

Rev: Description: Date:

--	--



Macbryde Homes Limited,
Macbryde House, Unit 28,
St. Asaph Business Park,
Ffordd Richard Davies, St Asaph,
Denbighshire, LL17 0LJ.
Tel. 01745 536677
Fax. 01745 536688

Site:

Wrexham Road, Holt

Title:

Salisbury Elevations (Render)

Scale:

1:100 @ A3

Date:


18.10.19

Ref:


WRH - SALS. PL03

Rev:

-

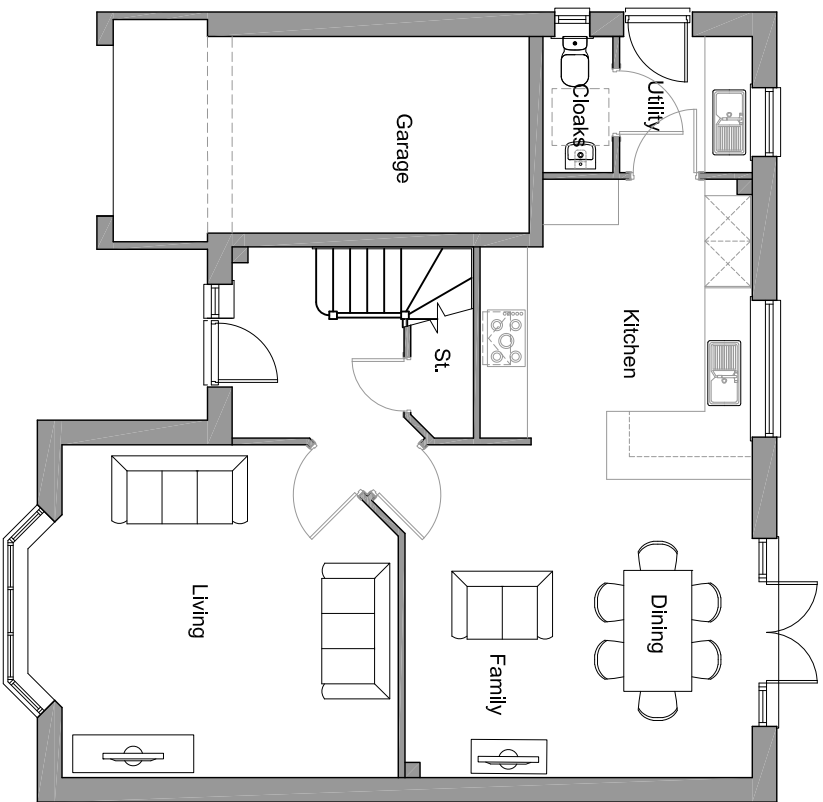

GROUND FLOOR

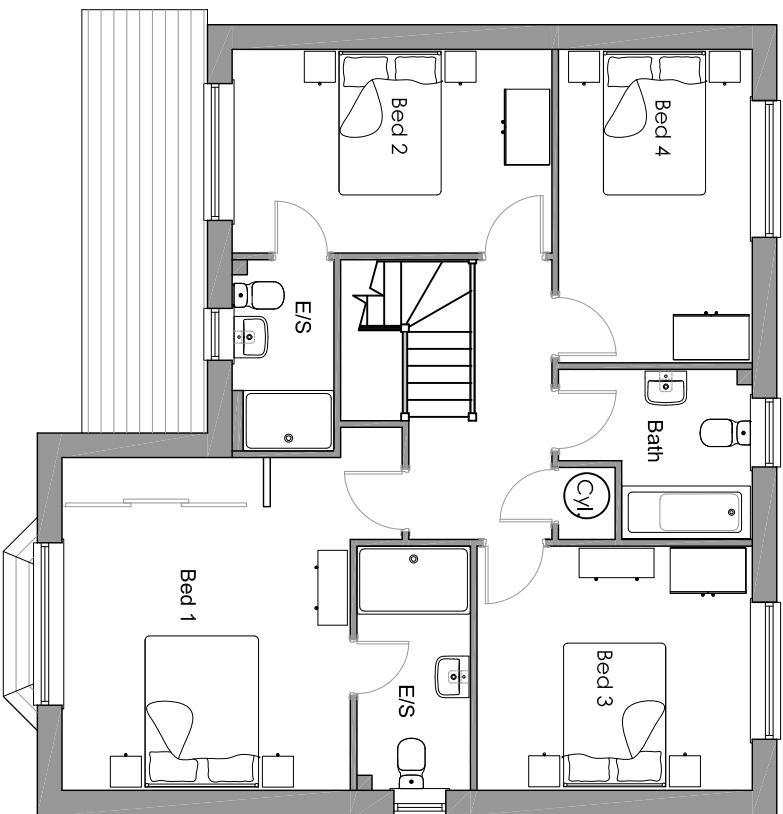

FIRST FLOOR

Rev: Description: Date:

--	--	--



Macbryde Homes Limited,
Macbryde House, Unit 28,
St. Asaph Business Park,
Ffordd Richard Davies, St Asaph,
Denbighshire, LL17 0LJ.
Tel. 01745 536677
Fax. 01745 536688

Site: _____

Wrexham Road, Holt


Title: _____
Marbury Floor Plans

Scale: 1:100 @ A3 Date: 18.10.19


Ref: WRH - MAR. PL01 Rev: -




FRONT ELEVATION

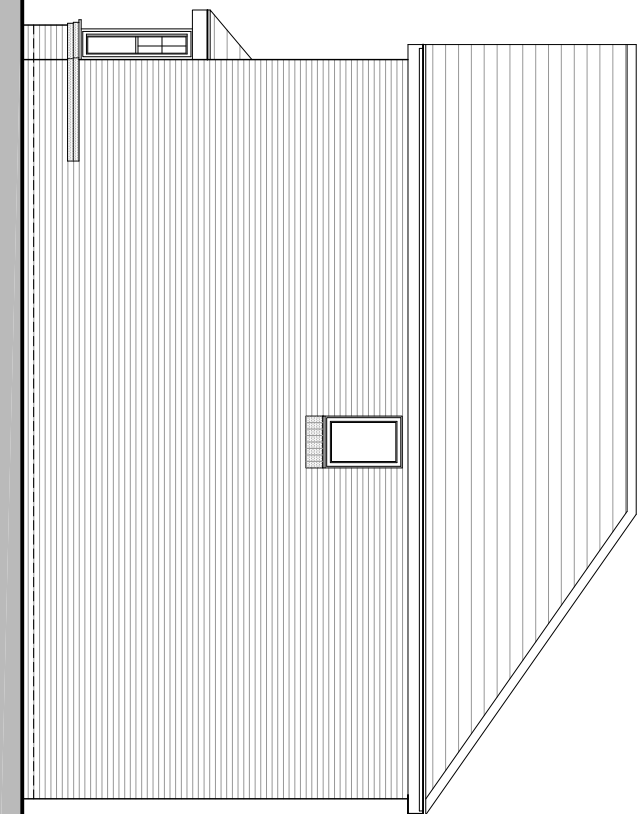

SIDE ELEVATION

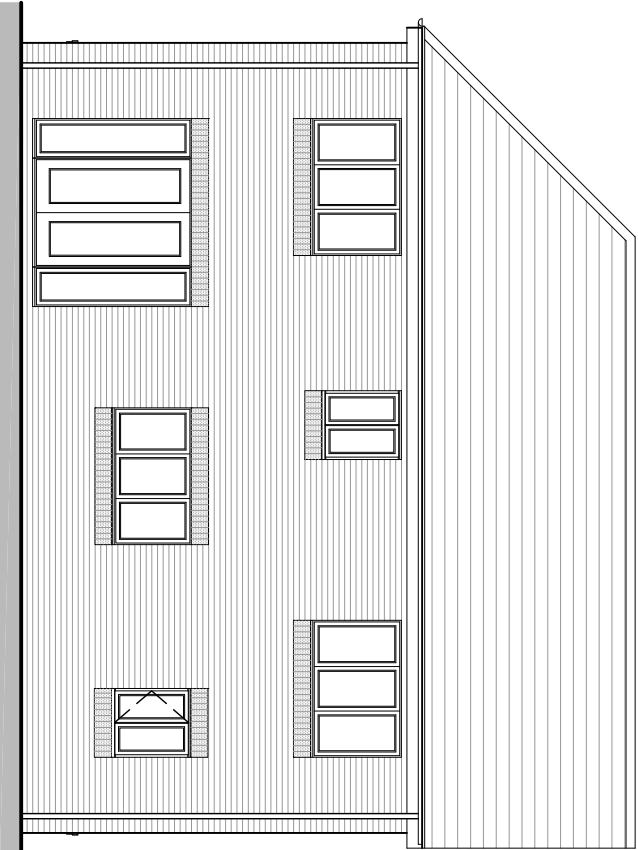

REAR ELEVATION

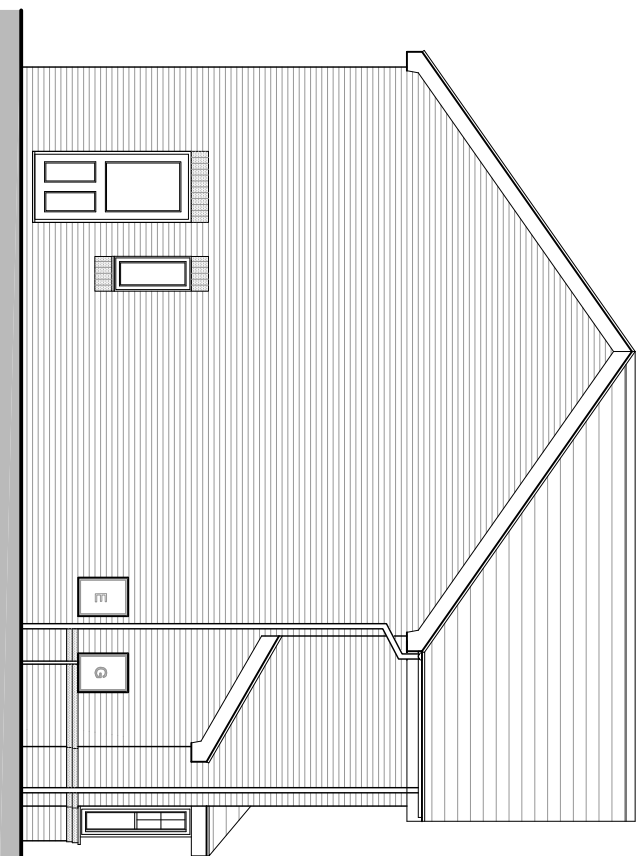

SIDE ELEVATION

Rev: Description: Date:

--	--



Macbryde Homes Limited,
Macbryde House, Unit 28,
St. Asaph Business Park,
Ffordd Richard Davies, St Asaph,
Denbighshire, LL17 0LJ.
Tel. 01745 536677
Fax. 01745 536688

Site:

Wrexham Road, Holt

Title:

Marbury Elevations (Brick)

Scale:

1:100 @ A3

Date:

18.10.19

Ref:


WRH - MAR. PL02

Rev:


-




FRONT ELEVATION

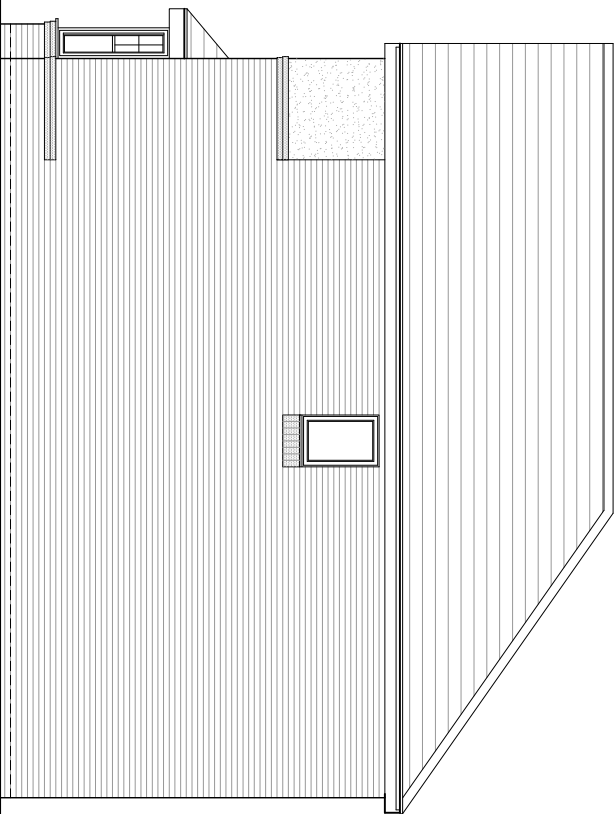

SIDE ELEVATION

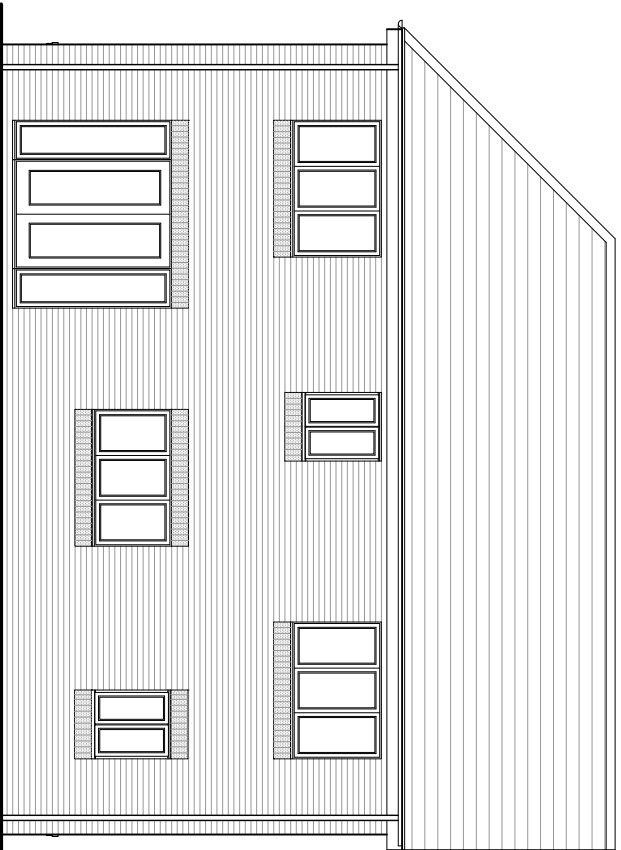

REAR ELEVATION

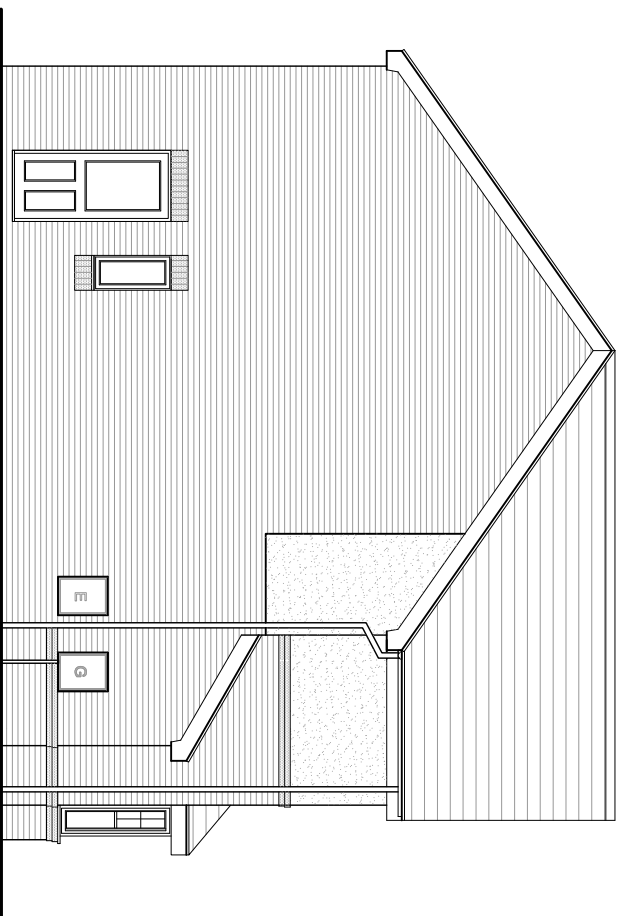

SIDE ELEVATION

Rev: Description: Date:

--	--



Macbryde Homes Limited,
Macbryde House, Unit 28,
St. Asaph Business Park,
Ffordd Richard Davies, St Asaph,
Denbighshire, LL17 0LJ.
Tel. 01745 536677
Fax. 01745 536688


Site: _____

Wrexham Road, Holt


Title: _____
Marbury Elevations (Render)

Scale: _____ Date: _____
1:100 @ A3 18.10.19

Ref: _____ Rev: _____
WRH - MAR. PL03 -

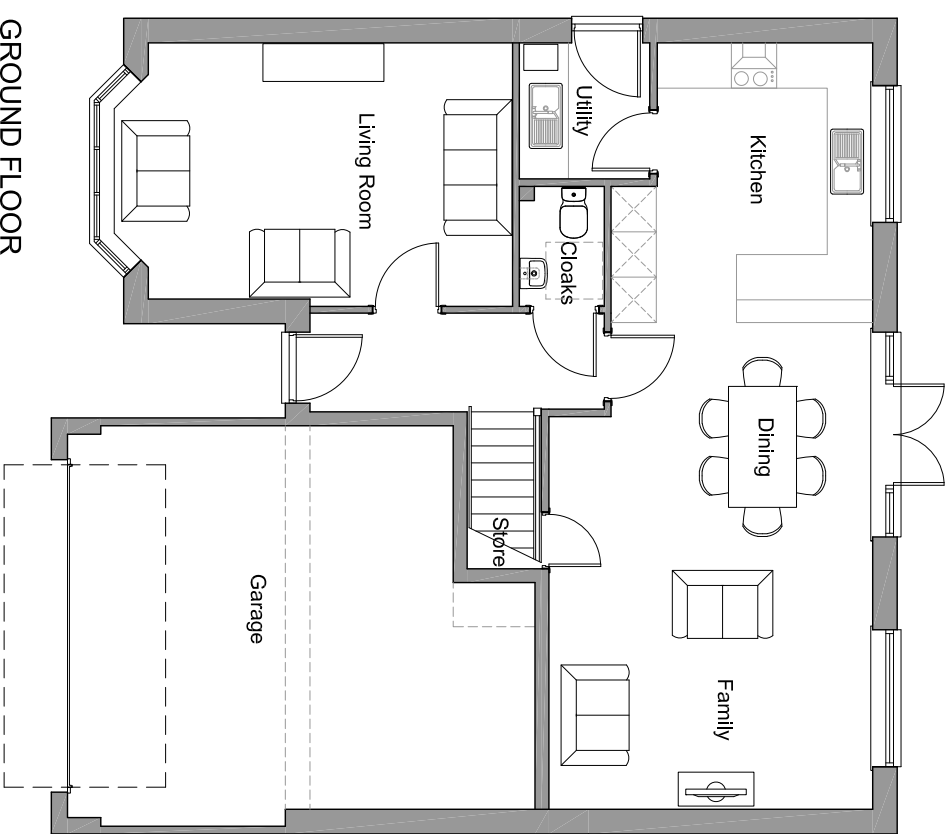

GROUND FLOOR

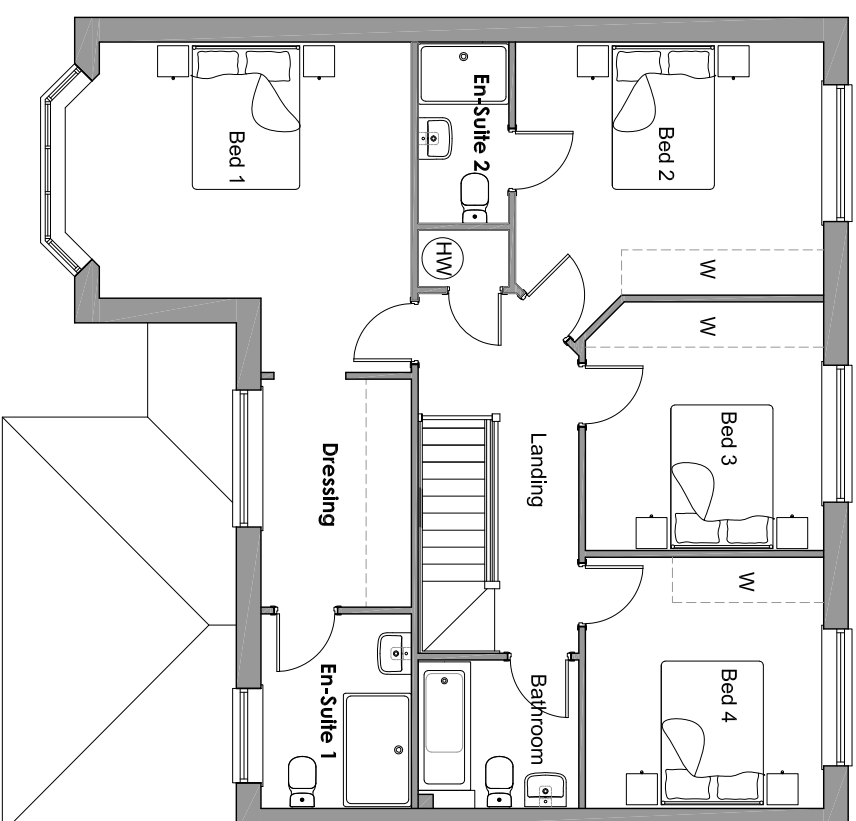

FIRST FLOOR

Rev: Description: Date:

--	--



Macbryde Homes Limited,
Macbryde House, Unit 28,
St. Asaph Business Park,
Ffordd Richard Davies, St Asaph,
Denbighshire, LL17 0LJ.
Tel. 01745 536677
Fax. 01745 536688

Site:

Wrexham Road, Holt

Title:

Wiltshire Floor Plans

Scale:

1:100 @ A3

Date:

18.10.19

Ref:


WRH - WILT. PL01

Rev:


-




FRONT ELEVATION

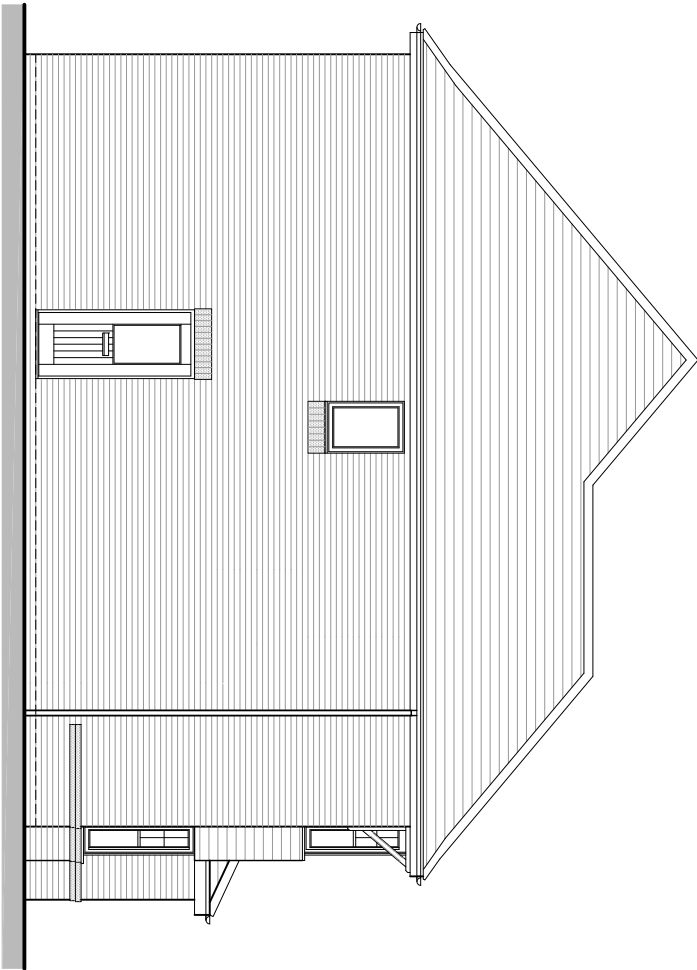

SIDE ELEVATION

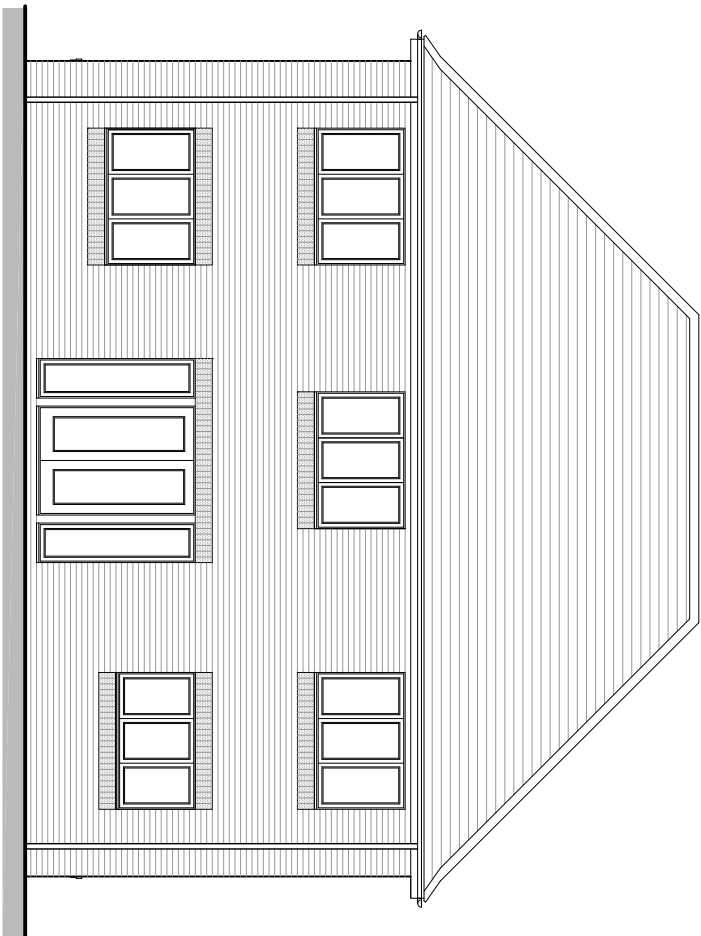

REAR ELEVATION

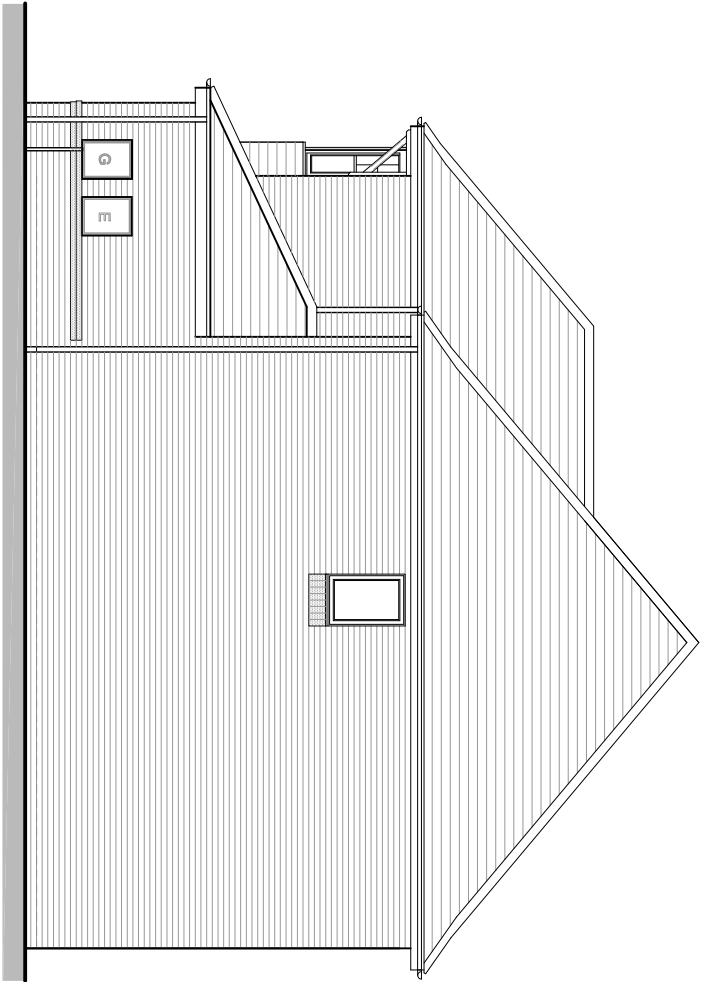

SIDE ELEVATION

Rev: Description: Date:



Macbryde Homes Limited,
Macbryde House, Unit 28,
St. Asaph Business Park,
Ffordd Richard Davies, St Asaph,
Denbighshire, LL17 0LJ.
Tel. 01745 536677
Fax. 01745 536688

Site:

Wrexham Road, Holt

Title:

Wiltshire Elevations (Brick)

Scale:

1:100 @ A3

Date:

18.10.19

Ref:


WRH - WILT. PL02

Rev:


-




FRONT ELEVATION

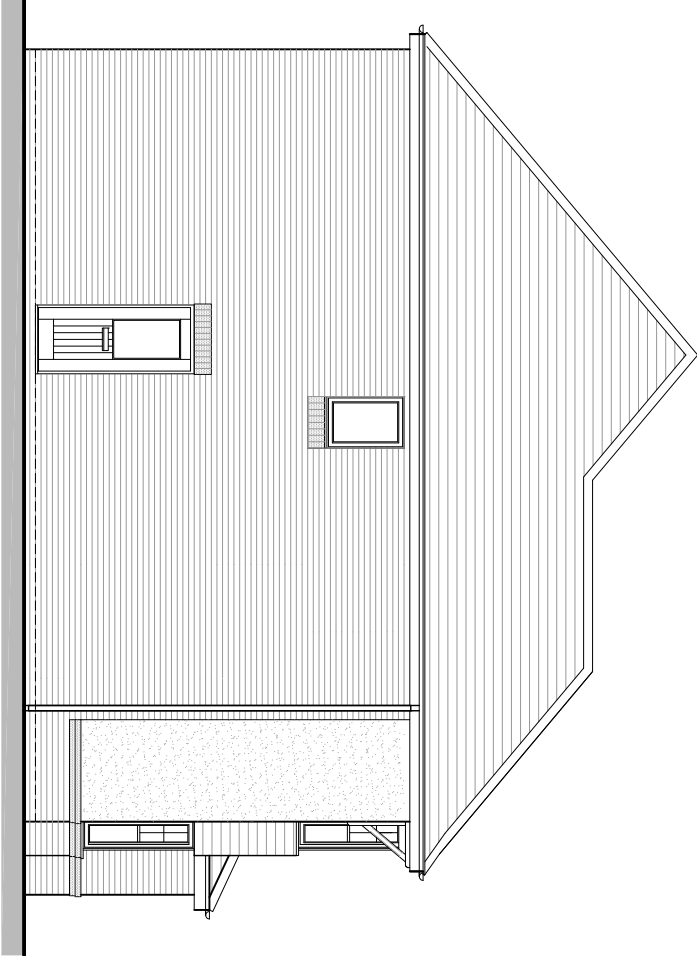

SIDE ELEVATION

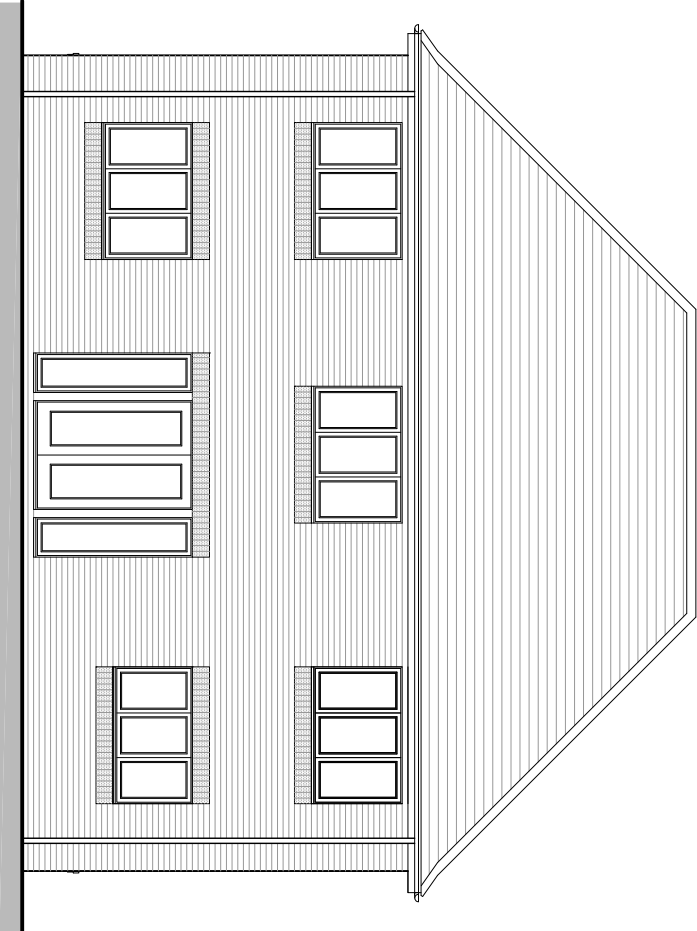

REAR ELEVATION

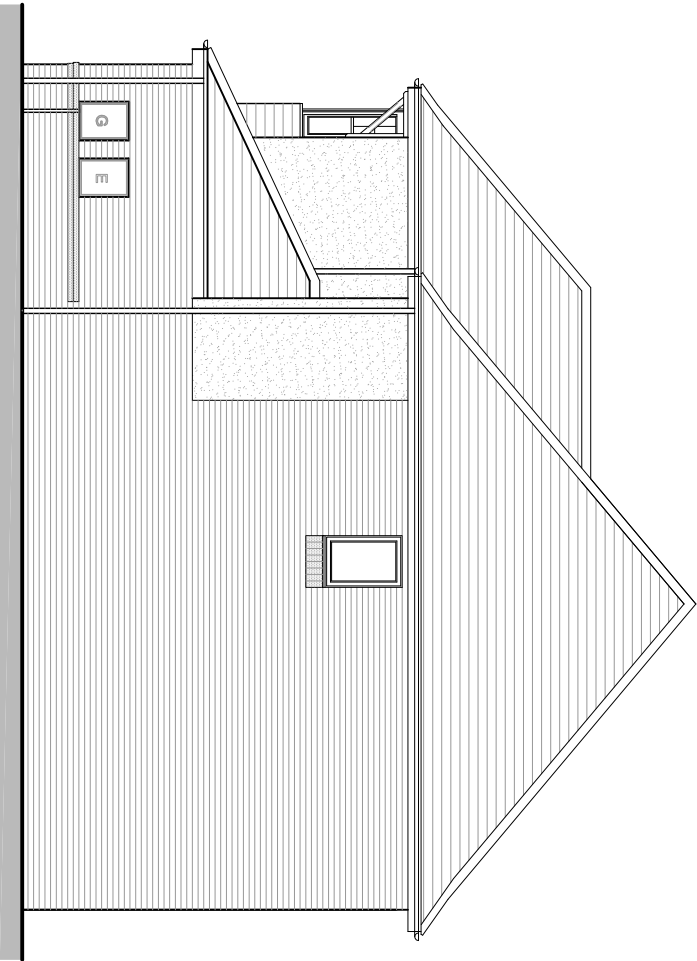

SIDE ELEVATION

Rev: Description: Date:



Macbryde Homes Limited,
Macbryde House, Unit 28,
St. Asaph Business Park,
Ffordd Richard Davies, St Asaph,
Denbighshire, LL17 0LJ.
Tel. 01745 536677
Fax. 01745 536688

Site:

Wrexham Road, Holt

Title:

Wiltshire Elevations (Render)

Scale:

1:100 @ A3

Date:


18.10.19

Ref:


WRH - WILT. PL03

Rev:

-

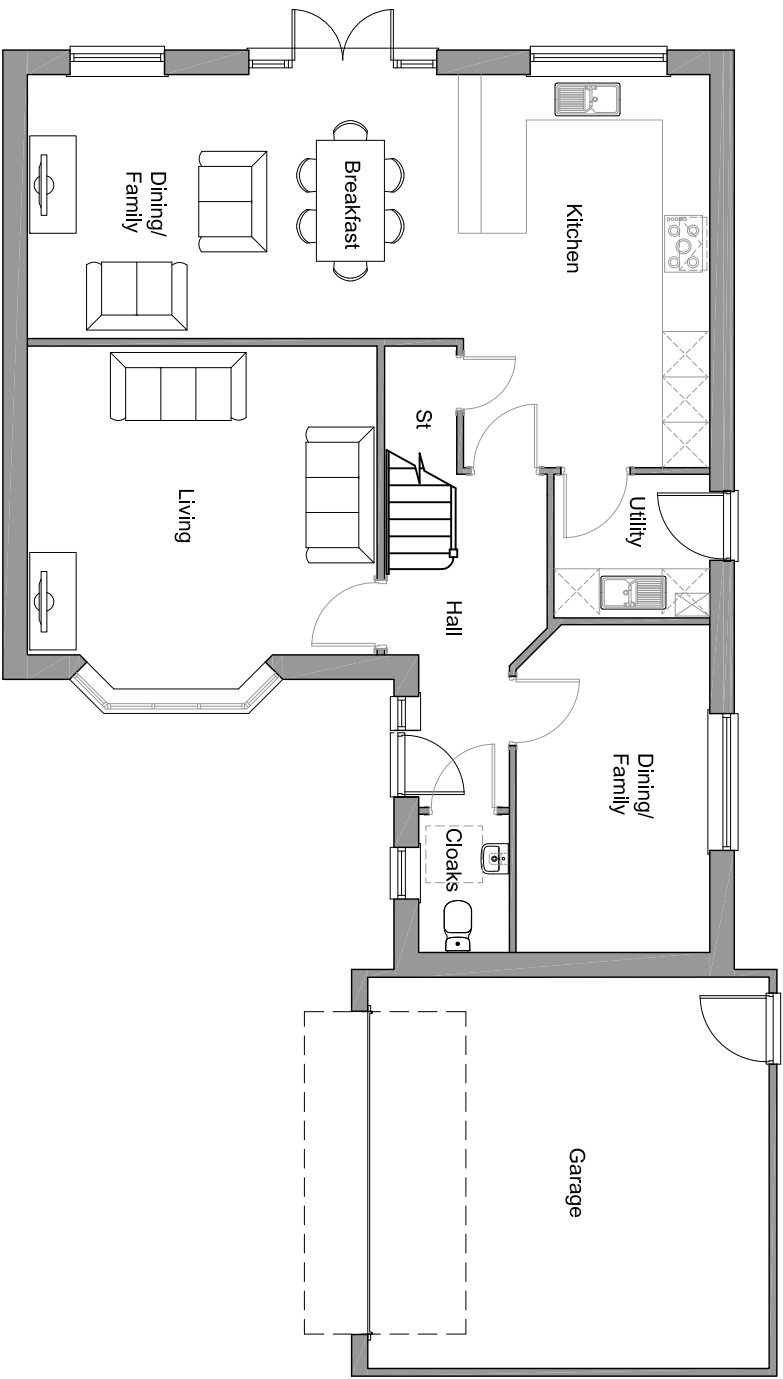

GROUND FLOOR

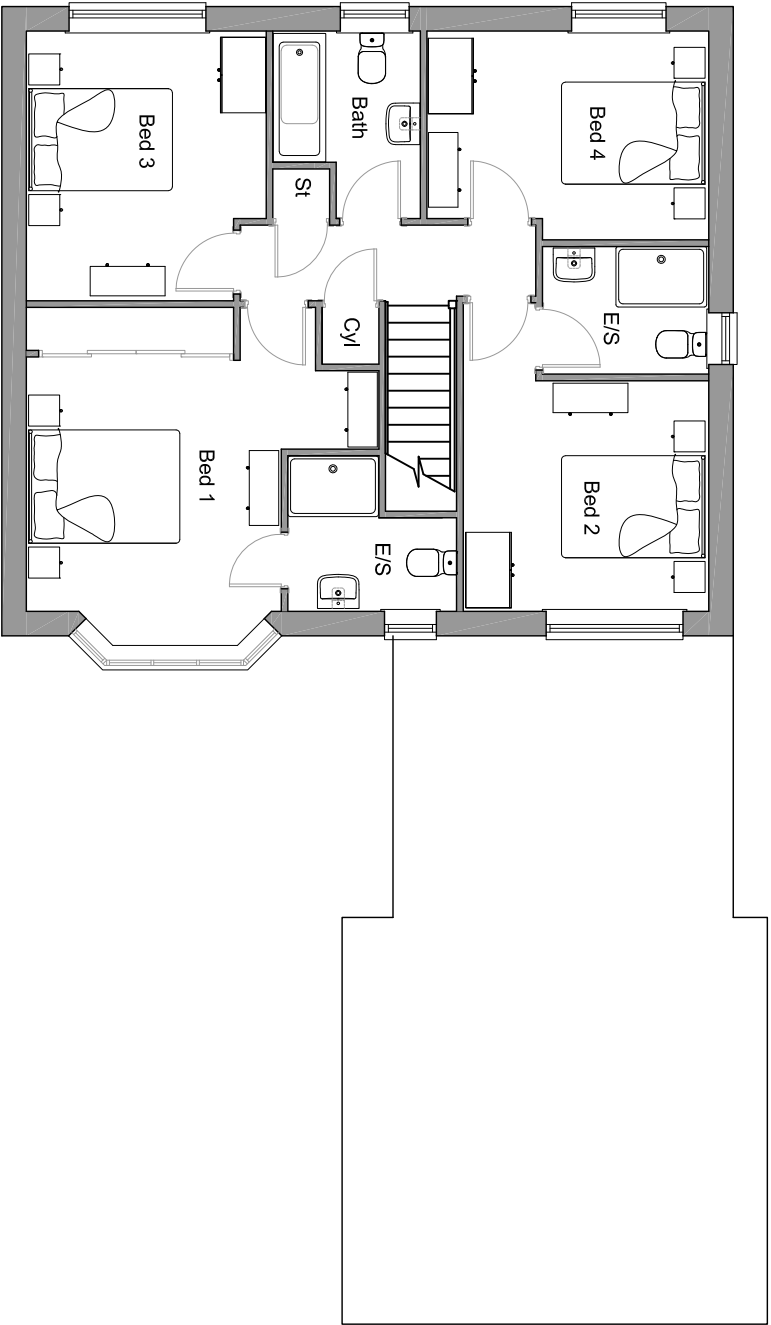

FIRST FLOOR

Rev: Description: Date:

--	--	--



Macbryde Homes Limited,
Macbryde House, Unit 28,
St. Asaph Business Park,
Ffordd Richard Davies, St Asaph,
Denbighshire, LL17 0LJ.
Tel. 01745 536677
Fax. 01745 536688

Site:

Wrexham Road, Holt

Title:

Sandringham Floor Plans

Scale:

1:100 @ A3

Date:


18.10.19

Ref:


WRH - SAND. PL01

Rev:


-

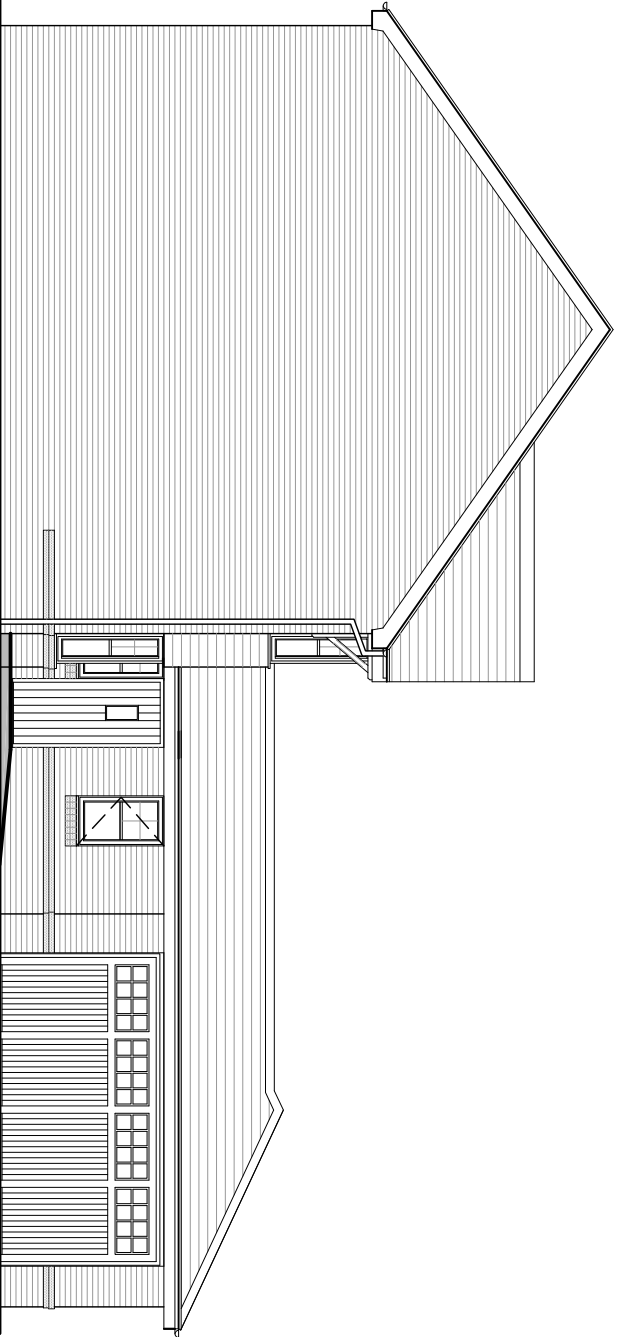


SIDE ELEVATION

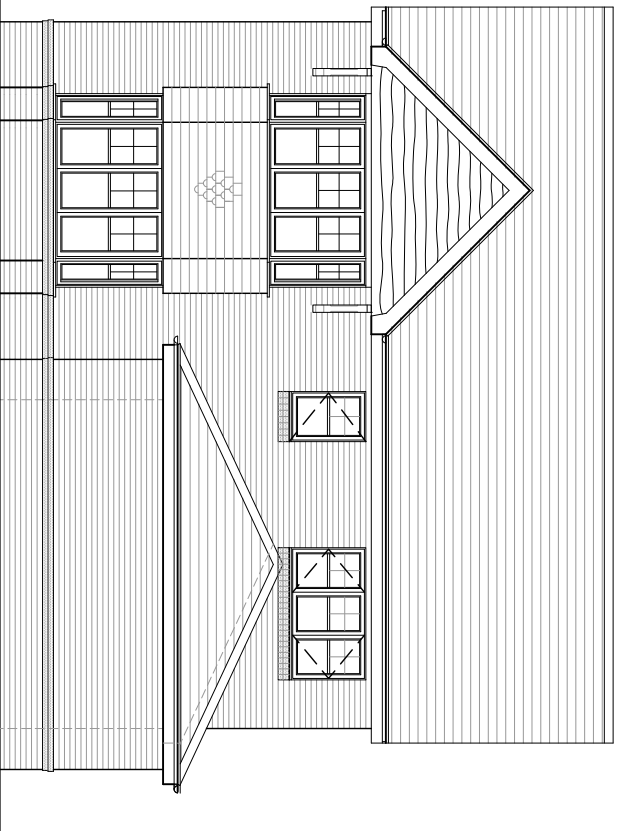

FRONT ELEVATION

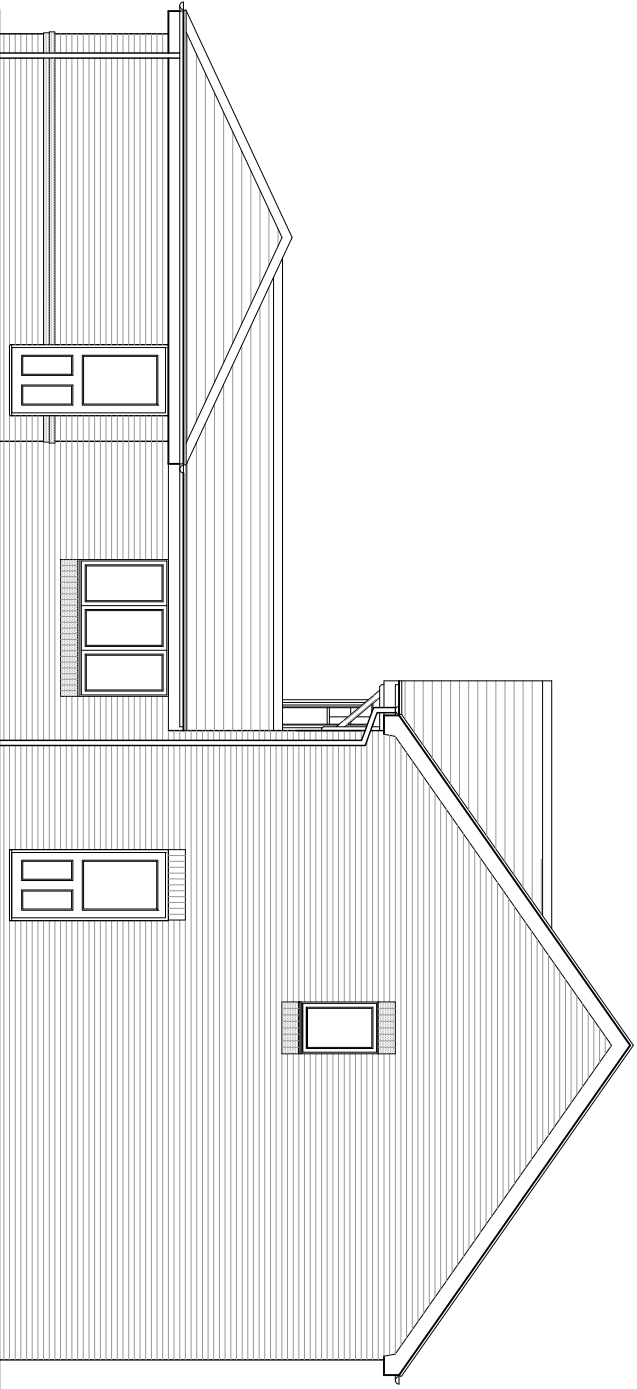

SIDE ELEVATION

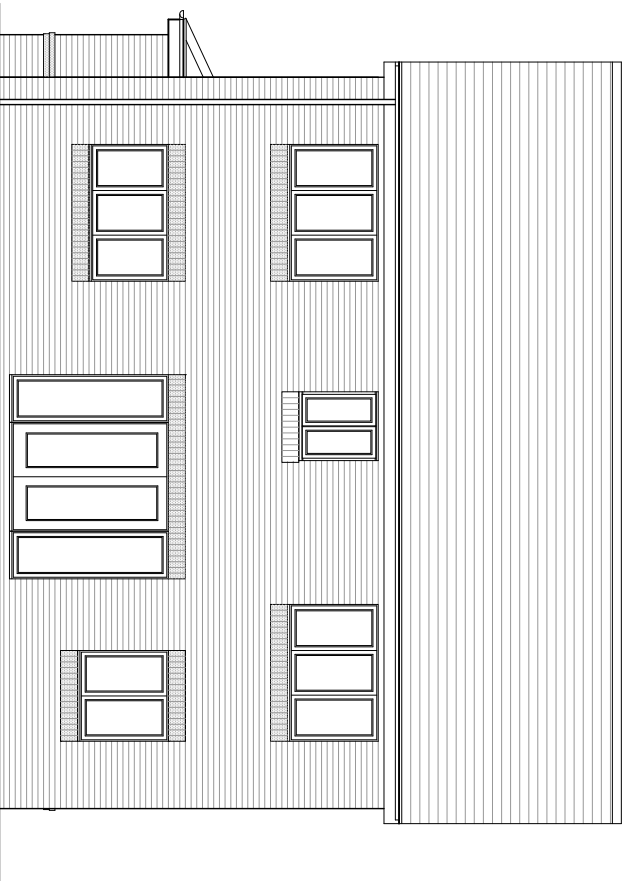

REAR ELEVATION

Rev: Description: Date:



Macbryde Homes Limited,
Macbryde House, Unit 28,
St. Asaph Business Park,
Ffordd Richard Davies, St Asaph,
Denbighshire, LL17 0LJ.
Tel. 01745 536677
Fax. 01745 536688

Site:

Wrexham Road, Holt

Title:

Sandringham Elevations

Scale:

1:100 @ A3

Date:

18.10.19

Ref:

WRH - SAND. PL02

Rev:

-