


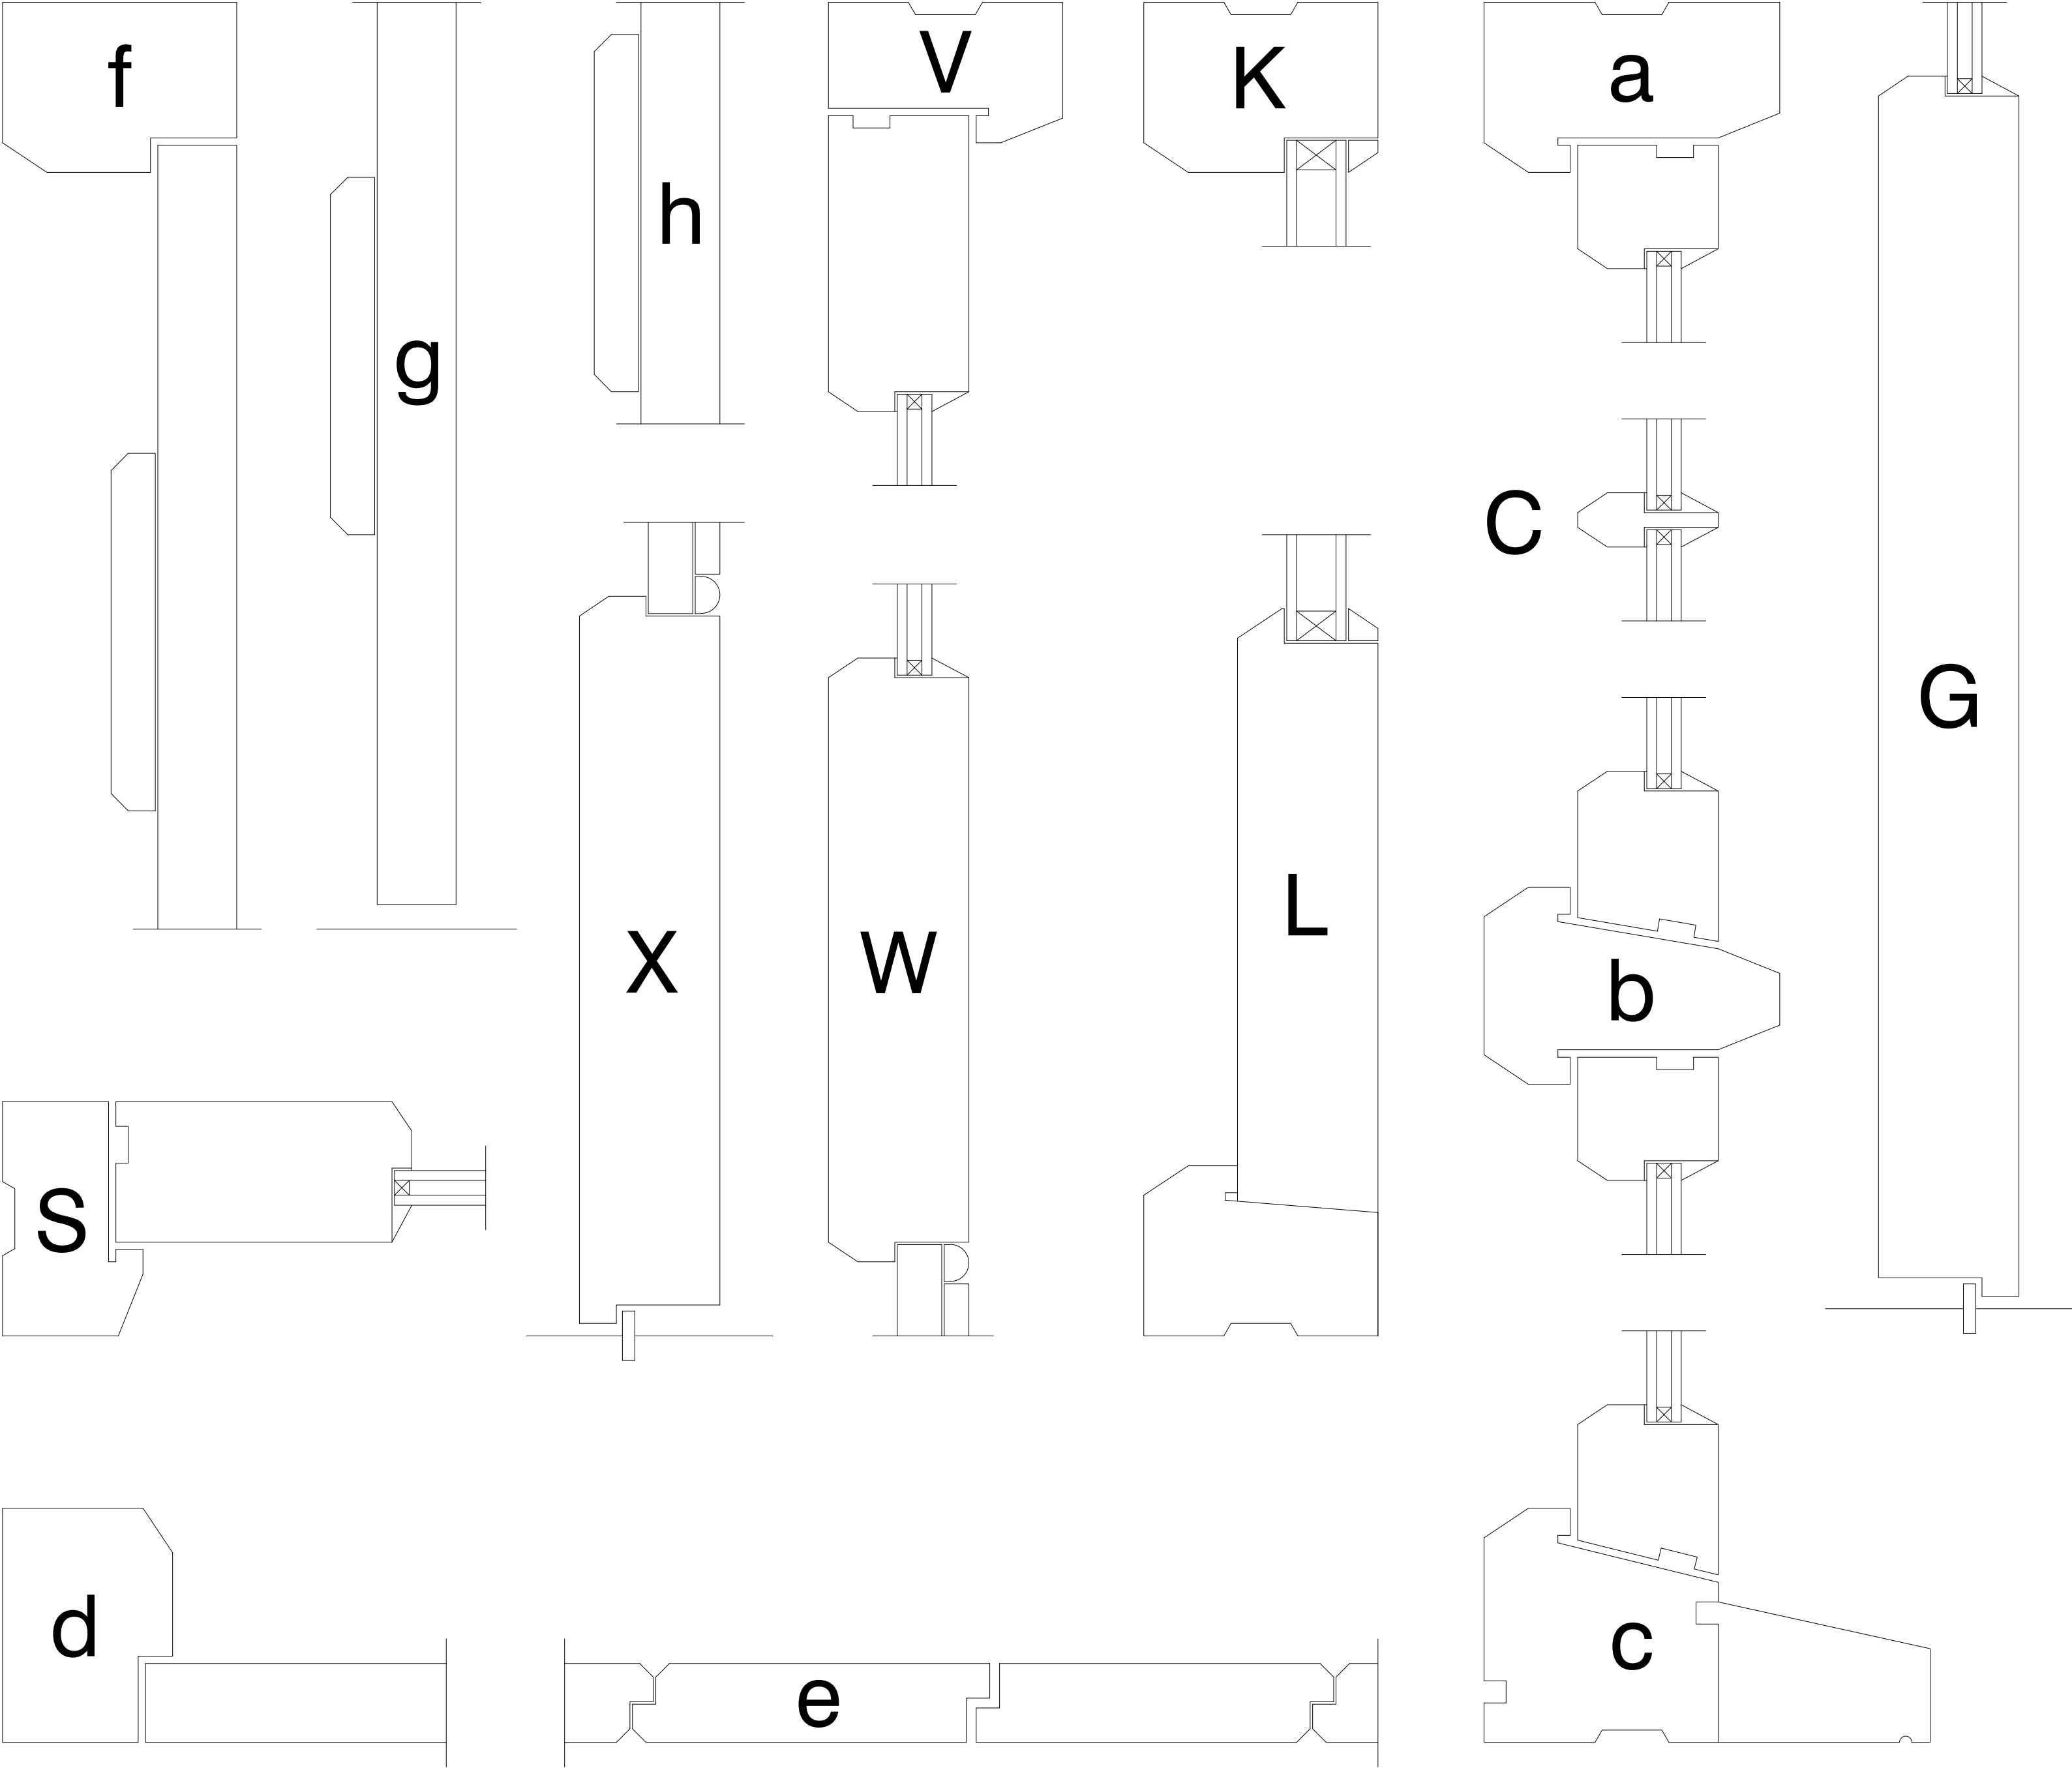

project
OUTBUILDINGS at KNOLTON HALL

project no.
1140

client
MR & MRS CHANTLER

drawing
JOINERY DETAILS

drawing no.	revision
26	-

scale	date
1:2 @ A2	09.07.19

drawn by
JK

MOSS. CO.
LLP.

BROOKGATE - PLEALEY - SHREWSBURY - SY5 0UY

TEL 01743 588230

E-mail - graham@mosscompany.co.uk