
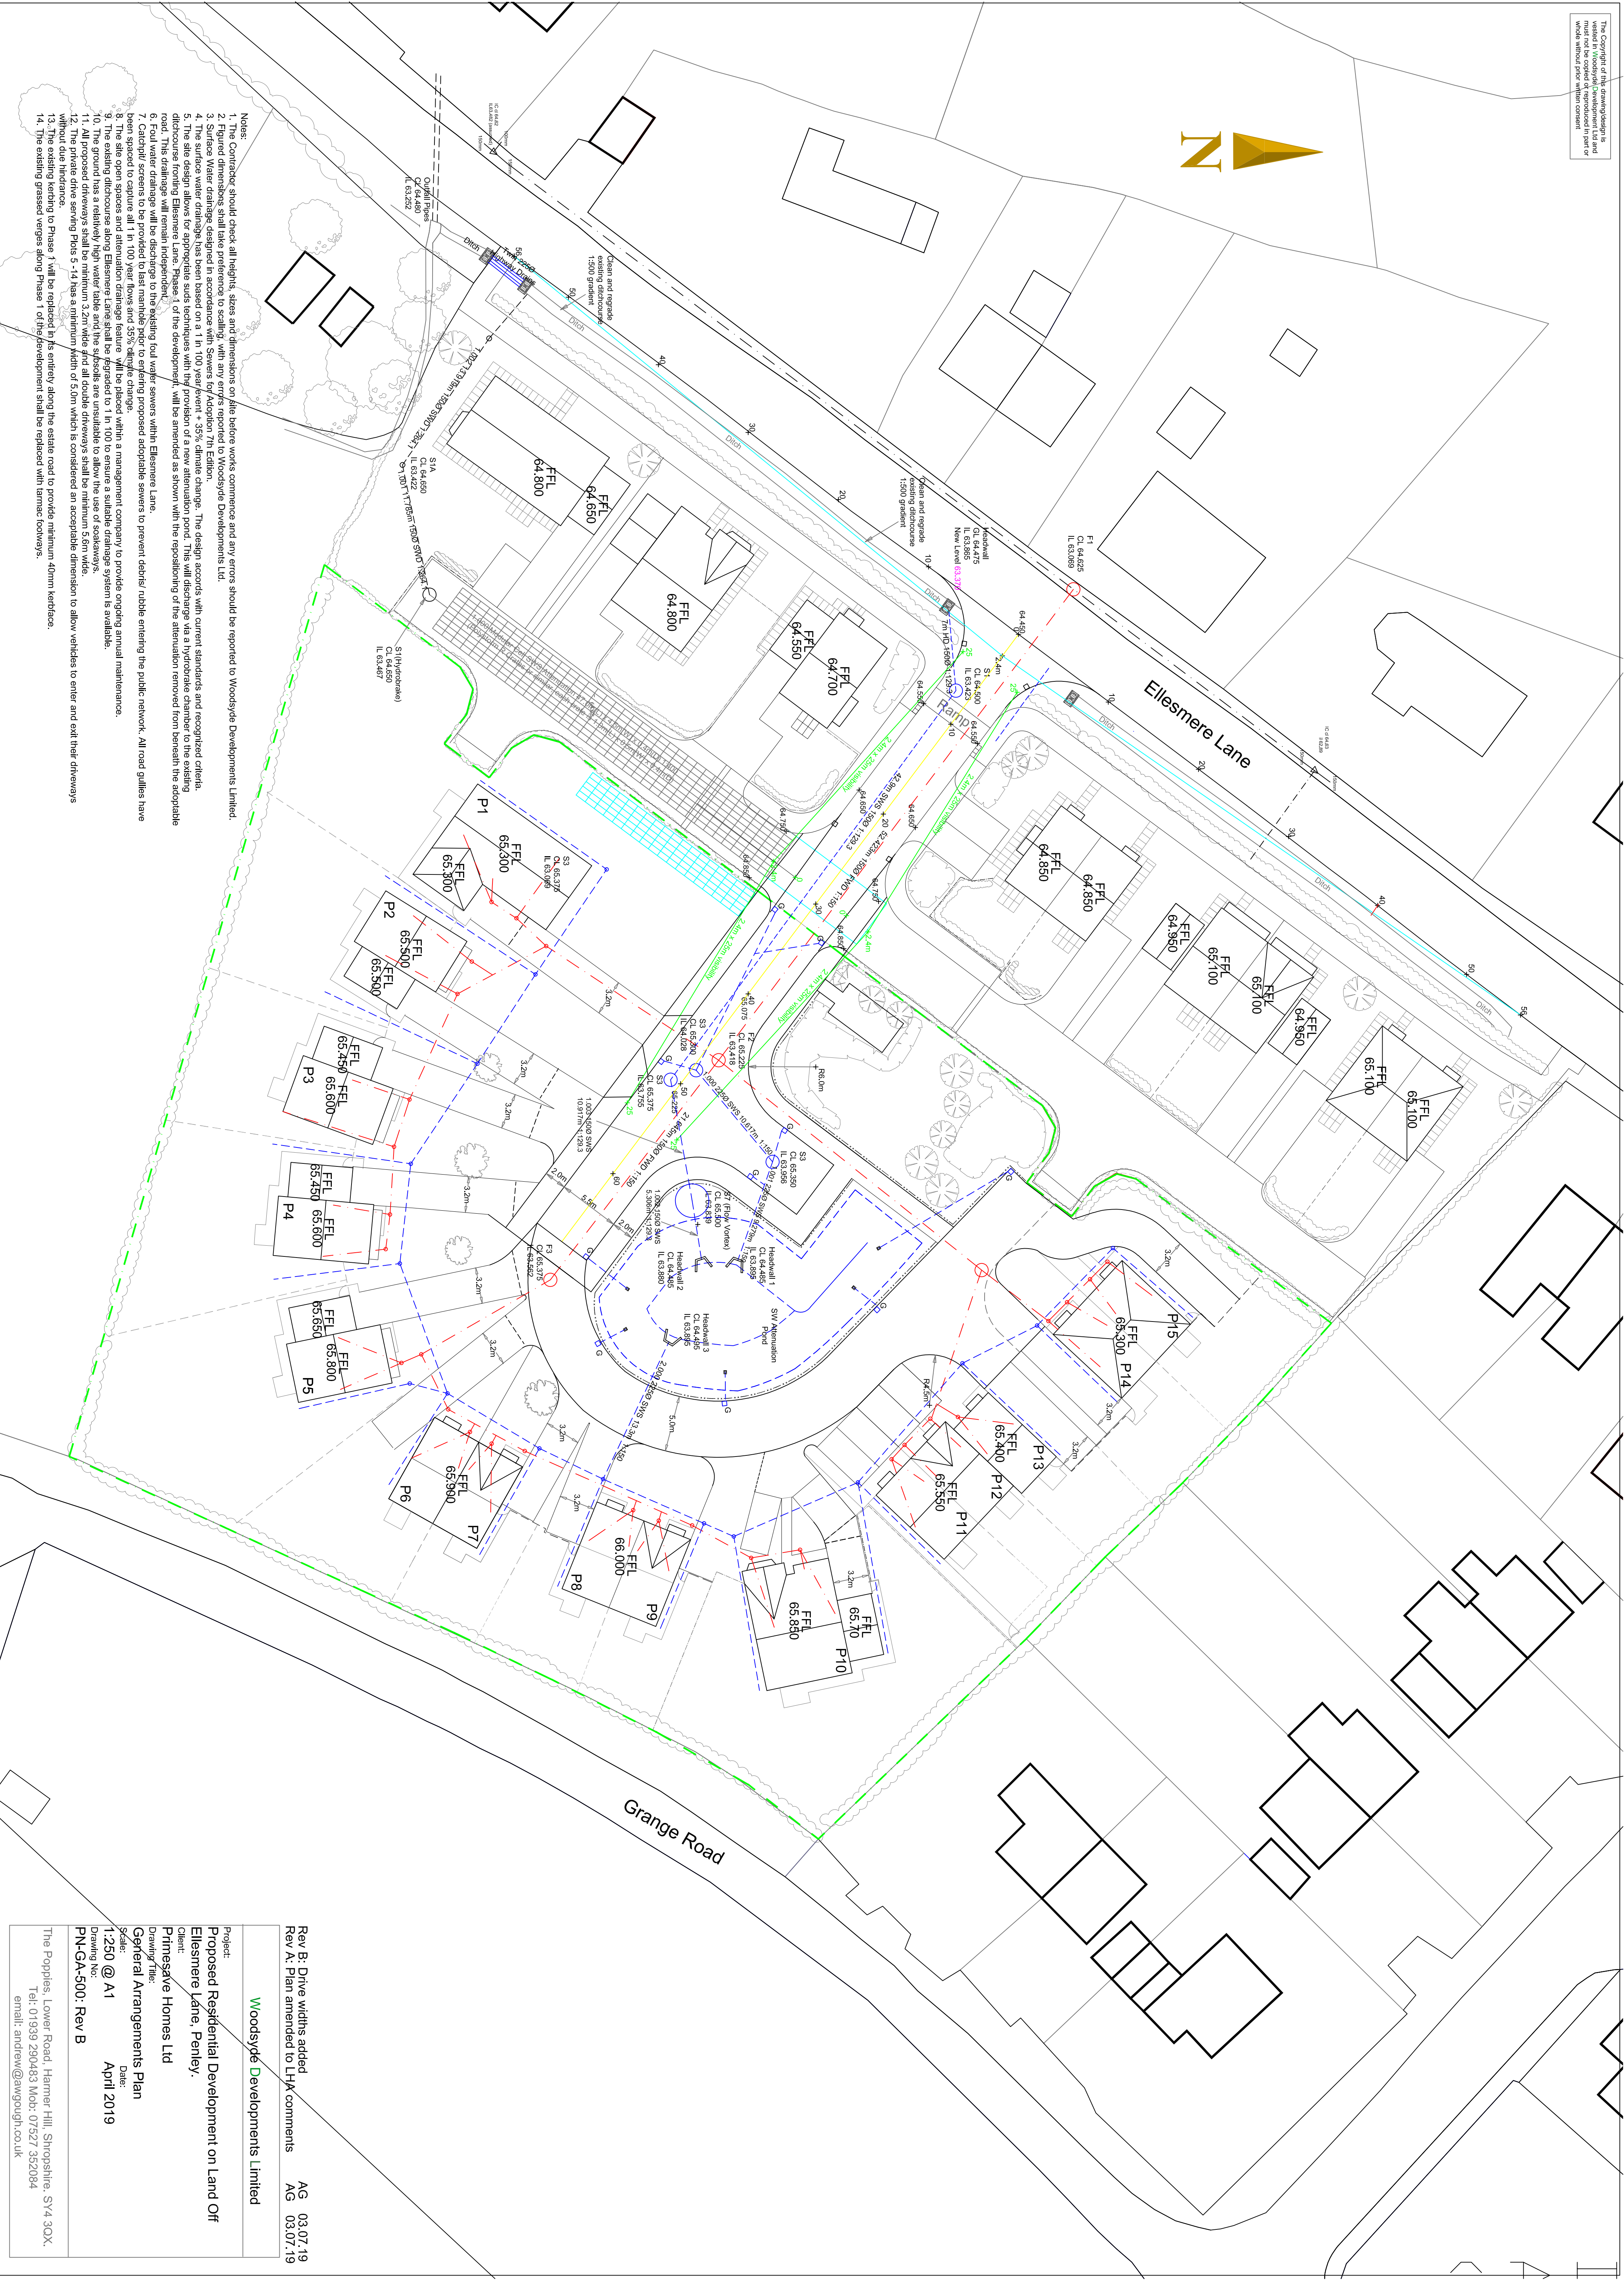


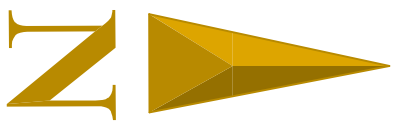

Rev B: Drive widths added AG 03.07.19
Rev A: Plan amended to LPA comments AG 03.07.19

Woodsyde Developments Limited

Project: Proposed Residential Development on Land Off
Ellesmere Lane, Parley.

Client: Primestage Homes Ltd

Drawing Title: General Arrangements Plan

Scale: 1:250 @ A1 Date: April 2019

Drawing No: PM-GA-500: Rev B

The Popples, Lower Road, Harmer Hill, Shropshire, SY4 3GX.
Tel: 01939 290483 Mob: 07527 352084
email: andrew@awgough.co.uk