


KEY:

- Boundary of Additional Ownership
- Application Boundary (985m2)

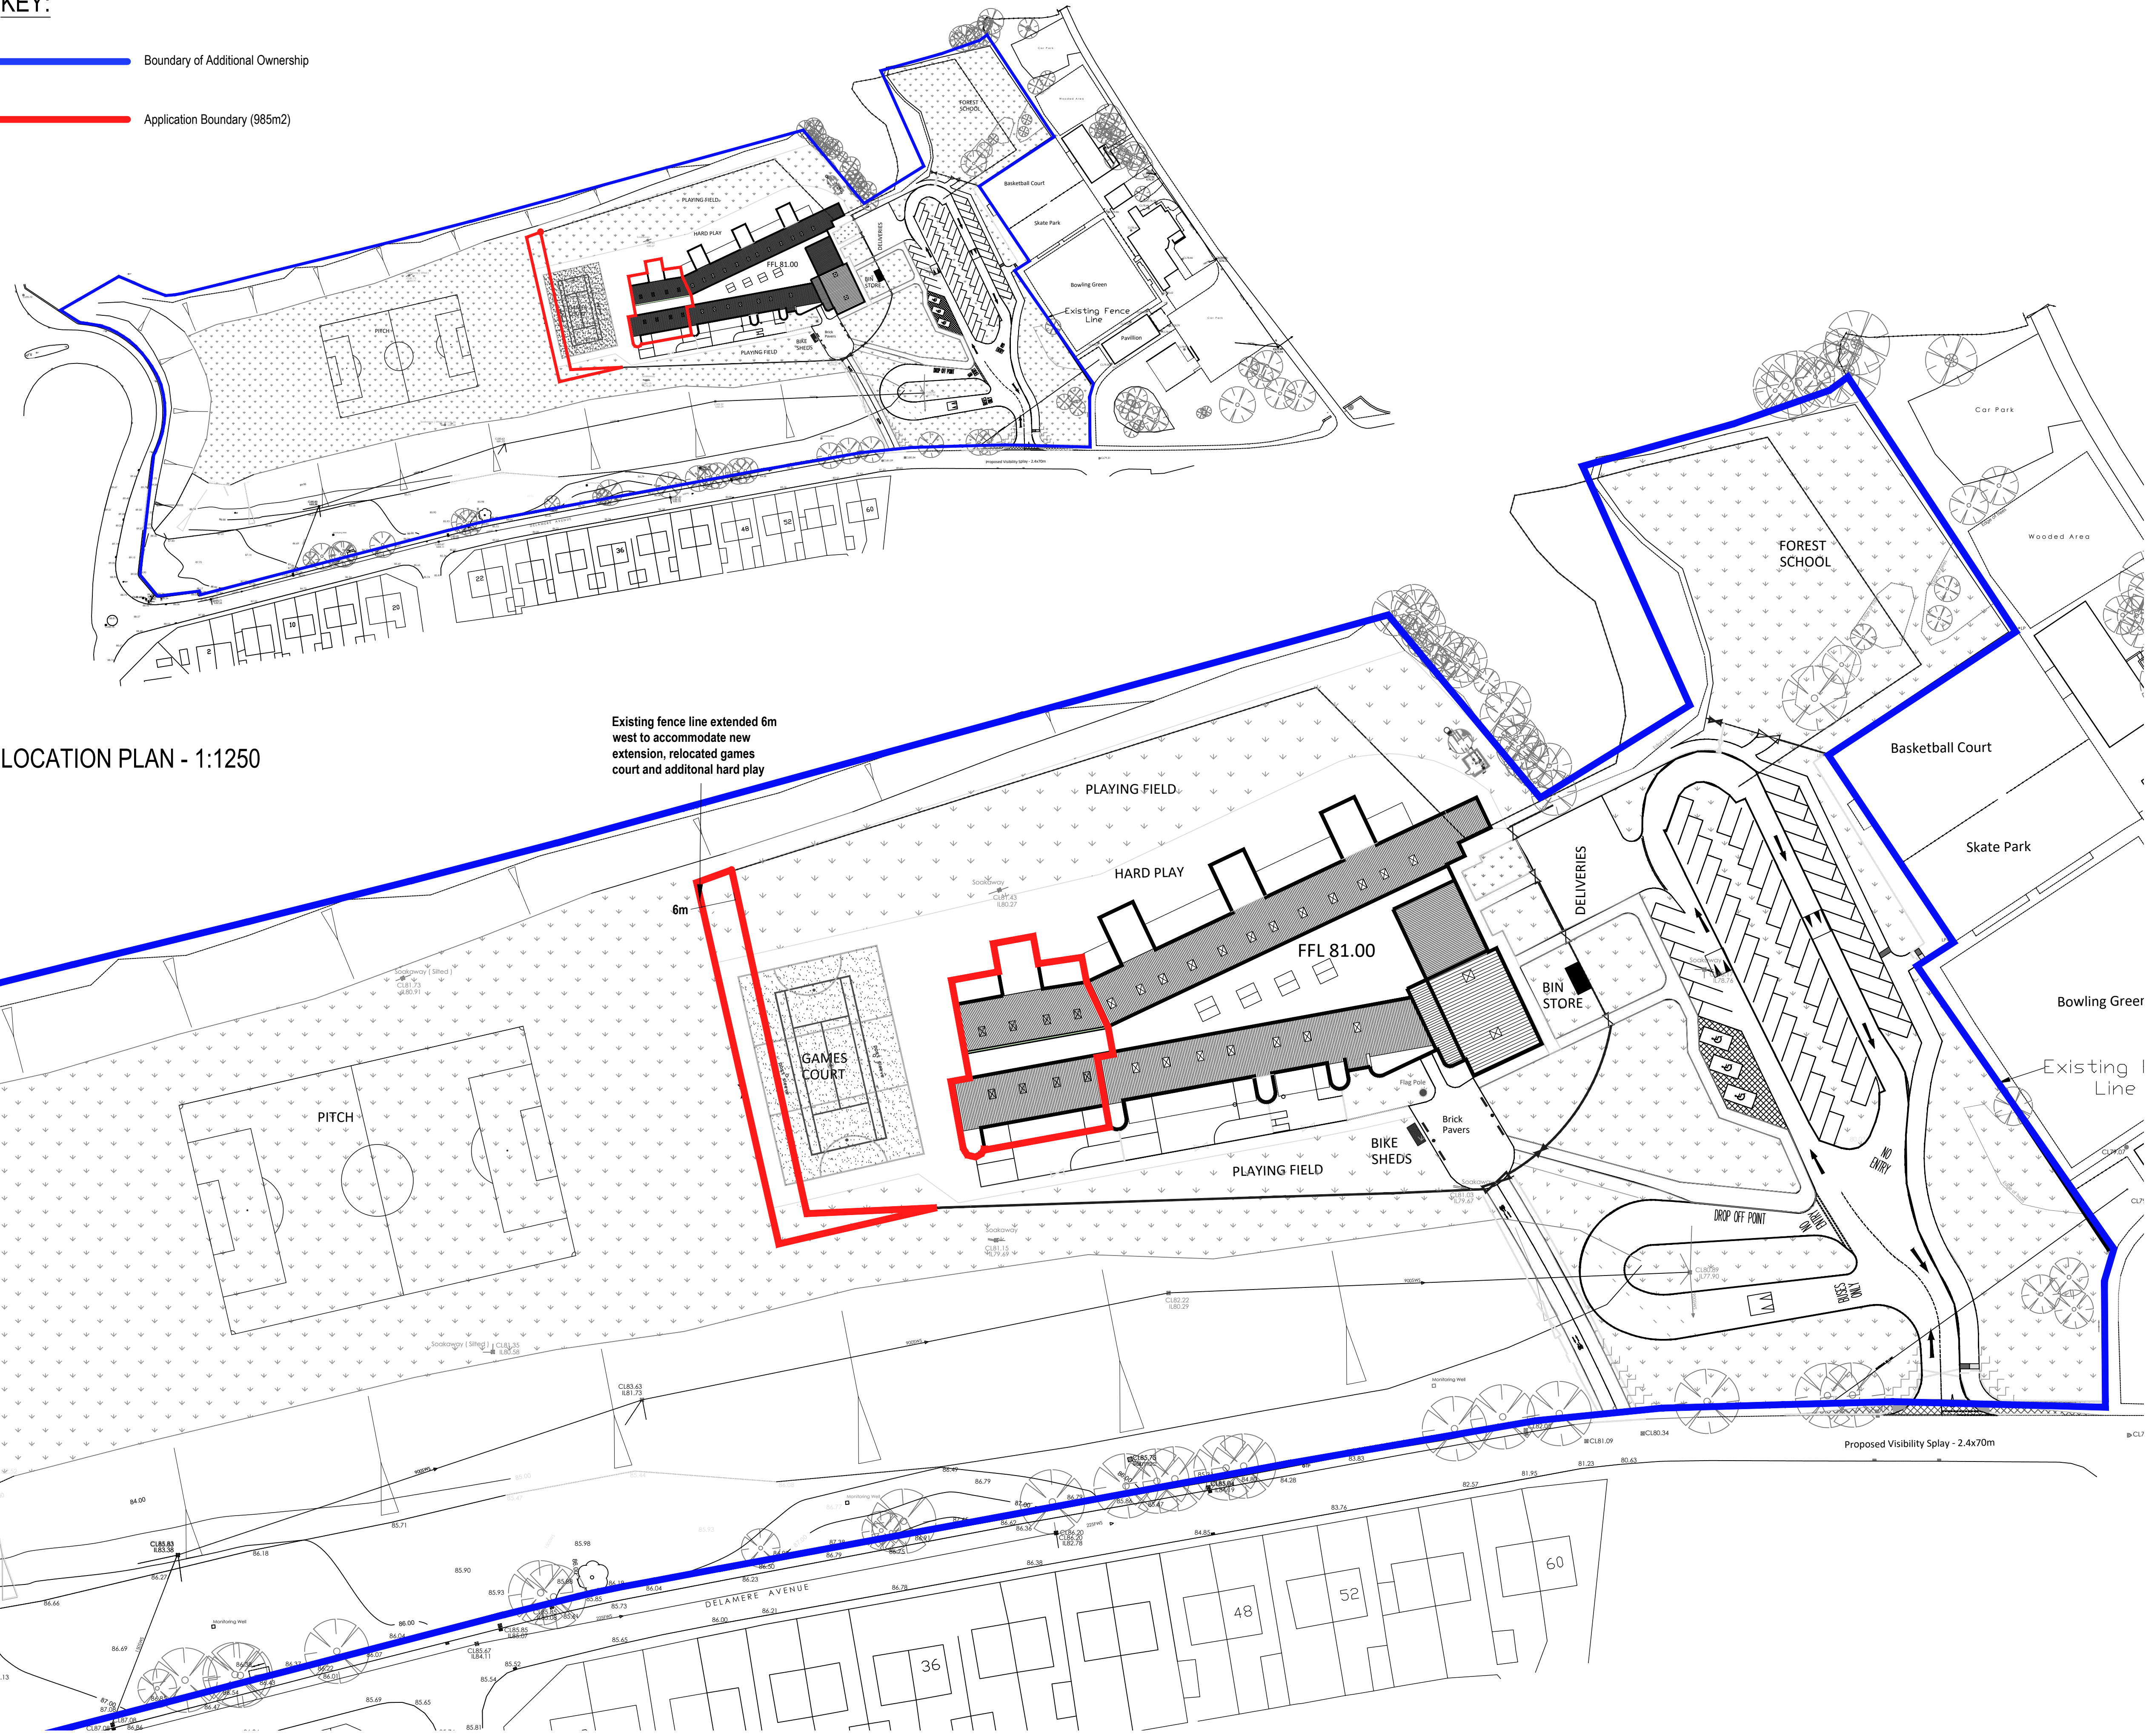


SITE BLOCK PLAN - 1:500

Construction (Design & Management) Regulations 2015

Design risk assessments are carried out throughout the design stage of this project in accordance with company procedures and manuals. Where reasonably possible all areas of risk applicable to design and end use of the construction have been identified and then eliminated, mitigated or recorded as a residual risk.

Note that general risks of which a competent designer or contractor should be aware are not included. This drawing is to be read in conjunction with the Pre Construction Information and all related documents prepared in accordance with the current Construction (Design and Management) Regulations 2015 and all applicable Health and Safety legislation as currently amended.

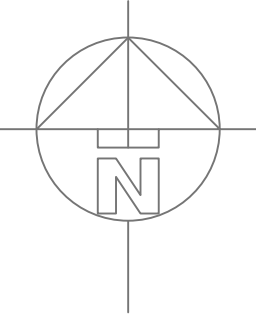

P02 - PLANNING ISSUE	26.09.19
P01 - INITIAL ISSUE	25.08.19
REV - DESCRIPTION BY / CHK / APP	DATE
RIBA PLAN OF WORK 2013 WORKSTAGE	LEVEL OF MODEL DEFINITION (LOD)
PURPOSE OF ISSUE - FIT FOR ...	APPROVAL

lawray architects
penseiri

CARDIFF 020 2076 2511
LONDON 0207 138 3560
WREXHAM 01978 357 887
www.lawray.co.uk

CLIENT
WREXHAM COUNTY BOROUGH COUNCIL

PROJECT TITLE
EXTENSION TO YSGOL BRO ALUN, DELAMERE AVENUE, GWERSYLLT, WREXHAM, LL11 4NG

DRAWING TITLE
LOCATION AND PROPOSED SITE BLOCK PLAN

DATE 09.19 SCALE @ A1 1:1250 & 1:500 DRAWN CB CHECKED - APPROVED -

PROJECT No. 19138 DRAWING No. 19138-001
PROJECT - ORIGINATOR - ZONE - LEVEL - TYPE - ROLE - CLASSNUMBER
19138 YBA-LAW-XX-XX-DSP-A-910101 P02

DO NOT SCALE Any discrepancy or query concerning this drawing should be referred to the Architect.
Copyright © LAWRAY LIMITED
Registered Office: Greenmeadow Springs, CARDIFF CF15 7AB Reg. Co. No. 2724178, VAT Reg. No. 134 2146 06