



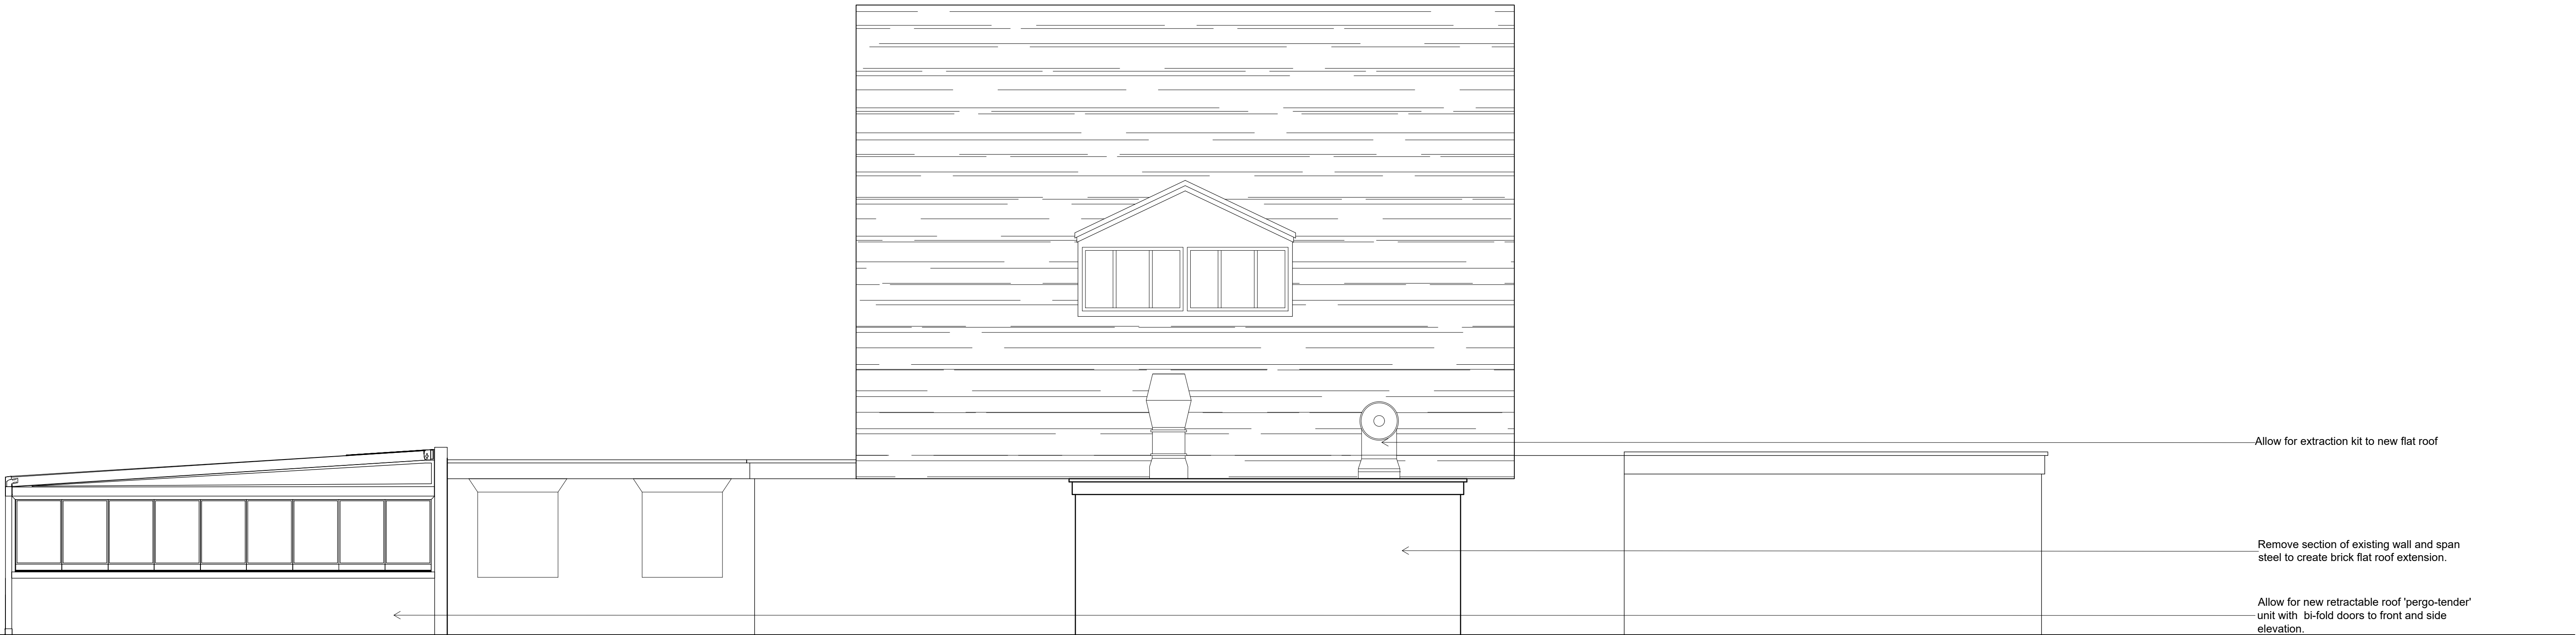

Proposed Rear (South) Elevation

All levels and dimensions must be checked on site by contractor prior to commencement of works. Any variations must be reported to JSA Design. All information herein is the copyright of JSA Design. Copying in full or in part is forbidden without the written permission from JSA Design.

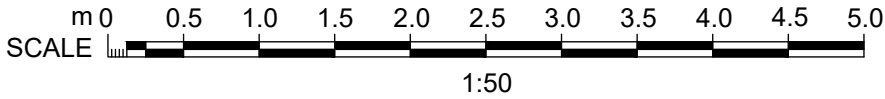

B	16.12.19	Direction note changed
A	19.11.19	Direction note added

Client

STAR PUBS & BARS

Date	Oct 2019	Status	STAT
Drawn	LAD	Checked	JPS
Scale	1:50	Size	A1

Rev.	B	Drawing No.	249 - 406
------	---	-------------	-----------

Drawing Title

Proposed Elevations 2

Project Title

The Four Dogs,
Wrexham

 JSA DESIGN