



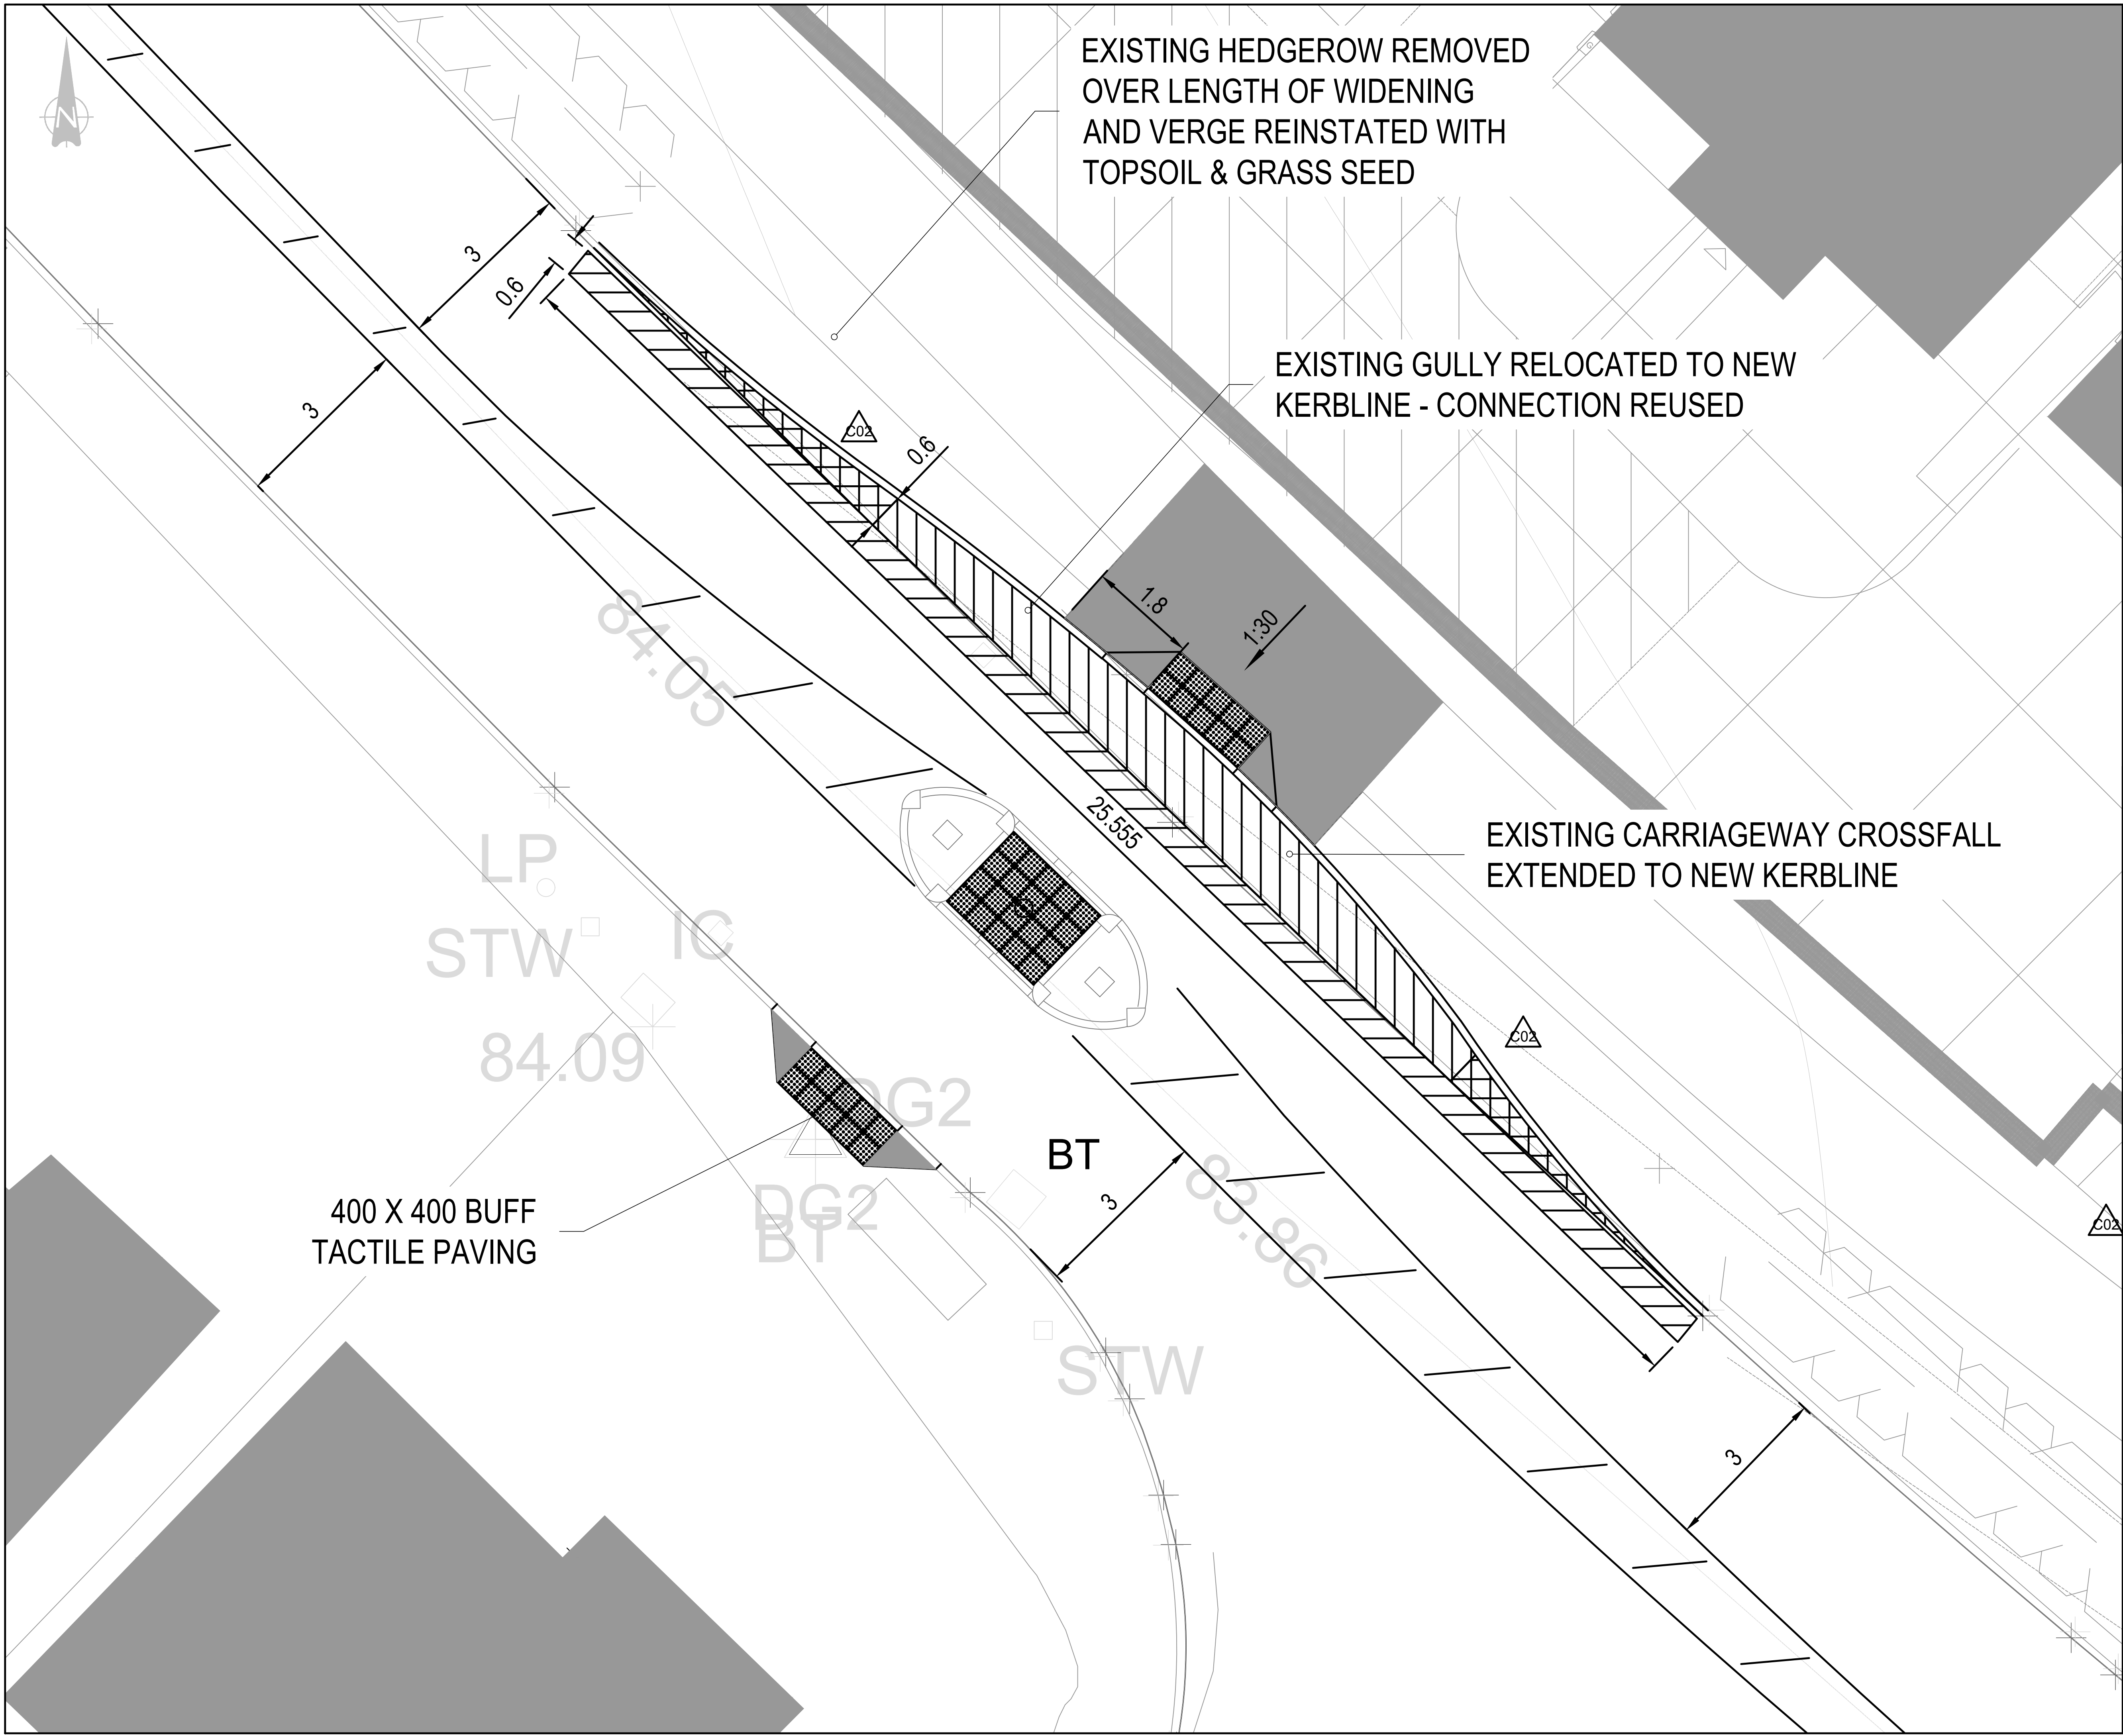

- | GENERAL NOTES: | |
|----------------|--|
| 1. | THIS DRAWING IS TO BE READ IN CONJUNCTION WITH ALL RELEVANT ARCHITECTS AND ENGINEERS DRAWINGS AND SPECIFICATIONS. |
| 2. | DO NOT SCALE THIS DRAWING. ANY AMBIGUITIES, OMISSIONS AND ERRORS ON DRAWINGS SHALL BE BROUGHT TO THE ENGINEERS ATTENTION IMMEDIATELY. ALL DIMENSIONS MUST BE CHECKED / VERIFIED ON SITE. |
| 3. | ALL DIMENSIONS ARE IN MILLIMETRES UNLESS NOTED OTHERWISE. |
| 4. | FOR GENERAL NOTES REFER TO DRAWING. |

	Type 2 - Flexible pavement construction: 40mm HRA 30/14F Surface course 40/60 to CL910 (See Note 5) 80mm AC20 HDM Binder course 40/60 to CL929 150mm AC32 HDM Base course 40/60 to CL929 200mm Type 1 Granular sub base to CL803
	Type 4 - Narrow Widening Construction Road Category 2
	Footway - 20 mm AC6 DBM 100/150 60 mm AC14 DBM 100/150 150 mm Type 1
	Tie in construction

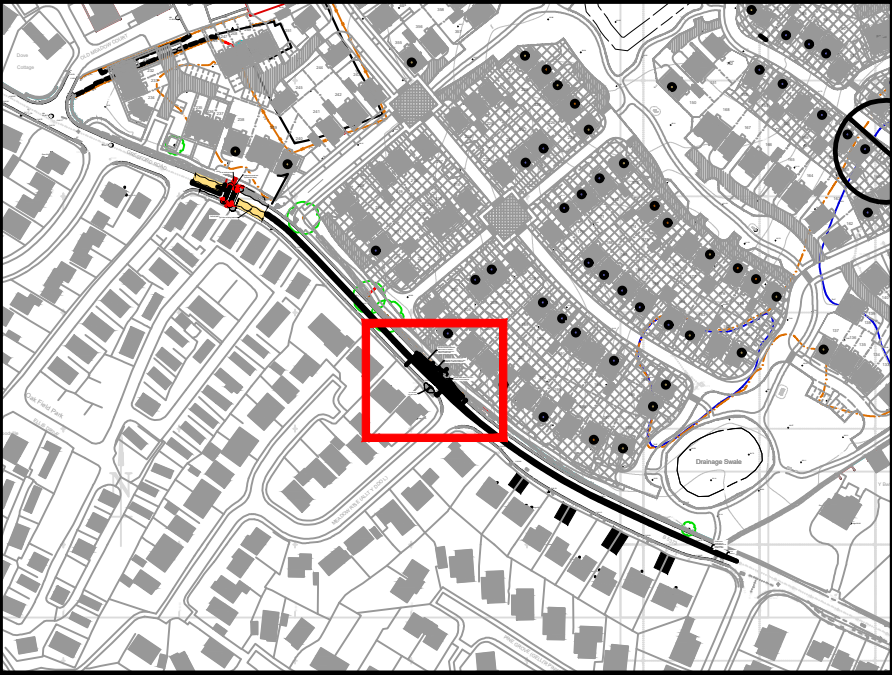

C02	AMENDED TO CLIENT COMMENTS	28/01/19	RM	RM
Rev:	Description:	Date:	By:	Chkd:

					
Merchant Exchange, 17-19 Whitworth Street West, Manchester, M1 5WG 0161 236 2394 manchester@curtins.com www.curtins.com					
Civil & Structures • Transport Planning • Environmental • Infrastructure • Geotechnical • Conservation & Heritage • Principal Designer Birmingham • Bristol • Cambridge • Cardiff • Douglas • Dublin • Edinburgh • Glasgow • Kendal • Leeds • Liverpool • London • Manchester • Nottingham					
Status: ISSUED FOR CONSTRUCTION APPROVAL					S4
Project: GRESFORD ROAD LLAY					
Drg Title: GRESFORD ROAD PED REFUGE SURFACING					
Size:		Date:	Drawn By:	Designed By:	Checked By:
A1		17/01/2019	RM	LK	RM
Scale:		1:50			
Project No:		Originator:	Zone:	Level:	Discipline:
065665		CUR	ZZ	XX	DR
D		D	9543	C02	