
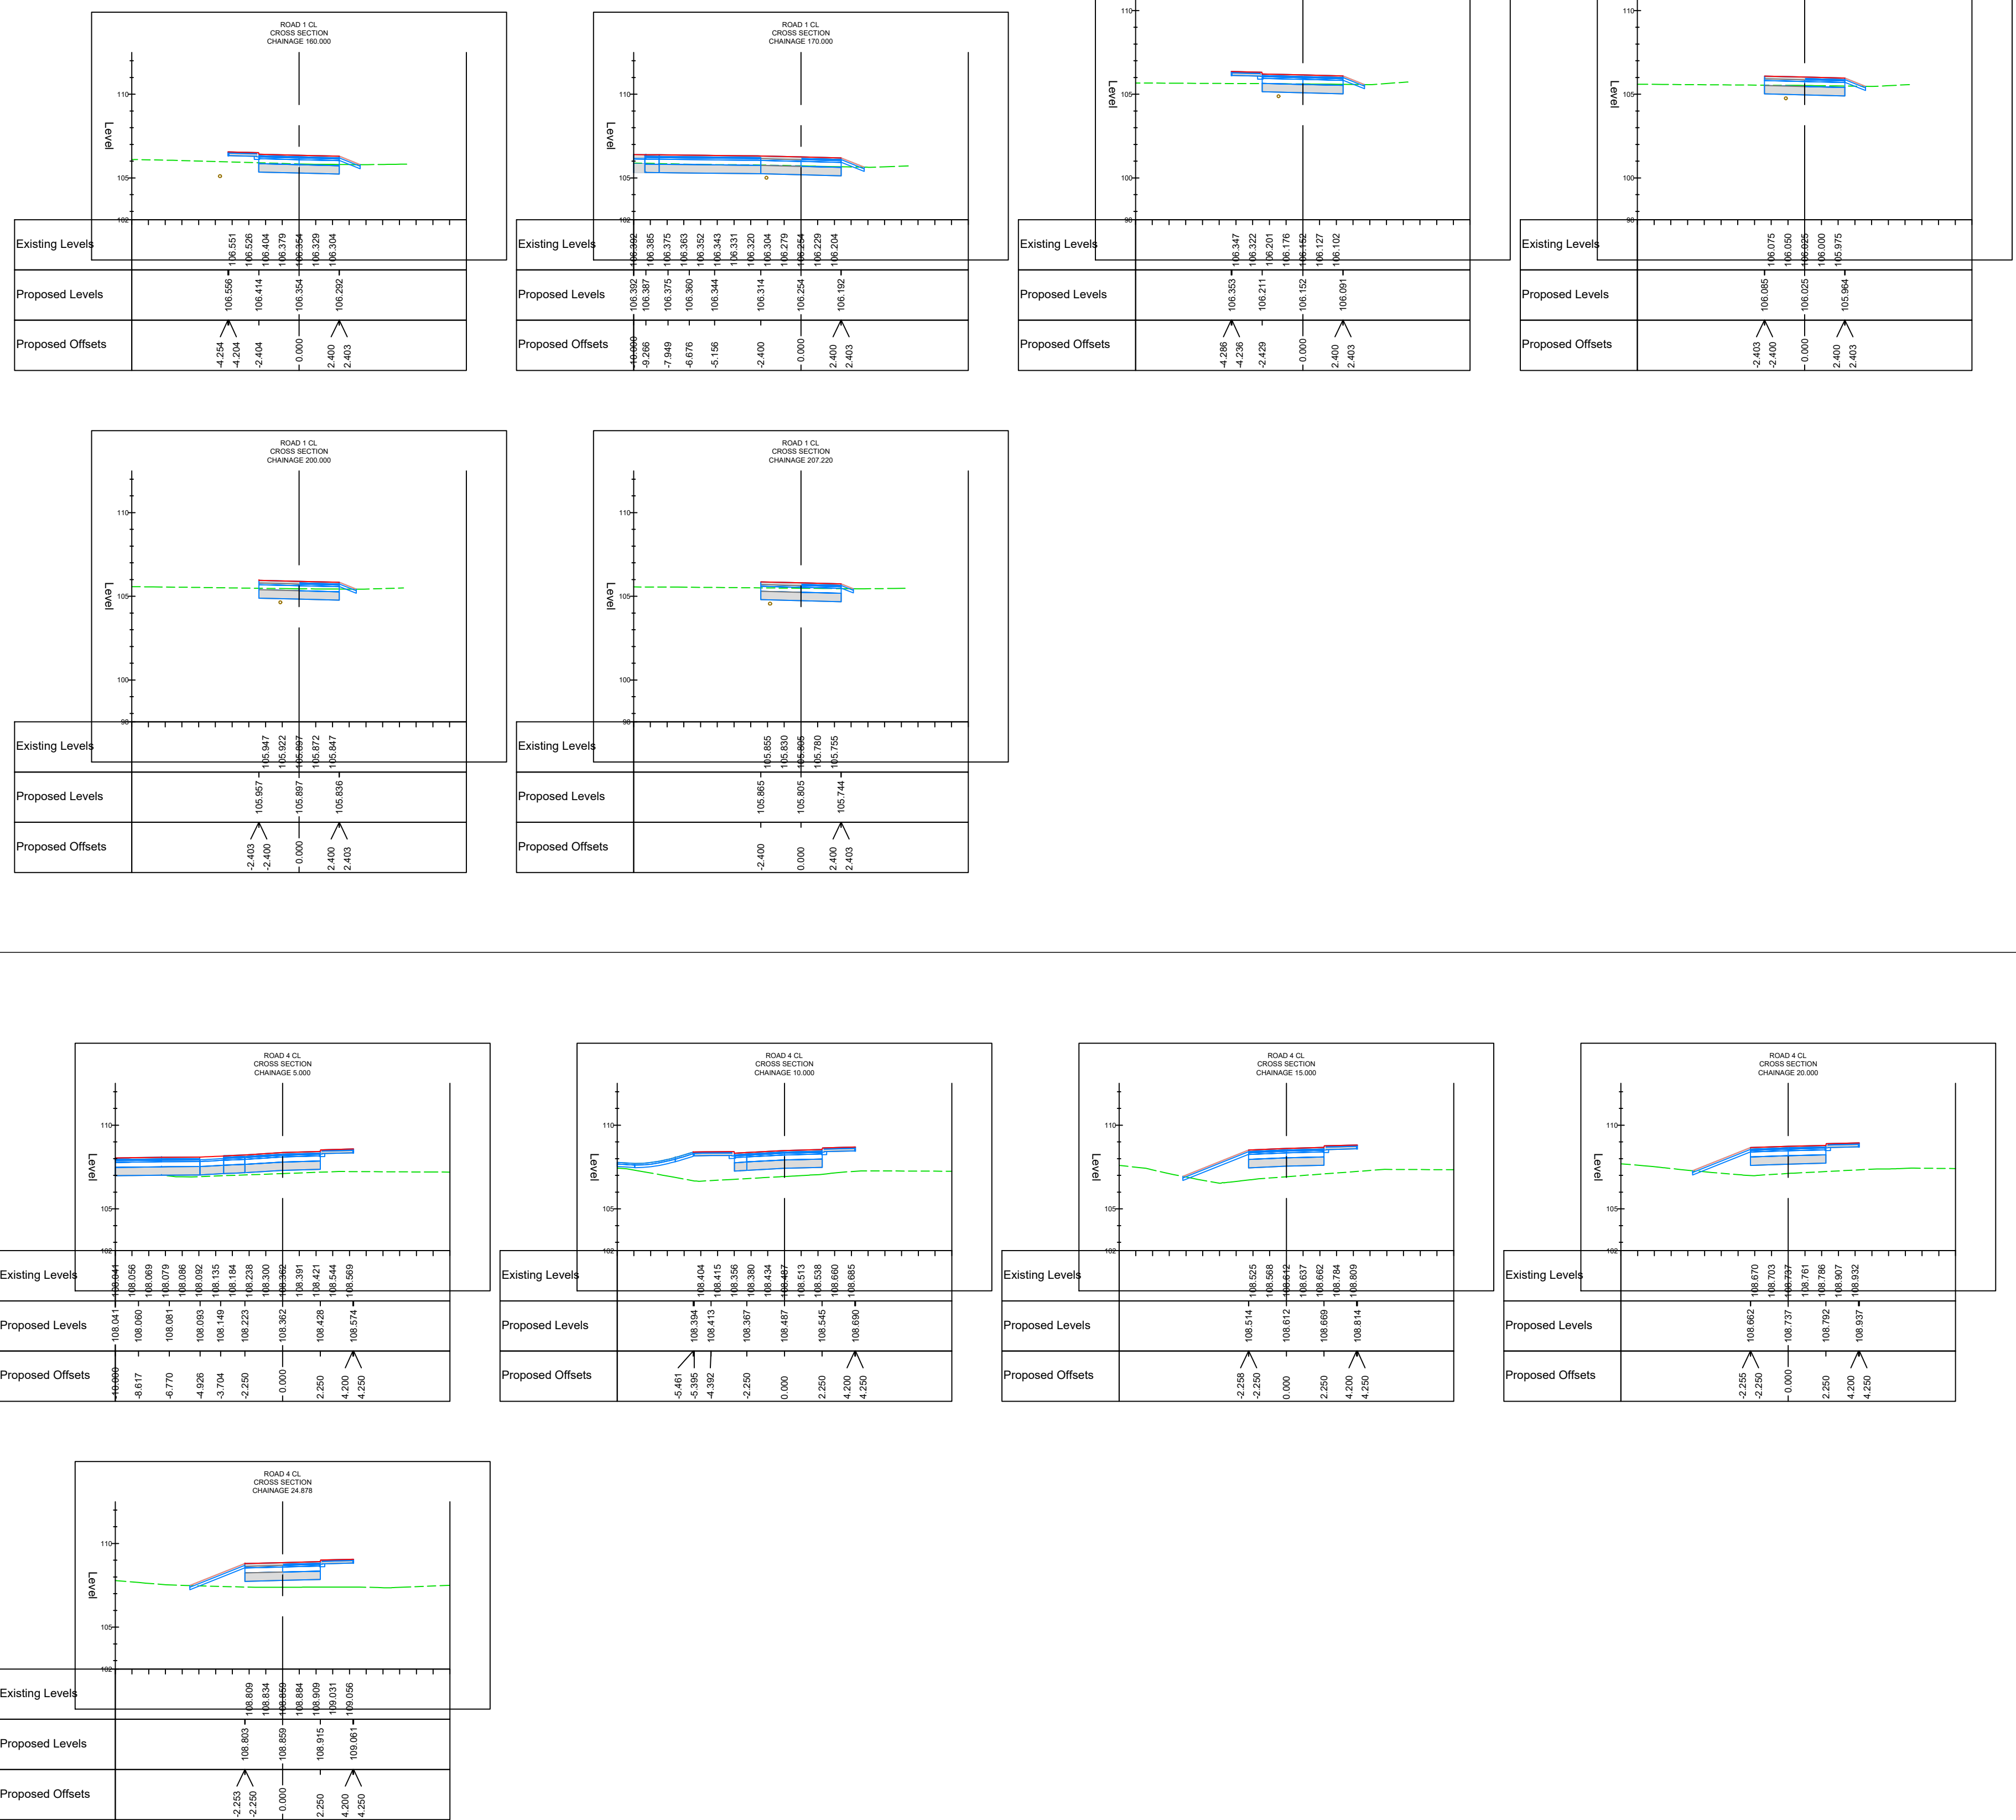
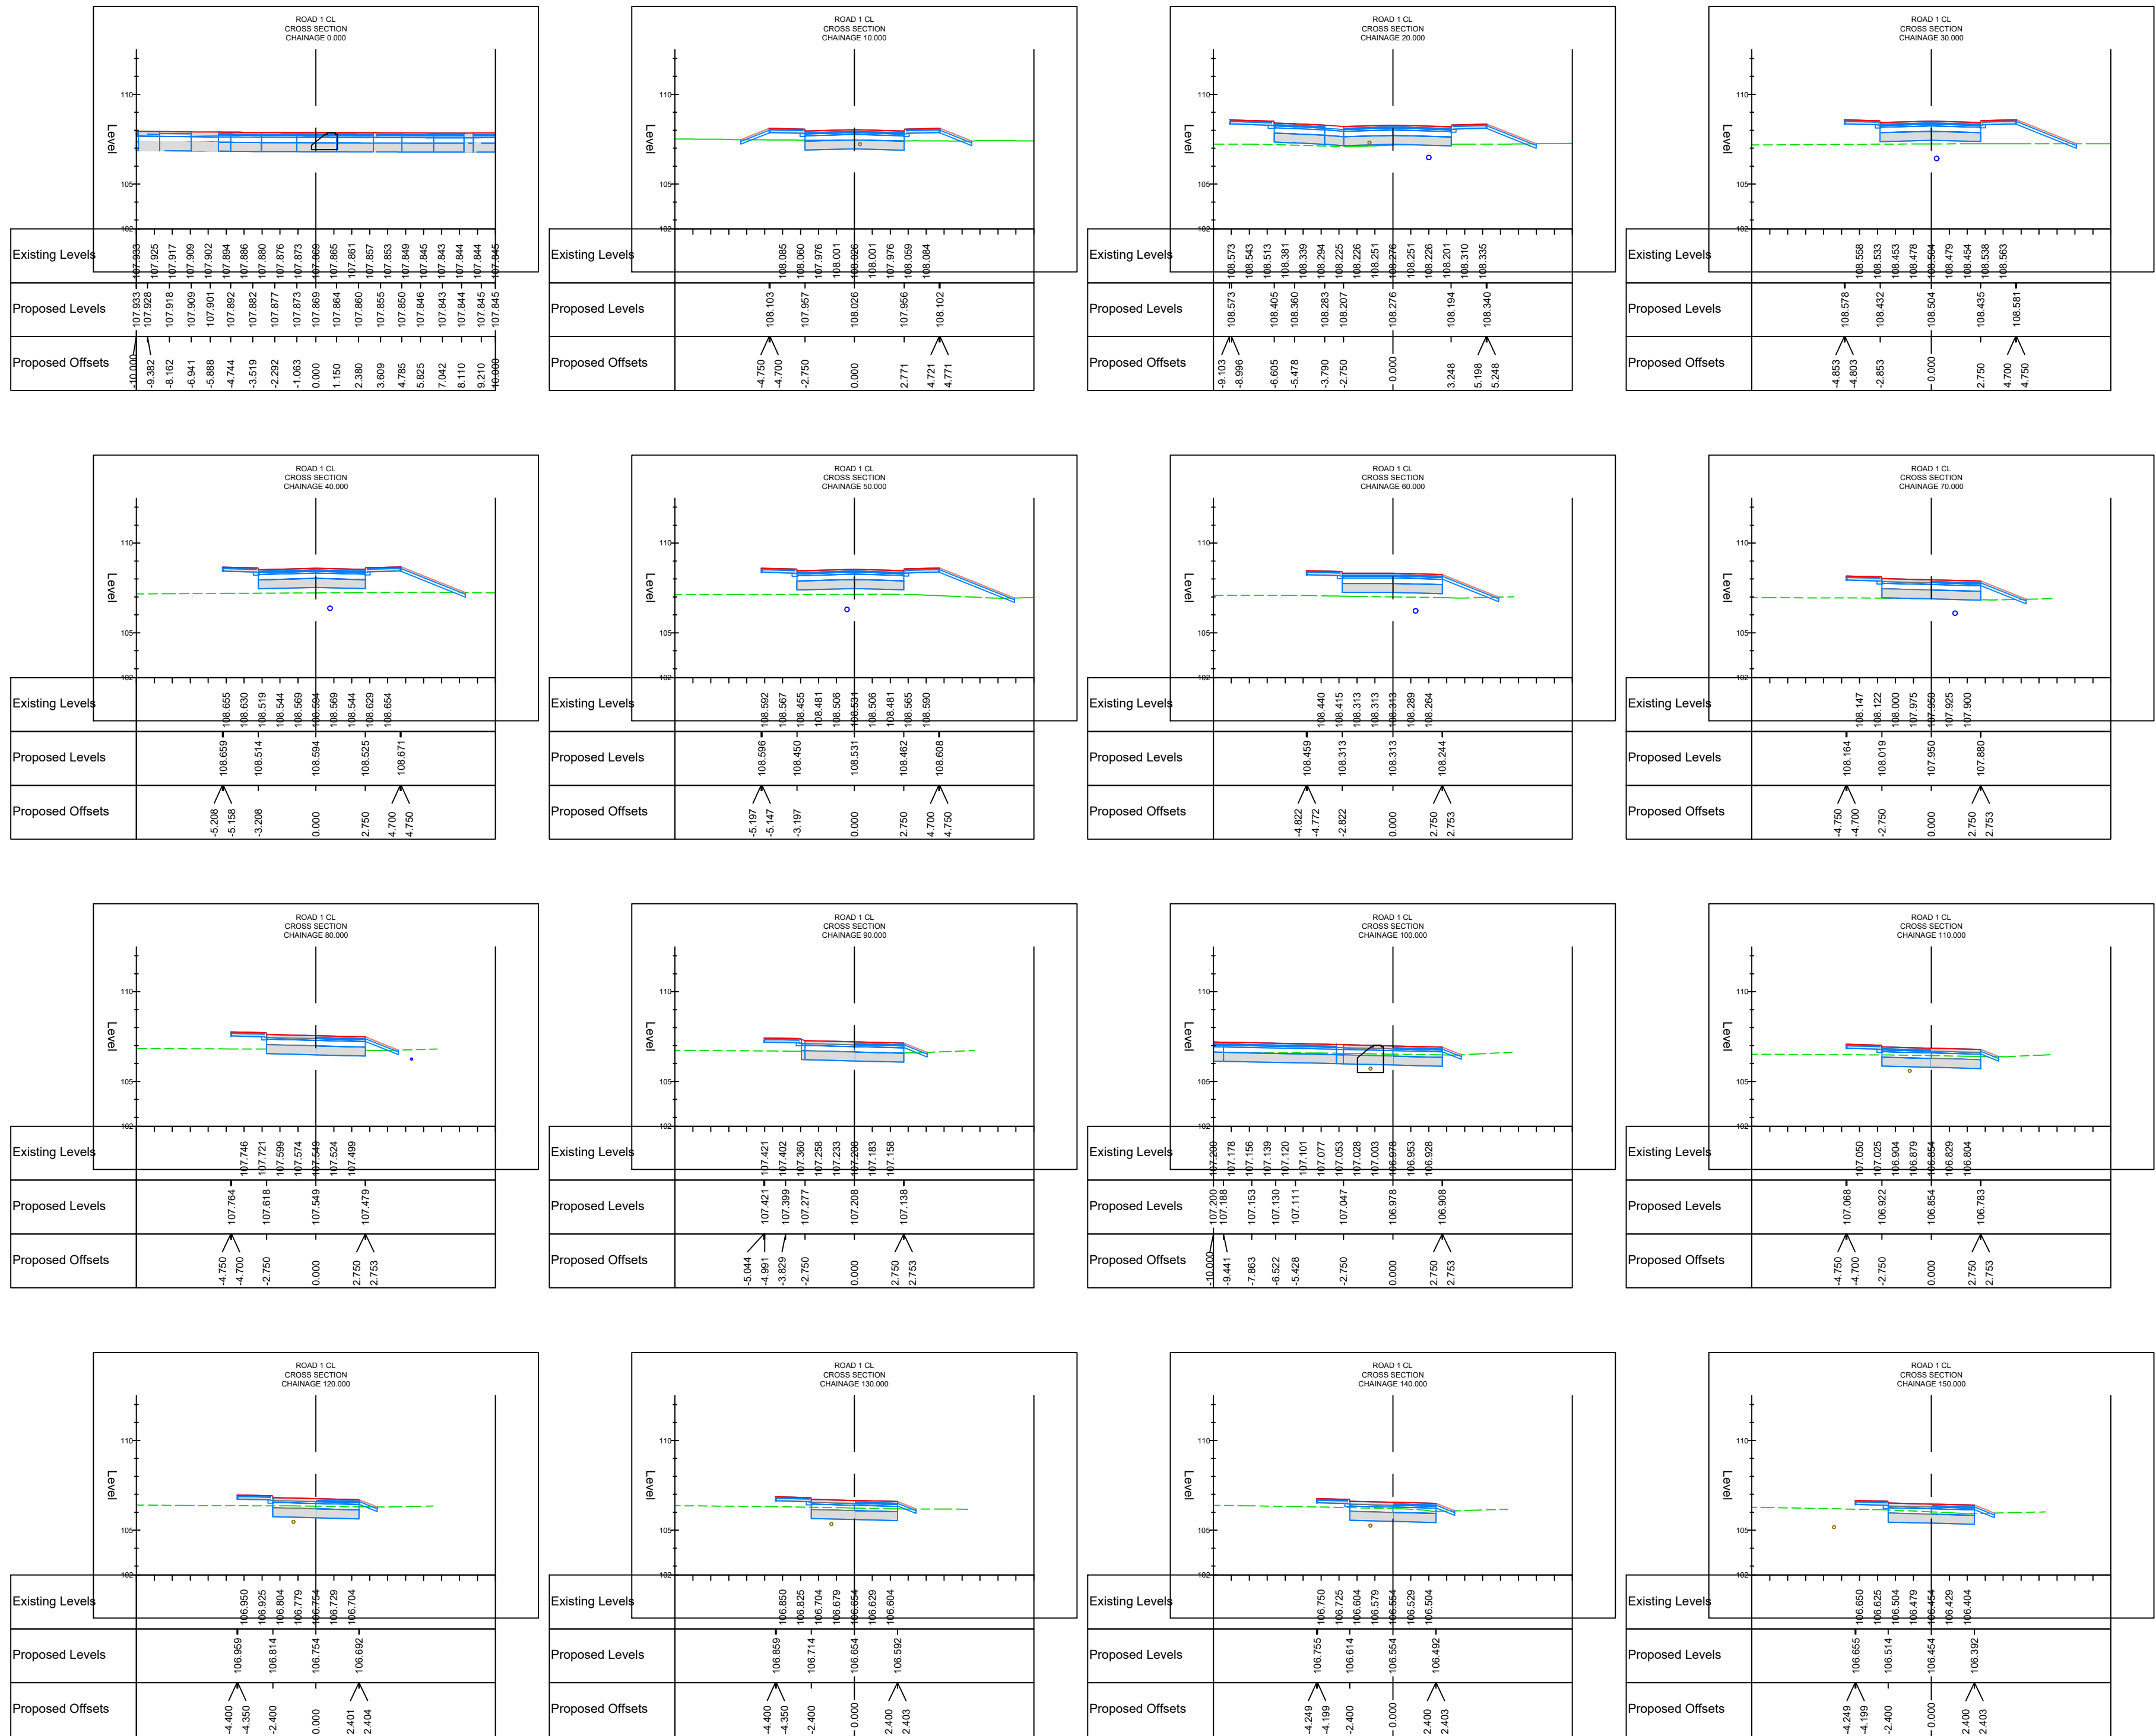


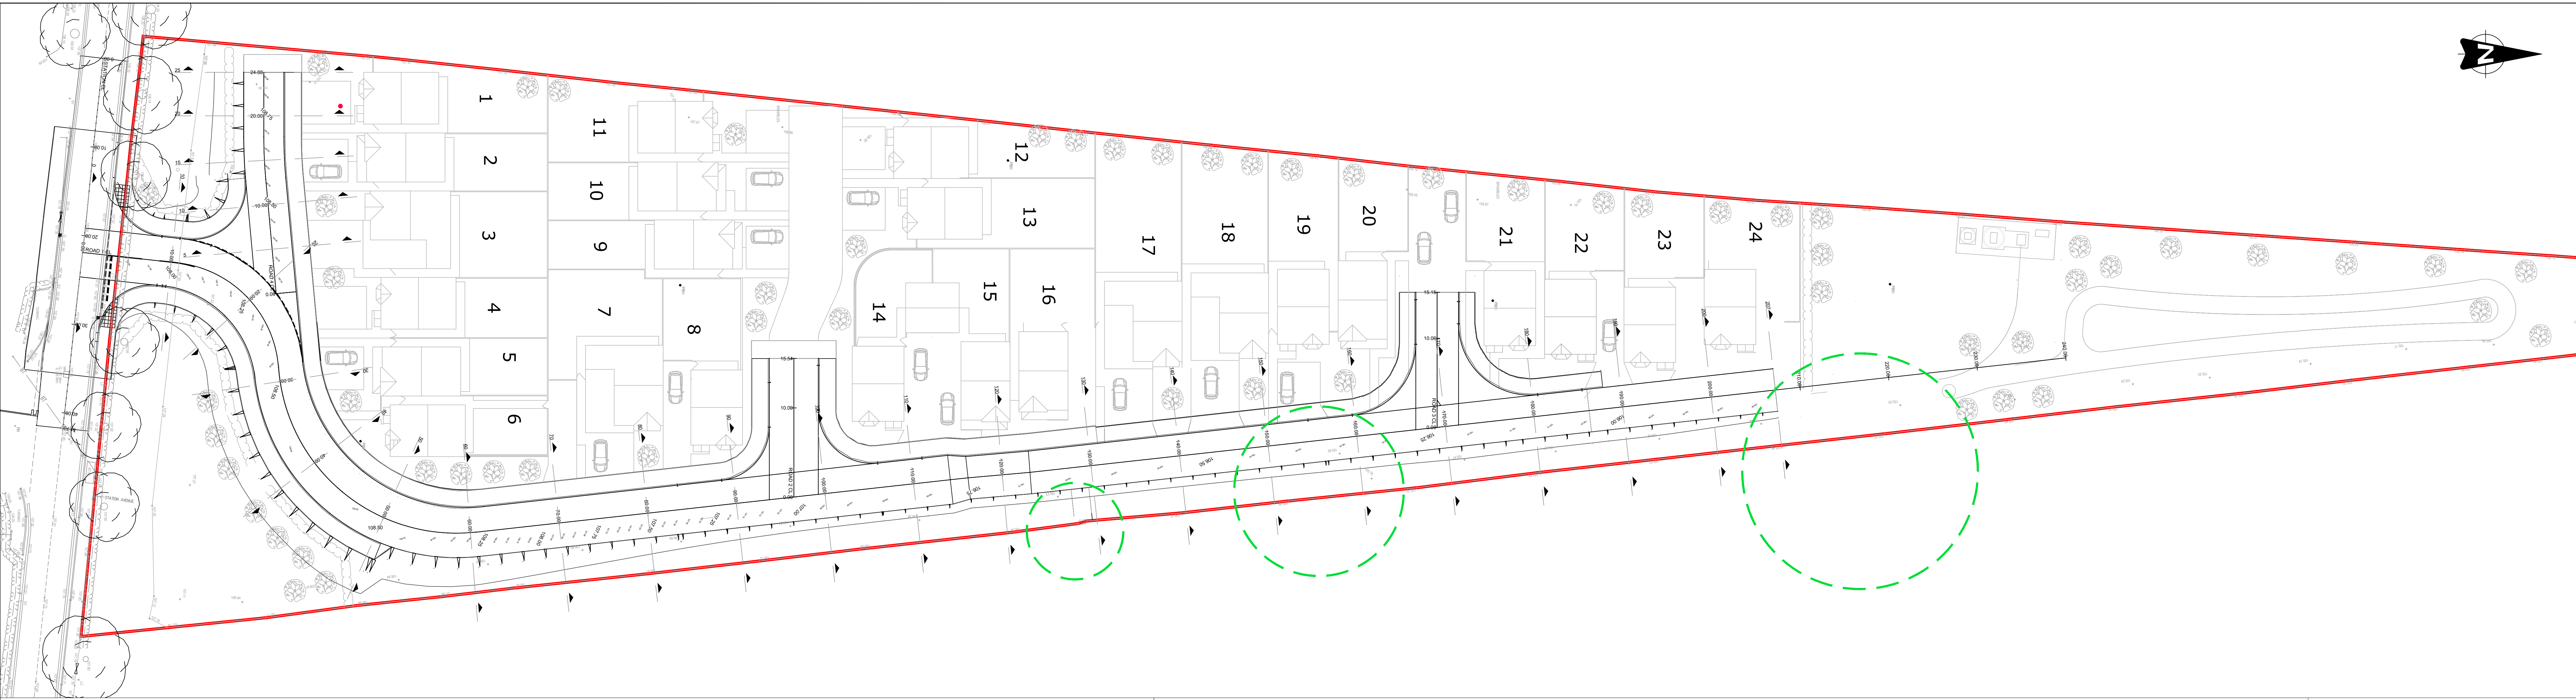

- NOTES
- DO NOT SCALE FROM THIS DRAWING.
 - DRAWING TO BE PRINTED IN COLOUR.
 - ALL DIMENSIONS ARE IN METRES UNLESS OTHERWISE STATED.
 - THE TOPOGRAPHICAL SURVEY UPON WHICH THIS DESIGN IS BASED HAS BEEN PROVIDED BY A THIRD PARTY AND SHOULD BE CHECKED ON SITE FOR ACCURACY.
 - THE WORKS SHALL BE CARRIED OUT IN ACCORDANCE WITH DESIGN MANUAL FOR ROADS AND BRIDGES SPECIFICATION FOR HIGHWAY WORKS, WITH REFERENCE TO WREXHAM COUNTY BOROUGH COUNCIL (WCBC) COMMENTS, SPECIFICATION AND APPROVAL.
 - FOR INFORMATION ON EXISTING STATUTORY UNDERTAKERS EQUIPMENT REFER TO UTILITY DRAWINGS. CONTRACTOR TO CONFIRM LOCATION OF ALL UTILITIES PRIOR TO CONSTRUCTION.

- KEY
- EXISTING GROUND LEVEL
 - PROPOSED CARRIAGEWAY SURFACE
 - SITE BOUNDARY
 - EXISTING TOPOGRAPHICAL SURVEY
 - PROPOSED KERB ALIGNMENT
 - PROPOSED ROAD MARKINGS
 - 25 PLOT NUMBERS
 - PROPOSED TACTILE PAVING
 - ROOT PROTECTION AREA (RPA)

Rev. Date Revision details

© This drawing is the property of SYSTRA Limited and the information can only be reproduced with their prior permission.

SYSTRA
www.systra.co.uk

City Tower,
Piccadilly Plaza,
Manchester,
M1 4BT

T 0161 831 5600
E uk_manchester@systra.com

Client

EDWARDS
— HOMES —

Project

STATION AVENUE, CHIRK
WREXHAM

Title

S38
CROSS SECTIONS

Drawn	NH	Checked	DEB	Approved	DEB
Original dtp. size	A0	Date of Issue	20.09.19	Scale	1:500
Drawing Status	FOR APPROVAL	Drawing Number	108287-100-004	Rev.	

NOT APPROVED
FOR CONSTRUCTION