


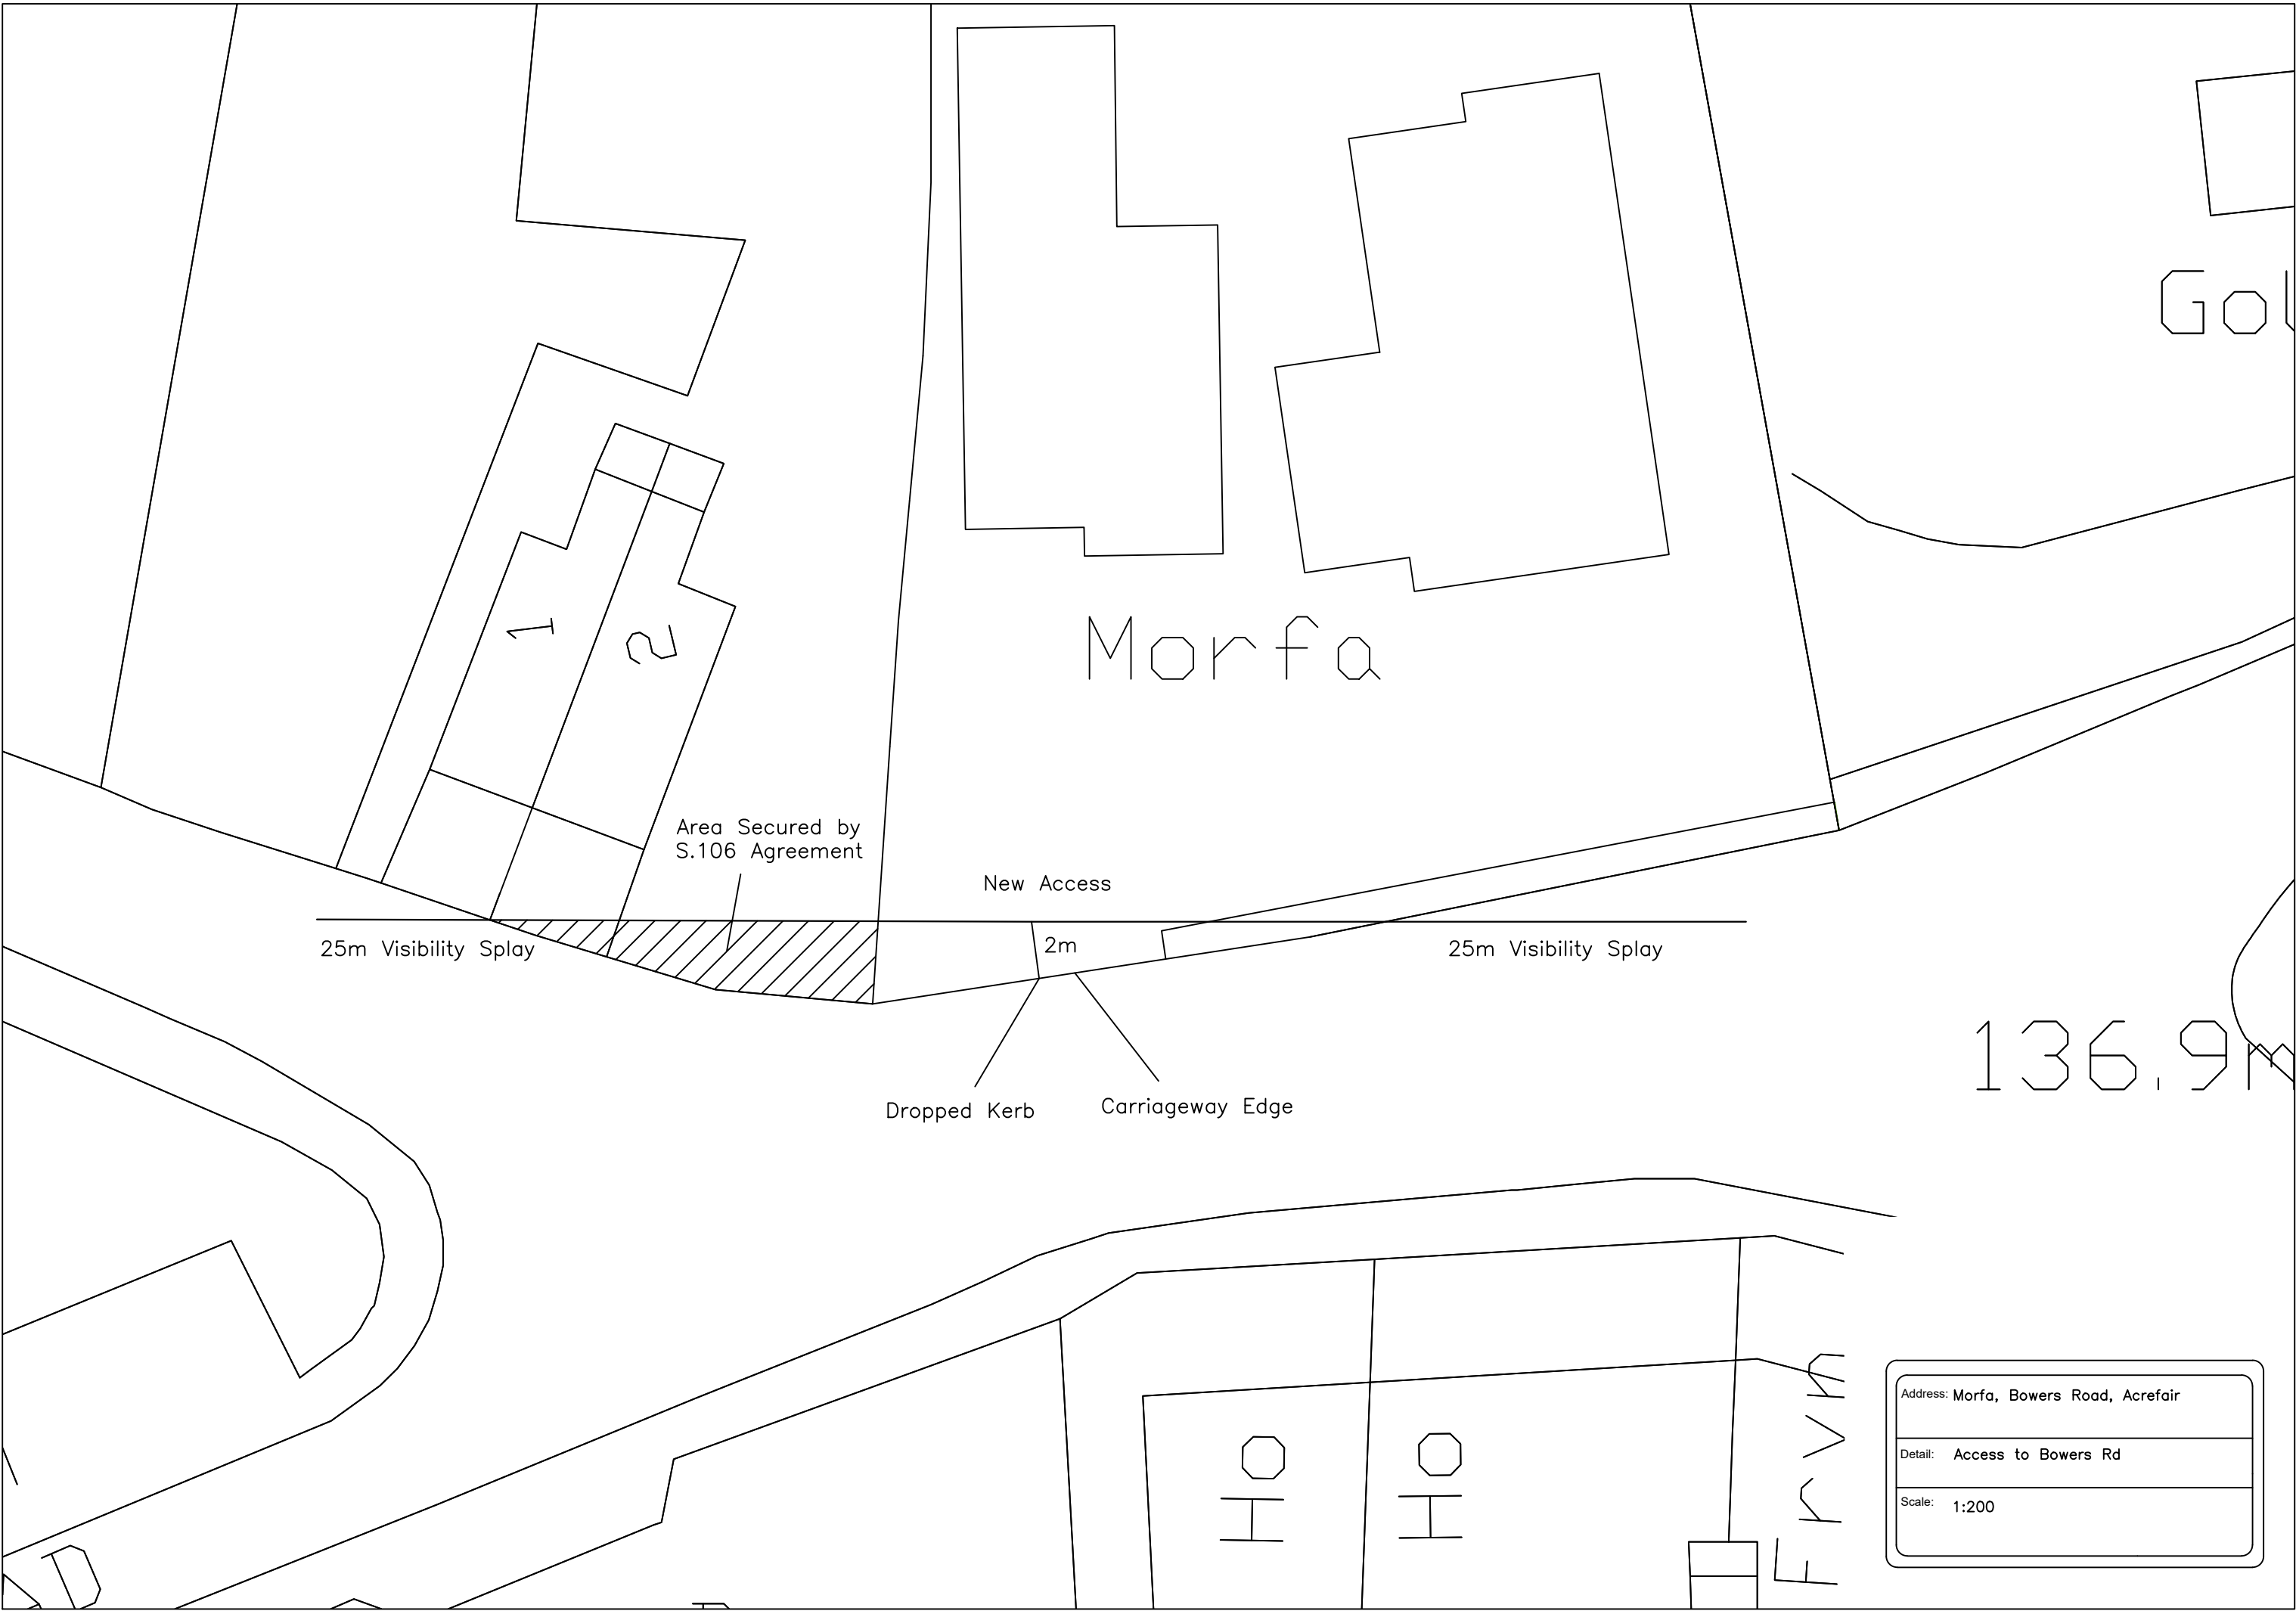

Address: Morfa, Bowers Road, Acrefair
Detail: Access to Bowers Rd
Scale: 1:200