

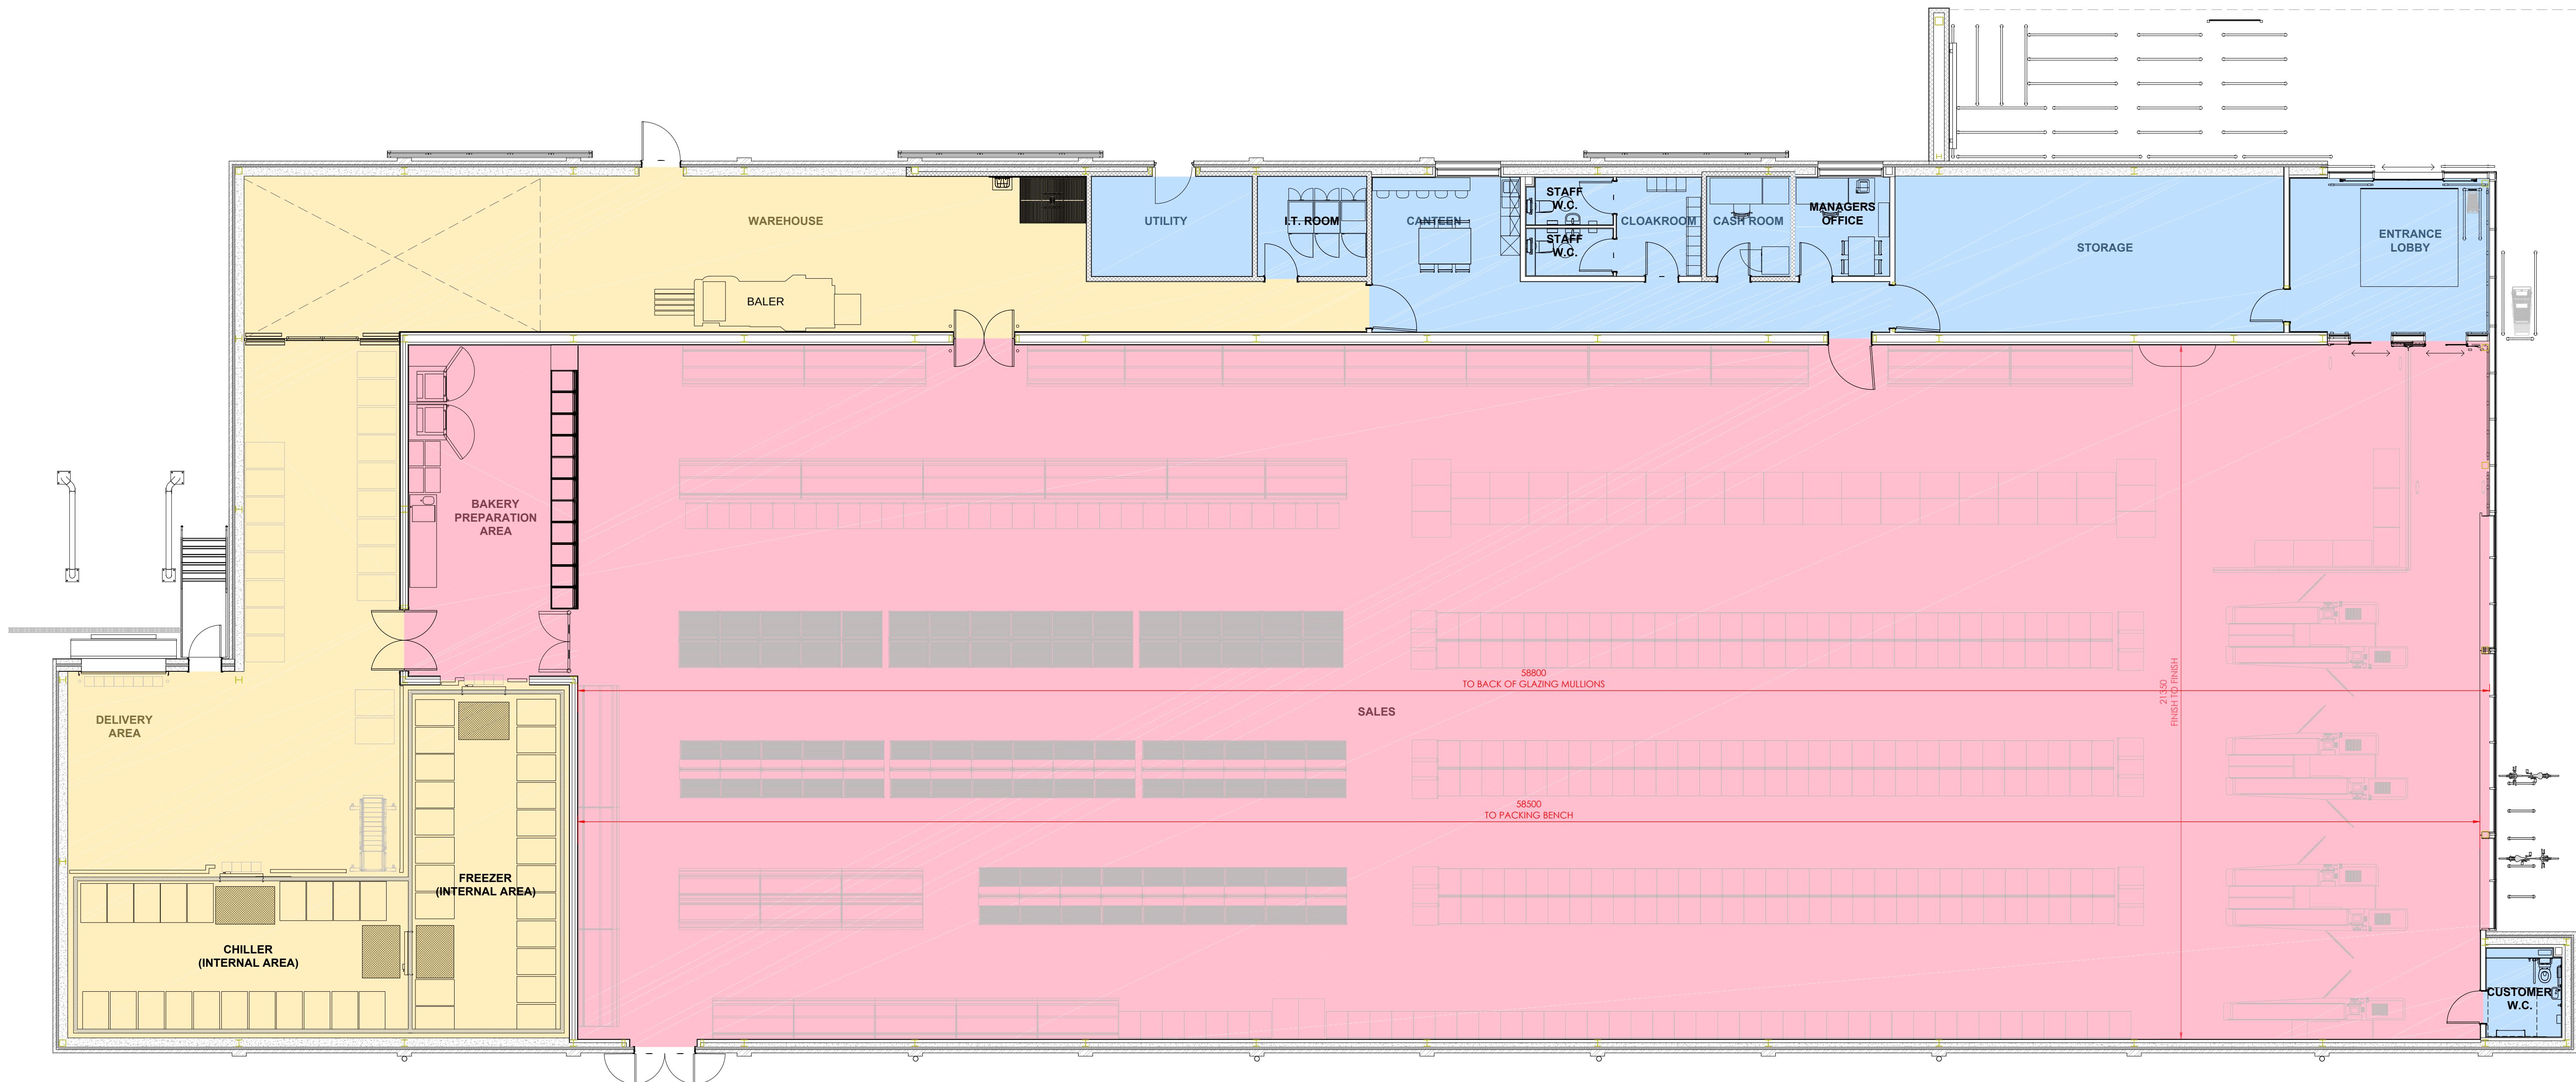


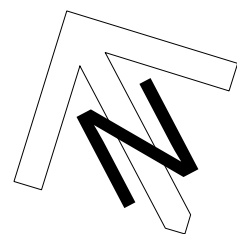

SCHEDULE	
LIDL - ECO	
Sales Area	1256 m ²
Warehouse GIA inc freezer/chiller	360 m ²
Ancillary GIA inc all welfare & bakery	245 m ²
Internal walls	38 m ²
GIA (Without Canopy)	1899 m ²
GEA (Without Canopy)	1997 m ²

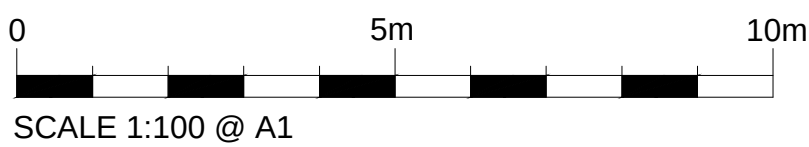

Row	Date	Description	Reviewed by	Checked by	OT	LMC
D	05.08.19	BUILDING UPDATED AS PER CLIENTS REQUESTS				
C	01.08.19	BUILDING PLAN UPDATED				LMC
B	05.07.19	BUILDING UPDATED TO LATEST SPEC				GAP
A	22.03.19	BUILDING ALTERED TO IJDL REQUEST				GAP

STATUS: PLANNING

Client
LIDL GREAT BRITAIN LTD -
RUNCORN, WA7 1SE

Project
BODHYFRYD, WREXHAM


Title
PROPOSED BUILDING PLAN

Job No. 16055
Drawing No. AD111_REV D

Drawn by GAP

Checked by ---

Date JUNE

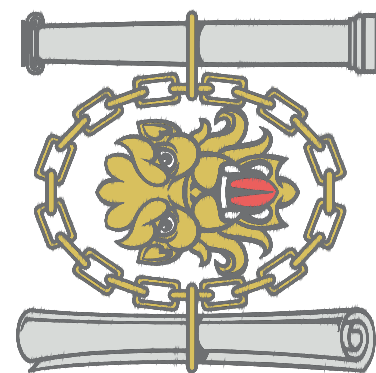Scale
1:100

**Chartered Institute of
Architectural Technologists
Registered Practice**

One Design Architectural Services Ltd
Unit 1, Merchants Quay,
Phase II, Ashley Lane, Shipley,
West Yorkshire, BD17 7DB
01274 591188