


New Boundary Line

Proposed Ground Floor Plan

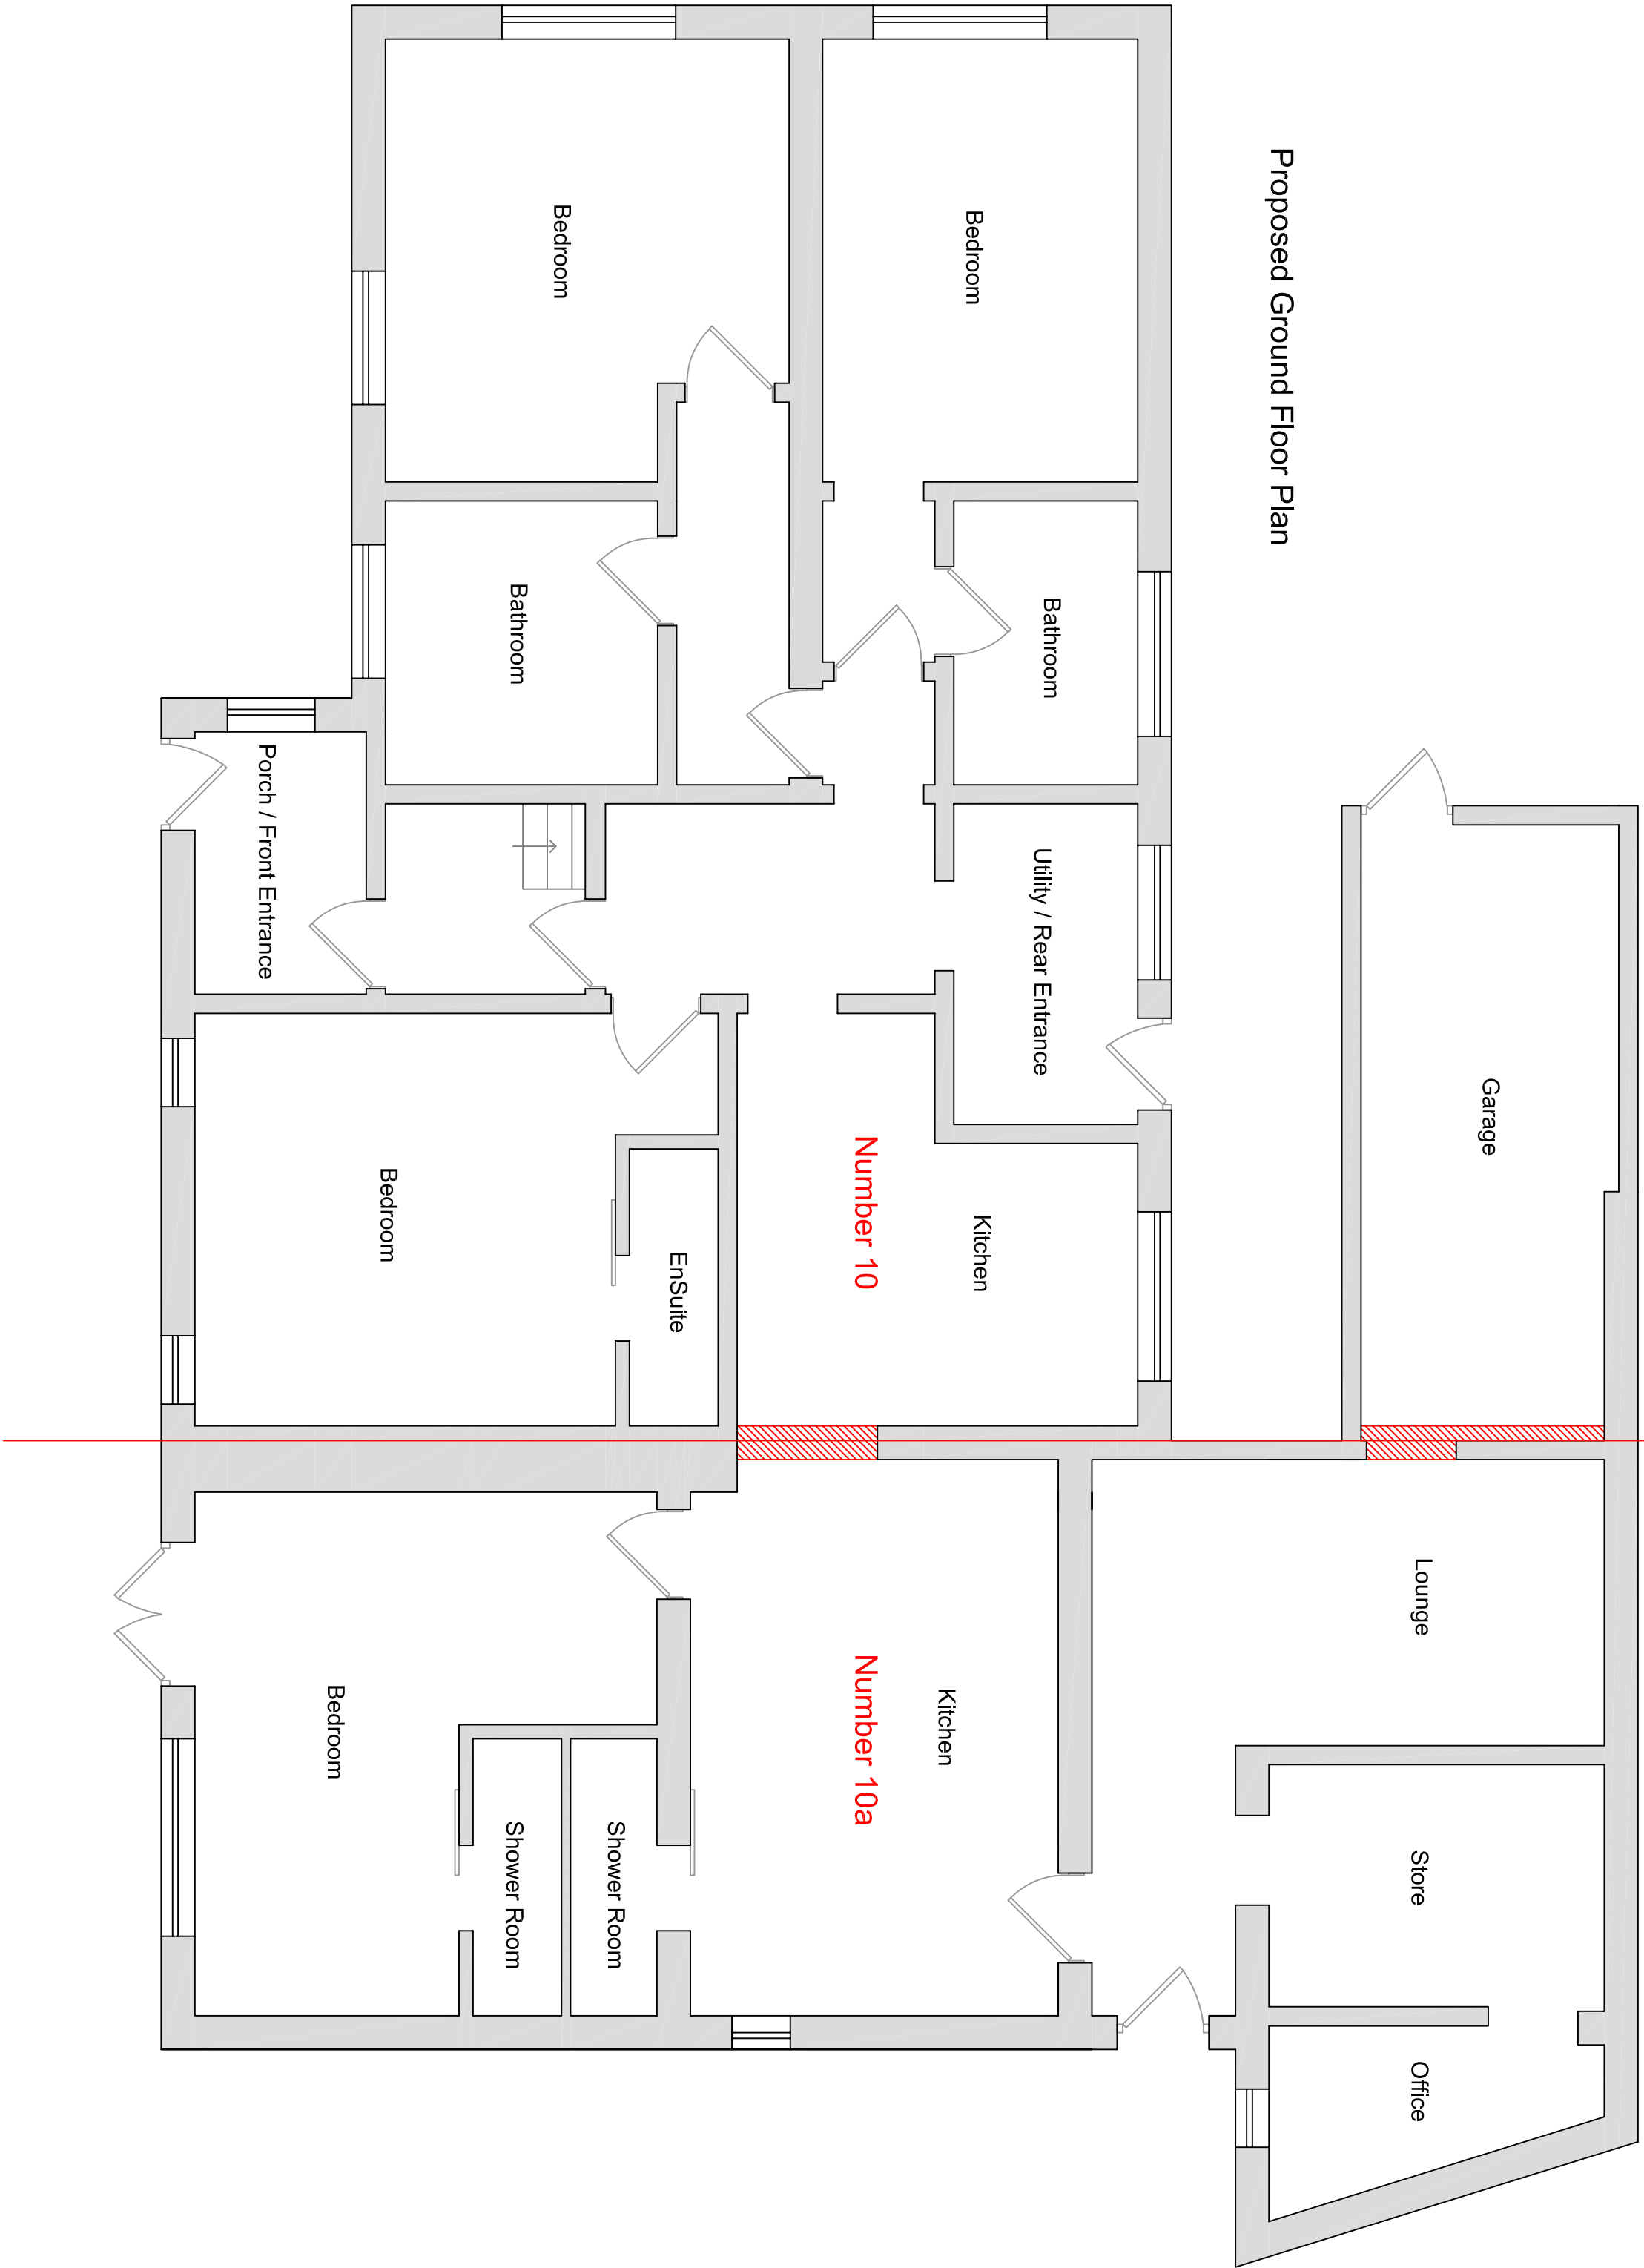

Proposed First Floor Plan

