


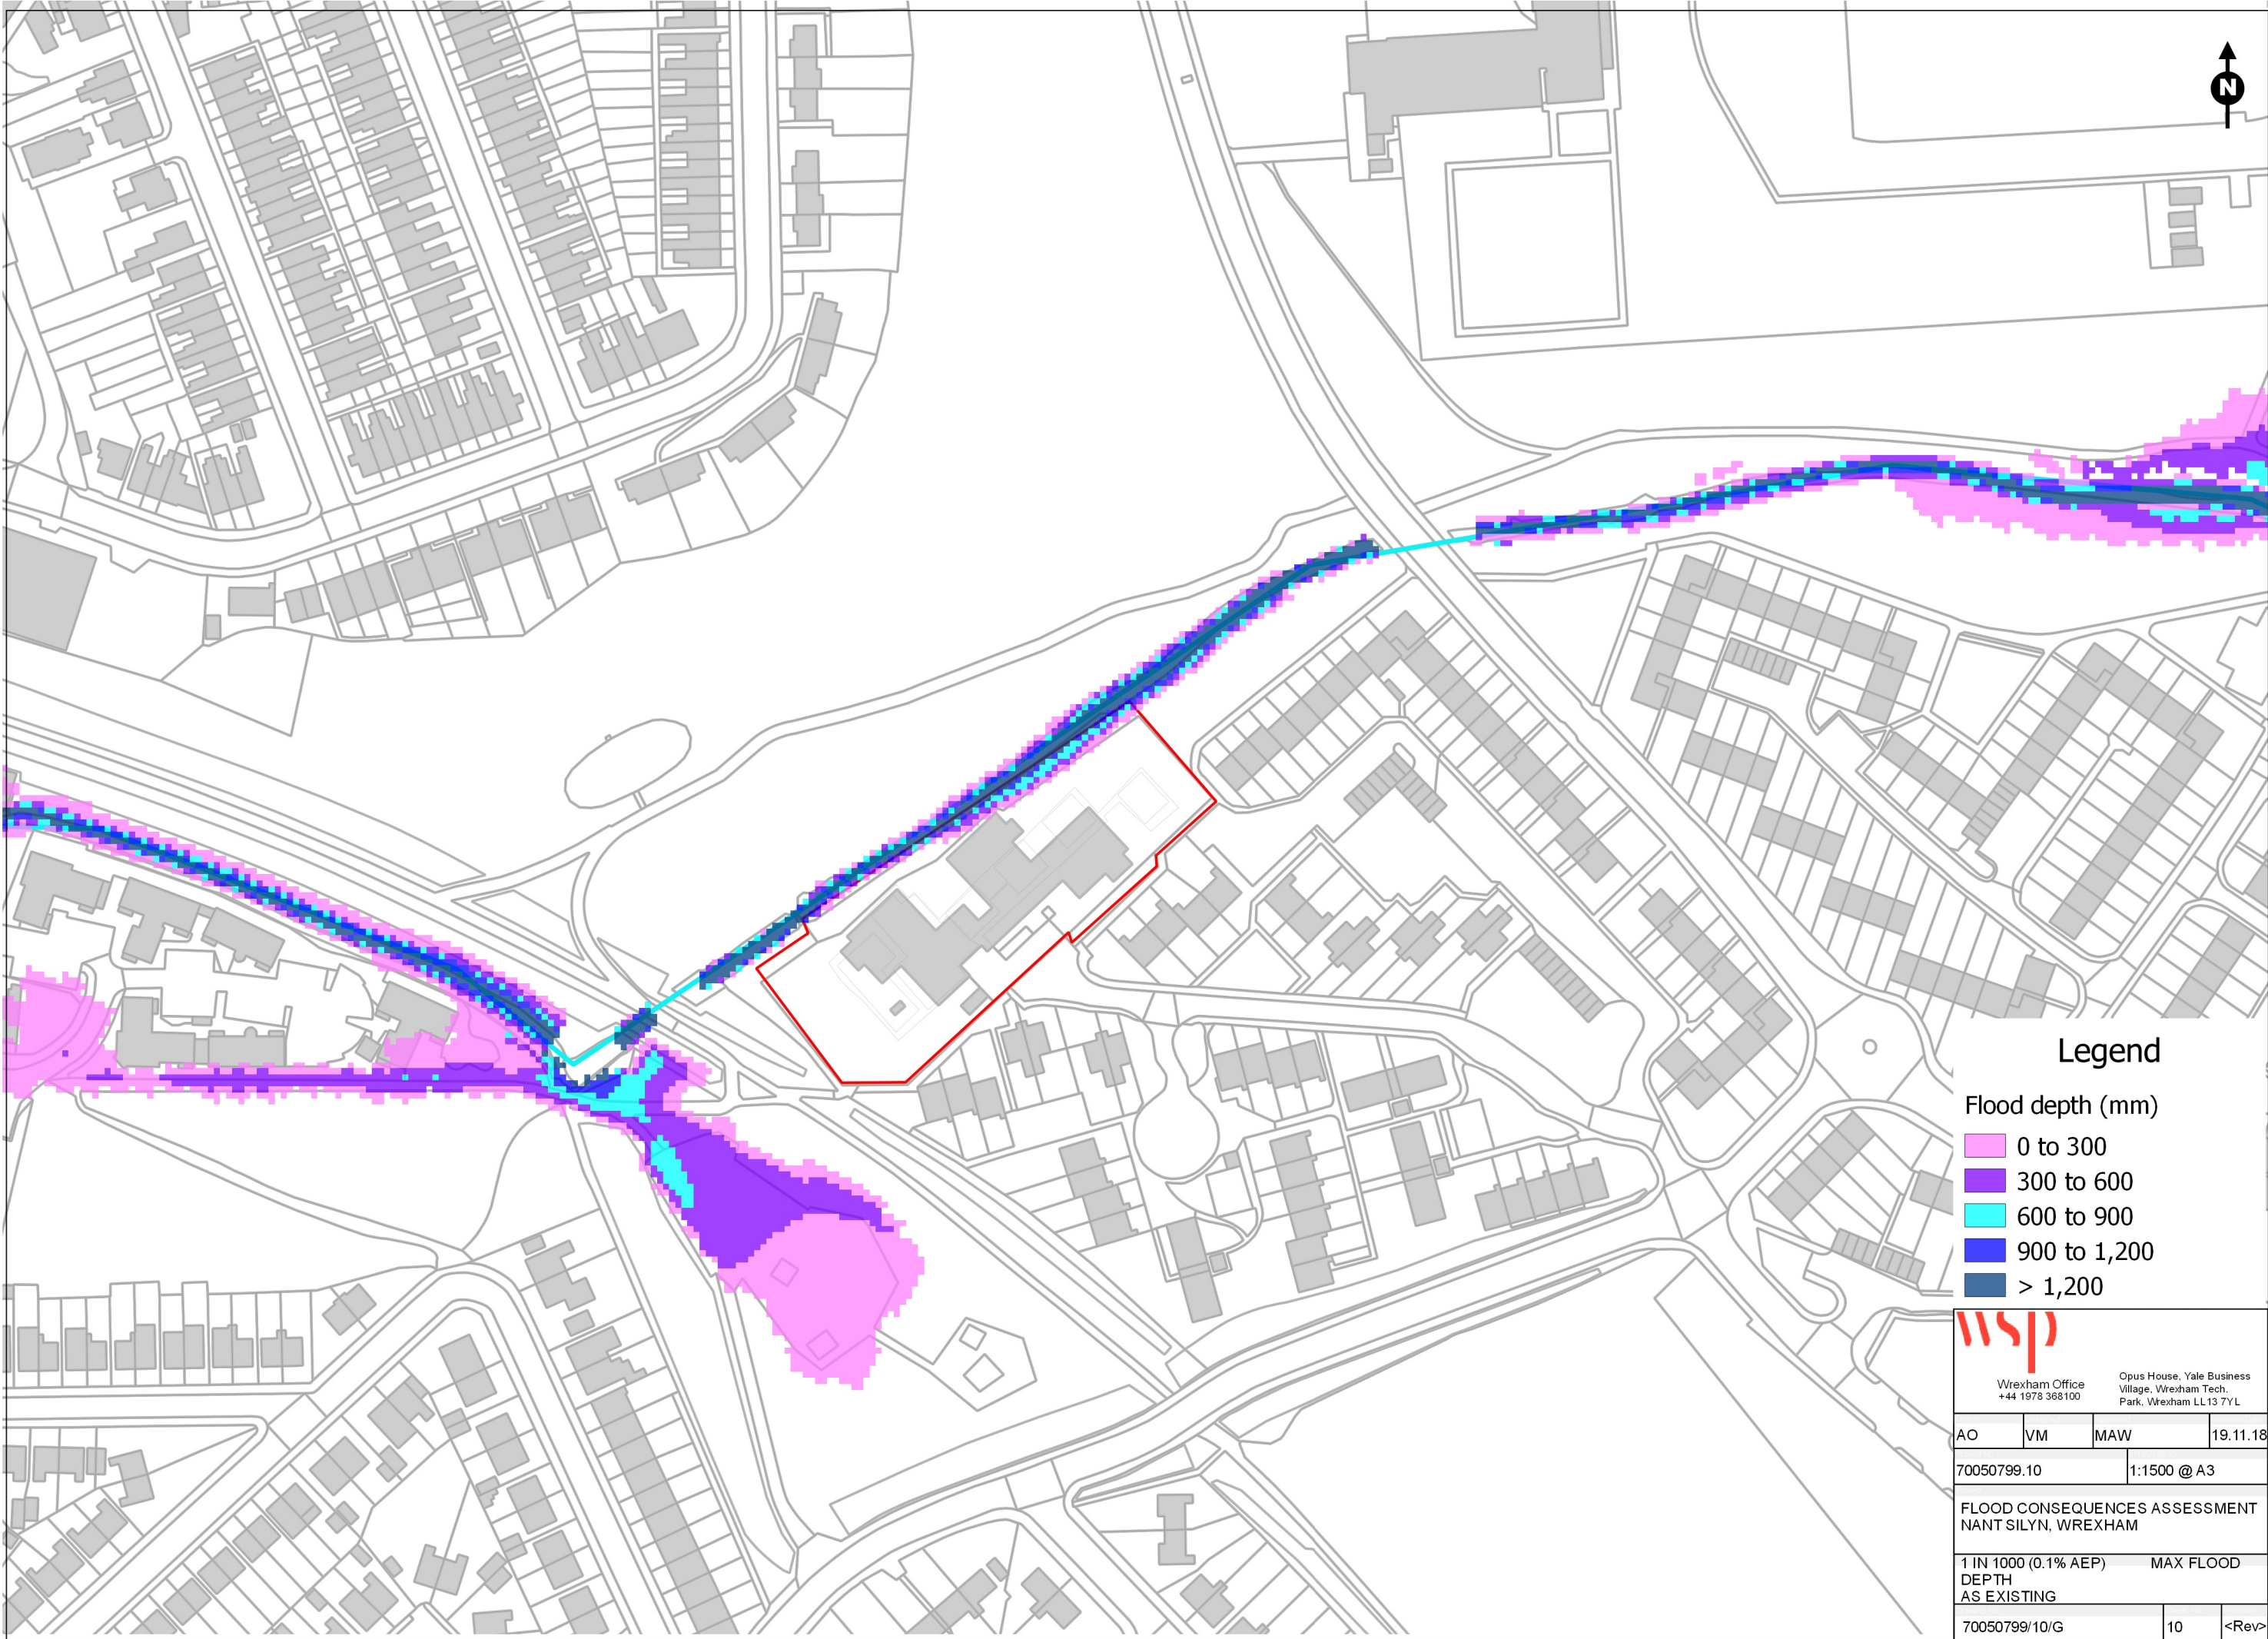

Legend

Flood depth (mm)

- 0 to 300
- 300 to 600
- 600 to 900
- 900 to 1,200
- > 1,200



Wrexham Office
+44 1978 368100

Opus House, Yale Business
Village, Wrexham Tech.
Park, Wrexham LL13 7YL

AO	VM	MAW	19.11.18
70050799.10		1:1500 @ A3	
FLOOD CONSEQUENCES ASSESSMENT NANT SILYN, WREXHAM			
1 IN 1000 (0.1% AEP)		MAX FLOOD DEPTH AS EXISTING	
70050799/10/G		10	<Rev>