


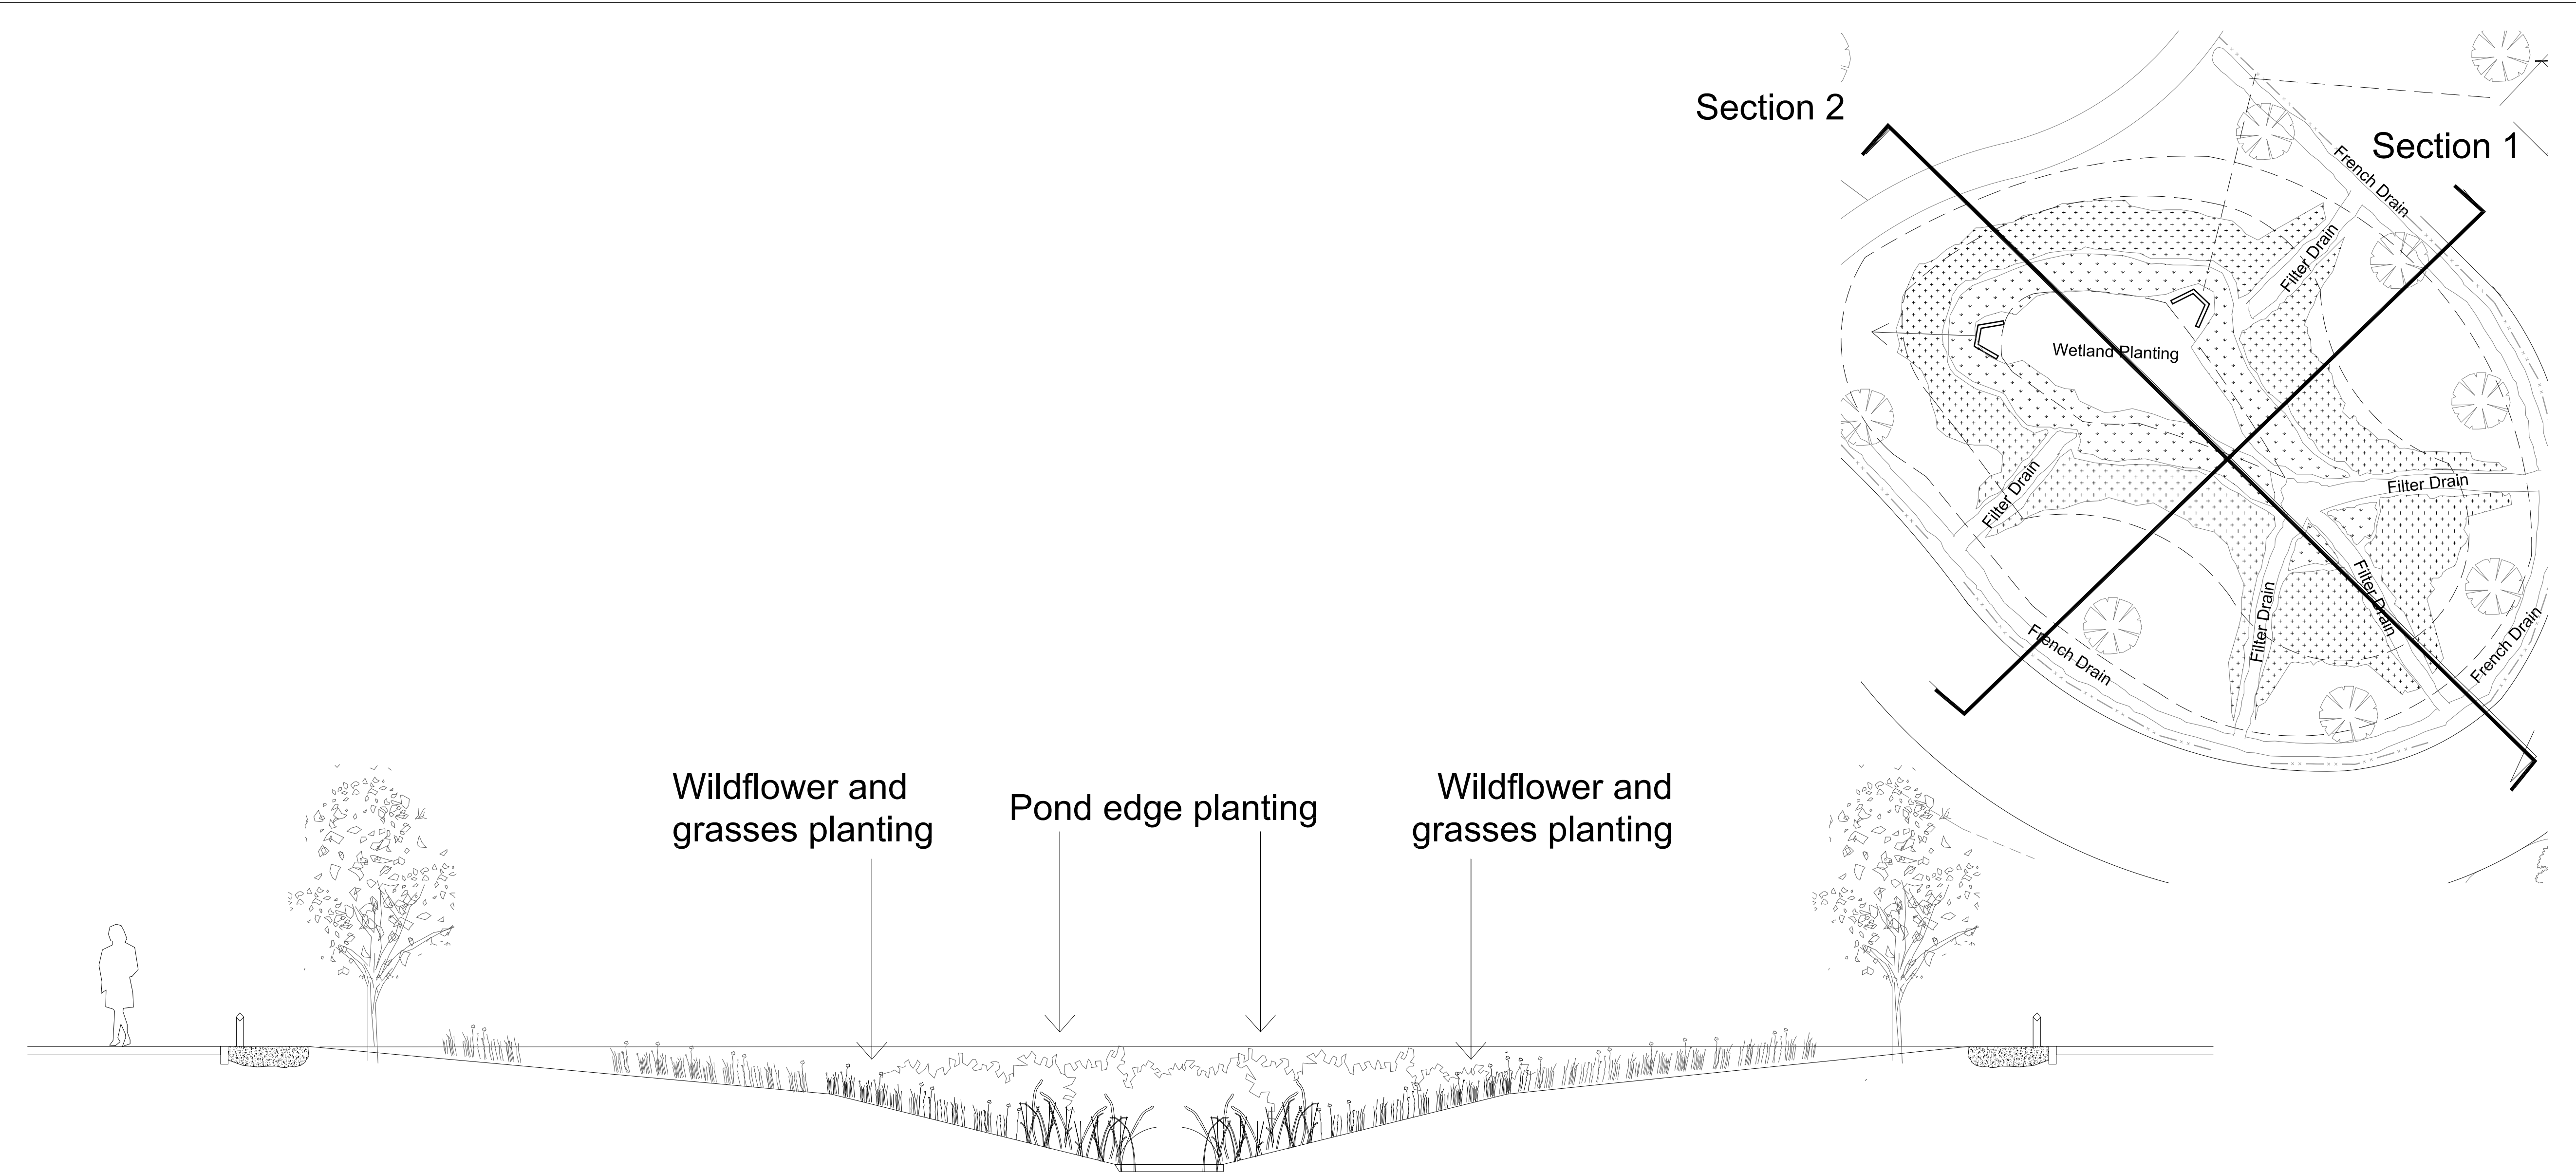


Wildflower and
grasses planting

Pond edge planting

Wildflower and
grasses planting

Section 1. Attenuation Pond 1/50@ A1

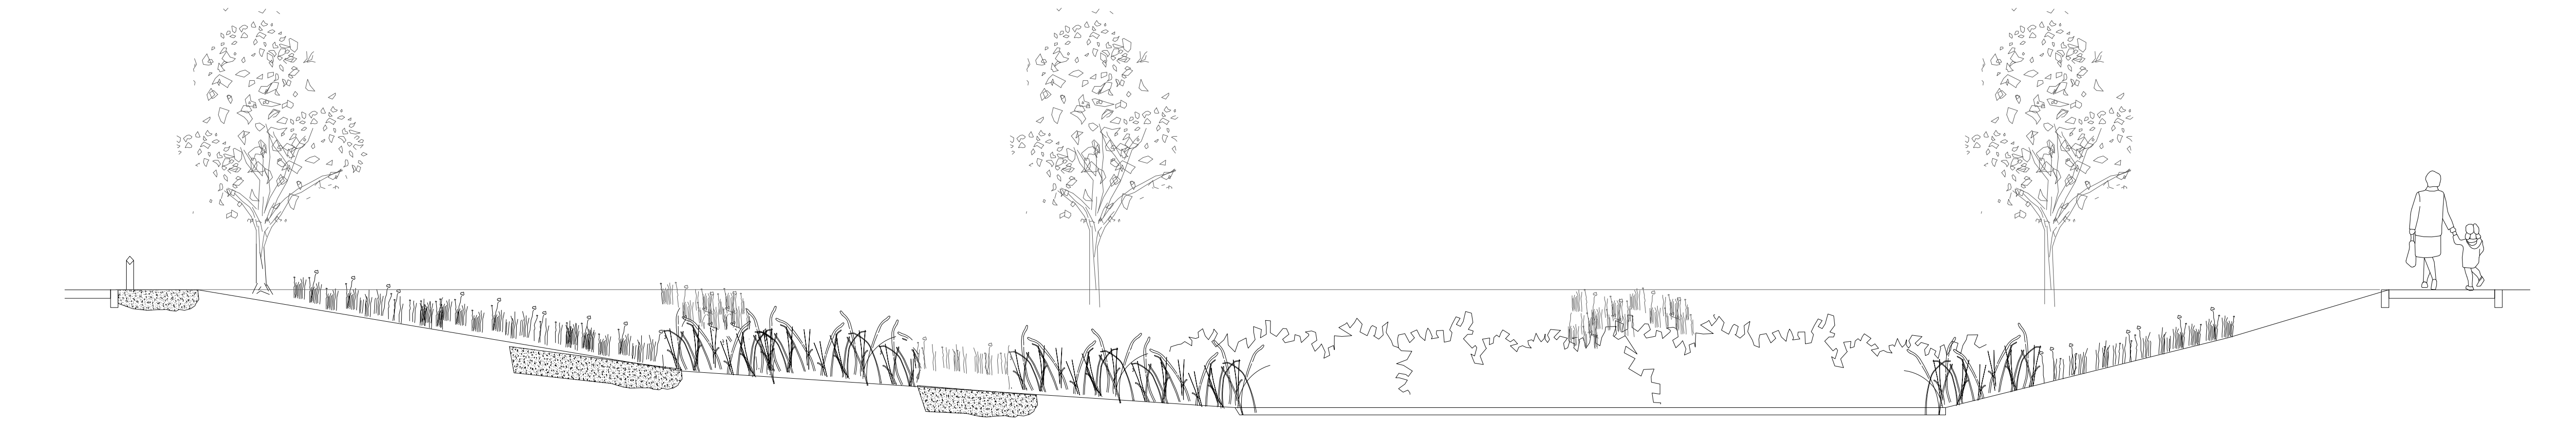

Section 1. Attenuation Pond 1/50@ A1

Notes

This drawing is indicative only. Do not scale from this drawing for construction purposes. Check all dimensions on site before fabrication or setting out. This drawing is copyright and may not be reproduced without permission of the owner.

Key

A	Section revised and fence detail removed	dr by	ap by
original by			

OM architecture & design

OM architecture & design
45a High Street, Shrewsbury, Shropshire, SY1 1ST
T +44 (0)1743 818 610
E info@om-architecture.co.uk

client Primesave Properties Ltd		
project Land at Ellesmere Road Penley		
drawing Attenuation Sections		
computer file		plot date
project number -		scale 1/50@A1
drawing number PL100	rev A	issue status

This drawing is to be read in conjunction with all related drawings. Do not scale from this drawing. All dimensions must be checked and verified on site before commencing any work or producing shop drawings. The originator should be notified immediately of any discrepancy.
This drawing is copyright and remains the property of OM architecture & design.