




PAVEMENT NOTES

THE DRAWINGS TO BE READ IN CONJUNCTION WITH ALL OTHER DRAWINGS AND SPECIFICATIONS AND SPECIALIST'S DRAWINGS TOGETHER WITH THE APPROPRIATE SPECIFICATION.
NOTE LIMESTONE COARSE AGGREGATE SHALL NOT BE USED FOR ASPHALT SURFACE COURSES
ALL ASPHALT MIXTURES TO CONFORM TO BS EN 13108
ALL BLOCK PAVING REFERENCES TO CONFORM TO BS 7533

LEGEND


- NEW CAR PARK CONSTRUCTION
20mm AC 6 DENSE SURF 100/150
60mm AC 20 DENSE BIN 100/150
250mm MINIMUM SUB-BASE DOT TYPE 1
- NARROW WIDENING / KERB LINE
40mm SMA 14 SURF 40/60
60mm AC 20 DENSE BIN 100/150
S12 CONCRETE TO EXISTING SUB-BASE
- CARRIAGEWAY TIE IN WORKS
40mm SMA 14 SURF 40/60
60mm AC 20 DENSE BIN 100/150
- CARRIAGEWAY RESURFACING
40mm SMA 14 SURF 40/60
- TARMAC FOOTWAY CONSTRUCTION
20mm AC 6 DENSE SURF 100/150
60mm AC 20 DENSE BASE 100/150
150mm SUB-BASE DOT TYPE 1
- FOOTWAY RESURFACING
20mm AC 6 DENSE SURF 100/150
- REMEDIAL FOOTWAY CONSTRUCTION
20mm AC 6 DENSE SURF 100/150
AC 20 DENSE BASE 100/150 AS REQUIRED
- GRASS VERGE
30mm SEMI DRY MORTAR 3:1 SAND/CEMENT
SEEDED
SELECTED EXCAVATED / FILL MATERIAL AS REQUIRED
- TACTILE PAVING
60mm CONCRETE TACTILE PAVING
30mm SEMI DRY MORTAR 3:1 SAND/CEMENT
SUB-BASE AS PER ADJACENT FOOTWAY
- SOFT SPOTS
EXCAVATION LEGS TO BE PROOF
ROLLED TO DENSITY
SOFT SPOTS TO BE EXCAVATED AND BACKFILLED
WITH 6F5 CARPING MATERIAL
A BOND COAT IS TO BE APPLIED IN
ALL JOINTS BETWEEN ALL
CARRIAGEWAY MATERIAL LAYERS

NOTE THAT FOR THE SUB-BASE DOT TYPE 1 MATERIAL SHALL BE ACCEPTABLE FROM WREXHAM COUNCIL - CONTACT LEE ELLIS 01978 854 866 FOR DETAILS

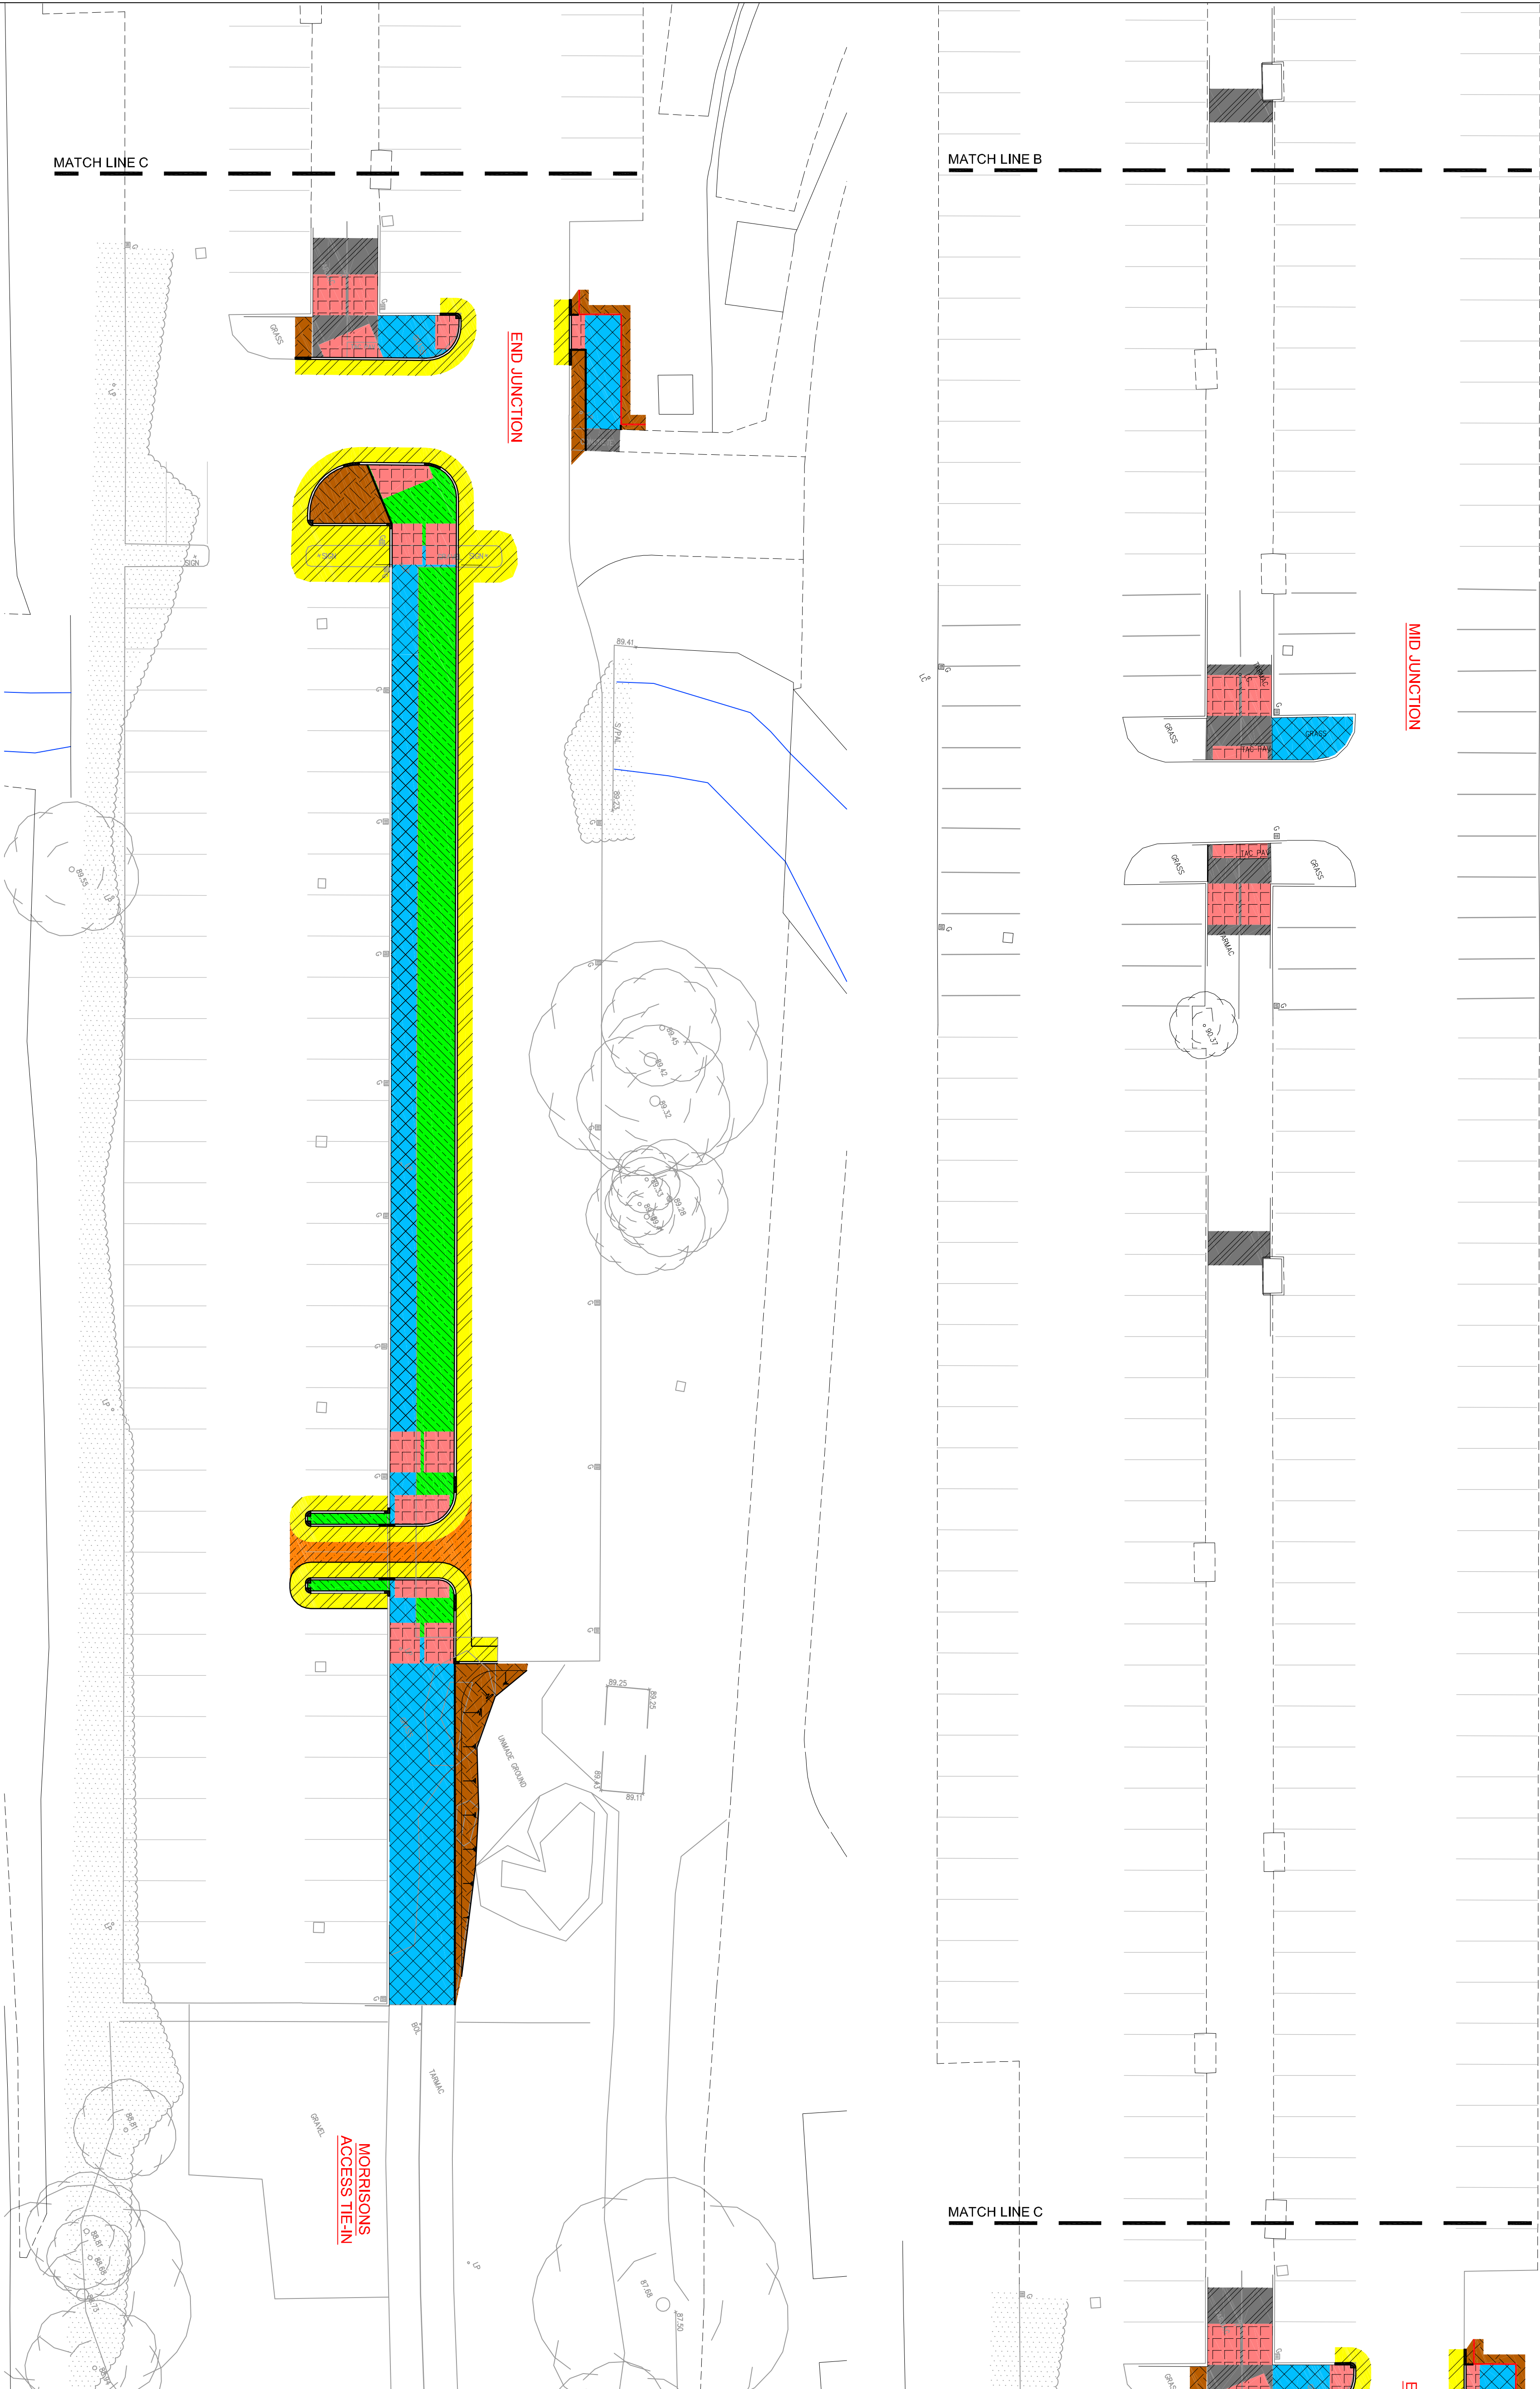

PRELIMINARY

Revision				Approval / Revision Date			
A1	CAR PARK EXTENSION OMITTED FROM WORKS			RAH	16/01/17		

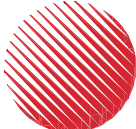Wrexham COUNTY BOROUGH GIG NHS Burdett Medical Partnership University Health Board Wrexham CITY COUNCIL				Opus Wrexham Office +44 1978 380100 Opus House, Yae Business Village, Wrexham Ind. Park, Wrexham LL5 7YL			
Drawn	Designed	Approved	Scale	Project No.	Drawing No.	Sheet No.	Revision
RAH	RAH	GNT	1:200	V-R6417.00	700	10	A1