



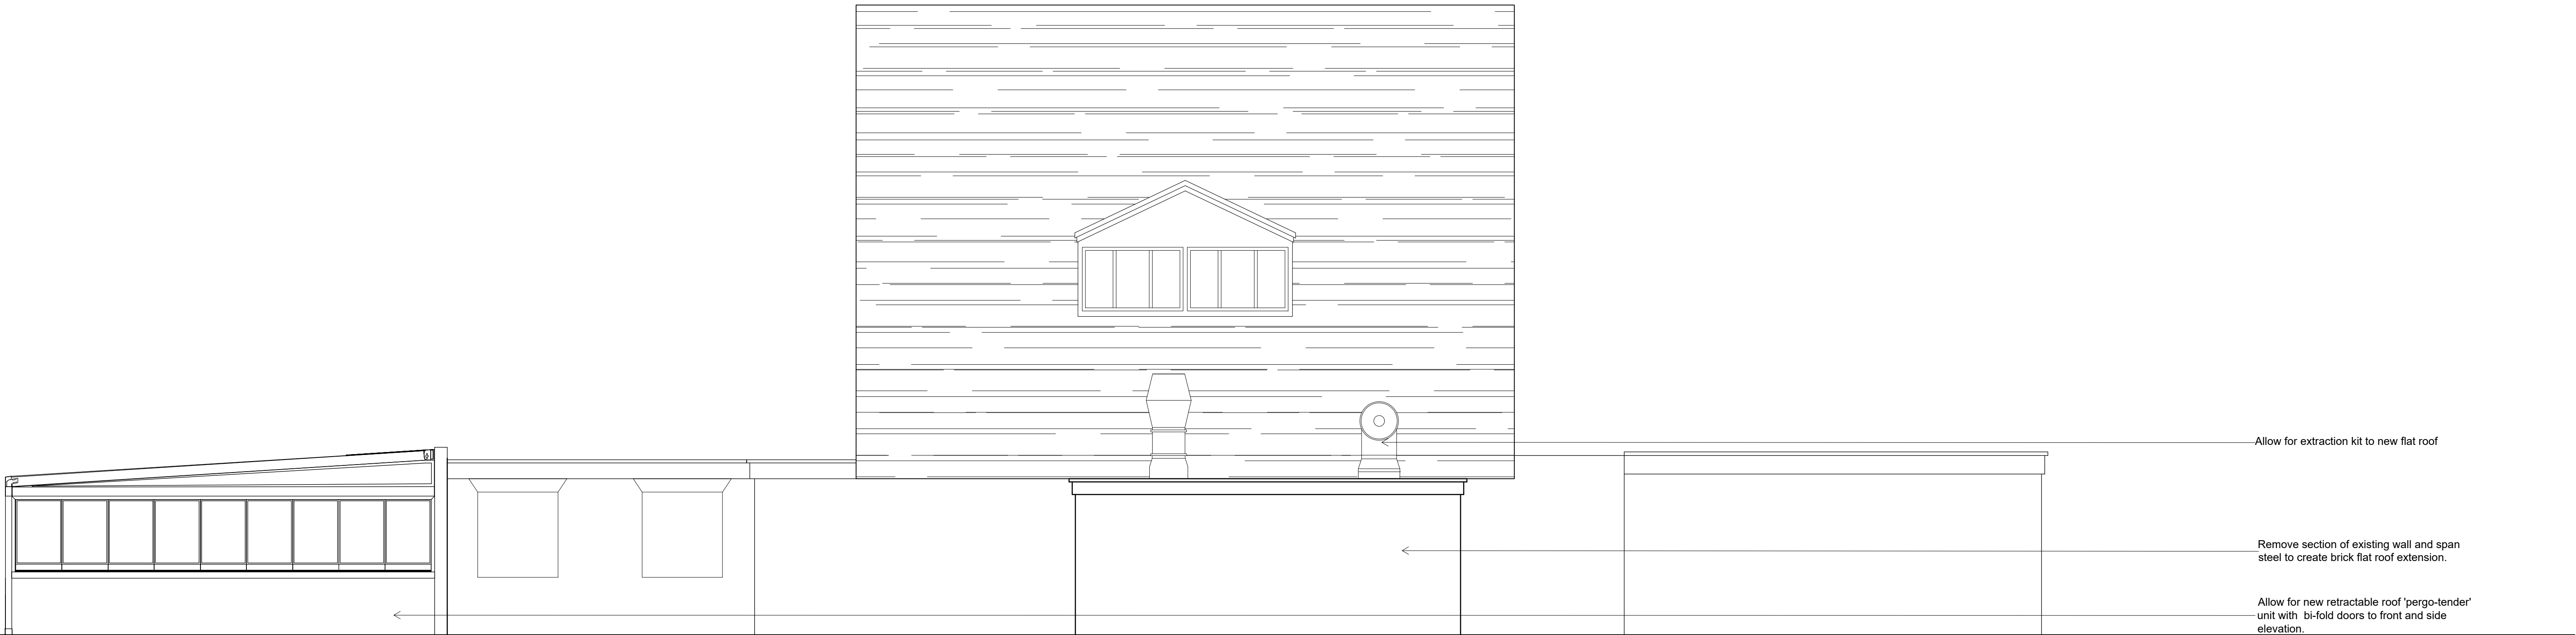

Proposed Rear (East) Elevation

All levels and dimensions must be checked on site by contractor prior to commencement of works. Any variations must be reported to JSA Design.
All information hereon in is the copyright of JSA Design.
Copying in full or in part is forbidden without the written permission from JSA Design.

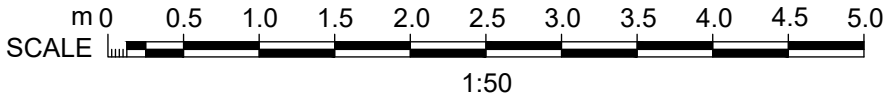

A

19.11.19

Direction note added

Client

STAR PUBS & BARS

Date

Oct 2019

Status

STAT

Drawn

LAD

Checked

JPS

Scale

1:50

Size

A1

Rev.

A

Drawing No.

249 - 406

Drawing Title

Proposed Elevations 2

Project Title

The Four Dogs,
Wrexham

 JSA DESIGN