


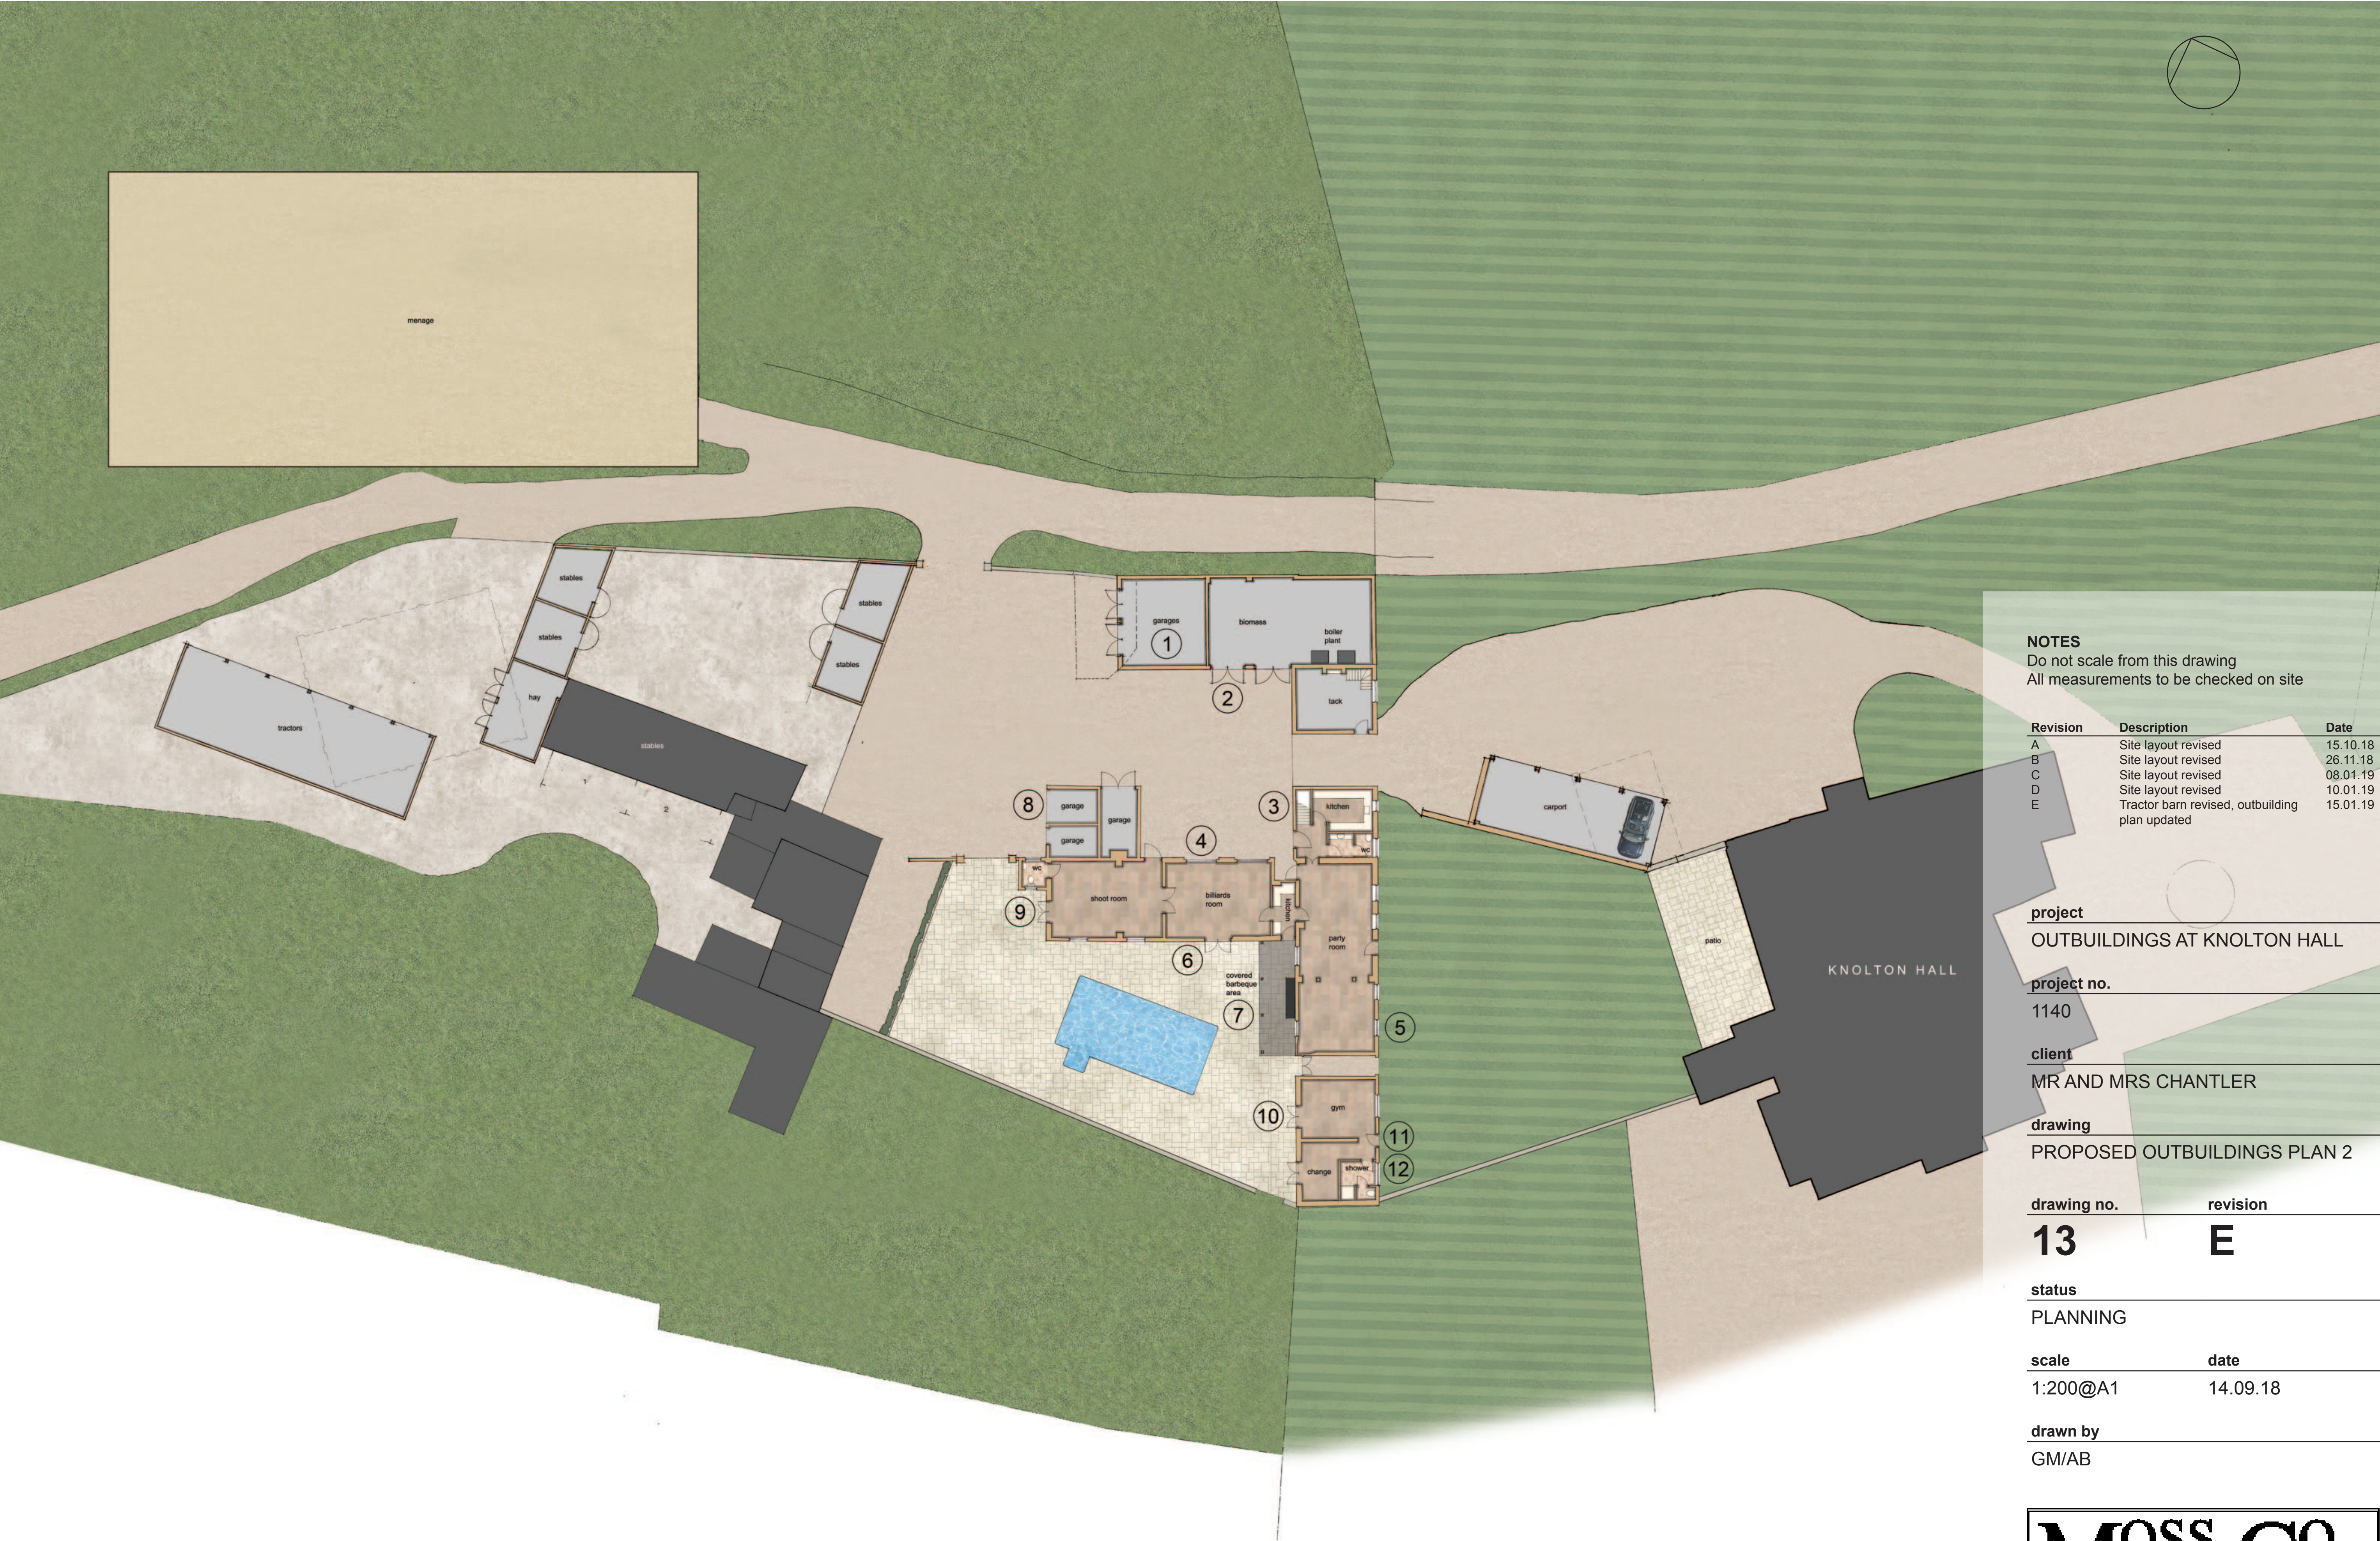

NOTES
Do not scale from this drawing
All measurements to be checked on site

Revision	Description	Date
A	Site layout revised	15.10.18
B	Site layout revised	26.11.18
C	Site layout revised	08.01.19
D	Site layout revised	10.01.19
E	Tractor barn revised, outbuilding plan updated	15.01.19

project
OUTBUILDINGS AT KNOLTON HALL

project no.
1140

client
MR AND MRS CHANTLER

drawing
PROPOSED OUTBUILDINGS PLAN 2

drawing no.	revision
13	E

status
PLANNING

scale	date
1:200@A1	14.09.18

drawn by
GM/AB

MOSS. CO.
LLP.

BROCKNIDE - PLEALEY - SHEPHERD - SYSGUY
TEL 01743 792863
E-mail - graham@mosscompany.co.uk

