

1. UNDER NO CIRCUMSTANCES SHOULD DIMENSIONS BE SCALED FROM THIS DRAWING "IF IN DOUBT ASK".
2. THE DRAWINGS ARE TO BE READ IN CONJUNCTION WITH ALL OTHER RELEVANT DRAWINGS/SPECIFICATION. ANY DISCREPANCIES, ERRORS OR OMISSIONS TO BE BROUGHT TO THE ATTENTION OF 'i2 architects'.
3. ALL DIMENSIONS ARE TO BE CHECKED PRIOR TO COMMENCEMENT.
4. THIS DRAWING IS THE PROPERTY OF 'i2 architects' AND MUST NOT BE COPIED OR REPRODUCED EITHER IN WHOLE OR IN PART WITHOUT WRITTEN PERMISSION.

| Rev: | Revision:           | Date:    |
|------|---------------------|----------|
| X    | Planning Issue      | 24.04.19 |
| A    | Annotations Updated | 30.08.19 |
| B    | Annotations Updated | 17.09.19 |




25x175mm Torus Skirting Board.

Hush Board 28 acoustic lined chipboard laid over existing floor boards (no Direct fix). Include for resilient strip at junction of wall to floor.

Existing Floor Joists and Floor Boards.

British Gypsum MF suspended ceiling hung with wire with resilient connections from existing floor joists. MF system to be lined with 2 layers of 15mm sound bloc plasterboard skim finished. Include for resilient layer at connection with ceiling and existing wall.

## Party Floor Detail

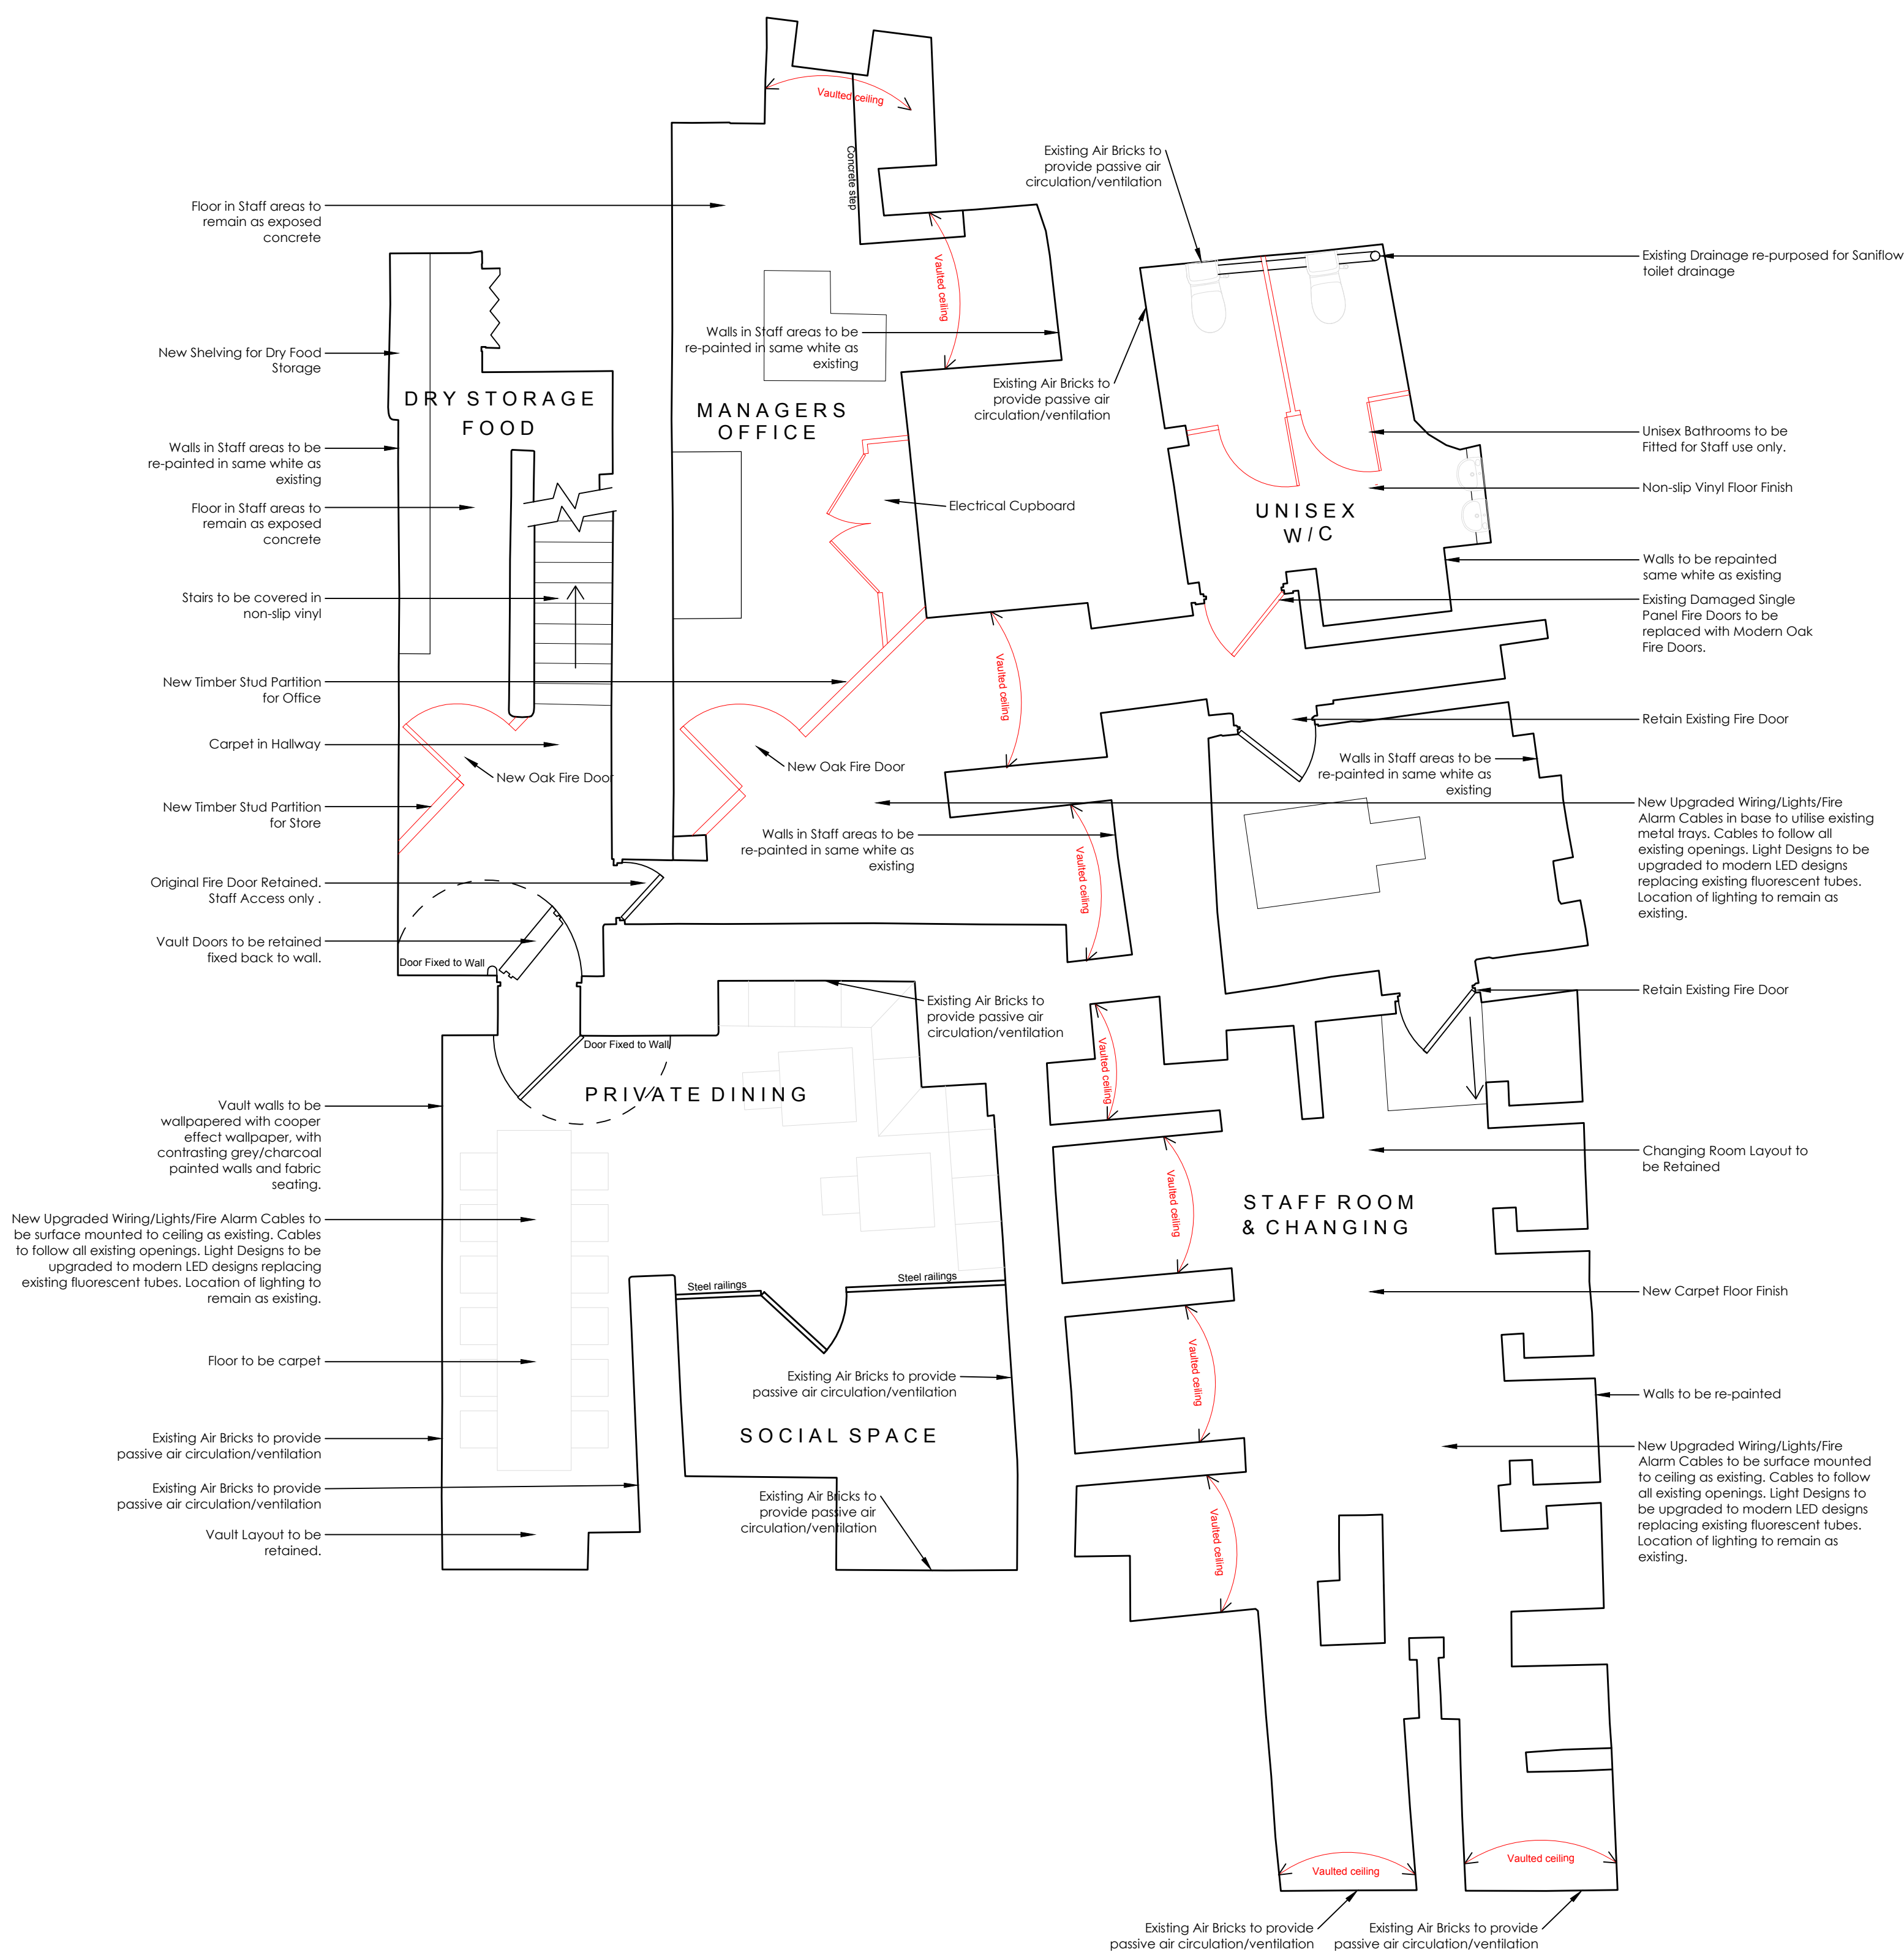

## Planning

**Scheme Title:**  
38-41 High Street, Wrexham

**Drawing Ref:**  
Proposed Basement Plan

Scale: 1:50 @A1  
 Drawn by: LOJ  
 Checked by: MOH

|              |          |
|--------------|----------|
| Drawings No: | Rev:     |
| <b>SK01</b>  | <b>B</b> |

d2|architects

**Soughton House**  
2 Nicholas Street Mews  
Chester  
Cheshire  
CH1 2NS

**Hirdlr Studio**  
Pentre Celyn  
Ruthin  
Denbighshire  
LL15 2HF

T: 01244 326 347  
E: [admin@d2architects.co.uk](mailto:admin@d2architects.co.uk)  
W: [www.d2architects.co.uk](http://www.d2architects.co.uk)