


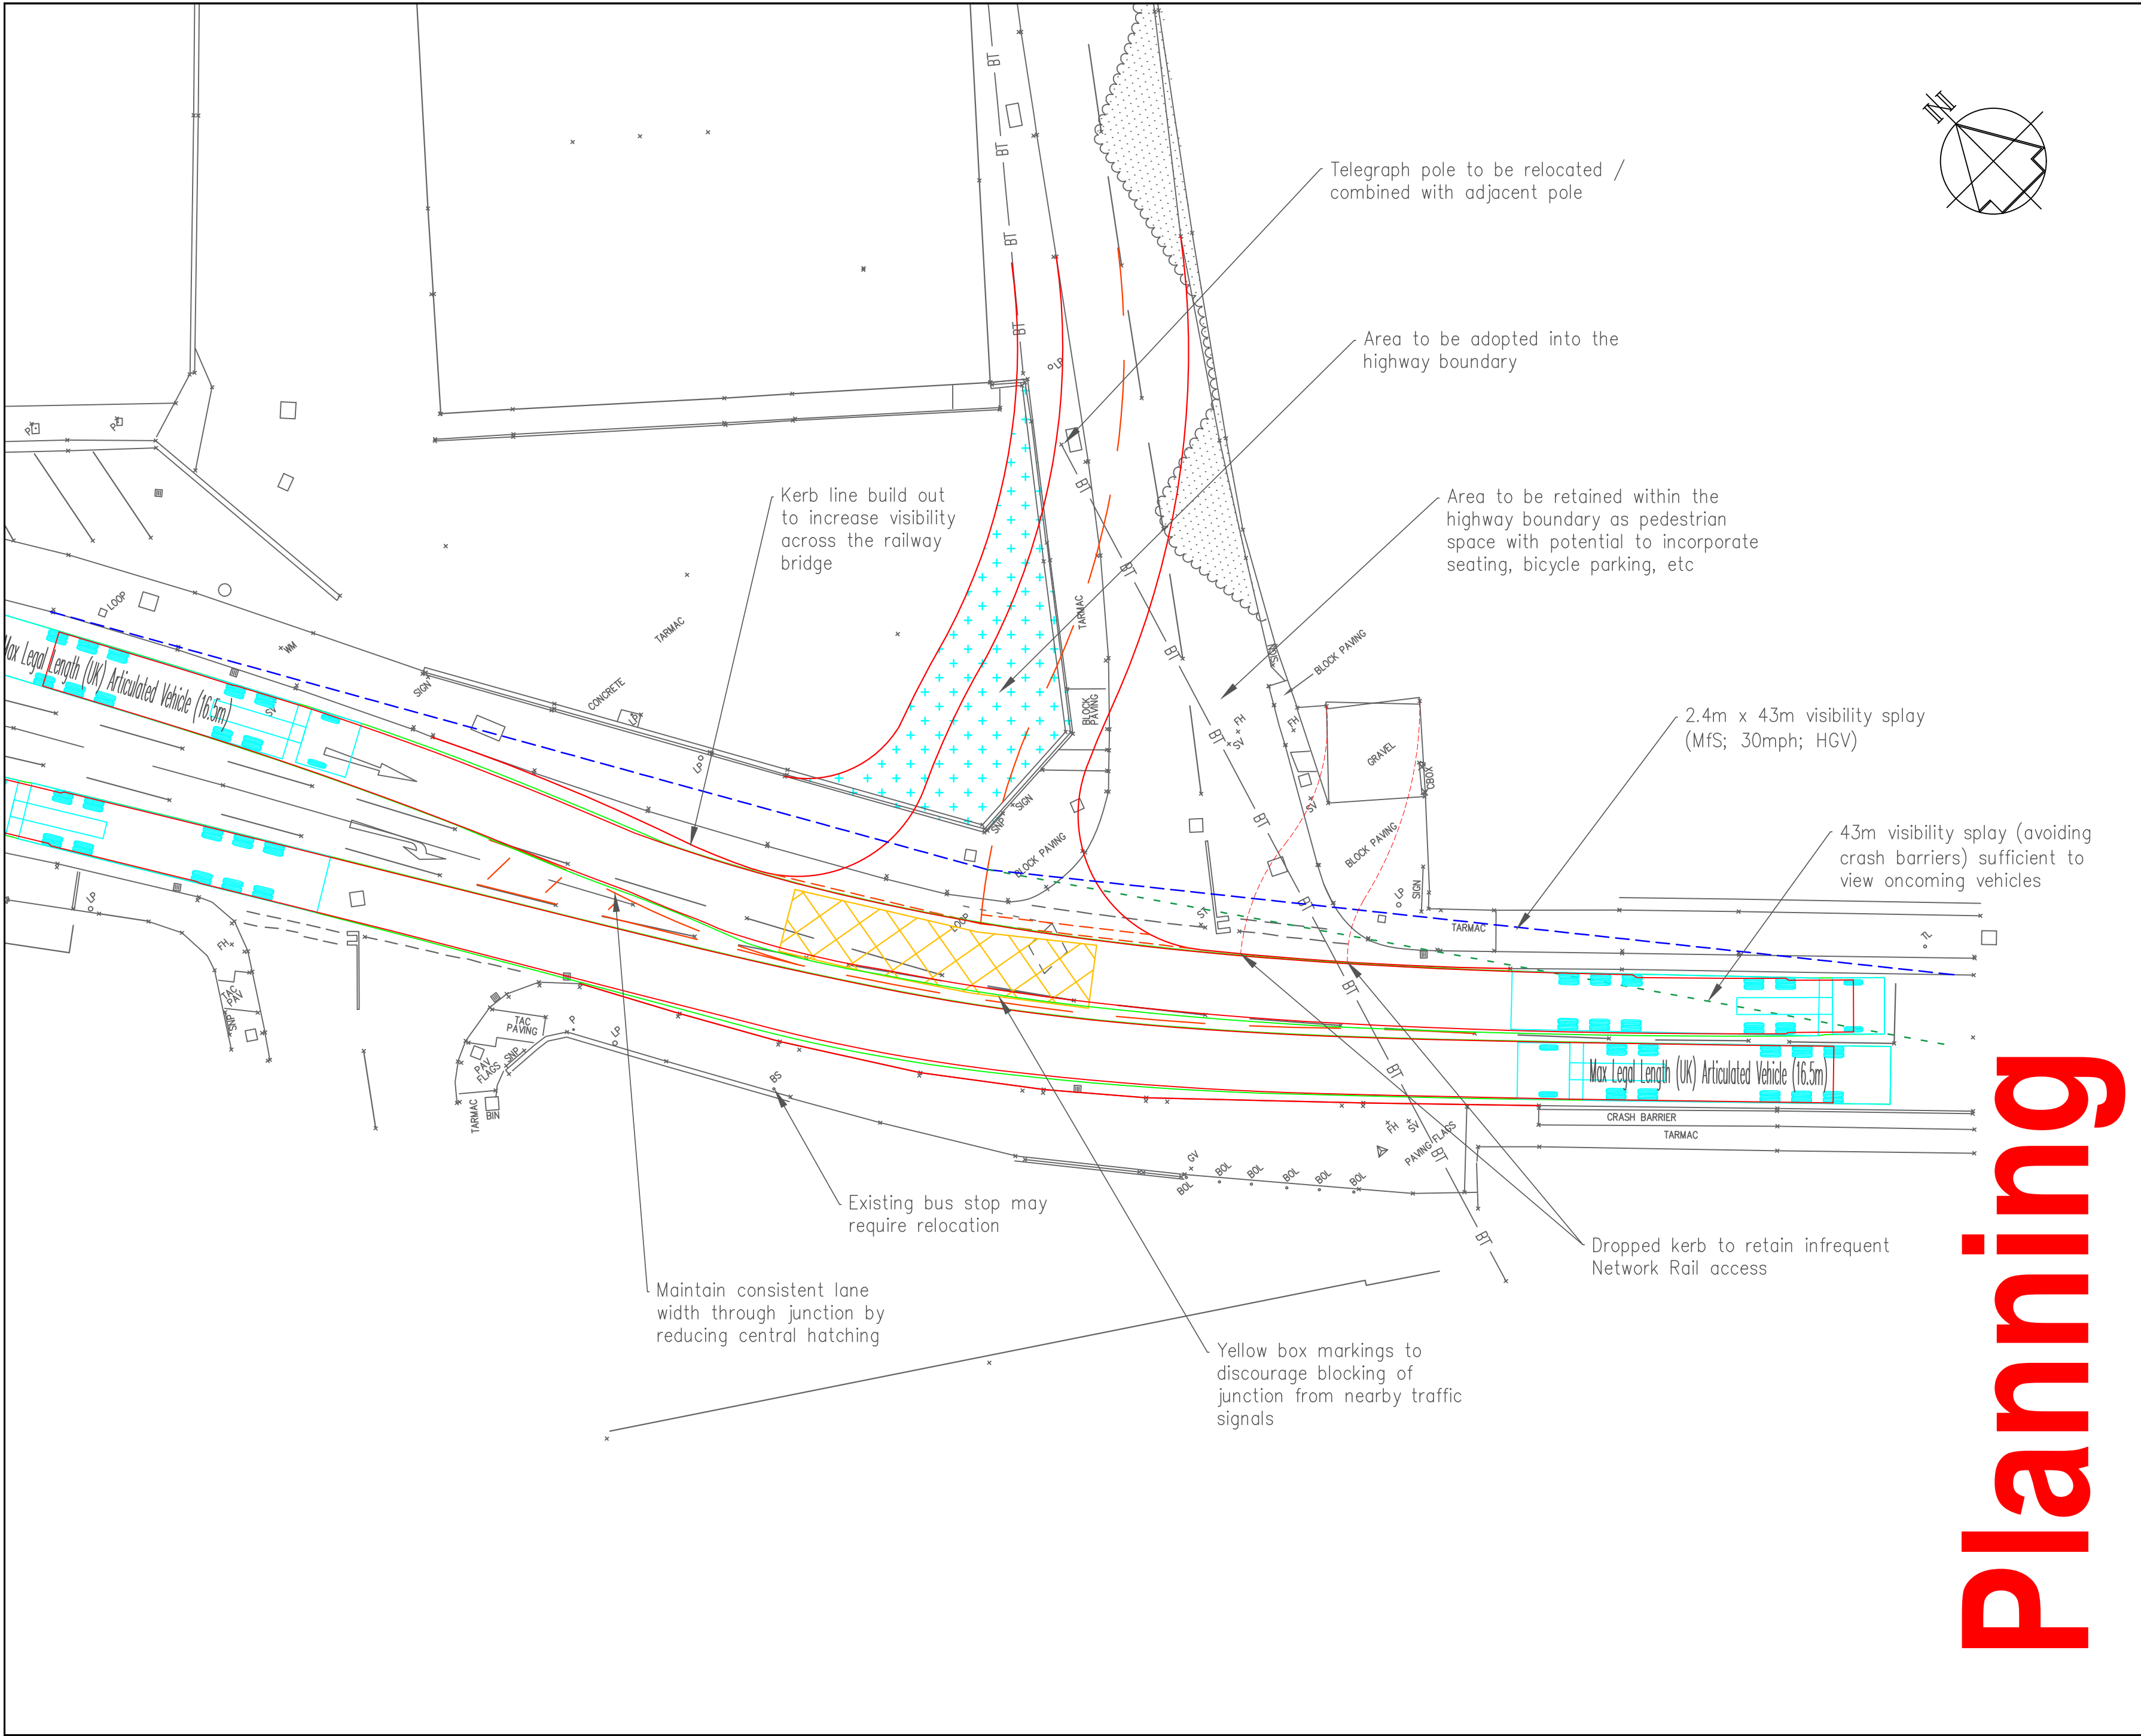

Z:\Data\2600-2699\2627 Wrexham Glyndwr University\Drawings\Current			
Relocated junction position Consultation	B A	DP DP	03/10/18 14/06/18
REVISIONS	REV	Auth	DATE
Notes: Preliminary drawing - not for construction The acceptability of the proposed design is subject to further investigation, including utilities searches, land ownership enquiries, swept-path analysis and road safety audit. Proposed kerb line Proposed lining Visibility splay			
Post-submission Consultation Draft for information	B A -	DP DP DP	03/10/18 14/06/18 12/06/18
PURPOSE OF ISSUE	REV	Auth	DATE
 Integrated Transport Planning Ltd Cornwall Buildings 45 Newhall Street Birmingham B3 3QR Tel: 0121 213 4725 Fax: 0121 213 4793 http://www.itpworld.net			
CLIENT Wrexham Glyndwr University			
PROJECT Plas Coch Campus			
DRAWING TITLE Mold Road / Crispin Lane Junction Improvements			
BASE SCALE 1: 200 @ A2		DATE Oct 2018	
DRAWING NUMBER DWG/2627/102		REV B	