


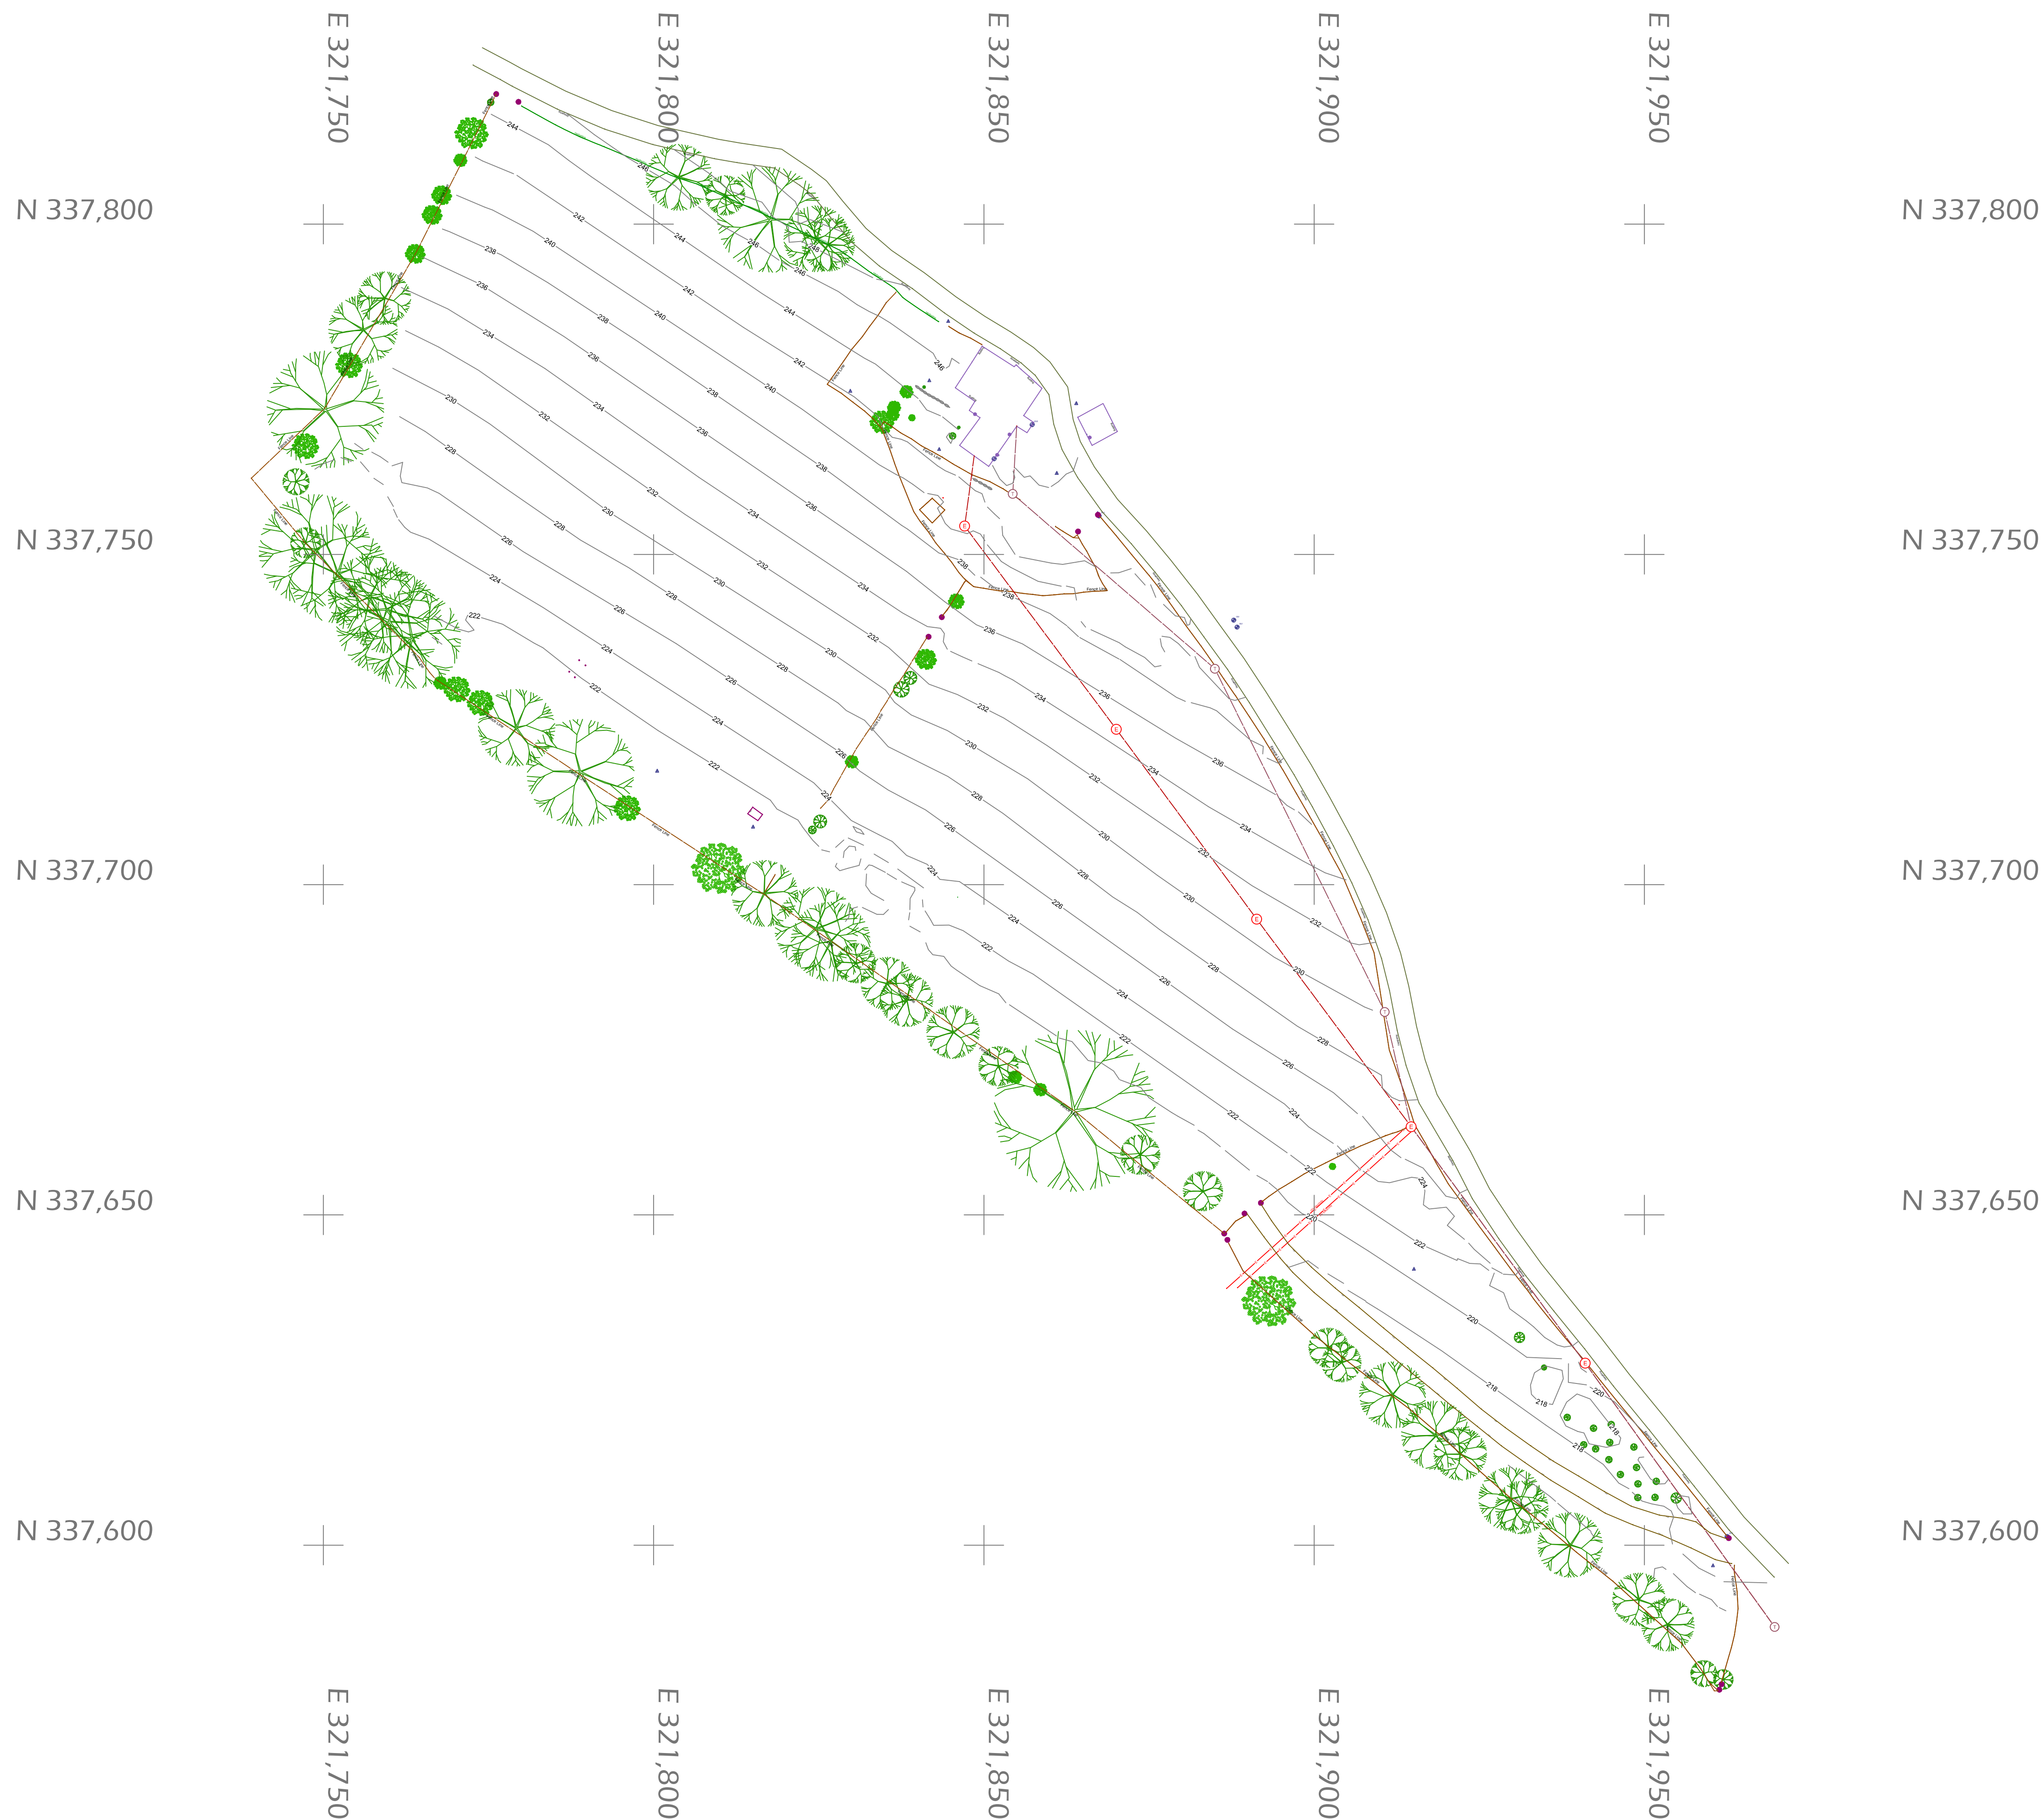

CLIENT LOGO

IMPORTANT NOTE:
THIS DOCUMENT IS COPYRIGHT OF LINE DESIGN TECHNOLOGY
LIMITED
THIS DOCUMENT IS FURNISHED FOR INFORMATION PURPOSES
ONLY.
DISTRIBUTION OF THIS DOCUMENT IS STRICTLY LIMITED.
ALL RIGHTS RESERVED.


ROUTING:
THE PROPOSED ROUTE SHOWN IS INDICATIVE ONLY AND AS SUCH MAY DIFFER SIGNIFICANTLY FROM ANY SUBSEQUENTLY CONSTRUCTED ROUTE, THEREFORE SHOULD NOT BE RELIED UPON IN THE EVENT OF ANY FUTURE EXCAVATIONS.

ORDNANCE SURVEY:
THIS DOCUMENT MAY CONTAIN MAPPING THAT IS BASED UPON
ORDNANCE SURVEY MATERIAL WITH THE PERMISSION OF
ORDNANCE SURVEY ON BEHALF OF THE CONTROLLER OF HER
MAJESTY'S STATIONERY OFFICE © CROWN COPYRIGHT.
LDT LICENCE NO. 1000053666
UNAUTHORIZED REPRODUCTION INFRINGES CROWN
COPYRIGHT AND MAY LEAD TO PROSECUTION OR CIVIL
PROCEEDINGS.


- ONLY COMPETENT CONTRACTORS SHALL BE APPOINTED TO UNDERTAKE THIS WORK.
- THIS DRAWING IS TO READ IN CONJUNCTION WITH PROJECT SPECIFICATION AND ANY OTHER ASSOCIATED DOCUMENTS ISSUED BY THE CLIENT.
- CONTRACTORS SHALL CONSIDER ALL PHASES OF WORK AND ENSURE SAFETY RULES ARE ADHERED TO AND MEASURES TO MITIGATE RISK ARE TAKEN.
- CONTRACTOR SHALL ADHERED TO ALL MANUFACTURES GUIDELINES AND INSTALLATION PROCEDURES.
- CONTRACTOR SHALL HAVE ASSESSED RISKS AND USE SAFE WORKING METHODS TO COMPLY WITH CURRENT HEALTH AND SAFETY LEGISLATION AND CDM REGULATIONS.

LEGEND

-  BUSH
-  TREE
-  BENCH MARK
-  ELECTRICITY POLE
-  FLOOR LEVEL
-  GATE POST
-  POST
-  SURVEY STATION
-  TELEPHONE POLE
-  STAY
-  BUILDING
-  ELECTRICITY CONDUCTOR
-  HEDGE LINE
-  LV ELECTRICITY
-  ROADWAY
-  SHED
-  TELEPHONE LINE
-  TRACKWAY
-  WALL LINE

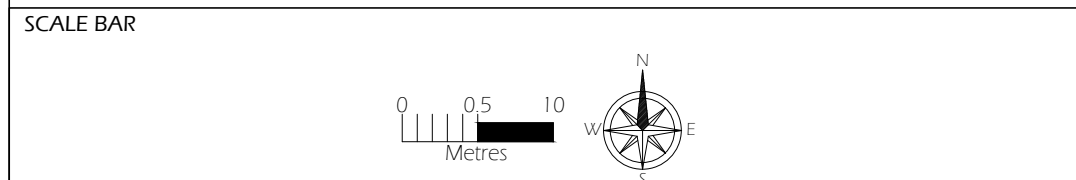

STATUS		REVISION		SCALE	
ISSUED		A		VP1 - 1:500 SB - 1:500 VP Locked - YES	
DRAWN	Peter W Jones	CHECKED	Sadie Jones	APPROVED	Peter W Jones
2016.12.08 12:41:30 Z	2016.12.08 13:15:07 Z	2016.12.08 13:15:07 Z	2016.12.08 13:23:25 Z	2016.12.08 13:23:25 Z	2016.12.08 13:23:25 Z
DATE PLOTTED 08.12.2016					
LOCATION					
ERWALLO UCHAF					
TITLE					
TOPOGRAPHIC SURVEY					
2M CONTOURS					
DRAWING NO.				PAGE	
LDT-284-TOPO-001				1 of 3	
				A1	

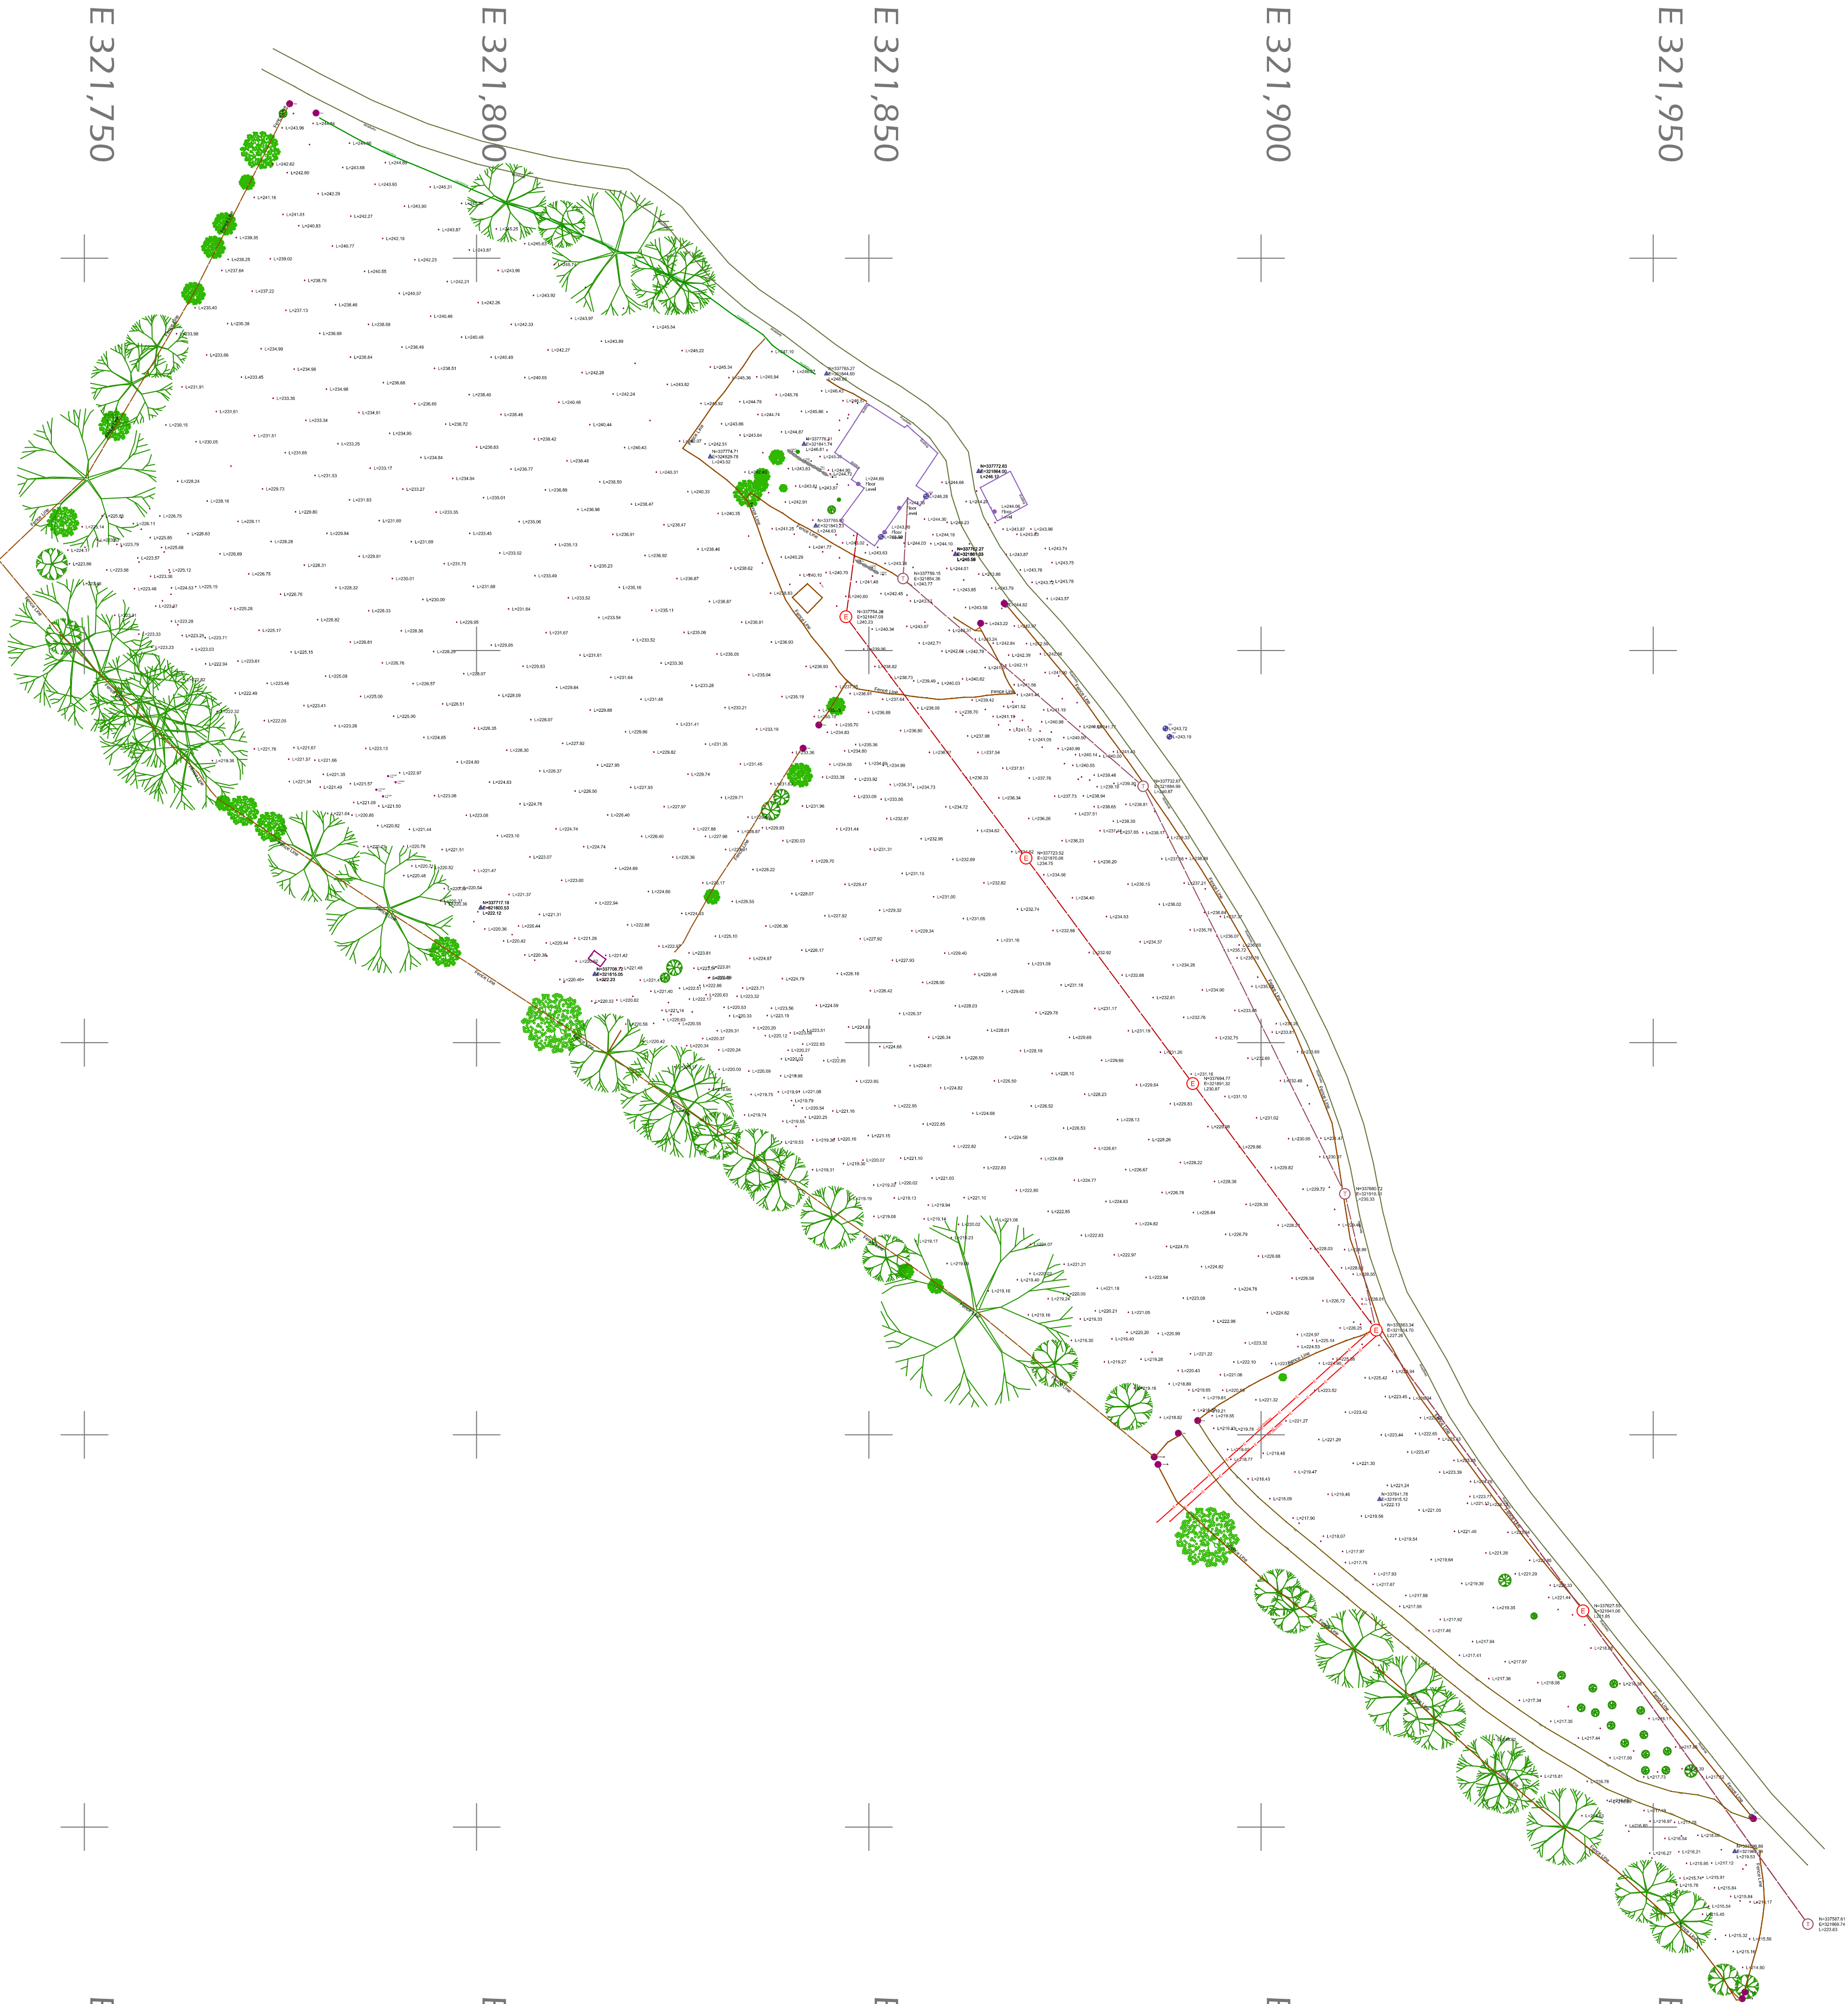

IMPORTANT NOTE:
THIS DOCUMENT IS COPYRIGHT OF LINE DESIGN TECHNOLOGY
LIMITED
THIS DOCUMENT IS FURNISHED FOR INFORMATION PURPOSES
ONLY.
DISTRIBUTION OF THIS DOCUMENT IS STRICTLY LIMITED.
ALL RIGHTS RESERVED.

ROUTING:
THE PROPOSED ROUTE SHOWN IS INDICATIVE ONLY AND AS SUCH MAY DIFFER SIGNIFICANTLY FROM ANY SUBSEQUENTLY CONSTRUCTED ROUTE, THEREFORE SHOULD NOT BE RELIED UPON IN THE EVENT OF ANY FUTURE EXCAVATIONS.

ORDNANCE SURVEY:
THIS DOCUMENT MAY CONTAIN MAPPING THAT IS BASED UPON
ORDNANCE SURVEY MATERIAL WITH THE PERMISSION OF
ORDNANCE SURVEY ON BEHALF OF THE CONTROLLER OF HER
MAJESTY'S STATIONERY OFFICE © CROWN COPYRIGHT.
LDT LICENCE NO. 1000053666
UNAUTHORIZED REPRODUCTION INFRINGES CROWN
COPYRIGHT AND MAY LEAD TO PROSECUTION OR CIVIL
PROCEEDINGS.

- CDM ADVICE
- ALL COMPETENT CONTRACTORS SHALL BE APPOINTED TO UNDERTAKE THIS WORK.
- THIS DRAWING IS TO READ IN CONJUNCTION WITH PROJECT SPECIFICATION AND ANY OTHER ASSOCIATED DOCUMENTS ISSUED BY THE CLIENT.
- CONTRACTORS SHALL CONSIDER ALL PHASES OF WORK AND ENSURE SAFETY RULES ARE ADHERED TO AND MEASURES TO MITIGATE RISK ARE TAKEN.
- CONTRACTOR SHALL ADHERED TO ALL MANUFACTURES GUIDELINES AND INSTALLATION PROCEDURES.
- CONTRACTOR SHALL HAVE ASSESSED RISKS AND USE SAFE WORKING METHODS TO COMPLY WITH CURRENT HEALTH AND SAFETY LEGISLATION AND CDM REGULATIONS.

LEGEND

-  BUSH
-  TREE
-  BENCH MARK
-  ELECTRICITY POLE
-  FLOOR LEVEL
-  GATE POST
-  POST
-  SURVEY STATION
-  TELEPHONE POLE
-  STAY
-  BUILDING
-  ELECTRICITY CONDUCTOR
-  HEDGE LINE
-  LV ELECTRICITY
-  ROADWAY
-  SHED
-  TELEPHONE LINE
-  TRACKWAY
-  WALL LINE

SCALE BAR

0 0.5 1.0
Metres

N
W E S

STATUS		REVISION	SCALE
ISSUED		A	VP1 - 1:500 SB - 1:500 VP Locked - YES
DRAWN	CHECKED	APPROVED	DATE PLOTTED
PWJ	SMJ	PWJ	08.12.2016

LOCATION

ERWALLO UCHAF

TITLE	TOPOGRAPHIC SURVEY
	SPOT LEVELS



Ordnance Survey 2015-08-08

IMPORTANT NOTE:
THIS DOCUMENT IS COPYRIGHT OF LINE DESIGN TECHNOLOGY LIMITED
THIS DOCUMENT IS FURNISHED FOR INFORMATION PURPOSES ONLY.
DISTRIBUTION OF THIS DOCUMENT IS STRICTLY LIMITED.
ALL RIGHTS RESERVED.

ROUTING:
THE PROPOSED ROUTE SHOWN IS INDICATIVE ONLY AND AS SUCH MAY DIFFER SIGNIFICANTLY FROM ANY SUBSEQUENTLY CONSTRUCTED ROUTE, THEREFORE SHOULD NOT BE RELIED UPON IN THE EVENT OF ANY FUTURE EXCAVATIONS.

ORDNANCE SURVEY:
THIS DOCUMENT MAY CONTAIN MAPPING THAT IS BASED UPON ORDNANCE SURVEY MATERIAL WITH THE PERMISSION OF ORDNANCE SURVEY ON BEHALF OF THE CONTROLLER OF HER MAJESTY'S STATIONERY OFFICE © CROWN COPYRIGHT. LDT LICENCE NO. 1000053666
UNAUTHORIZED REPRODUCTION INFRINGES CROWN COPYRIGHT AND MAY LEAD TO PROSECUTION OR CIVIL PROCEEDINGS.

- CDM ADVICE
- ONLY COMPETENT CONTRACTORS SHALL BE APPOINTED TO UNDERTAKE THIS WORK.
 - THIS DRAWING IS TO READ IN CONJUNCTION WITH PROJECT SPECIFICATION AND ANY OTHER ASSOCIATED DOCUMENTS ISSUED BY THE CLIENT.
 - CONTRACTORS SHALL CONSIDER ALL PHASES OF WORK AND ENSURE SAFETY RULES ARE ADHERED TO AND MEASURES TO MITIGATE RISK ARE TAKEN.
 - CONTRACTOR SHALL ADHERED TO ALL MANUFACTURES GUIDELINES AND INSTALLATION PROCEDURES.
 - CONTRACTOR SHALL HAVE ASSESSED RISKS AND USE SAFE WORKING METHODS TO COMPLY WITH CURRENT HEALTH AND SAFETY LEGISLATION AND CDM REGULATIONS.

LEGEND

- BUSH
- TREE
- ⊕ BENCH MARK
- ⊕ ELECTRICITY POLE
- ⊕ FLOOR LEVEL
- ⊕ GATE POST
- ⊕ POST
- ⊕ SURVEY STATION
- ⊕ TELEPHONE POLE
- ⊕ STAY
- BUILDING
- ELECTRICITY CONDUCTOR
- HEDGE LINE
- LV ELECTRICITY
- ROADWAY
- SHED
- TELEPHONE LINE
- TRACKWAY
- WALL LINE



STATUS		REVISION	SCALE
ISSUED		A	VP1 - 1:500 SB - 1:500 VP Locked - YES
DRAWN	CHECKED	APPROVED	DATE PLOTTED
PWJ	SMJ	PWJ	08.12.2016

LOCATION
ERWALLO UCHAF

TITLE
TOPOGRAPHIC SURVEY
AERIAL IMAGE OVERLAY

DRAWING NO.	PAGE	A1
LDT-284-TOPO-001	3 of 3	