


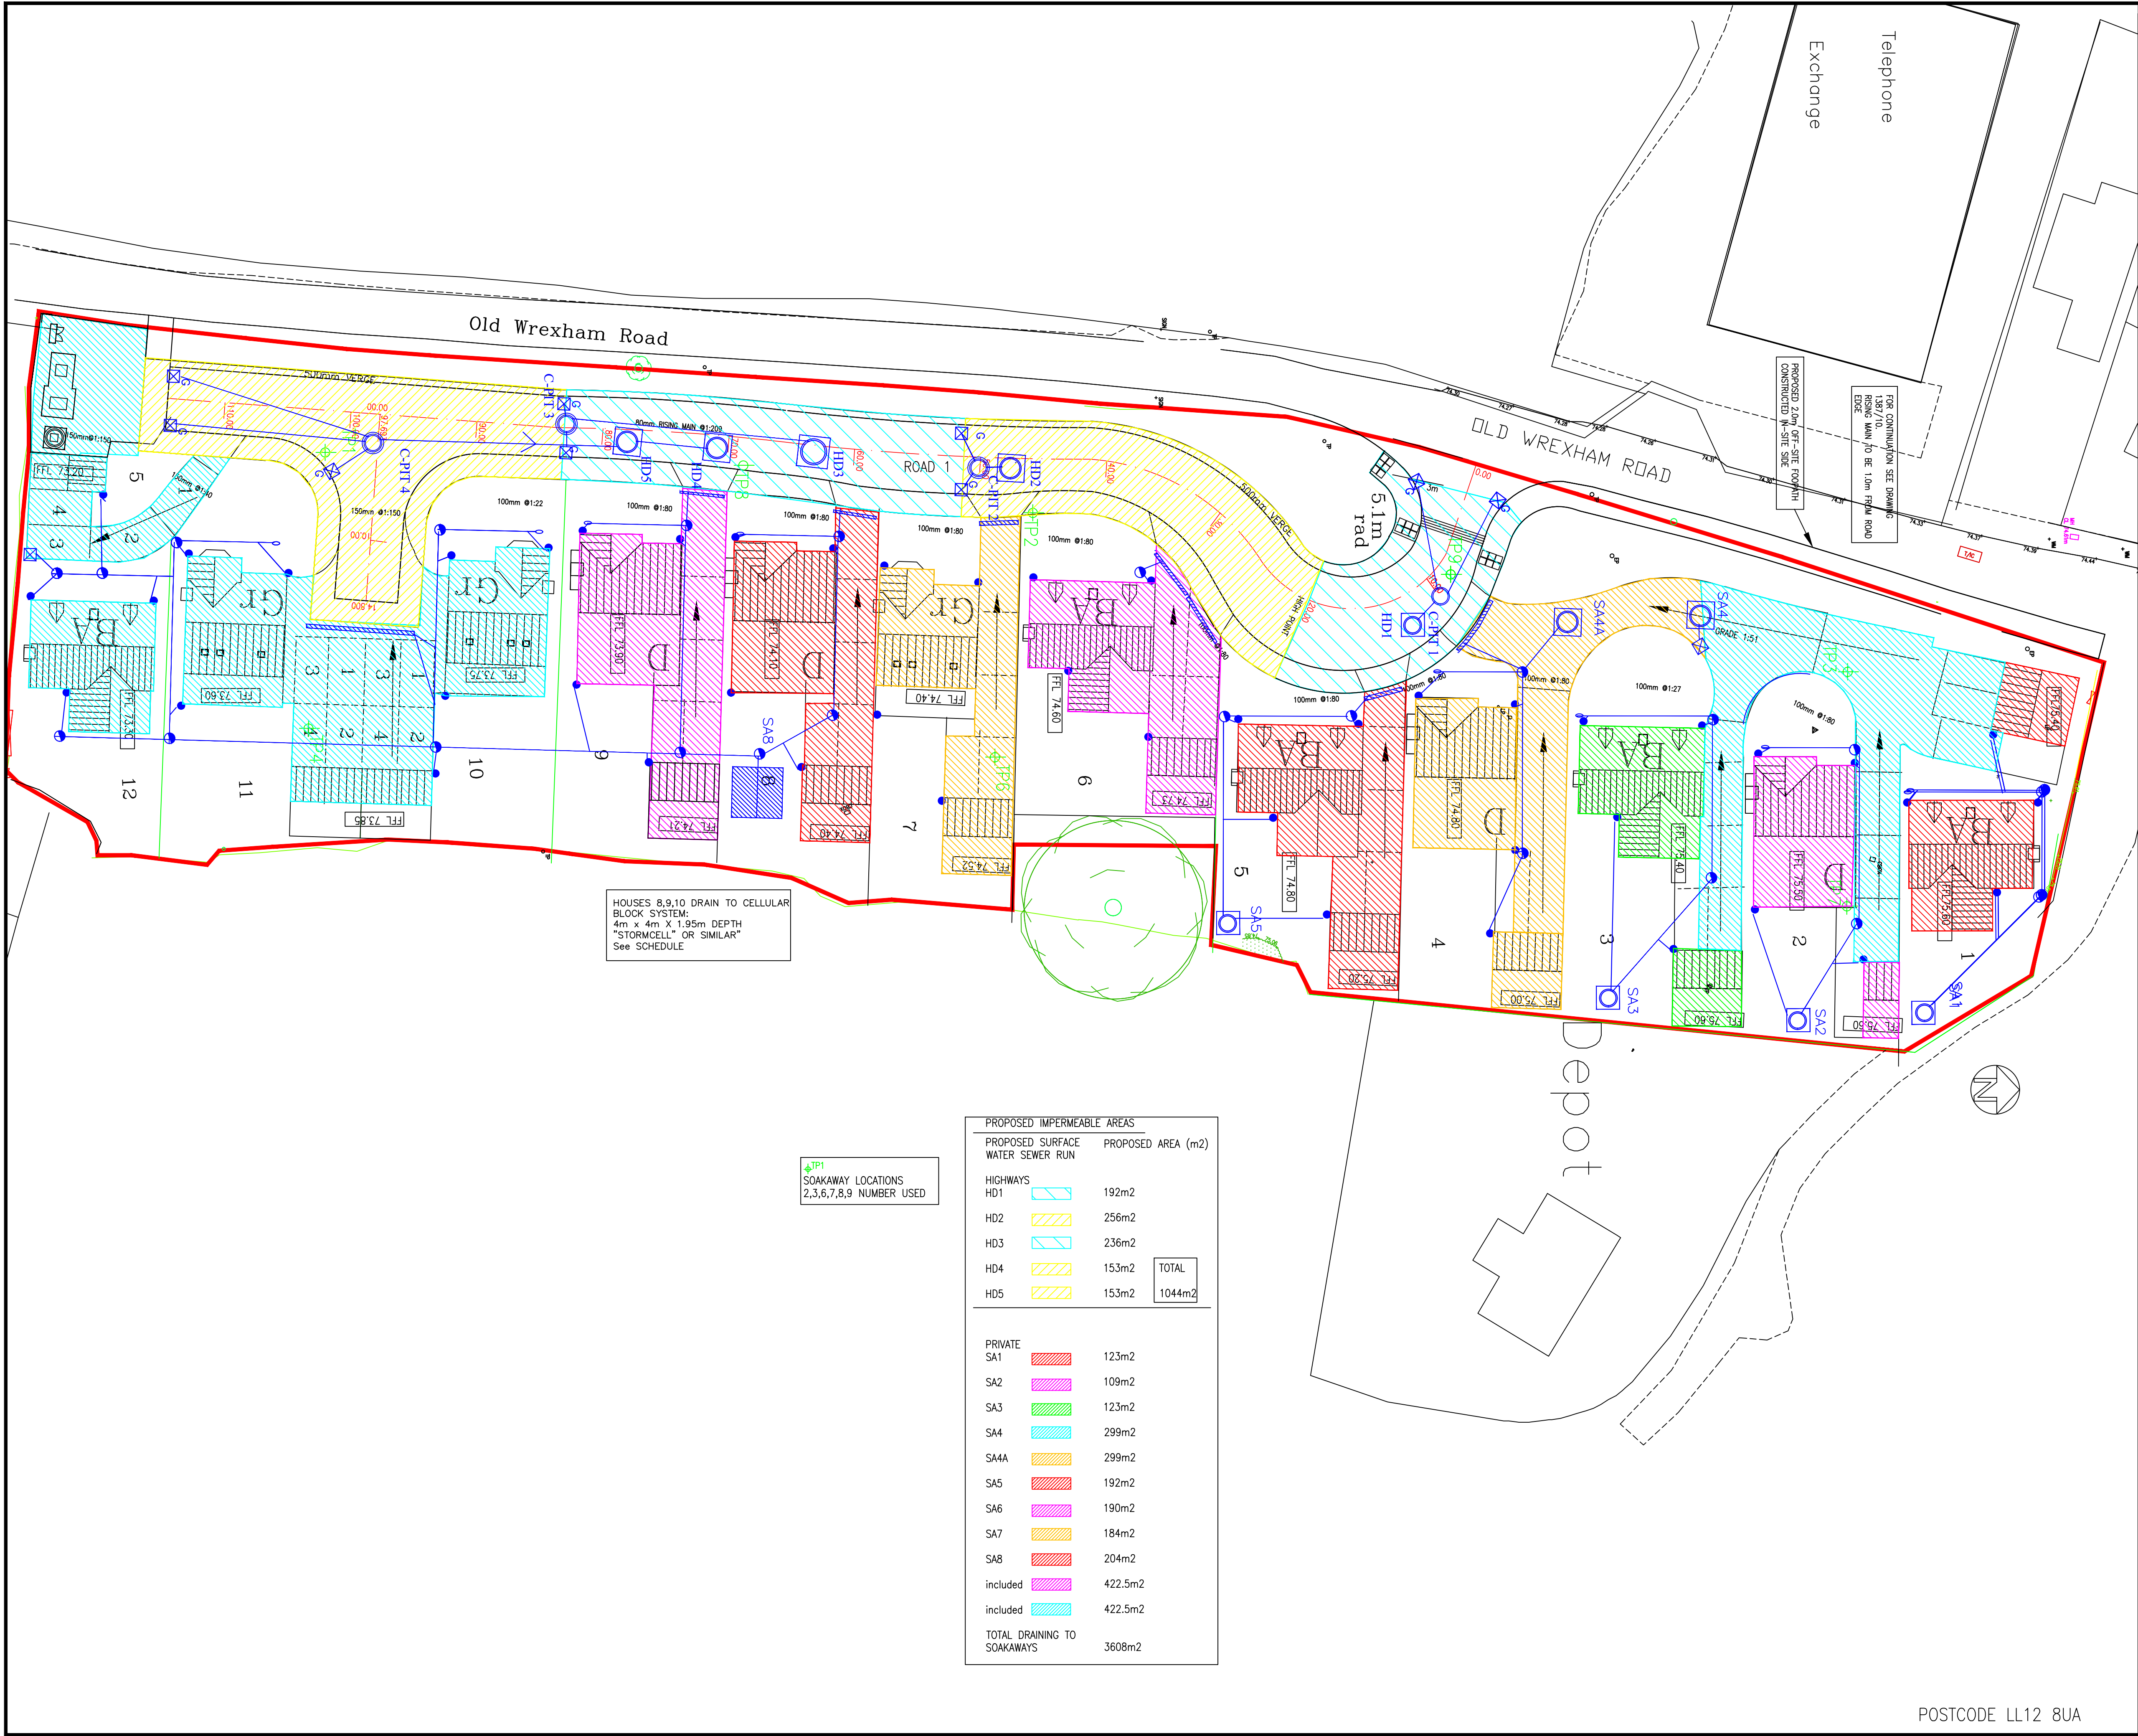

HOUSES 8,9,10 DRAIN TO CELLULAR BLOCK SYSTEM:
4m x 4m X 1.95m DEPTH
"STORMCELL" OR SIMILAR
See SCHEDULE

SA1
SOAKAWAY LOCATIONS
2,3,6,7,8,9 NUMBER USED

PROPOSED IMPERMEABLE AREAS		
PROPOSED SURFACE WATER SEWER RUN		PROPOSED AREA (m2)
HIGHWAYS		
HD1		192m2
HD2		256m2
HD3		236m2
HD4		153m2
HD5		153m2
		TOTAL
		1044m2
PRIVATE		
SA1		123m2
SA2		109m2
SA3		123m2
SA4		299m2
SA4A		299m2
SA5		192m2
SA6		190m2
SA7		184m2
SA8		204m2
included		422.5m2
included		422.5m2
TOTAL DRAINING TO SOAKAWAYS		3608m2

NOTES

B	EXTRA SOAKAWAYS ADDED	24:06:19	AK	AK
B	SOAKAWAYS AMENDED	11:06:19	AK	AK
A	TPS ADDED, IMPERMEABLE AREA REVISED	01:05:19	AK	AK
Rev	Description	Date	Drwn	Chkd

KANE DESIGN
Civil Engineering Design
15 Winchester Way
Gresford
Wrexham
LL12 8HH

Tel: 01 978 855888

Client
M & M DEVELOPMENTS LTD

Project
PROPOSED DEVELOPMENT at FORMER CARAVAN SITE, OLD WREXHAM ROAD, GRESFORD, WREXHAM

Title
IMPERMEABLE AREAS

DRAWING NUMBER	SCALE	1:250	@ A1
1387/100	DATE	12:11:18	REVISION
	DRAWN	AK	C
	CHECKED	A.K	

POSTCODE LL12 8UA