

DO NOT SCALE OFF THIS DRAWING

GENERAL NOTES


This drawing to read in conjunction with all relevant structural and architectural drawings and specifications.

All dimensions to be checked on site by the contractor / fabricator prior to commencement of works.


All dimensions are in millimetres unless stated otherwise.

All works to be carried out in strict accordance with the engineer's specifications, relevant British Standards and where applicable Local Authorities requirements.


For final setting out information relating to grid lines and wall positions refer to the architect's drawings.

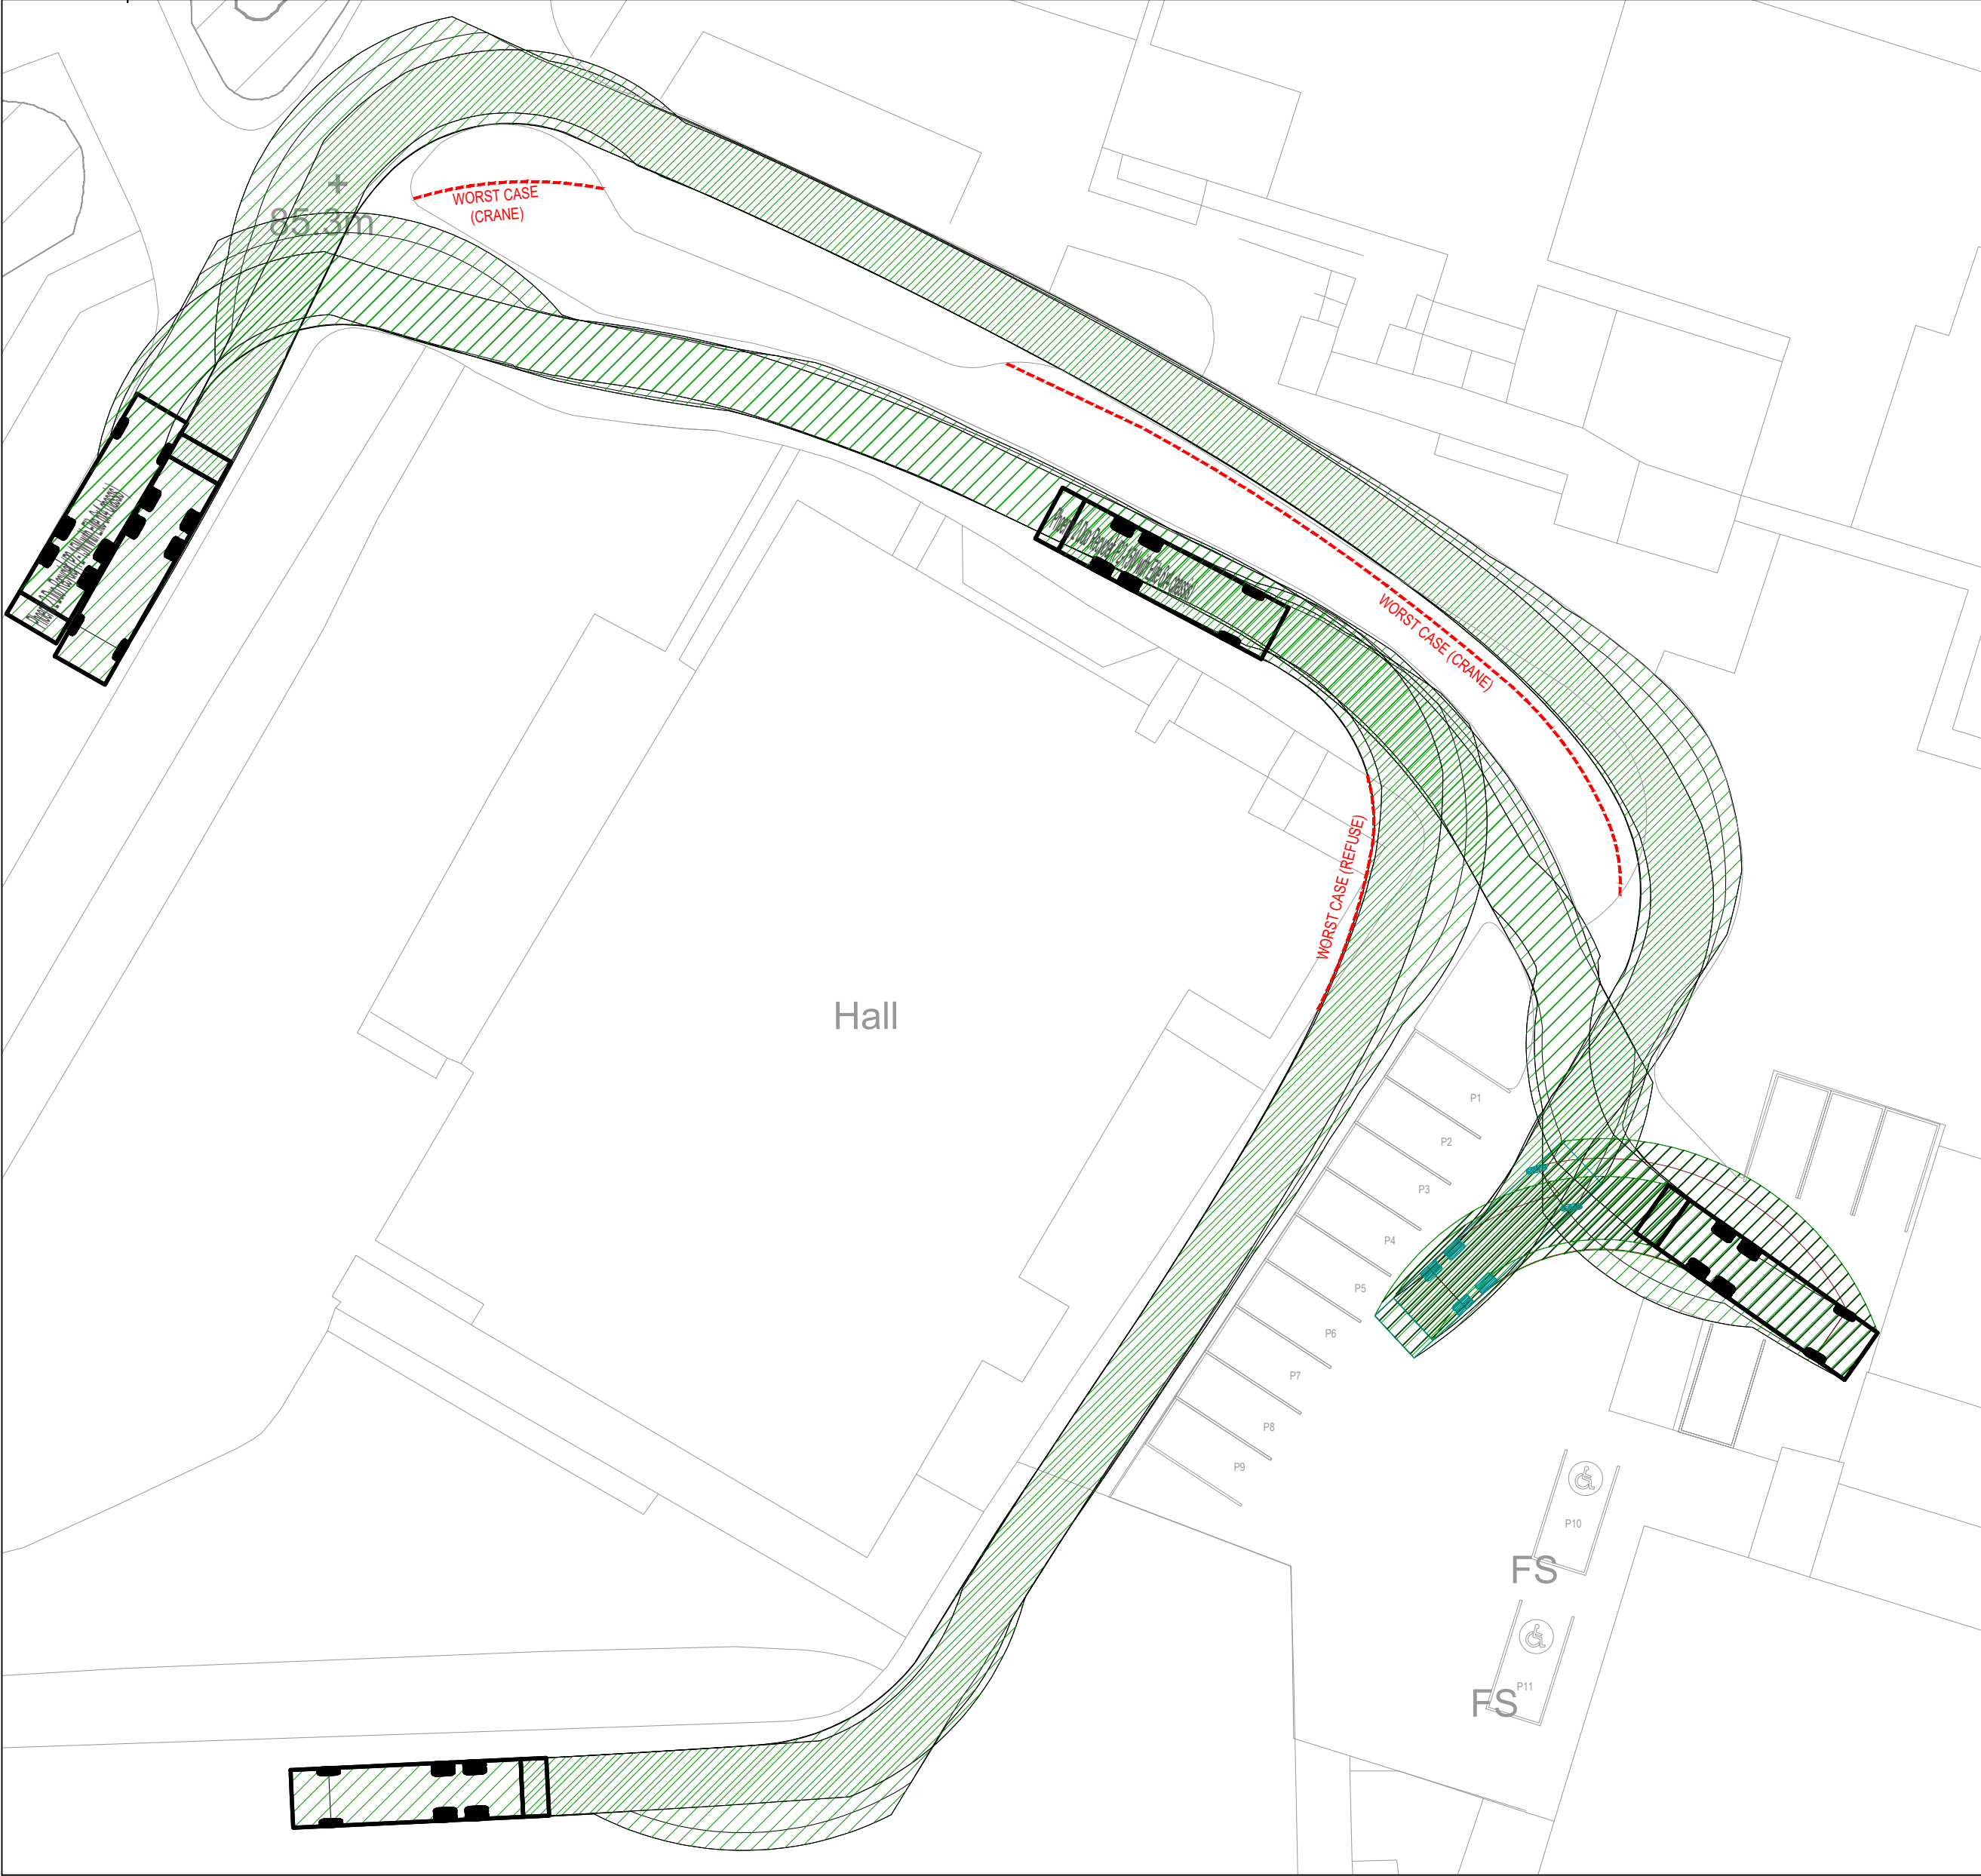


REFUSE VEHICLE

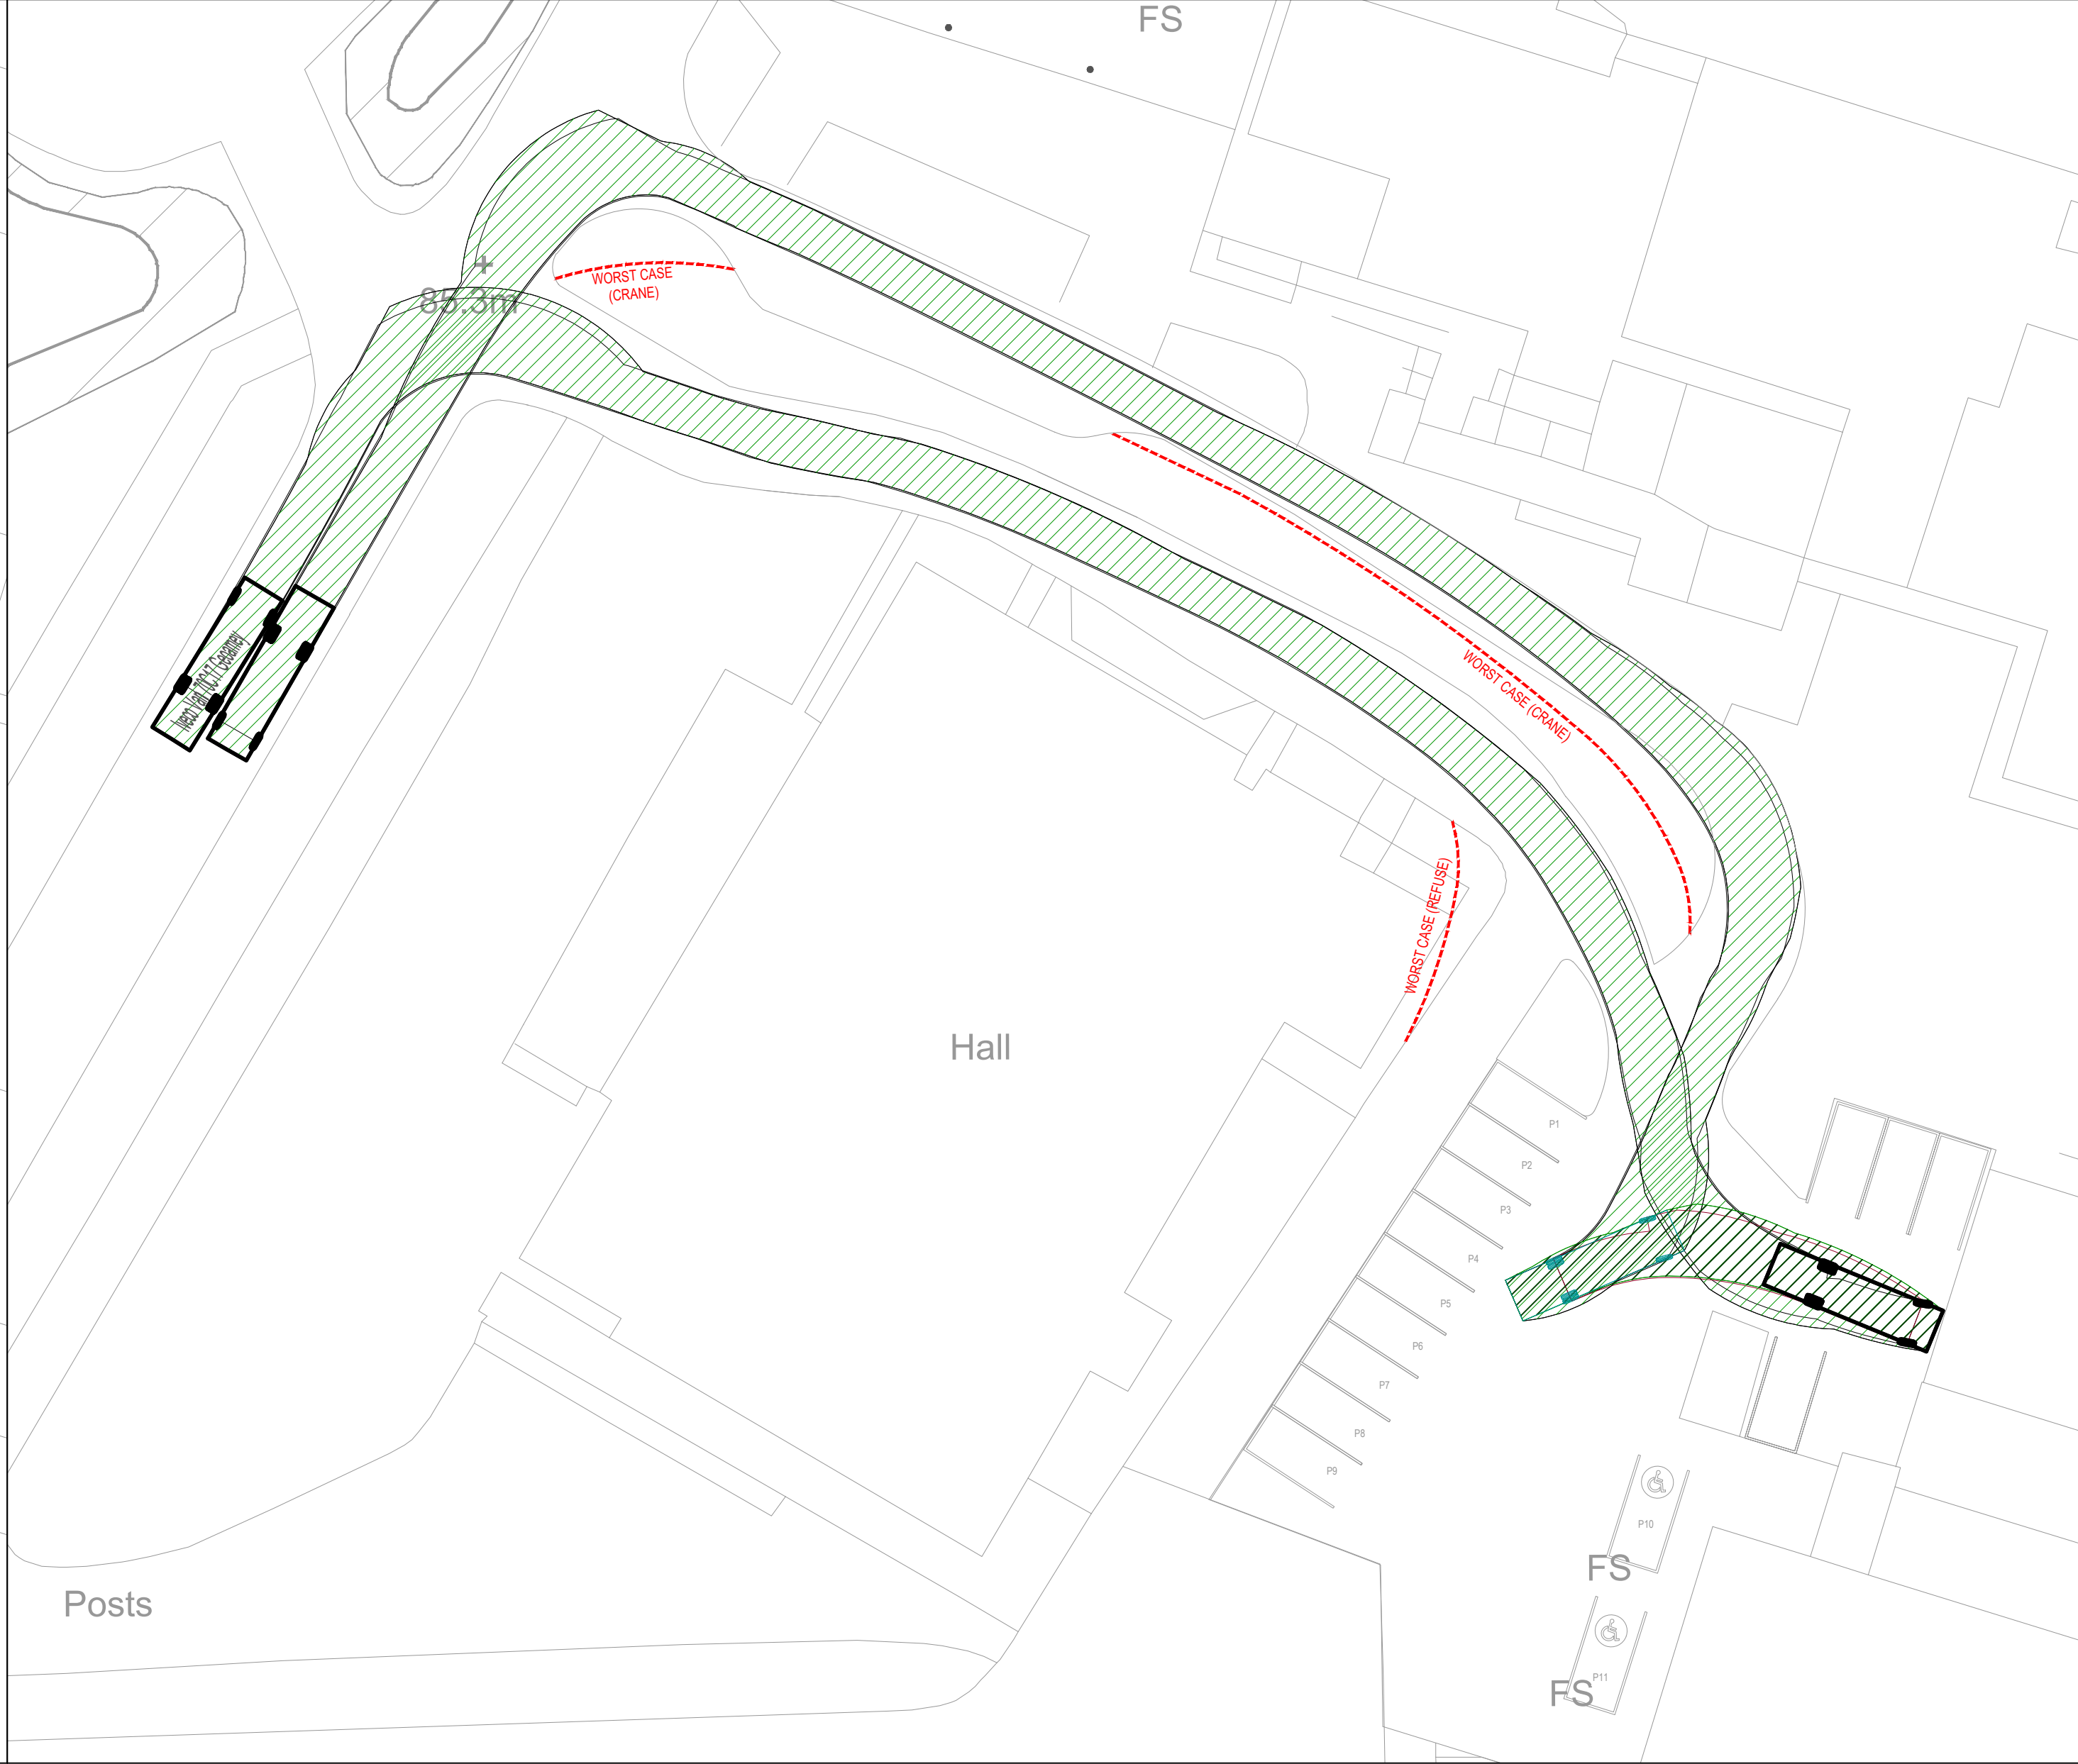


CUSTODY SUITE VAN

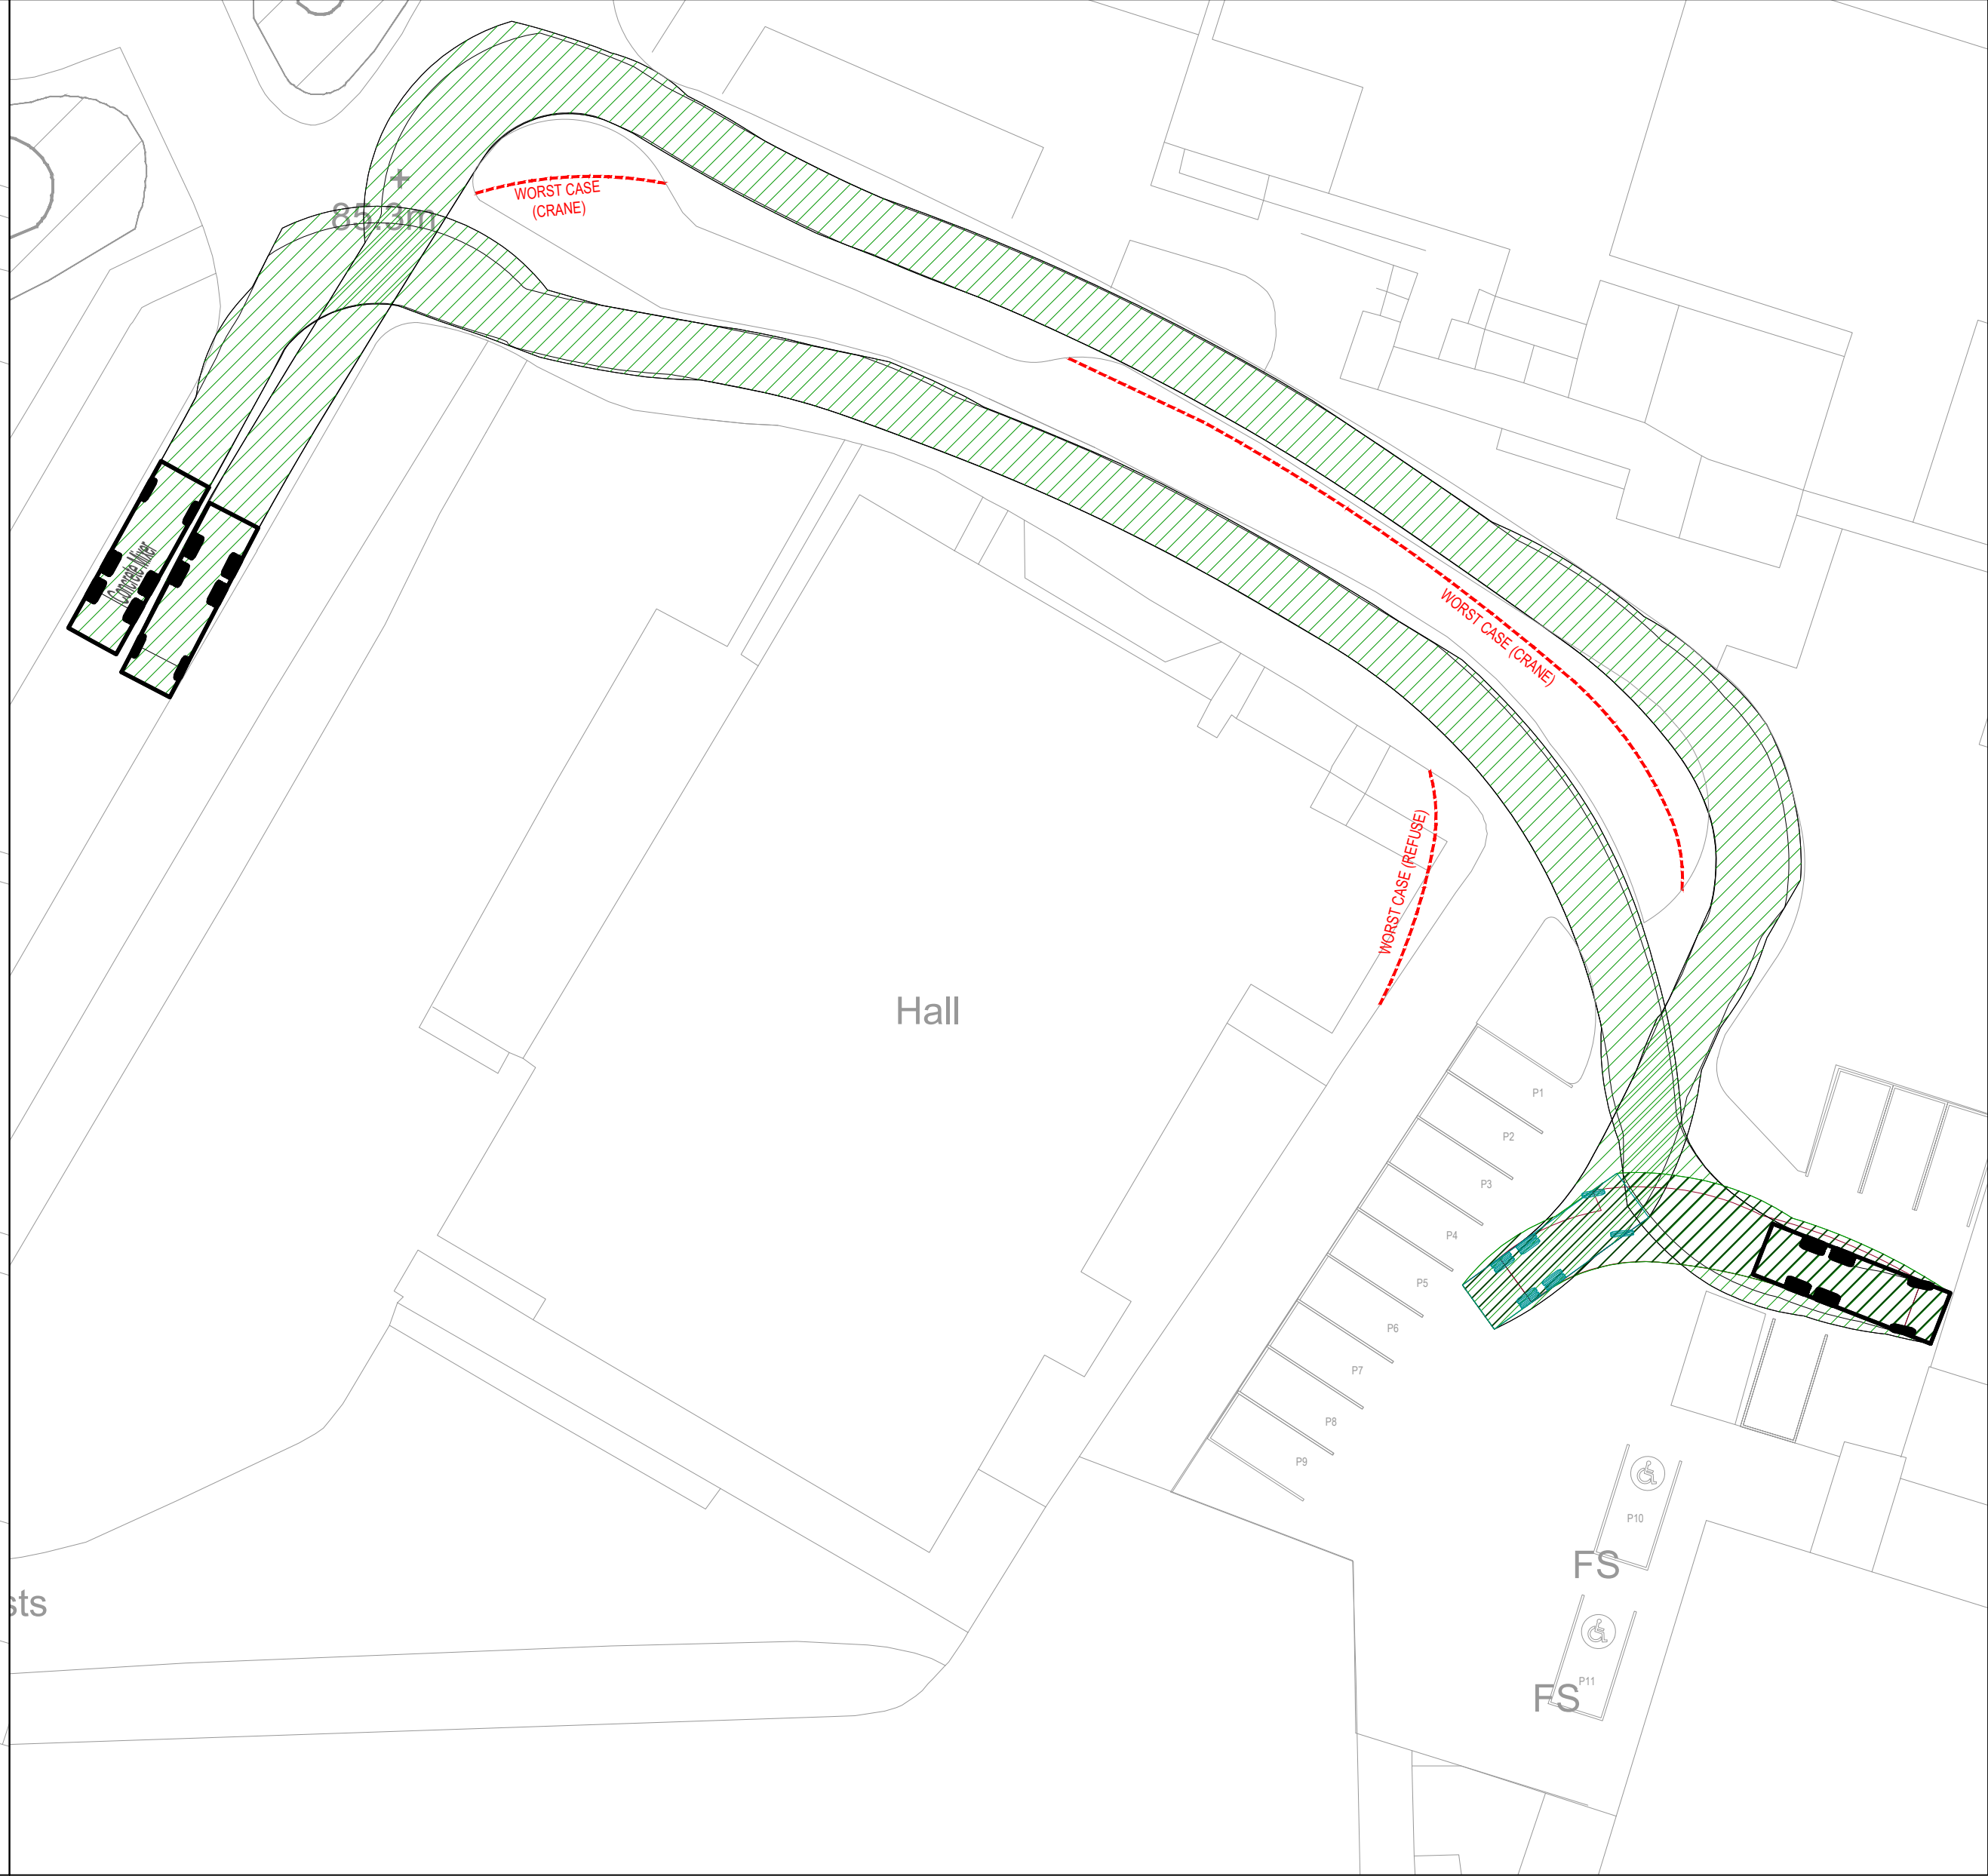


CONCRETE MIXER

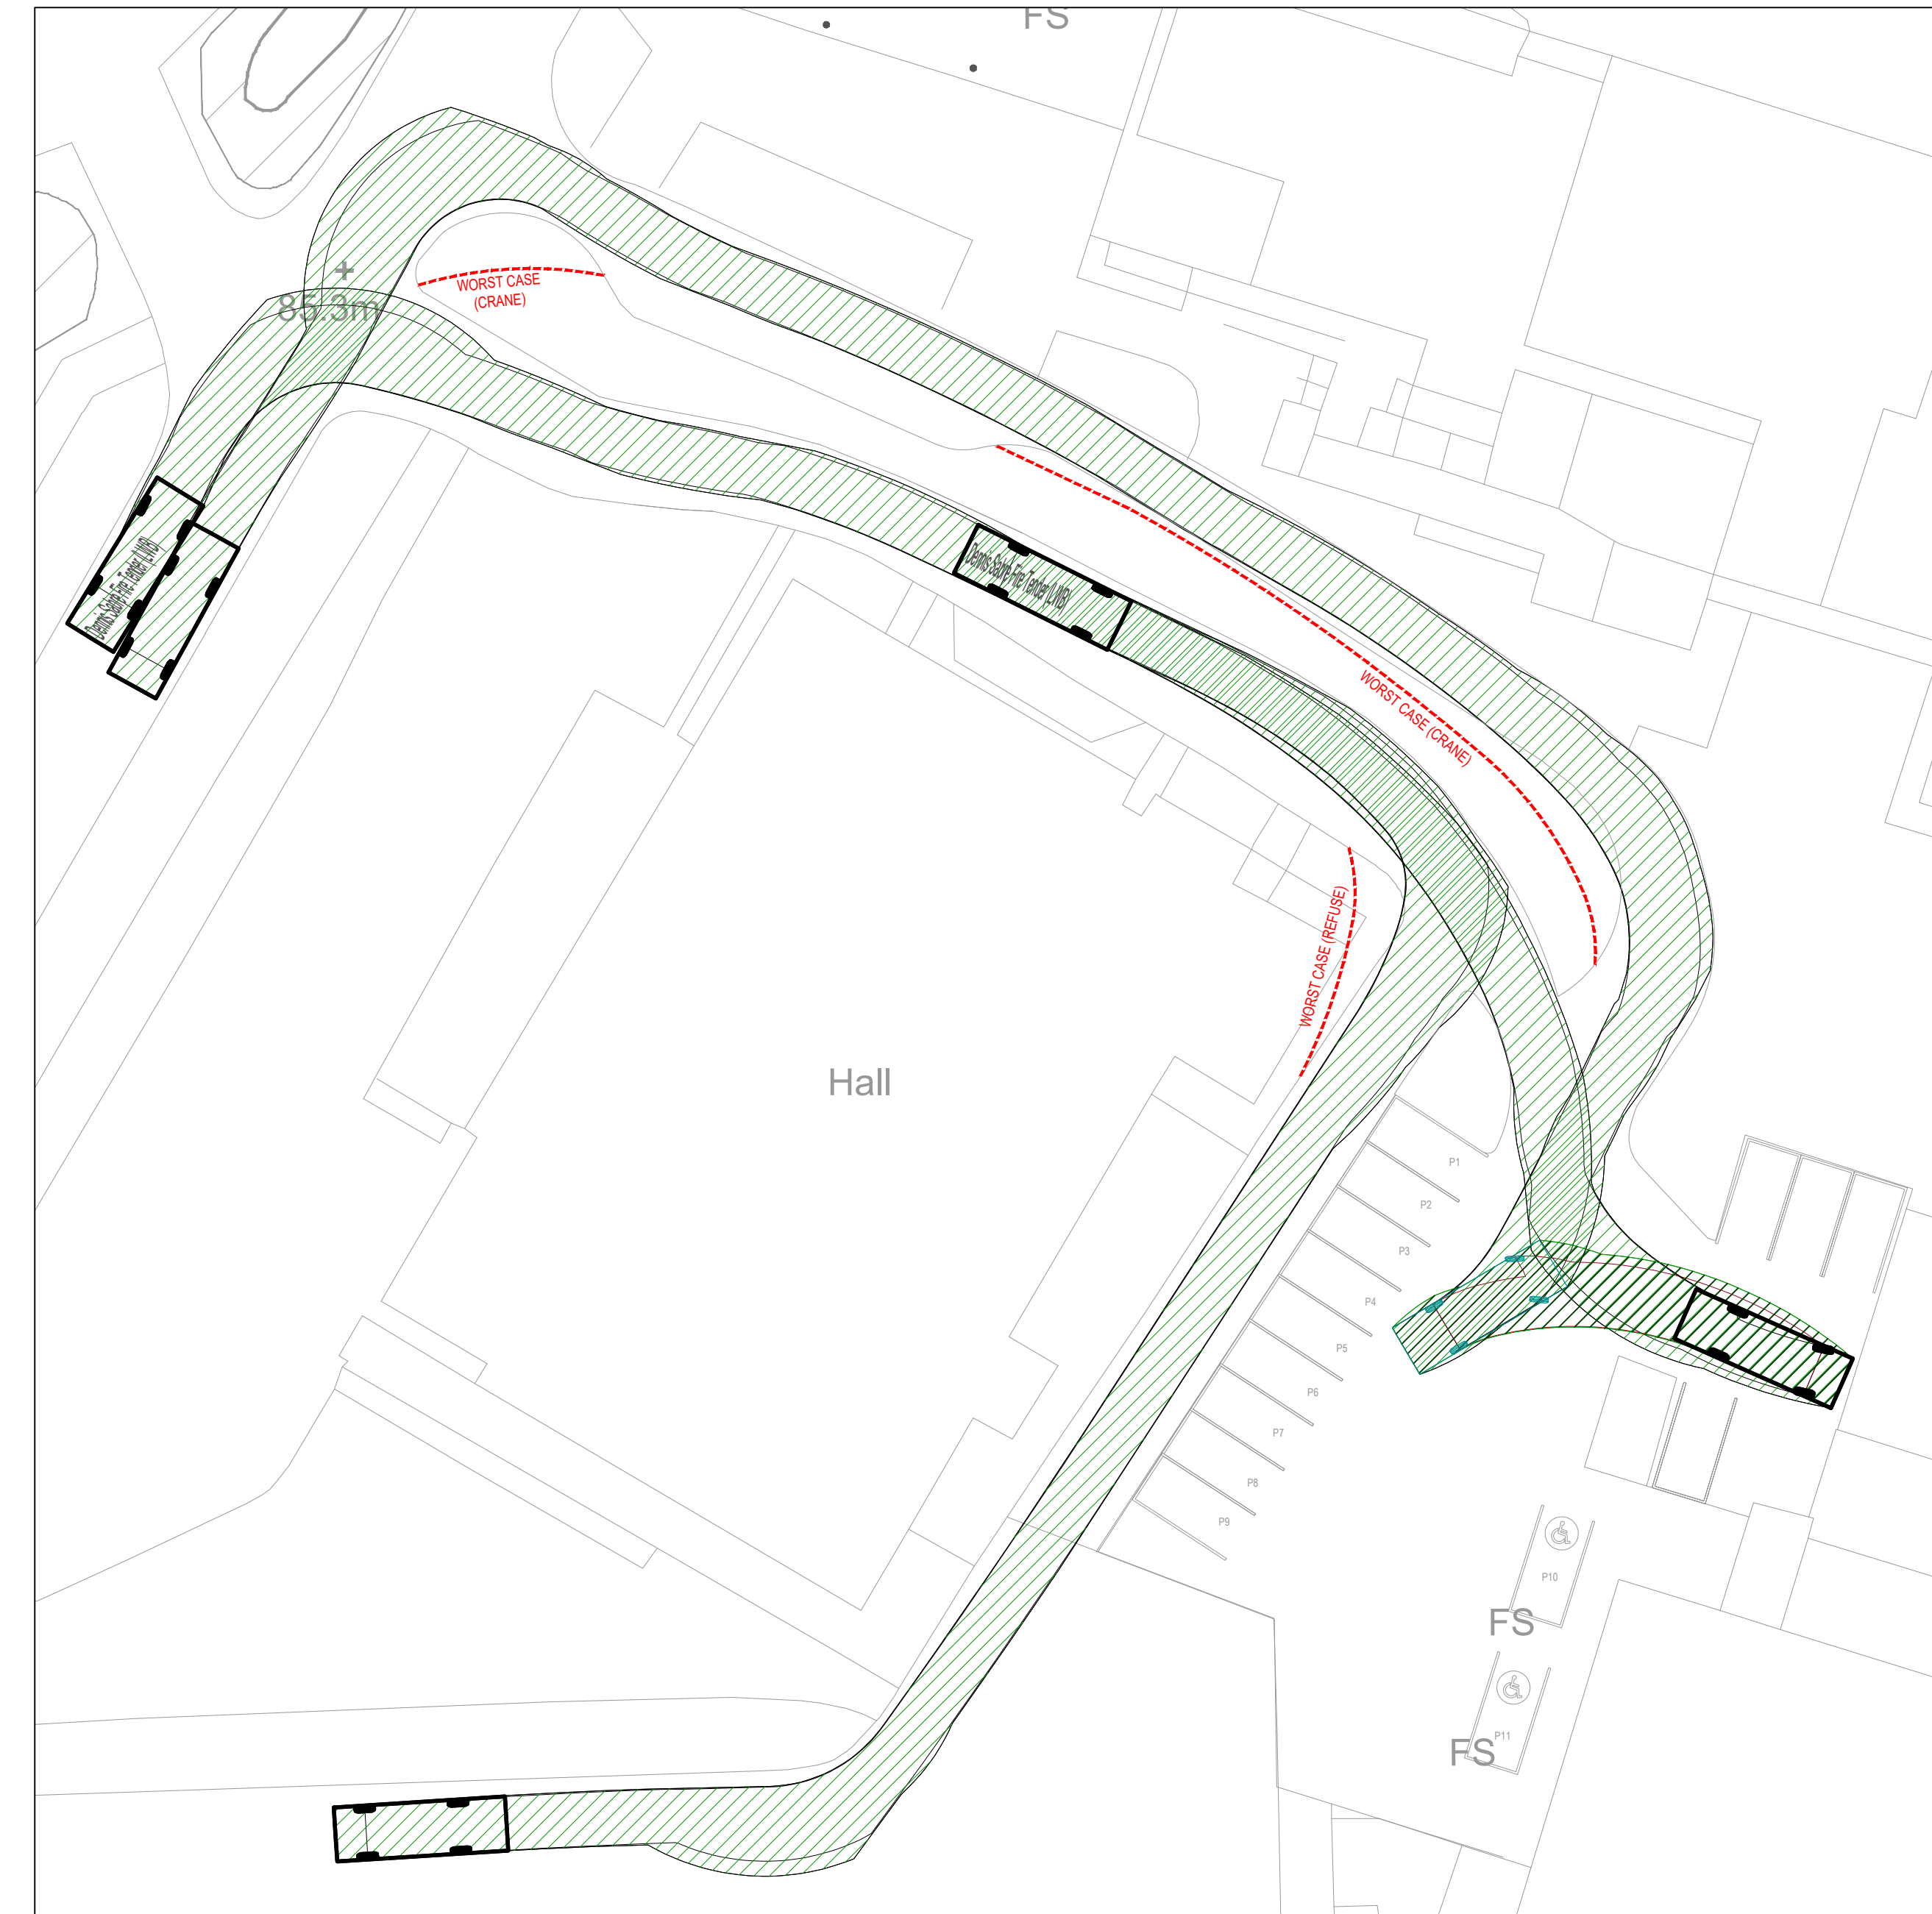

FIRE TENDER

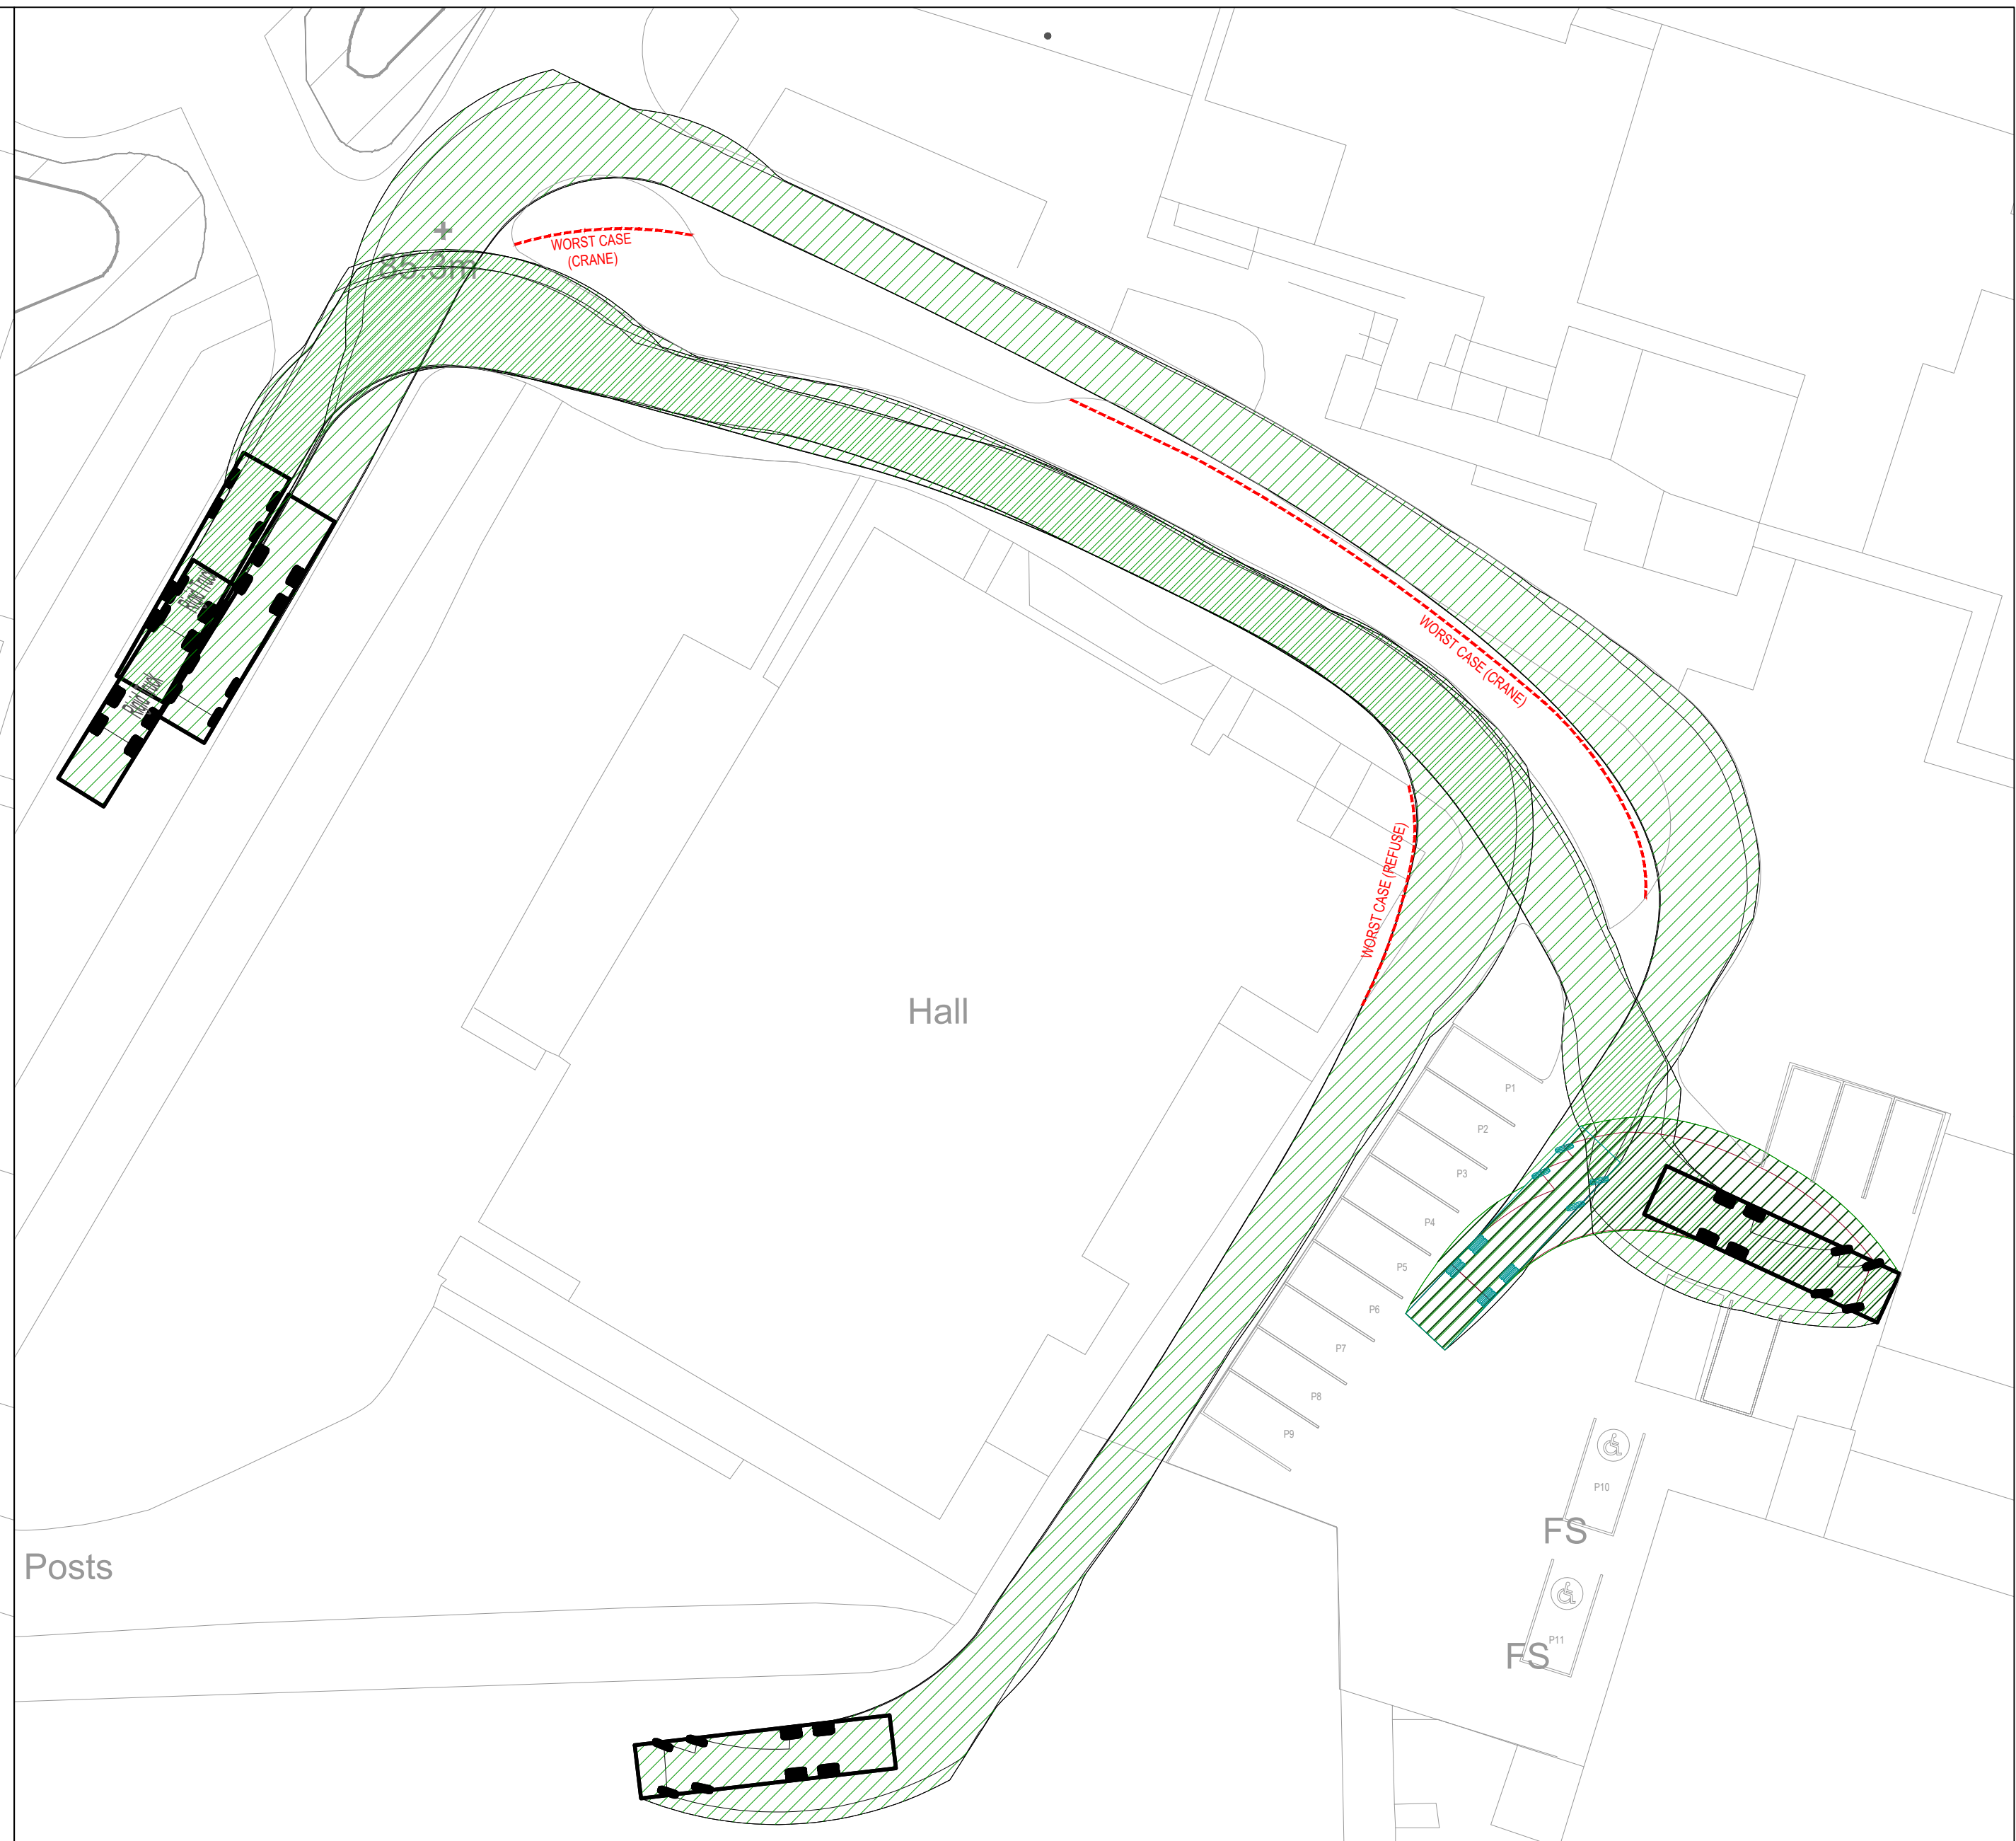


RIGID HGV

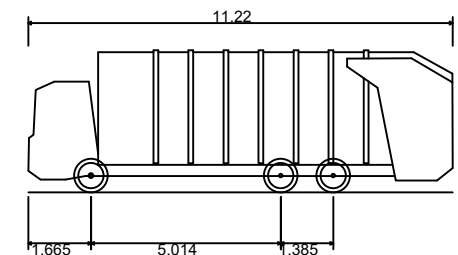

Phoenix 2 Duo Recycler (P2-15W with Elite 6x4 chassis)

Overall Length	11.220m
Overall Width	2.530m
Overall Body Height	3.750m
Min Body Ground Clearance	0.309m
Track Width	2.550m
Lock to lock time	4.00s
Kerb to Kerb Turning Radius	11.550m

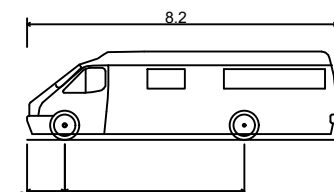

Iveco Van 70C17 Geomeay

Overall Length	2.085m
Overall Width	2.335m
Overall Body Height	0.154m
Min Body Ground Clearance	2.180m
Track Width	6.00s
Lock to lock time	8.100m

8.200m


2.385m

0.358m

2.413m


6.00s

8.210m

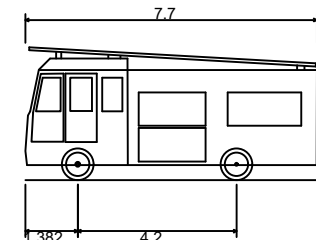

Dennis Sabre Fire Tender (LWB)

Overall Length	7.700m
Overall Width	2.430m
Overall Body Height	3.120m
Min Body Ground Clearance	0.307m
Track Width	2.300m
Lock to lock time	5.00s
Kerb to Kerb Turning Radius	7.400m

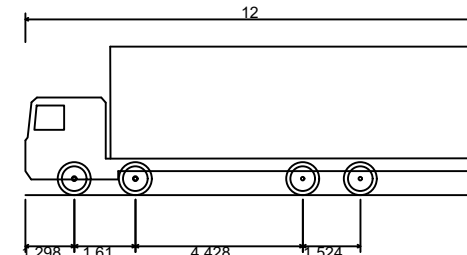

Rigid Truck

Overall Length	12.000m
Overall Width	2.500m
Overall Body Height	3.550m
Min Body Ground Clearance	0.412m
Track Width	2.471m
Lock to lock time	6.00s
Kerb to Kerb Turning Radius	11.900m

12.000m

2.500m


3.550m

0.412m

2.471m

6.00s

11.900m

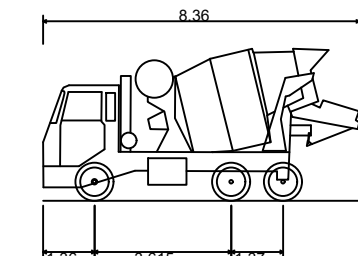

Concrete Mixer

Overall Length	8.360m
Overall Width	2.380m
Overall Body Height	4.027m
Min Body Ground Clearance	0.358m
Max Track Width	2.413m
Lock to lock time	6.00s
Kerb to Kerb Turning Radius	8.210m

8.360m

2.380m

4.027m

0.358m

2.413m

6.00s

8.210m

PT 05.04.19 MP ISSUED FOR COMMENT MC

Rev/ Date Checked/ Description By

PRELIMINARY DRAWING



Client INTERSERVE CONSTRUCTION LTD

Project WREXHAM CUSTODIAL SUITE BODHYFRYD

Drawing title
VEHICLE TRACKING ASSESSMENT
NEW PARKING OPTION 3
SHEET 1 OF 2

Scale at A0 1:250
Drawn by MG
Date APRIL 19

Drawing number
29500-692
Revision suffix P1