

APPENDIX D



Key

Site Boundary

Land Drain

TP36

Trial Pit Locations

WS08

Window Sample Borehole Locations

BH01

Cable Percussion Borehole Locations

Area Inaccessible At Time Of Investigation

REFA

CONSULTING ENGINEERS

CIVIL STRUCTURAL

GEOTECHNICAL ENVIRONMENTAL

45 Bridgeman Terrace

Wigan

Lancashire

WN1 1TT

(01942) 826 020

Email : info@refa.co.uk

Web: www.refa.co.uk

Client:	Anwyl Construction / Bellway Homes	Scale:	NTS	Drawn:	PT		
Project:	Gresford Lane, Llay	Sheet Size:	A3	Date:	30.03.17	Rev	
Drawing Title:	Exploratory Hole Location Plan	Drawing No:	17040/02	Approved:	NA	Revision Details	

© This drawing is the property of REFA and should not be copied, used or its contents divulged without prior written consent
Any discrepancies to this drawing discovered on site should be reported to REFA immediately. IF IN DOUBT ASK!

APPENDIX E




Key

- Site Boundary
- Line Of Existing Drainage
- Greenfield Area (Soft)
- Greenfield Area (V.Soft)
- Greenfield Area (Firm)
- Concrete
- Standing Water

Client:	Anwyl Construction / Bellway Homes Ltd	Scale:	NTS	Drawn:	PT		
Project:	Gresford Lane, Llay	Sheet Size:	A3	Date:	13.03.17	Rev	
Drawing Title:	Walk Over Survey	Drawing No:	17040/01	Approved:	NA	Revision Details	

APPENDIX F

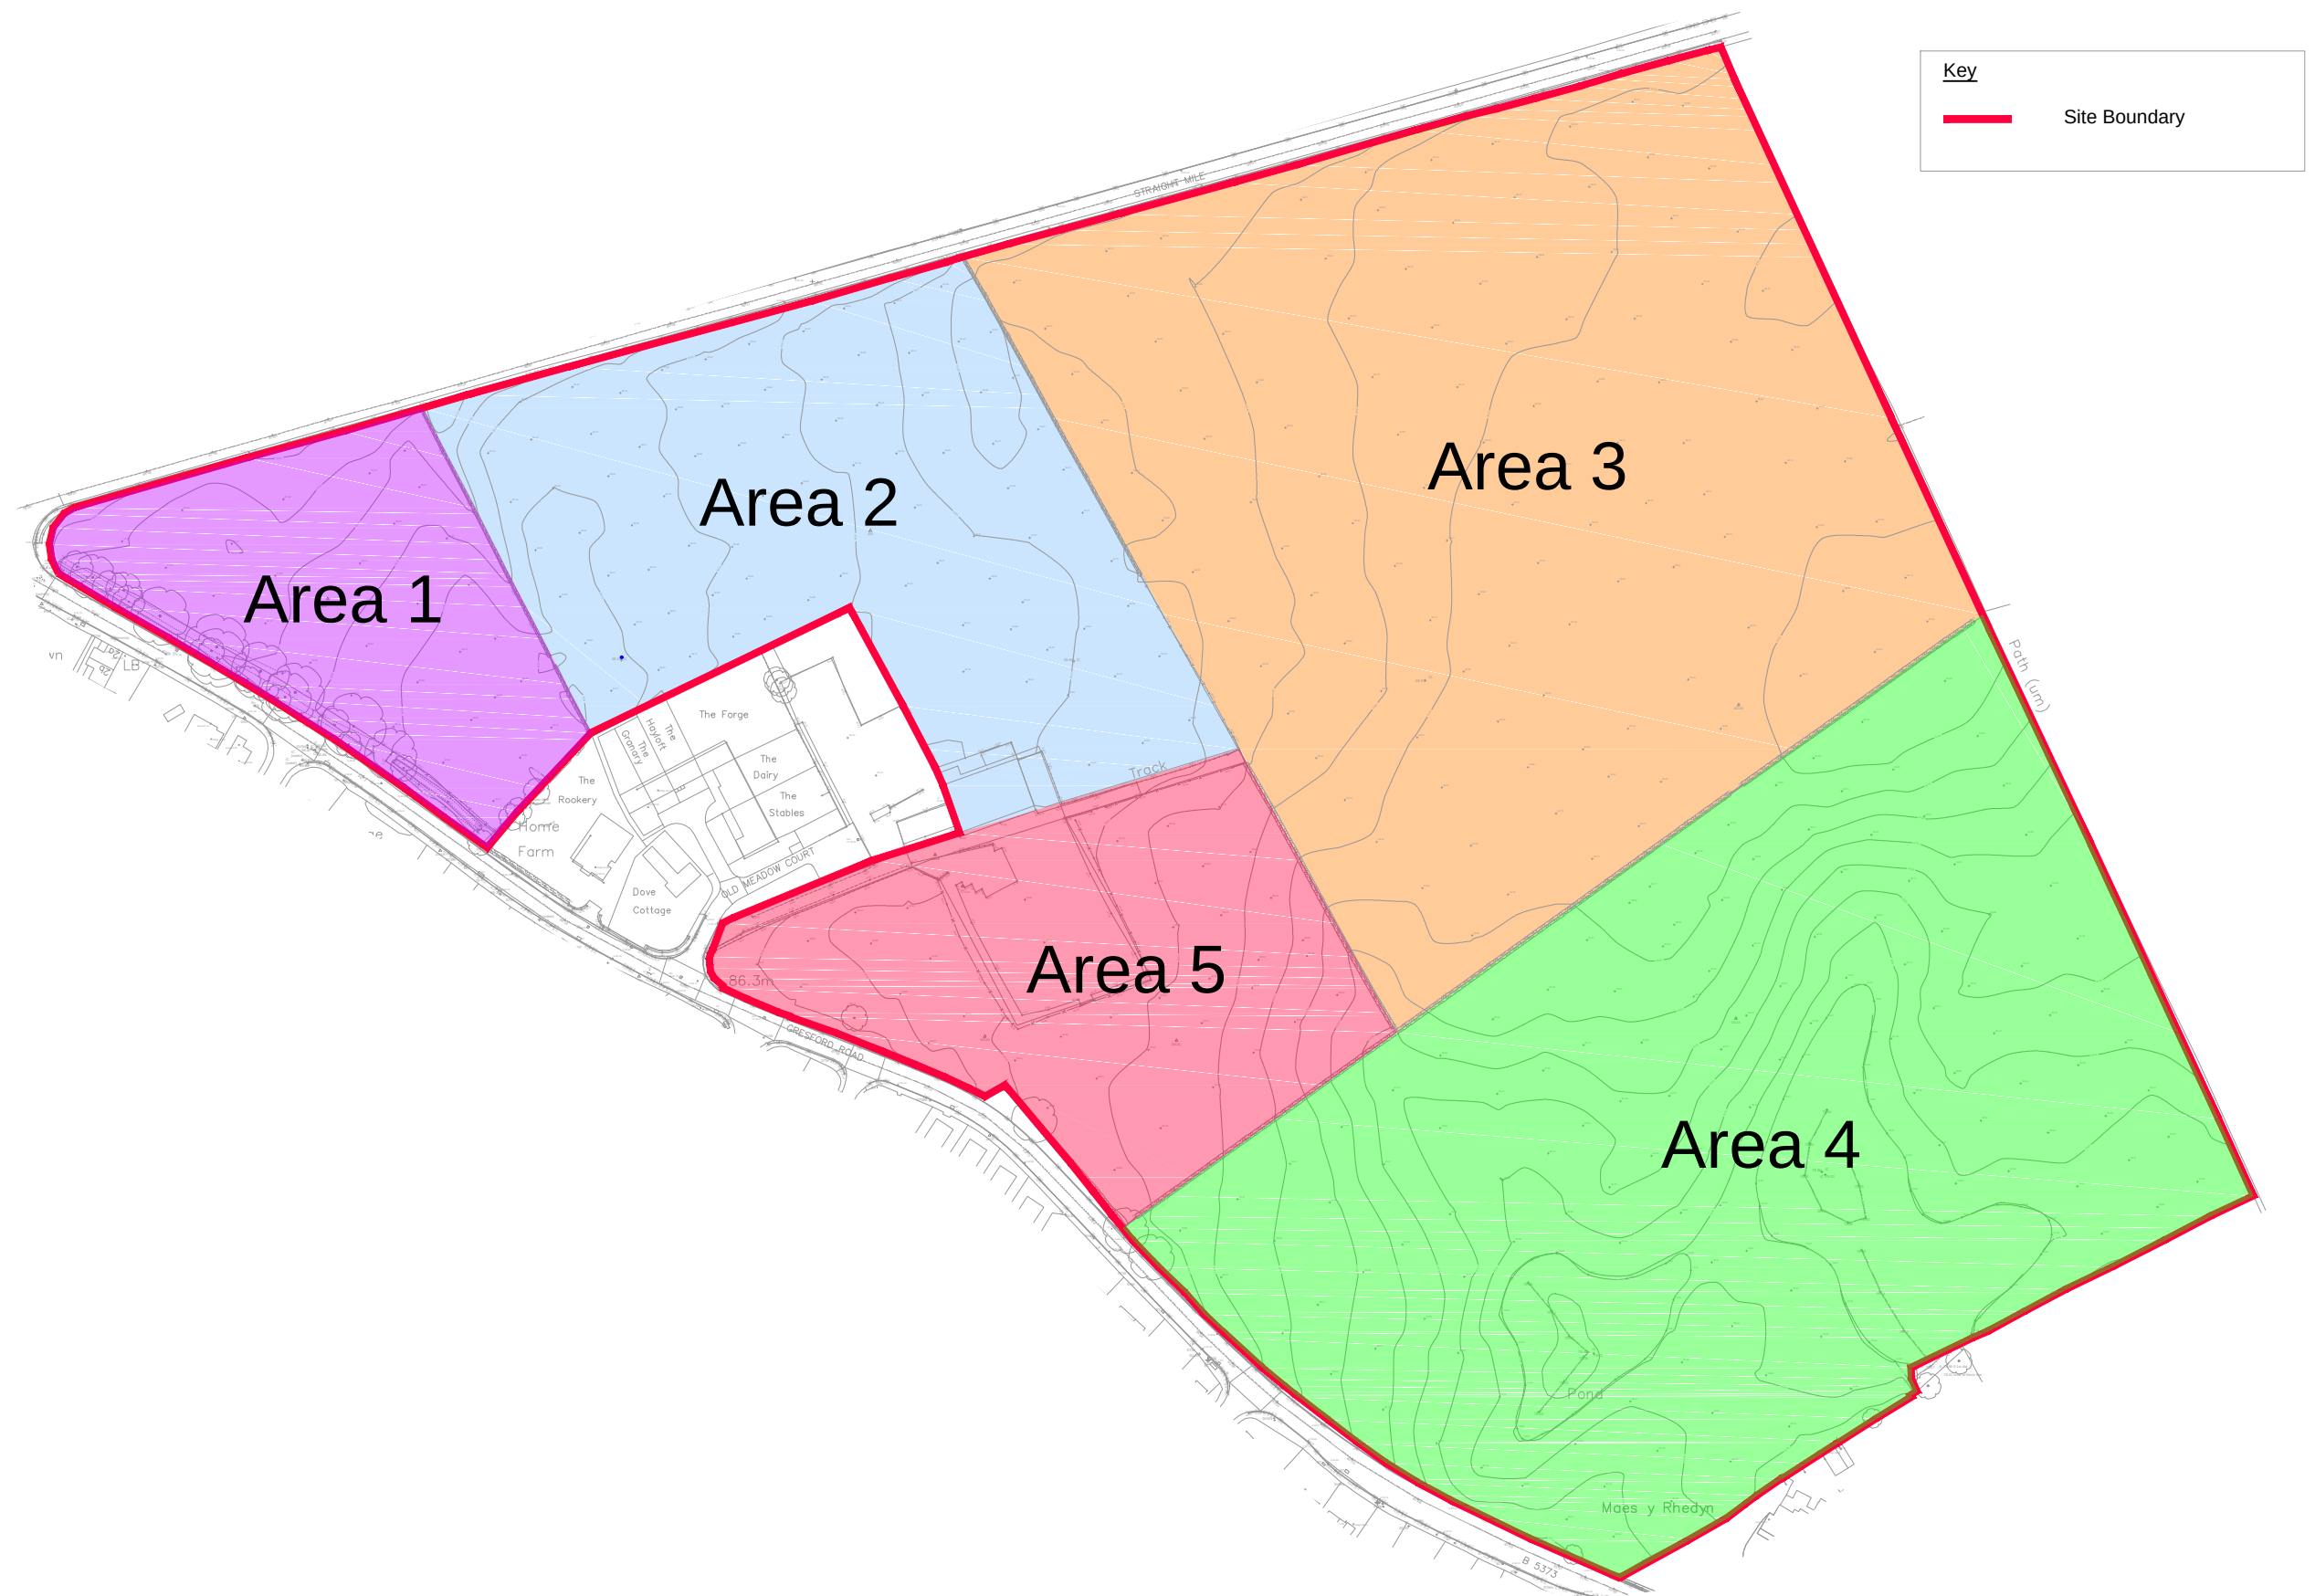

 CIVIL STRUCTURAL GEOTECHNICAL ENVIRONMENTAL	45 Bridgeman Terrace Wigan Lancashire WN1 1TT (01942) 826 020 Email : info@refa.co.uk Web: www.refa.co.uk	Client:	Anwyl Construction / Bellway Homes Ltd	Scale:	NTS	Drawn:	PT		
		Project:	Gresford Lane, Llay	Sheet Size:	A3	Date:	30.03.17	Rev	
		Drawing Title:	Site Walkover Photo's Plan	Drawing No:	17040/04	Approved:	NA	Revision Details	

© This drawing is the property of REFA and should not be copied, used or its contents divulged without prior written consent
Any discrepancies to this drawing discovered on site should be reported to REFA immediately. IF IN DOUBT ASK!

APPENDIX G

Site Walkover Photographs



Photo 1: General view north-east along Straight Mile Road from the junction of Gresford Rd and Straight Mile Road



Photo 2: General view south-east along Gresford Road from the junction of Gresford Road and Straight Mile Road

Area 1

Photo 3: General view north-west from the south eastern corner of area 1



Photo 4 – View of a drainage ditch along the southwestern boundary of the site in area 1



Photo 5 – General view north-west of area 1



Photo 6 – General view south-east of area 1

Area 2

Photo 7 – General view north of area 2



Photo 8 – General view east of area 2



Photo 9 – View of barn conversions which back onto area 2 from the east



Photo 10 – View of manhole in western end of area 2 and gate leading to area 1



Photo 11 – General view south of area 2 with barn conversions in the distance



Photo 12 – General view north east of area 2



Photo 13 – General view south west of area 2



Photo 14 – General view north west of area 2

Area 3

Photo 15 – General view north of area 3



Photo 16 – General view south of area 3



Photo 17 – General view south-west of area 3



Photo 18 – General view north-east of area 3 with a patch of water-logged ground in the foreground

Area 4

Photo 19 – View of gate leading from area 3 into area 4



Photo 20 – General view north of area 4



Photo 21 – General view west of area 4 showing a patch of water-logged ground in the foreground



Photo 22 – View of manhole in patch of waterlogged ground in area 4



Photo 23 – General view south of area 4



Photo 24 – General view west of area 4 showing a pond in the foreground



Photo 25 – View of manhole in pond in area 4



Photo 26 – General view east of area 4

Area 5

Photo 27 – General view north of area 5 showing area of concrete hardstanding for agricultural stores in the background



Photo 28 – General view east of area 5



Photo 29 – View of animal feeding trough in area 5



Photo 30 – View of tree lined bund which runs along the side of the area of agricultural storage yard



Photo 31 – General view west of area 5



Photo 32 – General view south-east of area 5



Photo 33 – View south of agricultural storage yard showing mounds of stockpiled manure



Photo 34 – View north east of agricultural storage yard showing stockpiled silage and farm machinery



Photo 35 – View north of stockpiled materials to the rear of silage bales



Photo 36 – View north of stockpiled wood and farm machinery in the agricultural storage yard



Photo 37 – View south of bund which runs along eastern edge of agricultural storage yard



Photo 38 – View north of cow shed on the norther edge of the agricultural storage yard



Photo 39 – View north-east of track which leads to area 3



Photo 40 – View south-west of track which leads to Gresford Road



Photo 41 – View of former vehicle repair workshop on across Gresford Road from the southwestern site boundary