


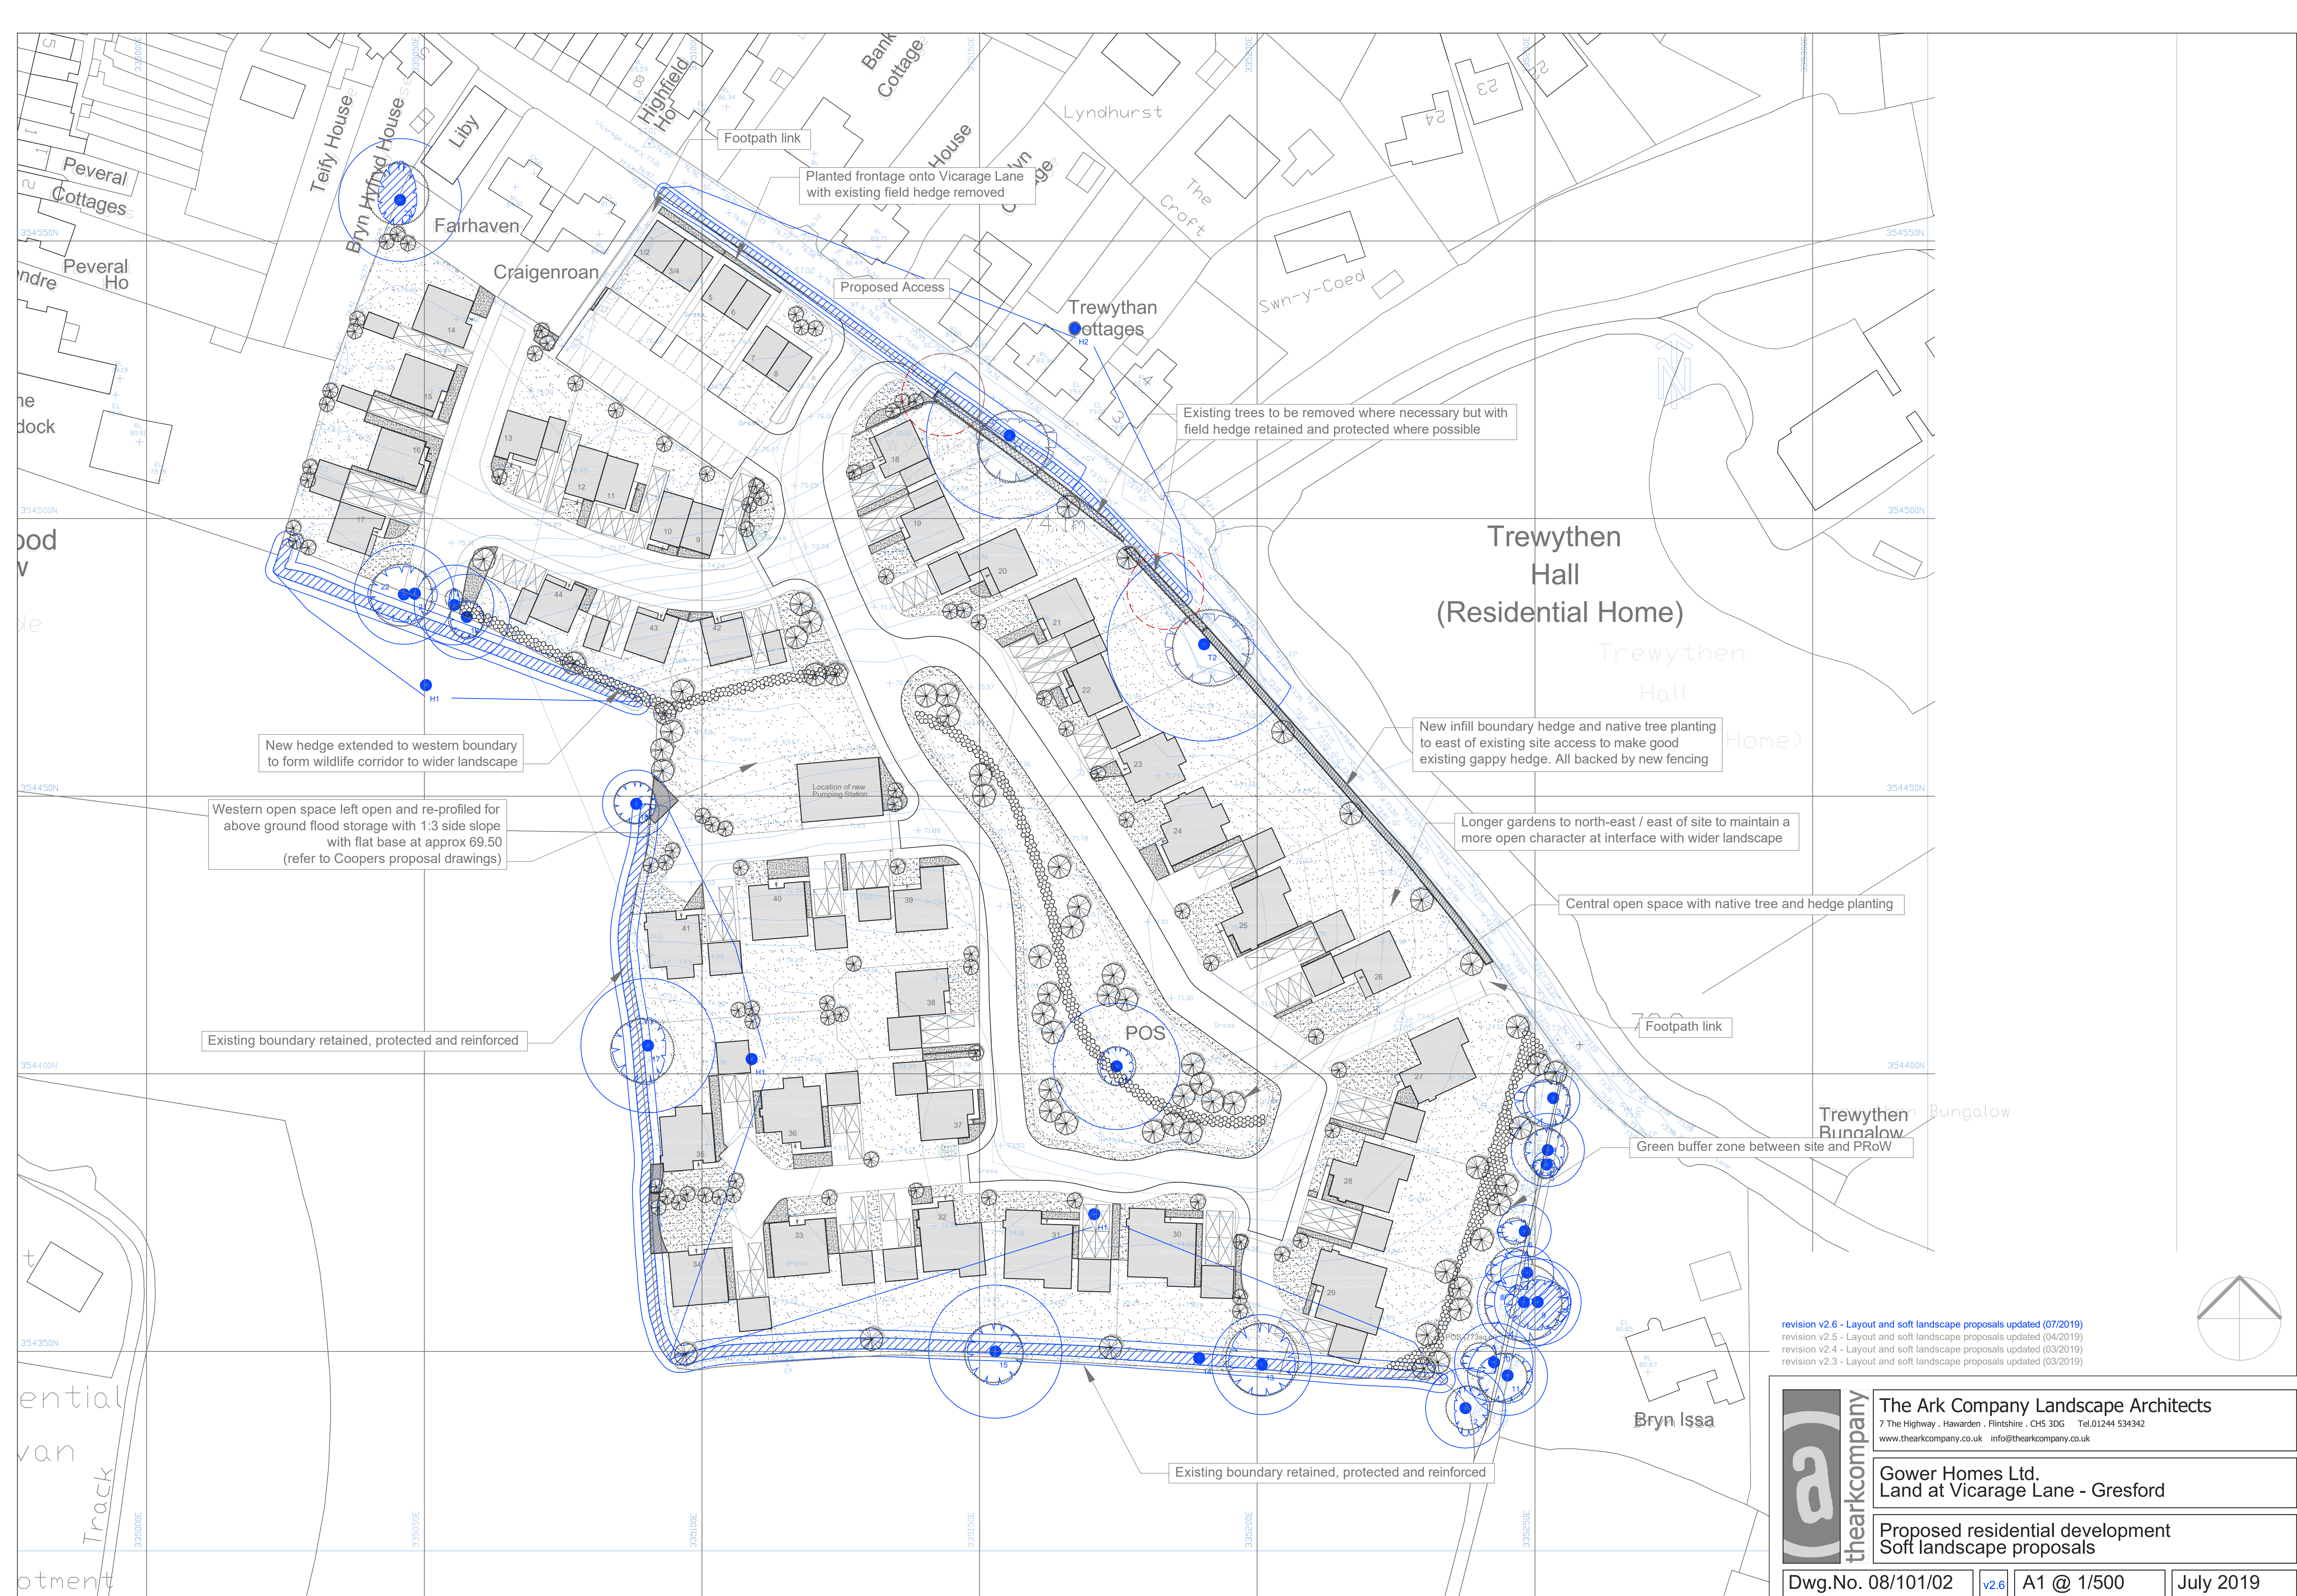

revision v2.6 - Layout and soft landscape proposals updated (07/2019)
revision v2.5 - Layout and soft landscape proposals updated (04/2019)
revision v2.4 - Layout and soft landscape proposals updated (03/2019)
revision v2.3 - Layout and soft landscape proposals updated (03/2019)

 thearkcompany	The Ark Company Landscape Architects 7 The Highway, Hawarden, Flintshire, CH5 3DG Tel.01244 534342 www.thearkcompany.co.uk info@thearkcompany.co.uk
	Gower Homes Ltd. Land at Vicarage Lane - Gresford
	Proposed residential development Soft landscape proposals
Dwg.No. 08/101/02	
v2.6	
A1 @ 1/500	
July 2019	