

DO NOT SCALE OFF THIS DRAWING

GENERAL NOTES




This drawing to read in conjunction with all relevant structural and architectural drawings and specifications.

All dimensions to be checked on site by the contractor / fabricator prior to commencement of works.

All dimensions are in millimetres unless stated otherwise.


All works to be carried out in strict accordance with the engineer's specifications, relevant British Standards and where applicable Local Authorities requirements.

For final setting out information relating to grid lines and wall positions refer to the architect's drawings.

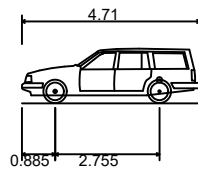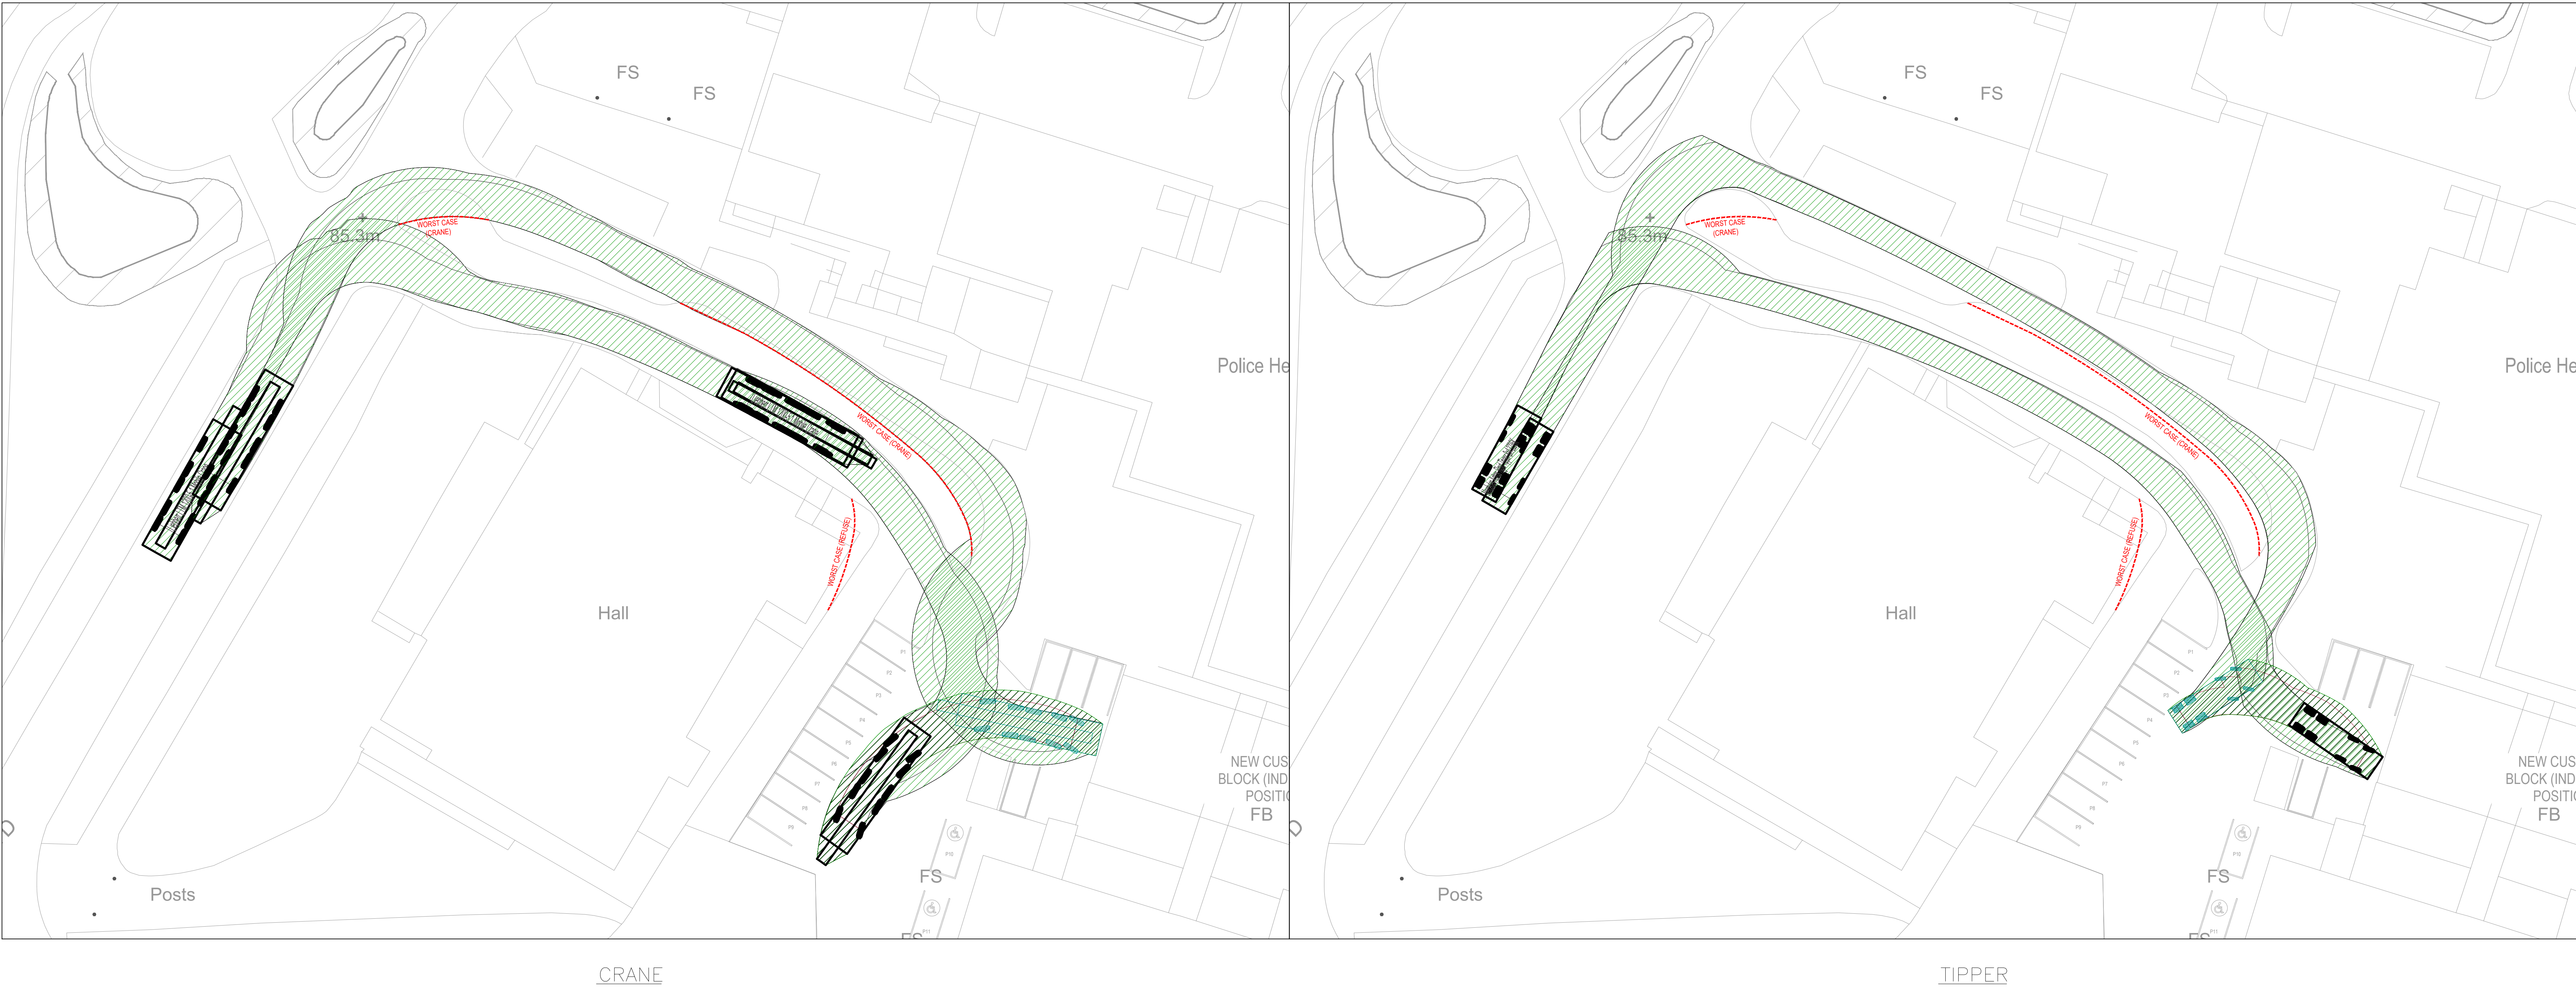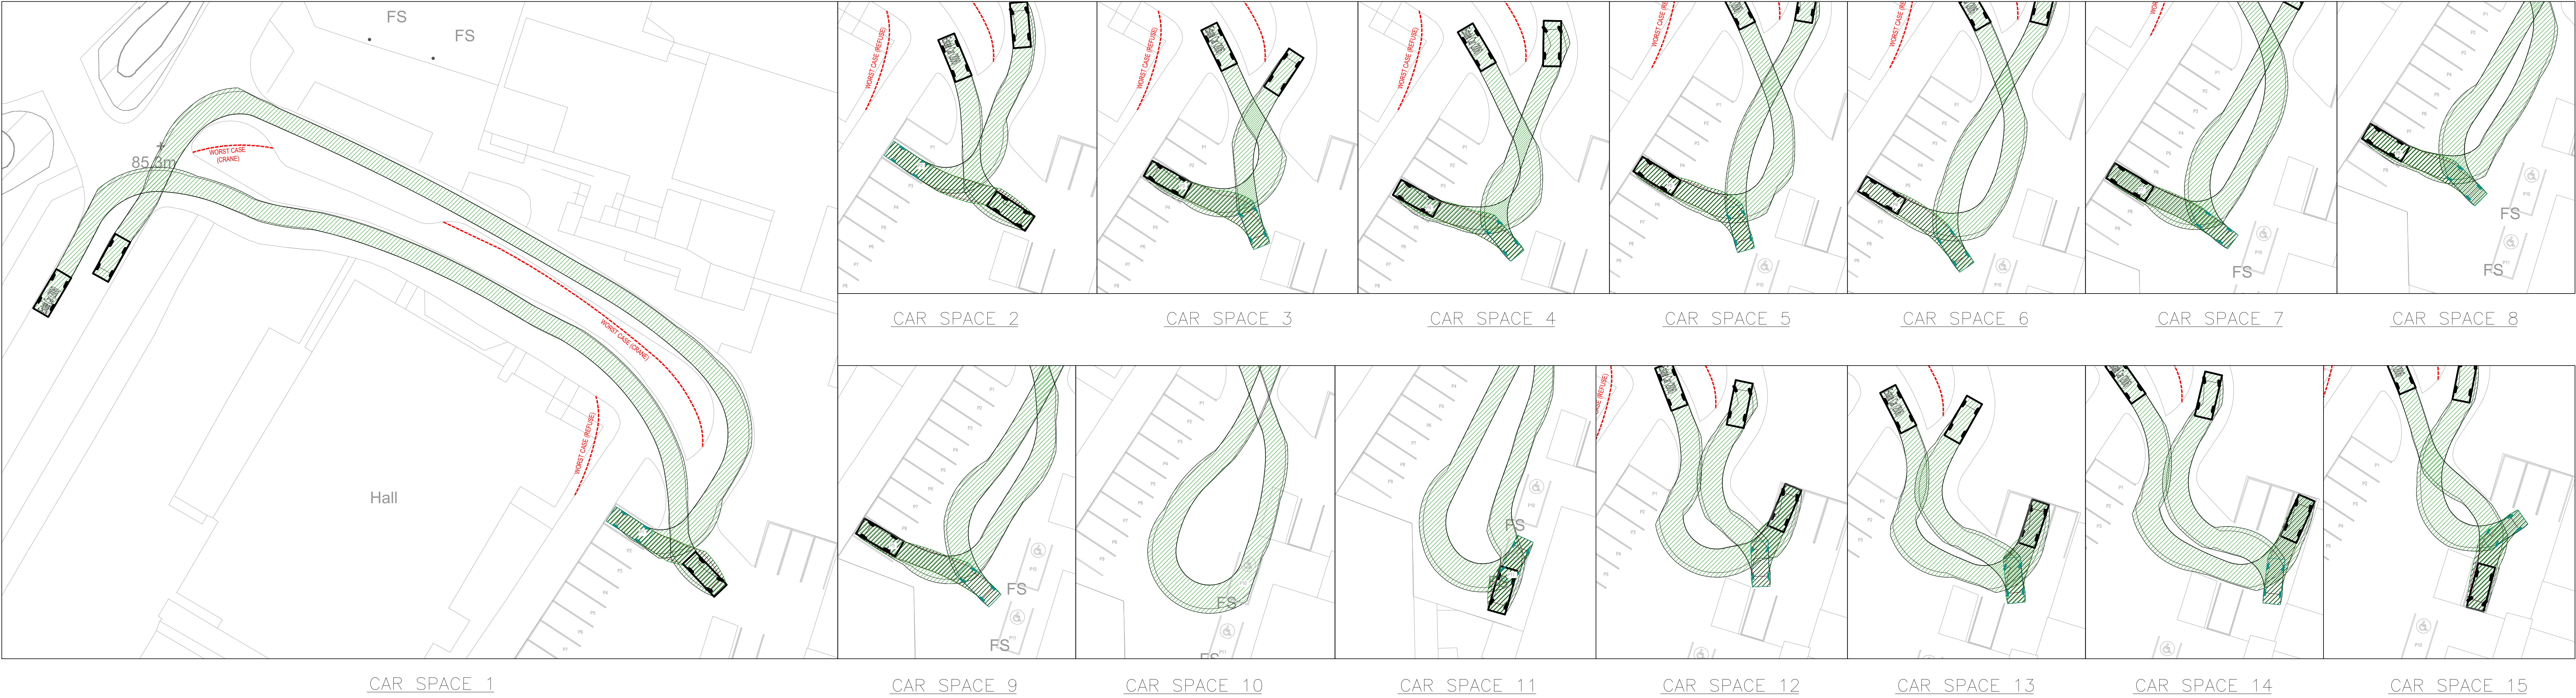


Estate Car (2006)

Overall Length	4.710m
Overall Width	1.884m
Overall Body Height	1.442m
Min Body Ground Clearance	0.207m
Max Track Width	1.756m
Lock to lock time	4.00s
Kerb to Kerb Turning Radius	5.950m

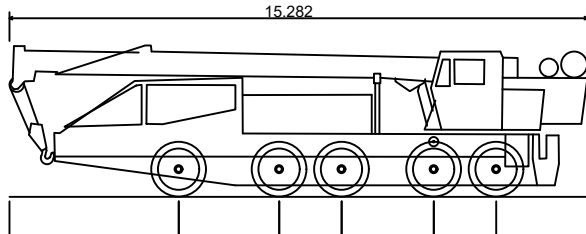

Liebherr LTM 1200-5.1 Mobile Crane

Overall Length	15.282m
Overall Width	3.000m
Overall Body Height	4.000m
Min Body Ground Clearance	0.300m
Track Width	3.000m
Lock to lock time	1.00s
Kerb to Kerb Turning Radius	9.775m

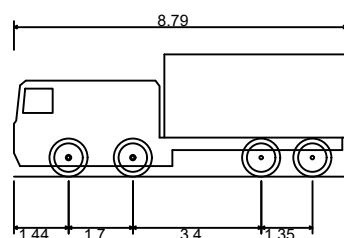

Mercedes Actros Rigid Tipper 8x4 3236K

Overall Length	8.790m
Overall Width	2.450m
Overall Body Height	2.250m
Min Body Ground Clearance	0.250m
Track Width	2.450m
Lock to lock time	5.00s
Wall to Wall Turning Radius	10.750m

P1	05.04.19	MP	ISSUED FOR COMMENT	MG
Rev	Date	Checked	Description	By

PRELIMINARY DRAWING



Client
INTERSERVE CONSTRUCTION LTD

Project
WREXHAM CUSTODIAL SUITE
BODHYFRYD

Drawing title
VEHICLE TRACKING ASSESSMENT
NEW PARKING OPTION 3
SHEET 2 OF 2

Scale at A0	1:250	Drawing number	29500-693
Drawn by	MG	Revision suffix	P1
Date	APRIL 19		