
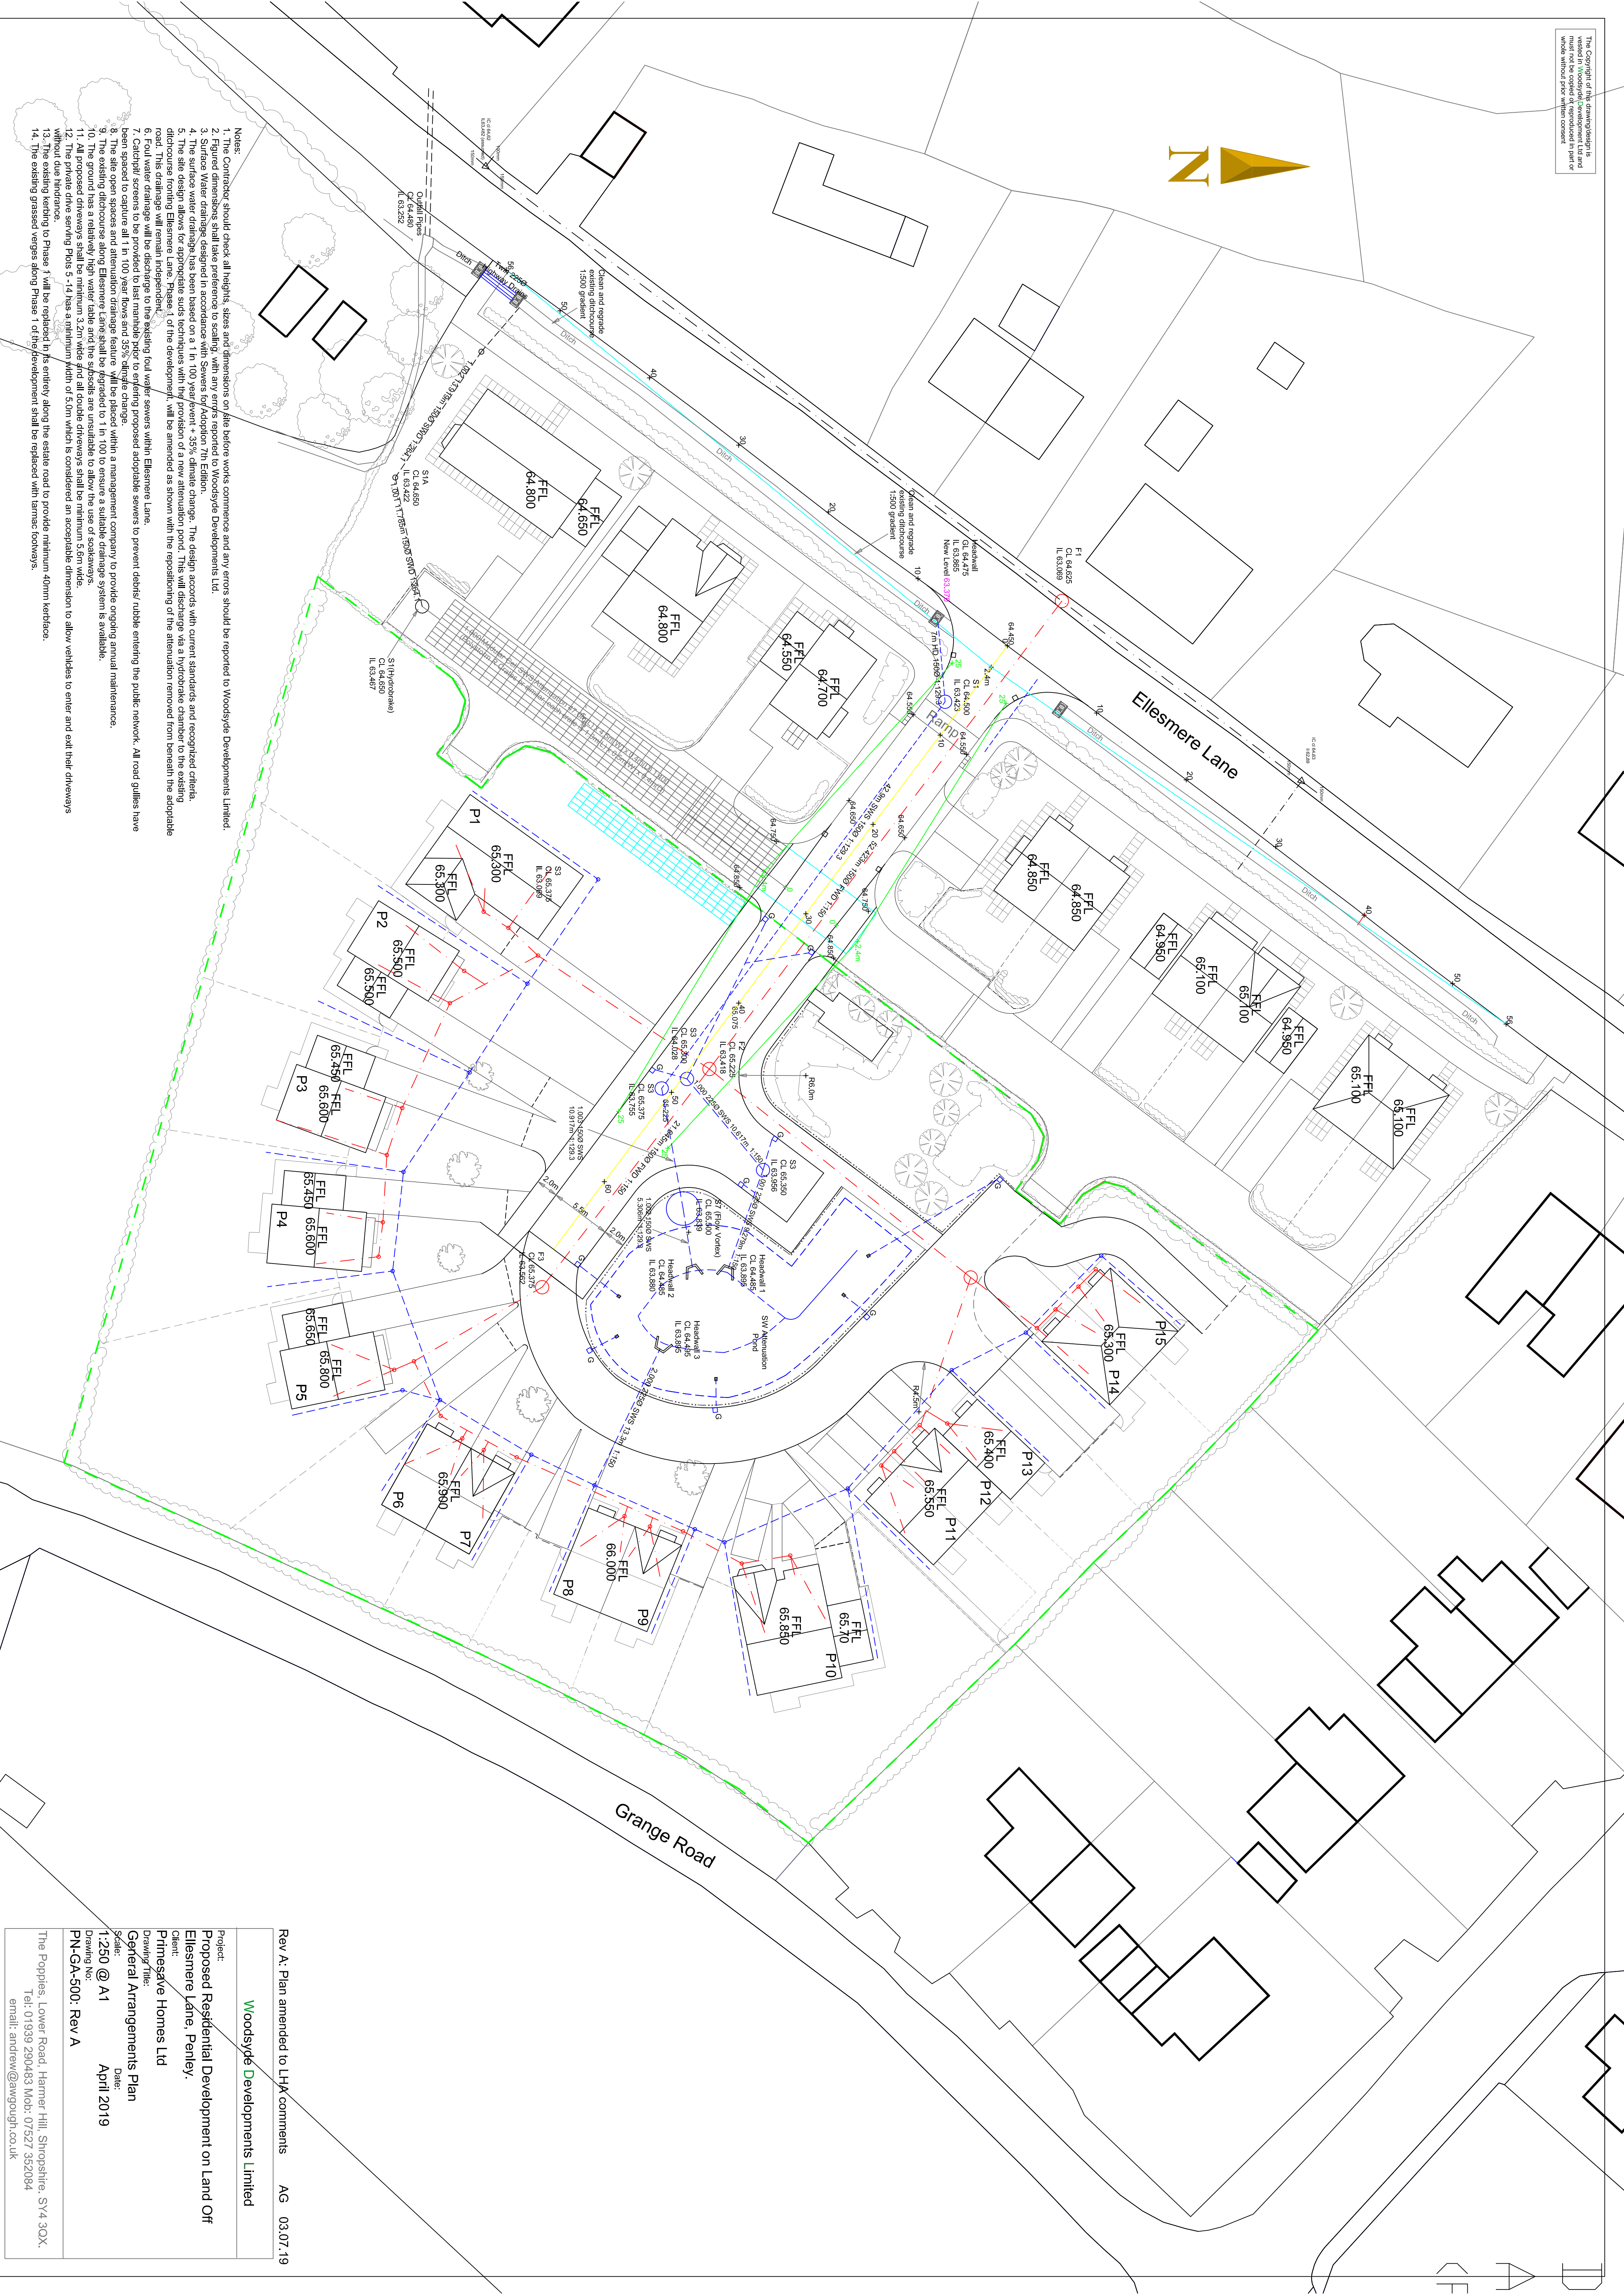


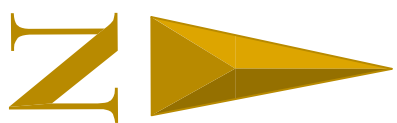

Rev A: Plan amended to LHX comments AG 03.07.19

Woodsyde Developments Limited

Project:
Proposed Residential Development on Land Off
Ellesmere Lane, Penley.

Client:
Primesave Homes Ltd

Drawing Title:
General Arrangements Plan

Scale:
1:250 @ A1 April 2019

Drawing No:
PN-GA-500: Rev A

The Poppies, Lower Road, Hammer Hill, Shropshire, SY4 3GX,
Tel: 01939 290483 Mob: 07527 352084
email: andrew@awgough.co.uk