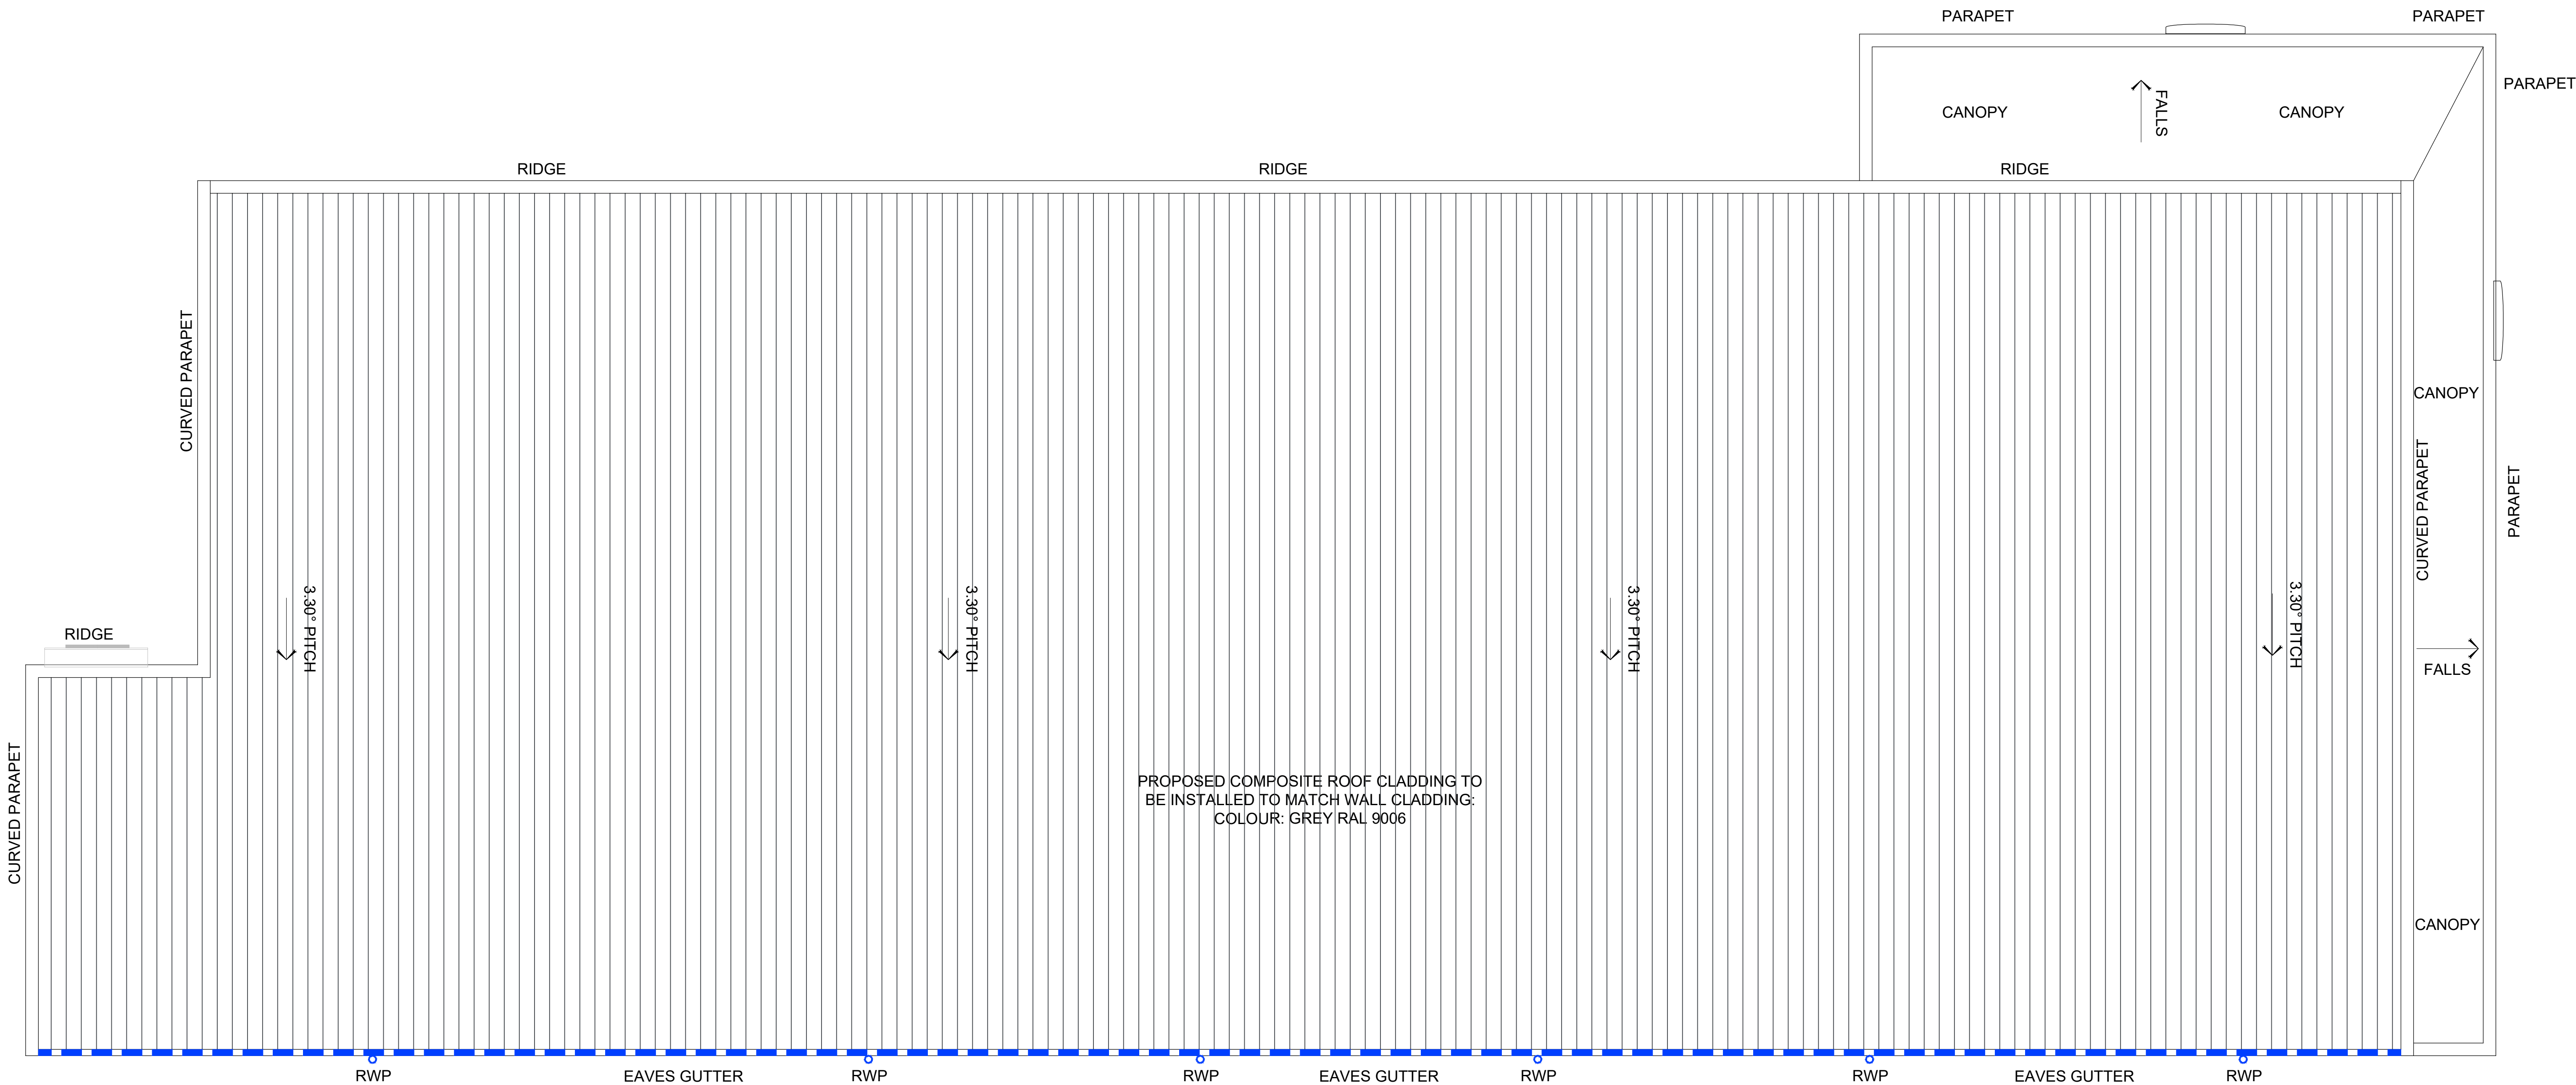
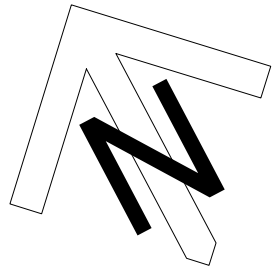


Rev	Date	Description	Reviewed by	Checked by	LMC
B	01.08.19	BUILDING PLAN UPDATED			
A	22.03.19	BUILDING ALTERED TO LIDL REQUEST			


STATUS: PLANNING

Client
LIDL GREAT BRITAIN LTD -
RUNCORN, WA7 1SE

Project
BODHYFRYD, WREXHAM

Title
PROPOSED ROOF PLAN

ONE DESIGN
ARCHITECTURAL SERVICES

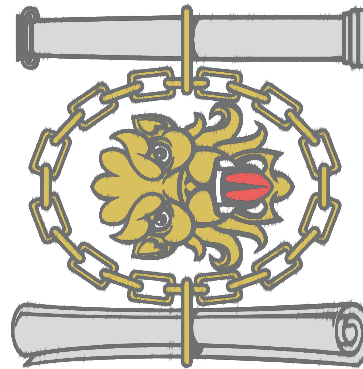

DESIGN

SERVICES

Chartered Institute of
Architectural Technologists
Registered Practice

One Design Architectural Services Ltd
Unit 1, Merchants Quay,
Phase II, Ashley Lane, Shipley
West Yorkshire, BD17 7DB
0 1 2 7 4 5 9 1 1 8 8
www.onedesignarchts.com
mail@onedesignarchts.com