


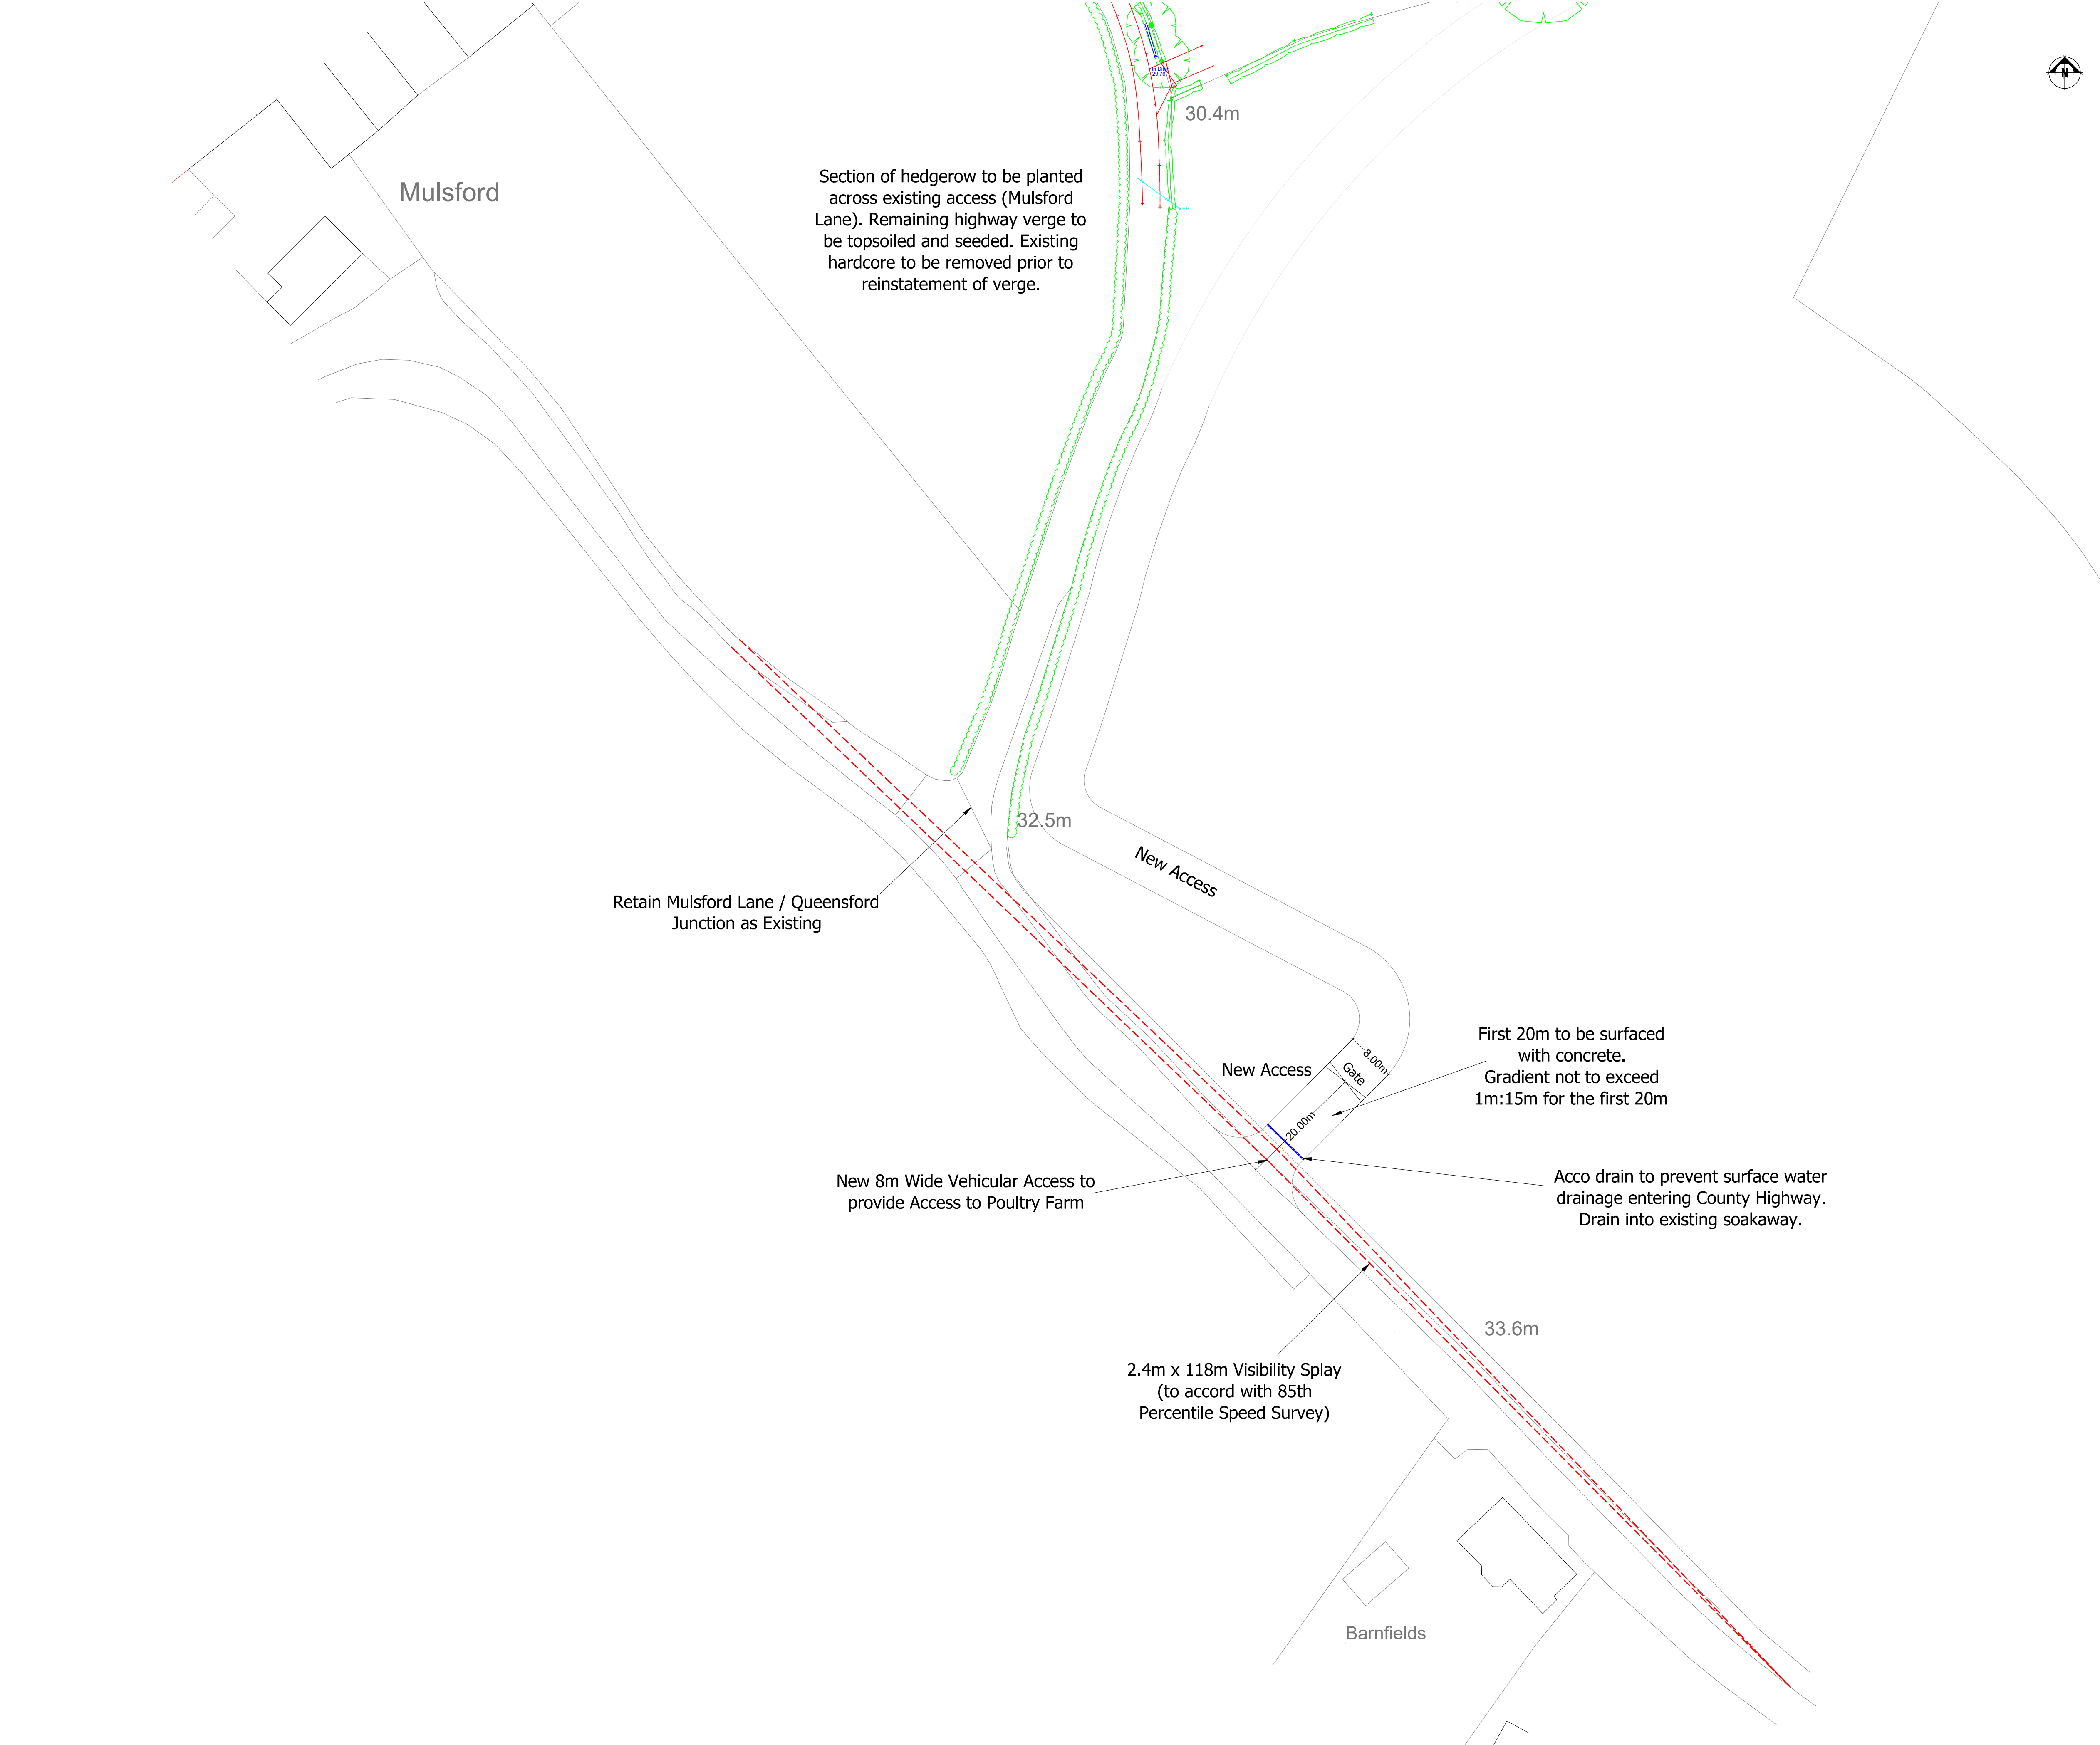

THIS DRAWING IS TO BE READ IN CONJUNCTION WITH ALL RELATED DRAWINGS. ALL DIMENSIONS MUST BE CHECKED AND VERIFIED ON SITE BEFORE COMMENCING ANY WORK OR PRODUCING SHOP DRAWINGS. THE ORIGINATOR SHOULD BE NOTIFIED IMMEDIATELY OF ANY DISCREPANCY. THIS DRAWING IS COPYRIGHT AND REMAINS THE PROPERTY ROGER PARRY & PARTNERS.

KEY

Rev	Description	Date	Dr by	App by
Original	by			



Residential - Agricultural - Commercial	
Job	Proposed grain store extension
Title	Proposed Highway Plan
Location	Mulsford Farm Mulsford Sarn Malpas SY14 7LP
Client	Huxley Farms
Scales	A1 @ 1:500
Drawing No.	RJC-MZ63-Huxley-06
Drawn by	AZ
Date 30/05/2019	

HOGSTOW HALL, MINSTERLEY
SHREWSBURY, SHROPSHIRE, SY5 0HZ
Tel: 01743 791336 Fax: 01743 792770
email: mail@rogerparry.net
Web address: www.rogerparry.net
Roger Parry & Partners LLP Partnership no: OC13220
Registered Office Hopton Hall, Minsterley, Shrewsbury, SY5 0HZ
A list of members of the LLP is available at the above address.