


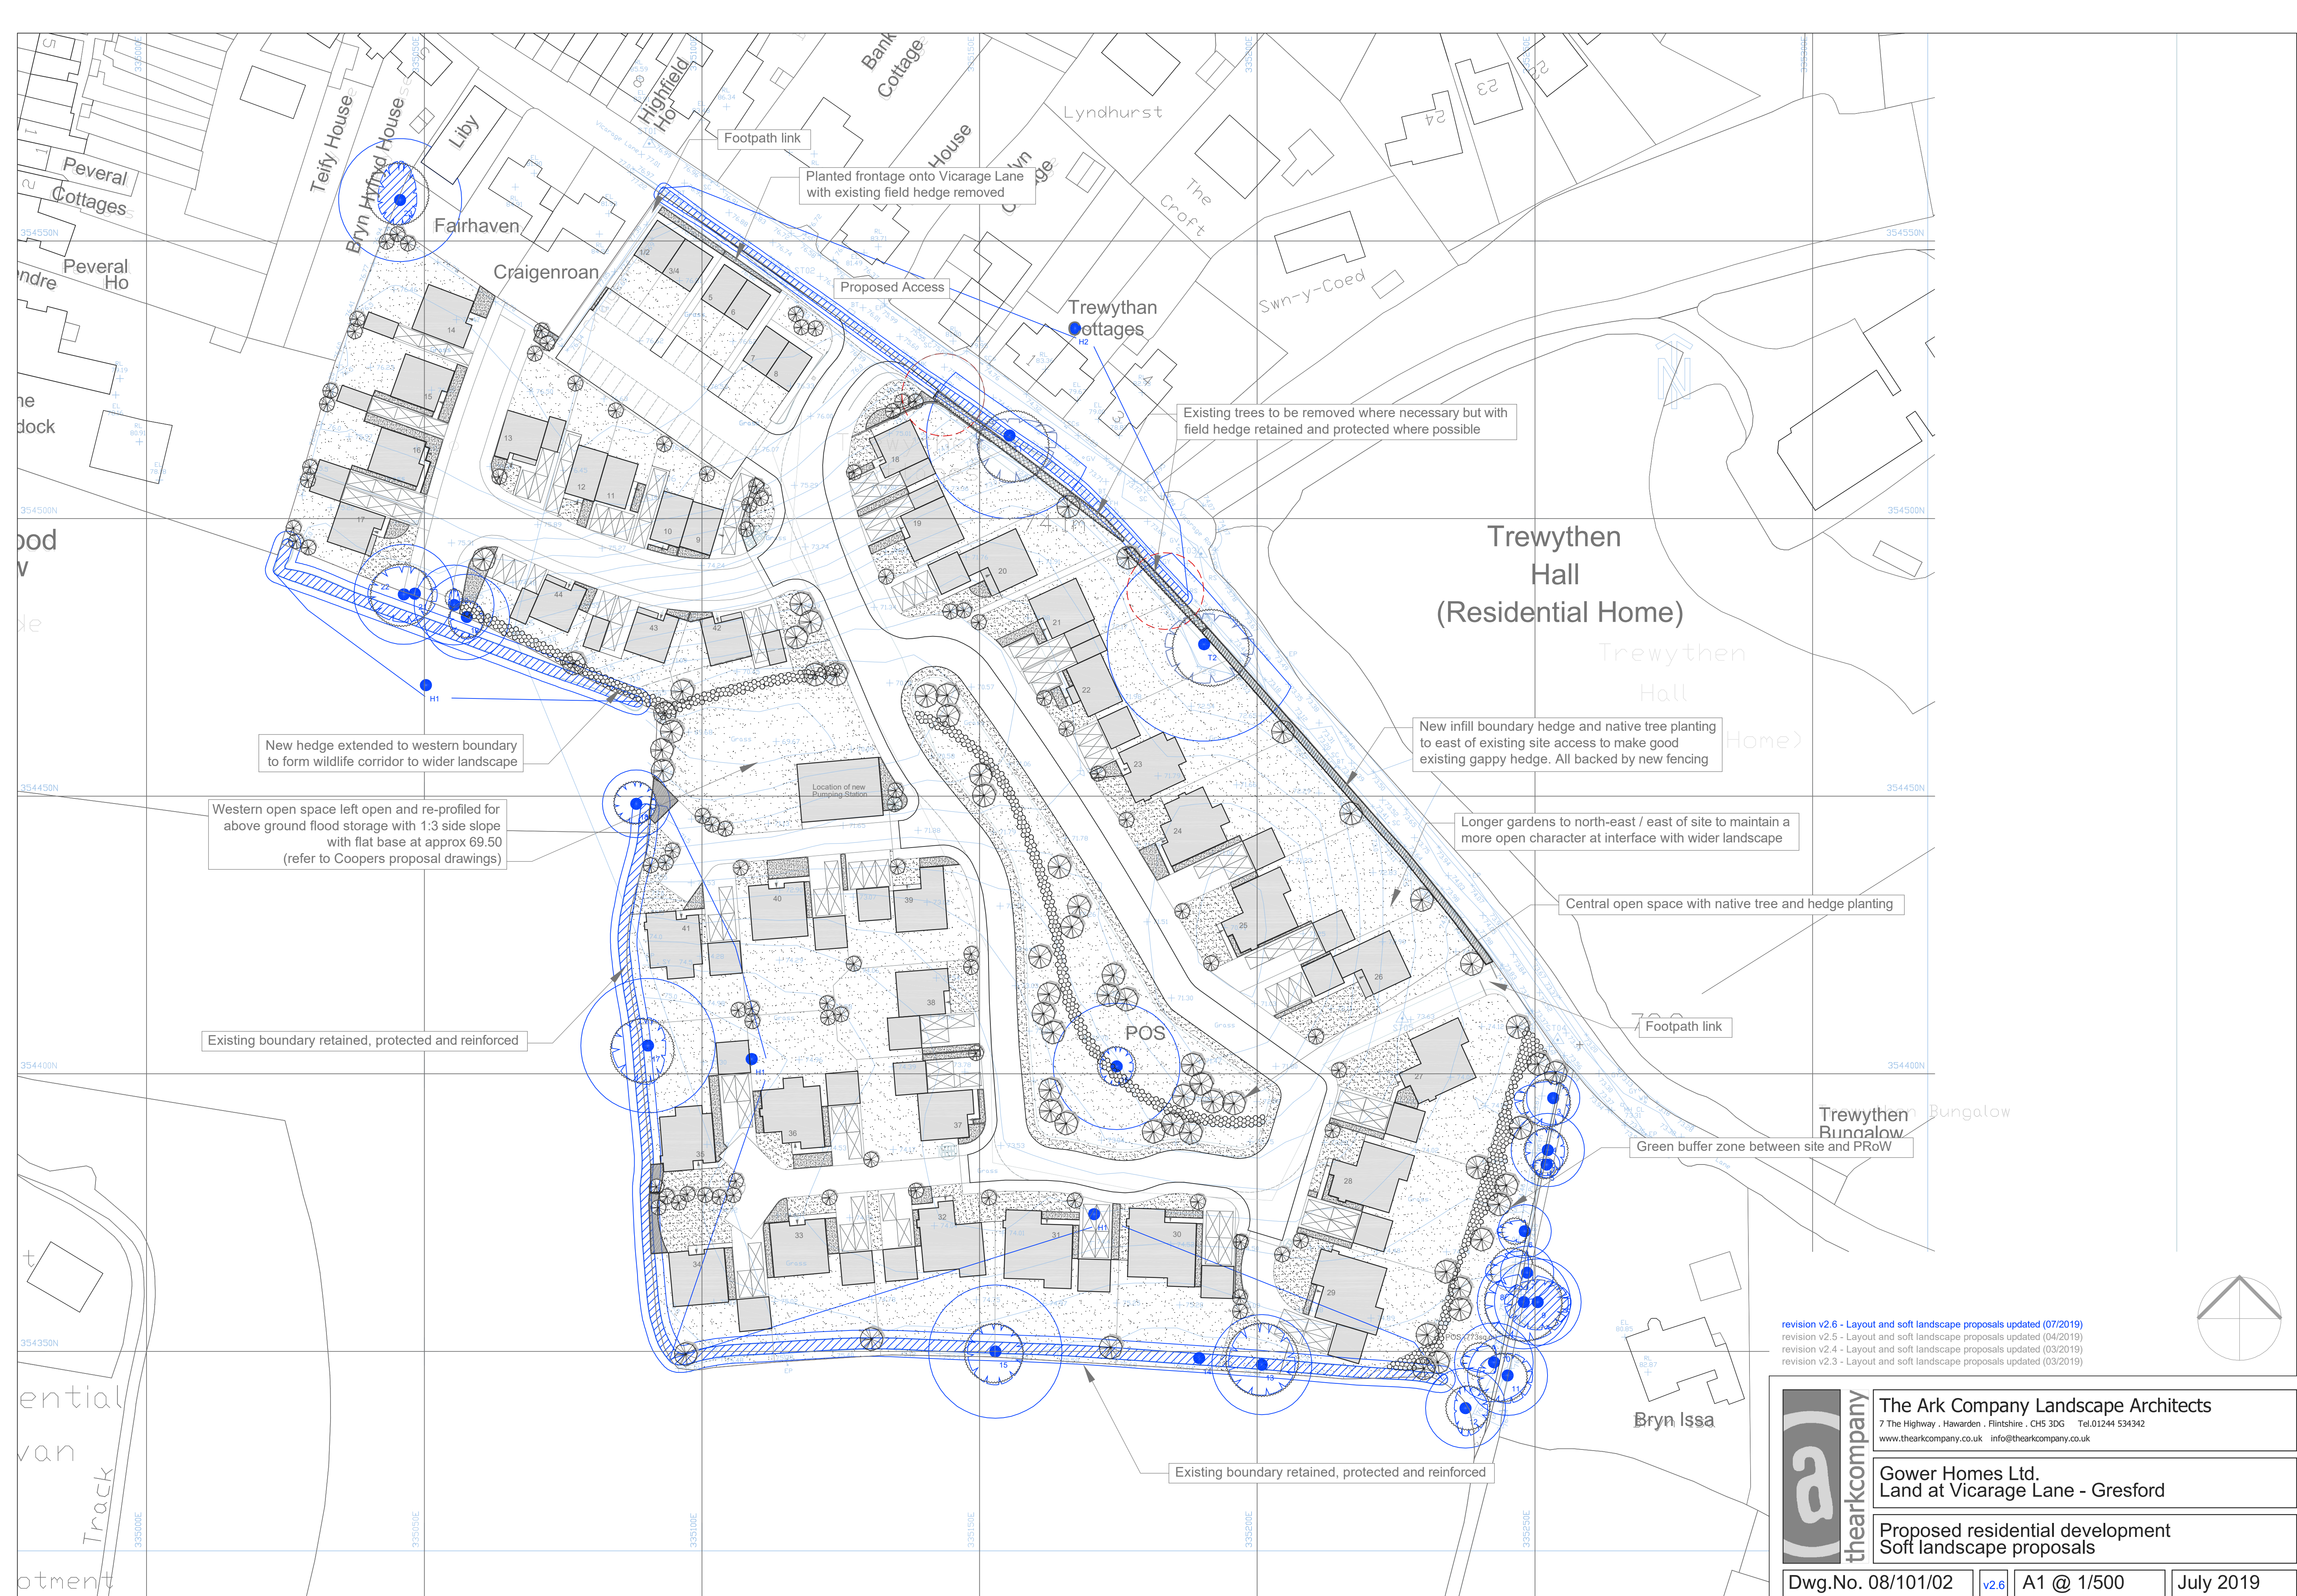

revision v2.6 - Layout and soft landscape proposals updated (07/2019)
revision v2.5 - Layout and soft landscape proposals updated (04/2019)
revision v2.4 - Layout and soft landscape proposals updated (03/2019)
revision v2.3 - Layout and soft landscape proposals updated (03/2019)



The Ark Company Landscape Architects
7 The Highway, Hawarden, Flintshire, CH5 3DG Tel.01244 534342
www.thearkcompany.co.uk info@thearkcompany.co.uk

Gower Homes Ltd.
Land at Vicarage Lane - Gresford

Proposed residential development
Soft landscape proposals

Dwg.No. 08/101/02

v2.6

A1 @ 1/500

July 2019