
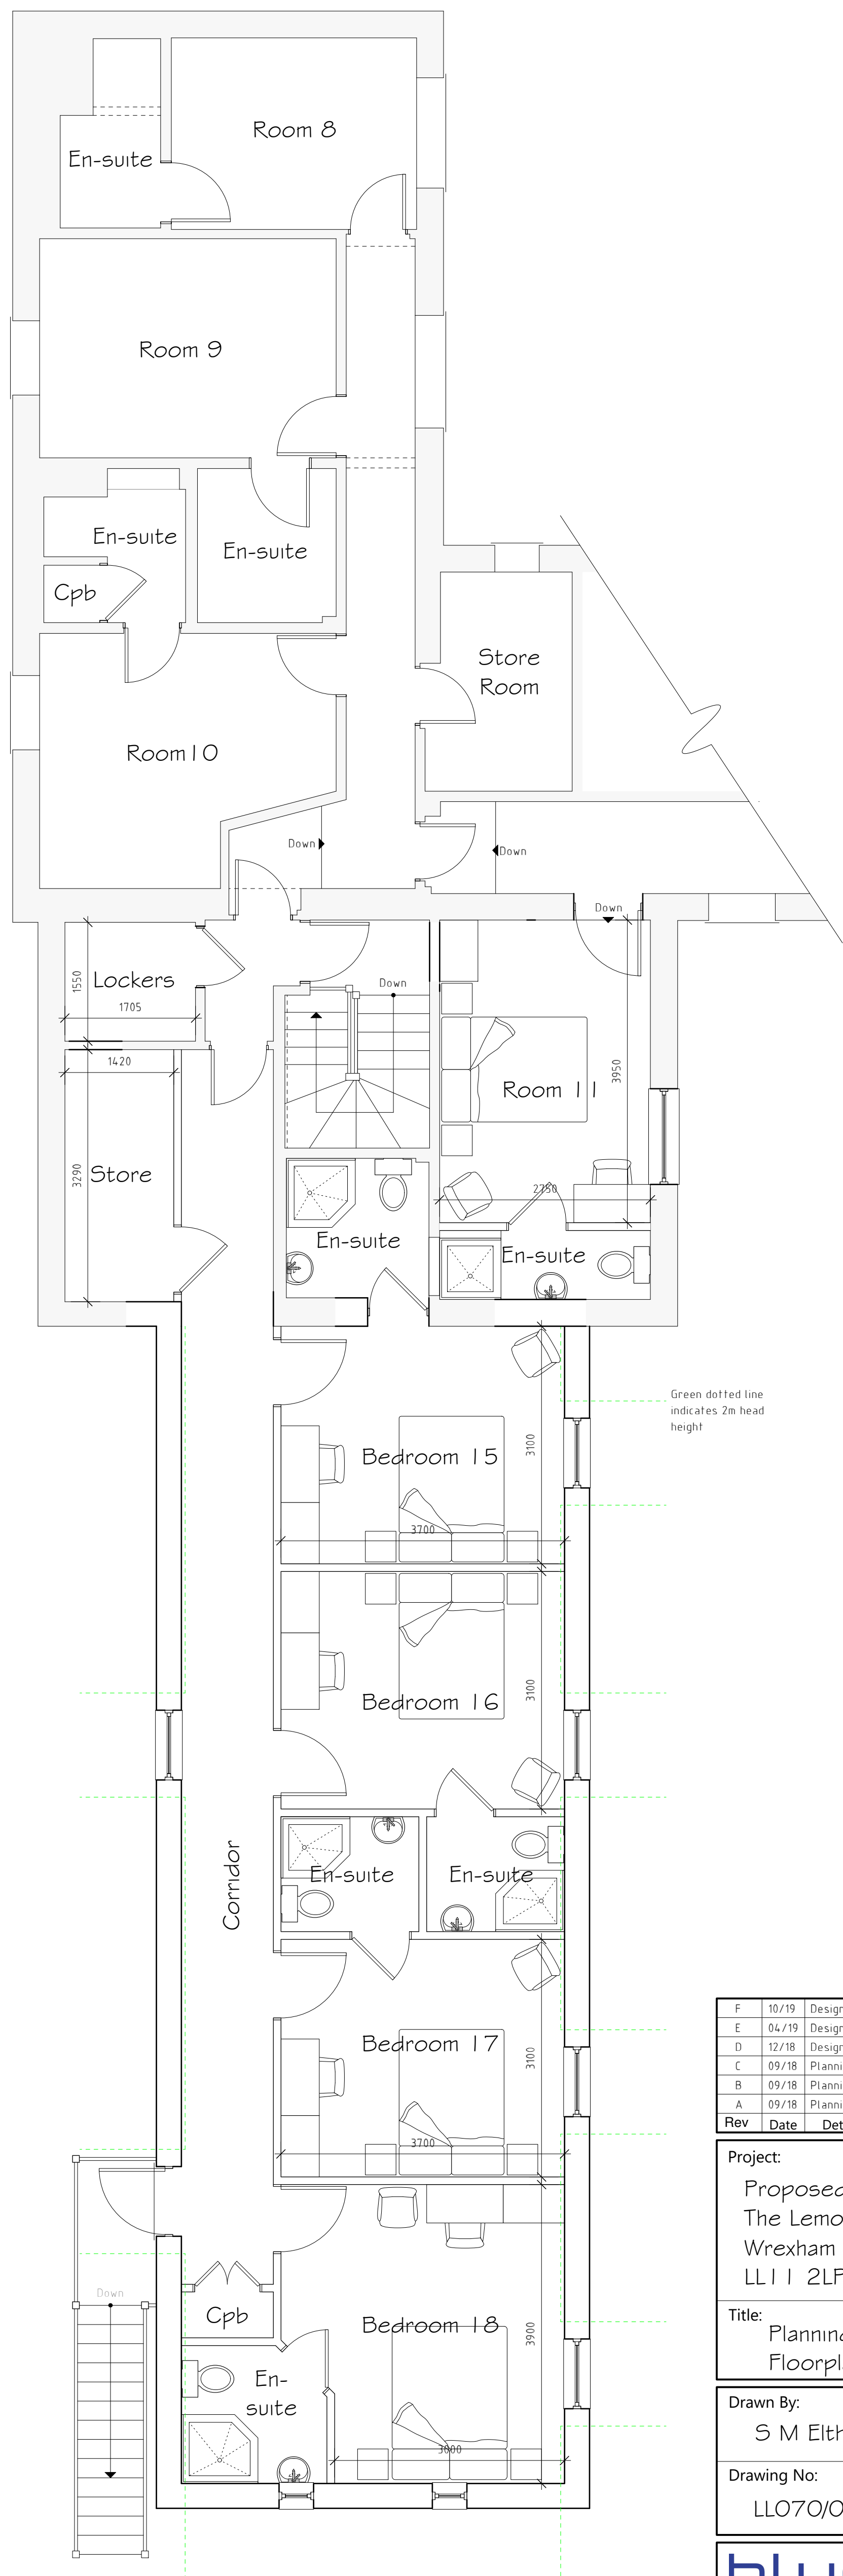


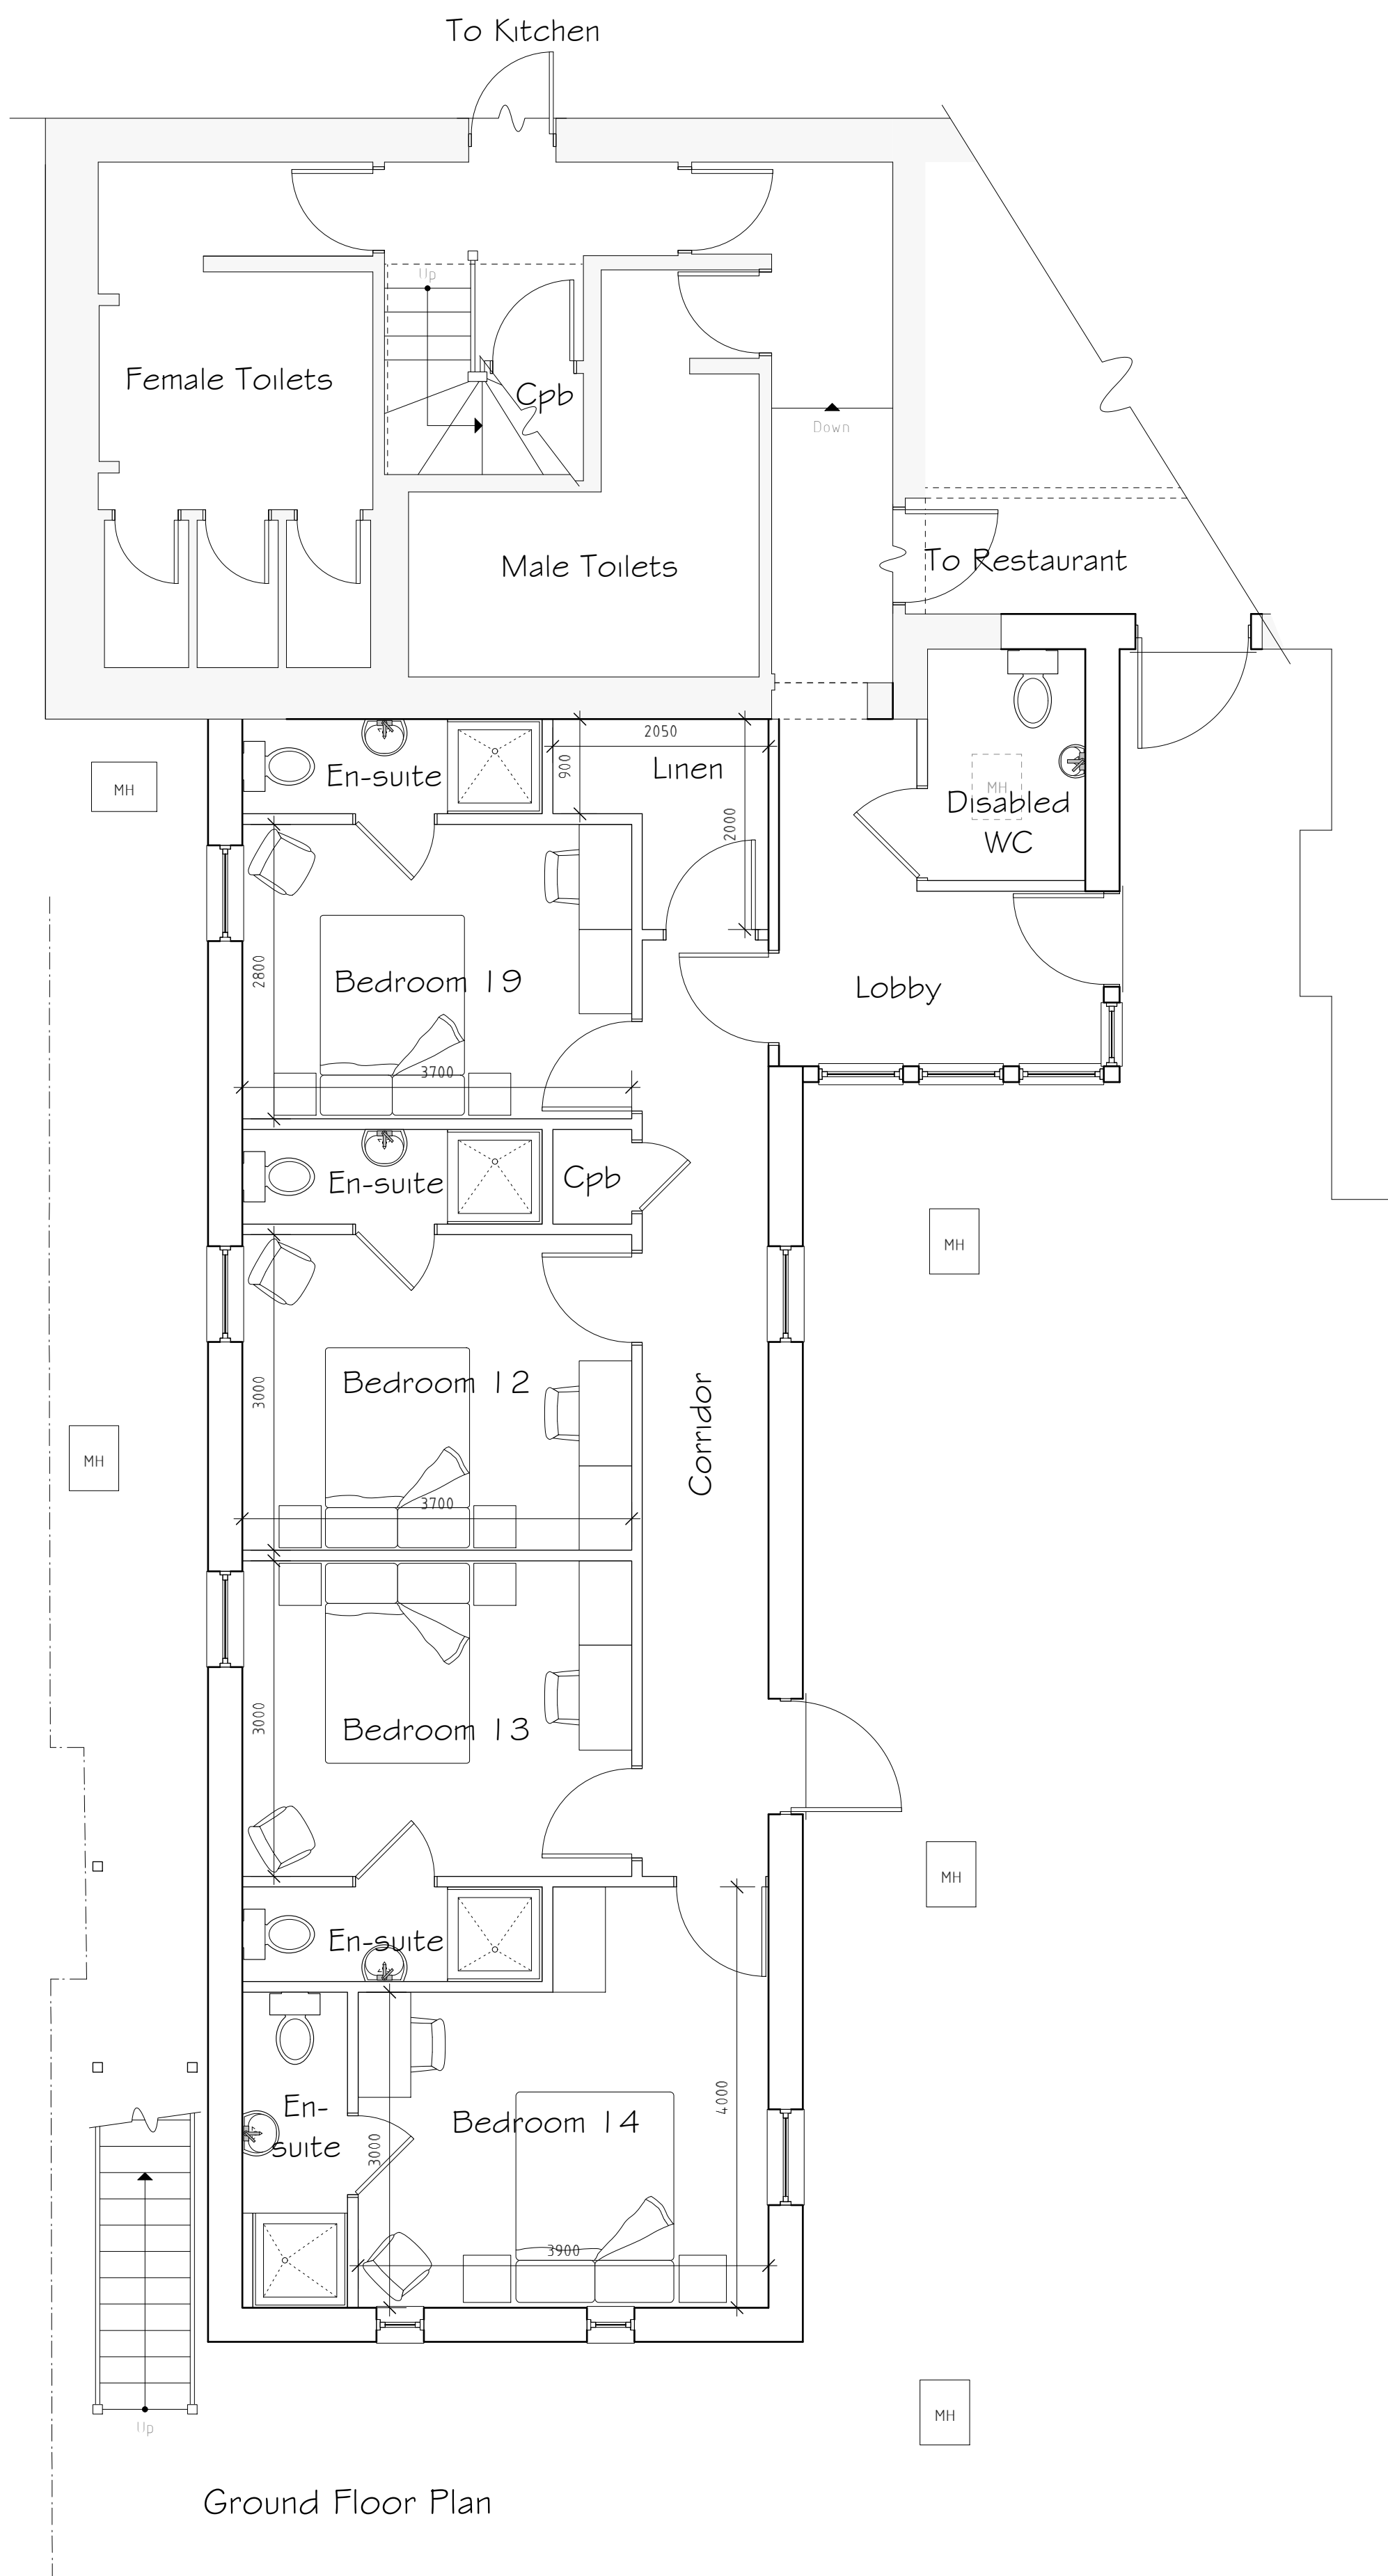

F	10/19	Design Amends	S.M.E
E	04/19	Design Amends	S.M.E
D	12/18	Design Amends	S.M.E
C	09/18	Planning Amends	E.M.J
B	09/18	Planning Amends	E.M.J
A	09/18	Planning Amends	S.M.E
Rev	Date	Detail	Initial

Project:
Proposed alterations at
The Lemon Tree
Wrexham
LL11 2LP

Title: Planning: Floorplans
Scale: (A1) 1:50

Drawn By: S M Eltham
Date: July 2018

Drawing No: LL070/003
Sheet: 1 of 2