


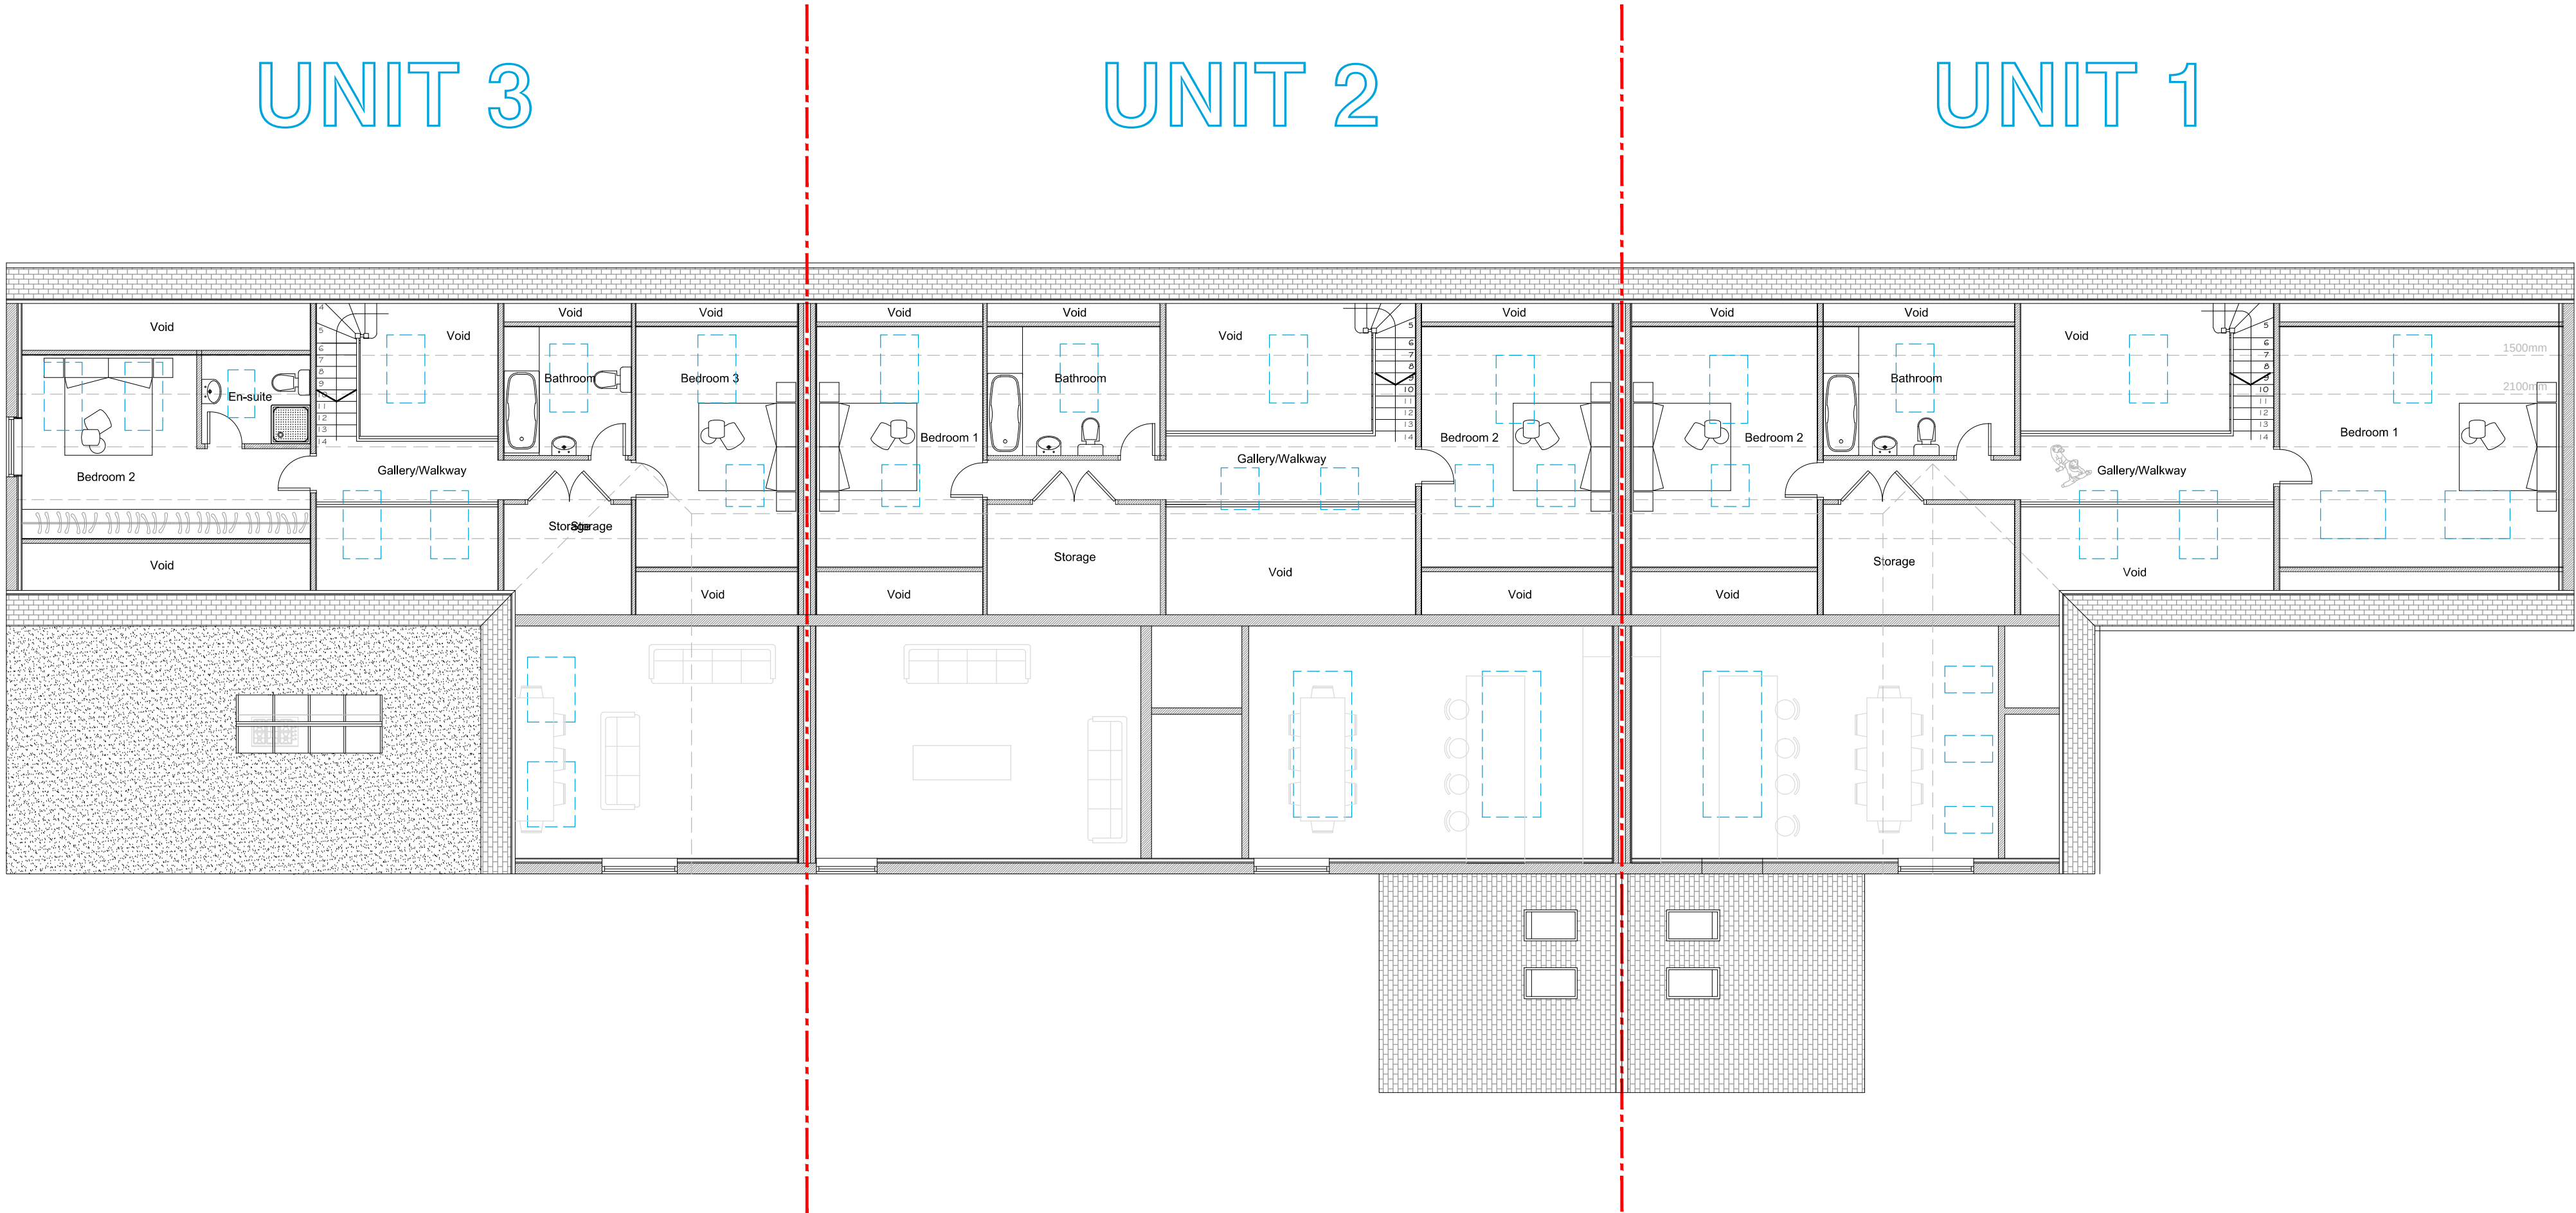

Proposed First Floor  
Plan  
Scale 1:100