


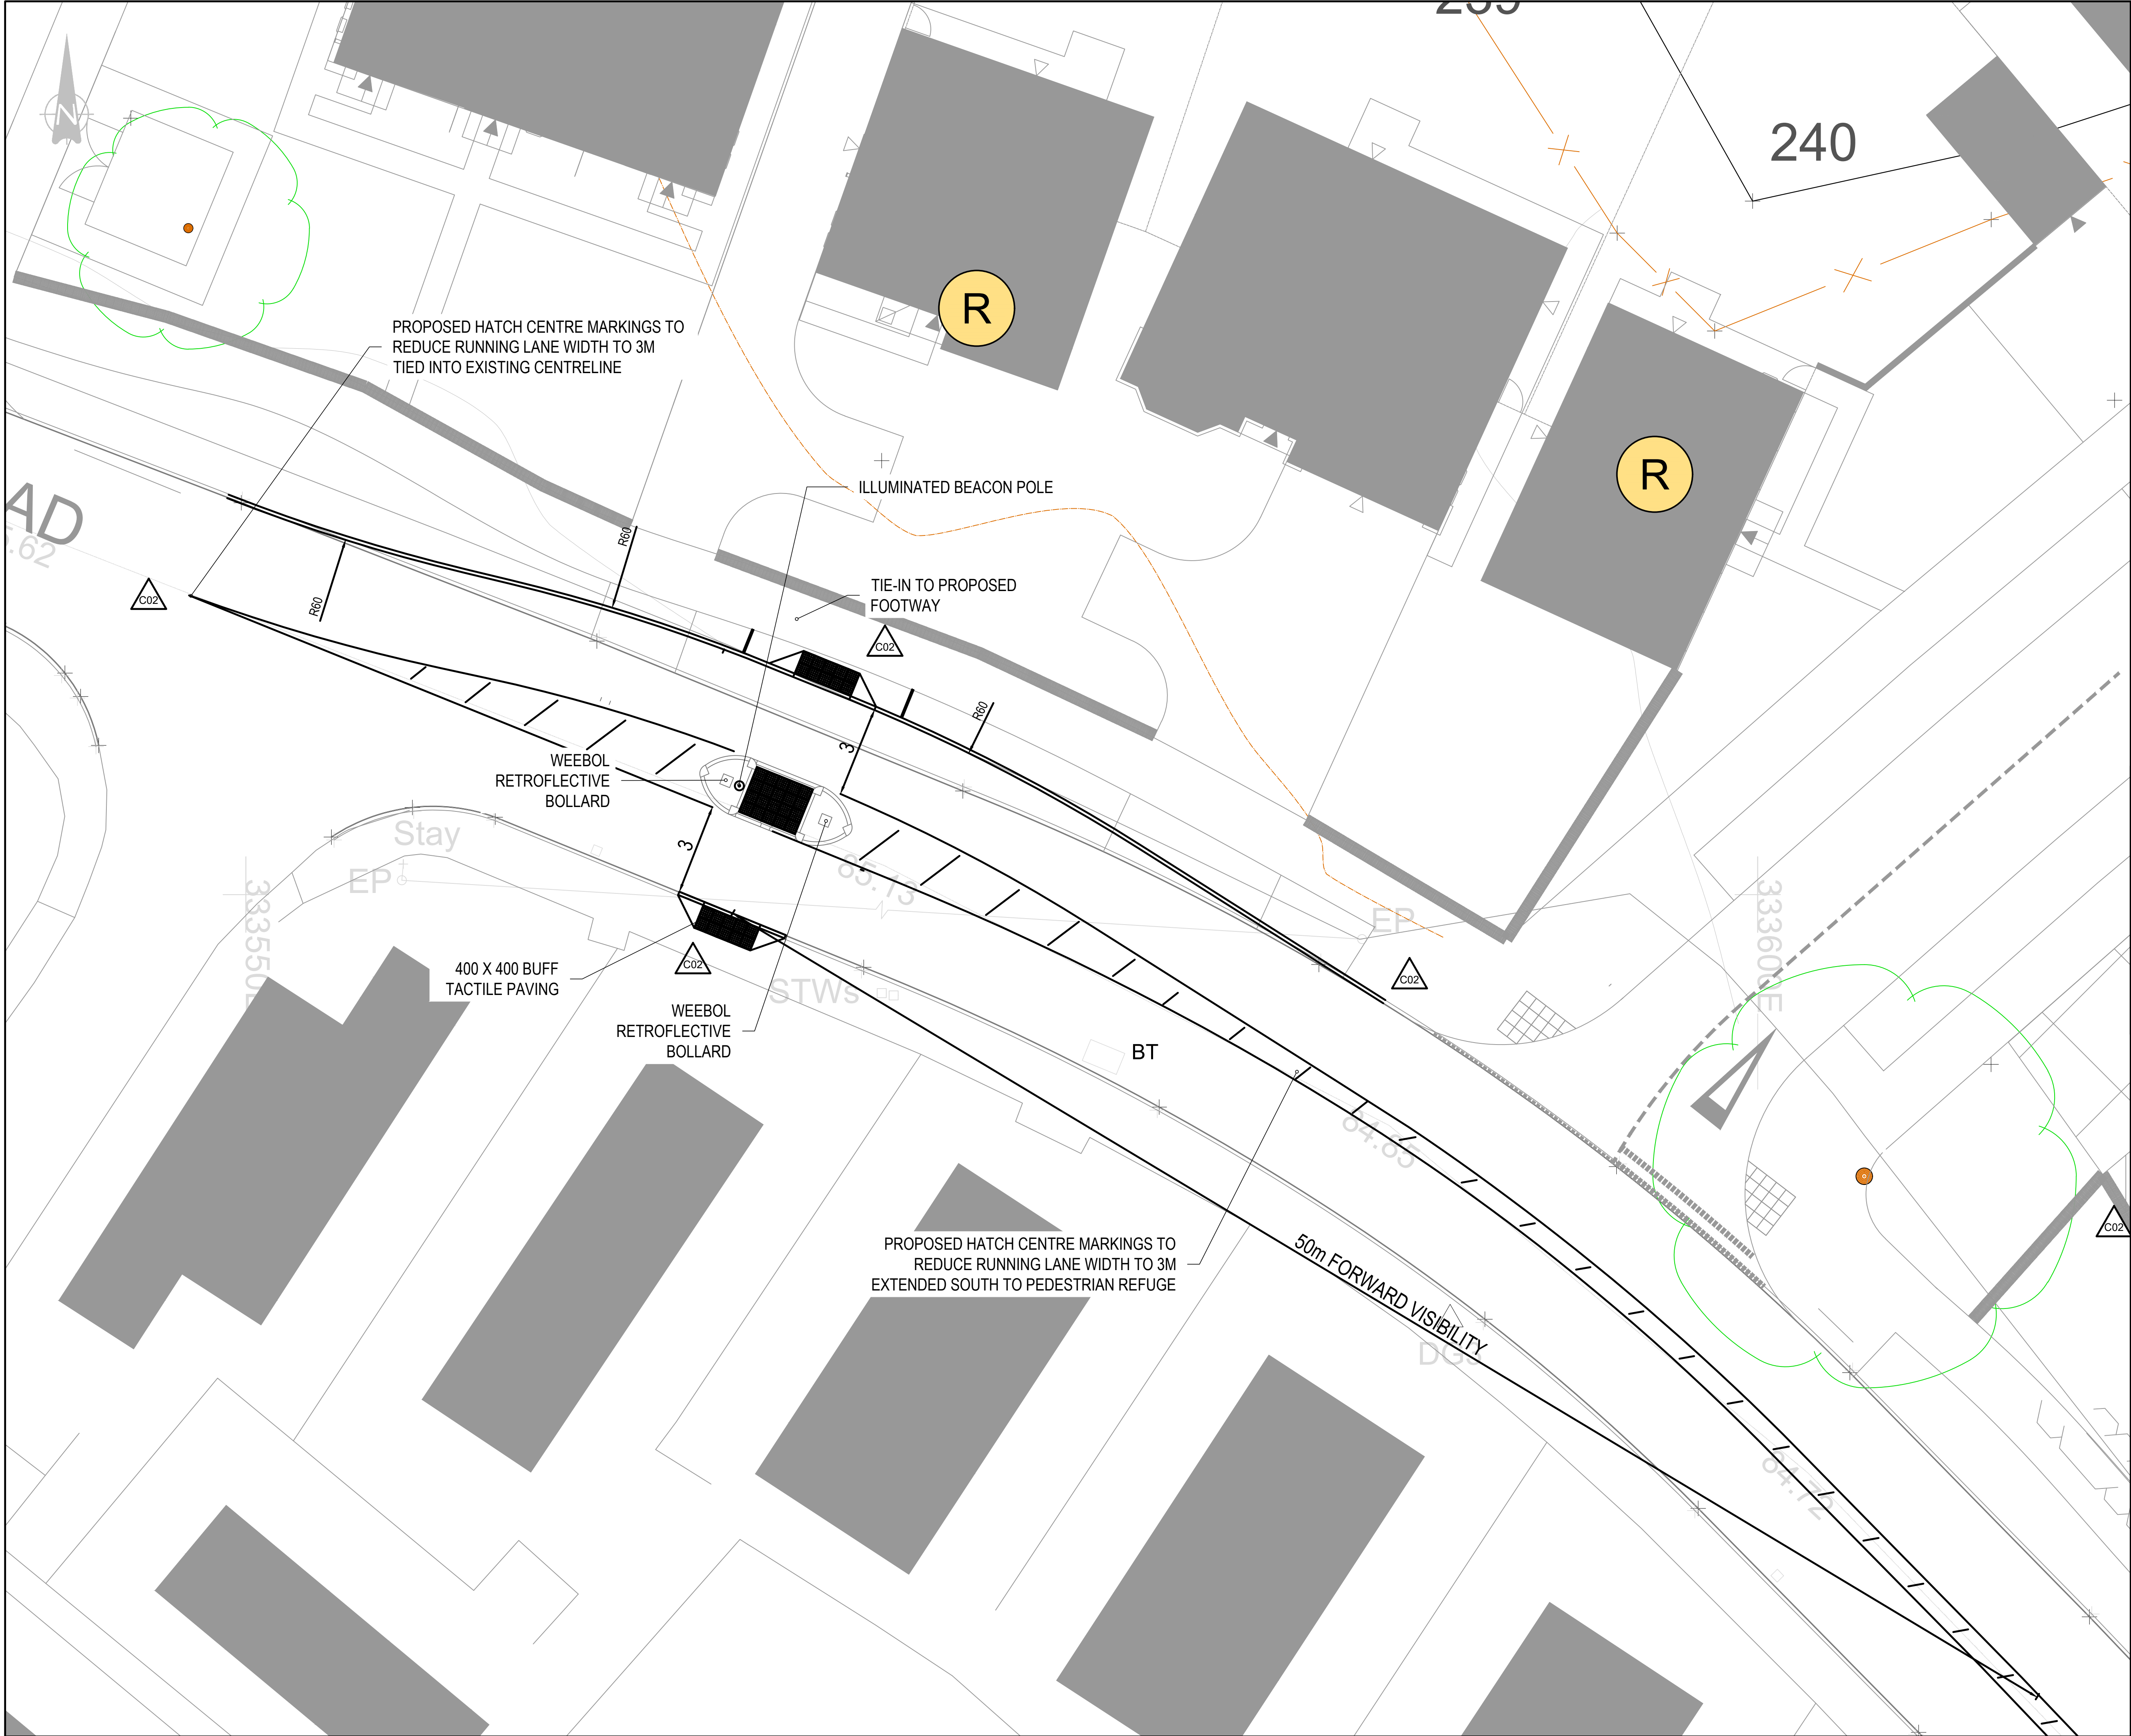

GENERAL NOTES:

- THIS DRAWING IS TO BE READ IN CONJUNCTION WITH ALL RELEVANT ARCHITECTS AND ENGINEERS DRAWINGS AND SPECIFICATIONS.
- DO NOT SCALE THIS DRAWING. ANY AMBIGUITIES, OMISSIONS AND ERRORS ON DRAWINGS SHALL BE BROUGHT TO THE ENGINEERS ATTENTION IMMEDIATELY. ALL DIMENSIONS MUST BE CHECKED / VERIFIED ON SITE.
- ALL DIMENSIONS ARE IN METRES UNLESS NOTED OTHERWISE.
- FOR GENERAL NOTES REFER TO DRAWING.

C02	MOVED EAST FOR REFUSE VEHICLE TRACKING	25/09/19	RM	RM
Rev:	Description:	Date:	By:	Chkd:

Merchant Exchange, 17-19 Whitworth Street West, Manchester, M1 5WG
0161 236 2394
manchester@curtins.com
www.curtins.com

Civils & Structures • Transport Planning • Environmental • Infrastructure • Geotechnical • Conservation & Heritage • Principal Designer
Birmingham • Bristol • Cambridge • Cardiff • Dublin • Edinburgh • Glasgow • Kentish • Leeds • Liverpool • London • Manchester • Nottingham

Status: **ISSUED FOR CONSTRUCTION APPROVAL**

Project: **GRESFORD ROAD LLAY**

Dwg Title: **GRESFORD ROAD PED REFUGE 2
KERBS & MARKING**

Size:	Date:	Drawn By:	Designed By:	Checked By:
A1	25/09/2019	RM	LK	RM

Scale: 1:100

Project No:	Originator:	Zone:	Level:	Type:	Discipline:	Category / Number:	Rev:
065665	CUR	ZZ	XX	DR	D	9532	-C02

U:\m4\GP\Projects\065665 - 070000\065665 - The Artful, Dashed\QMS 4 Production\B Models & Drawings_C04\CD041