

0m 2m 4m 6m 8m

VISUAL SCALE 1:100 @ A0

The originator shall have no responsibility for any liability, loss, cost, damage or expense arising from or resulting from the use of this document other than for its intended purpose on the project.

This drawing shall be read in conjunction with all other relevant drawings, specifications and associated documentation. Any discrepancies, errors or omissions shall be reported to the originator before proceeding with work. All dimensions are to be checked on site by the contractor prior to proceeding with any work. This drawing shall not be scaled to ascertain any dimensions, work to figured dimensions only.

DISCLAIMER

When this drawing is issued in CAD, it is an uncontrolled version issued for information only. It should be used to prepare the construction documents. It should not be used for any other purpose.

SOFTWARE INTEROPERABILITY

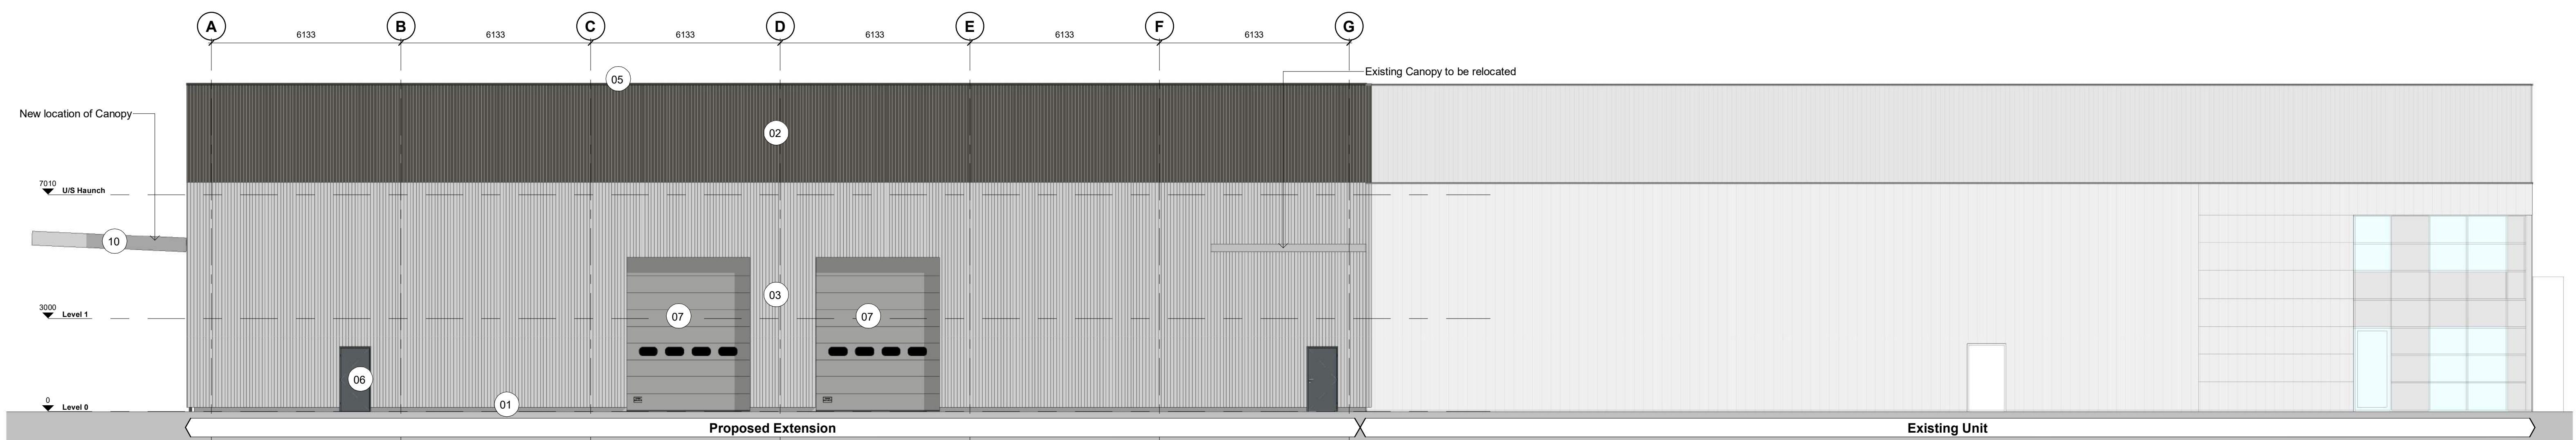
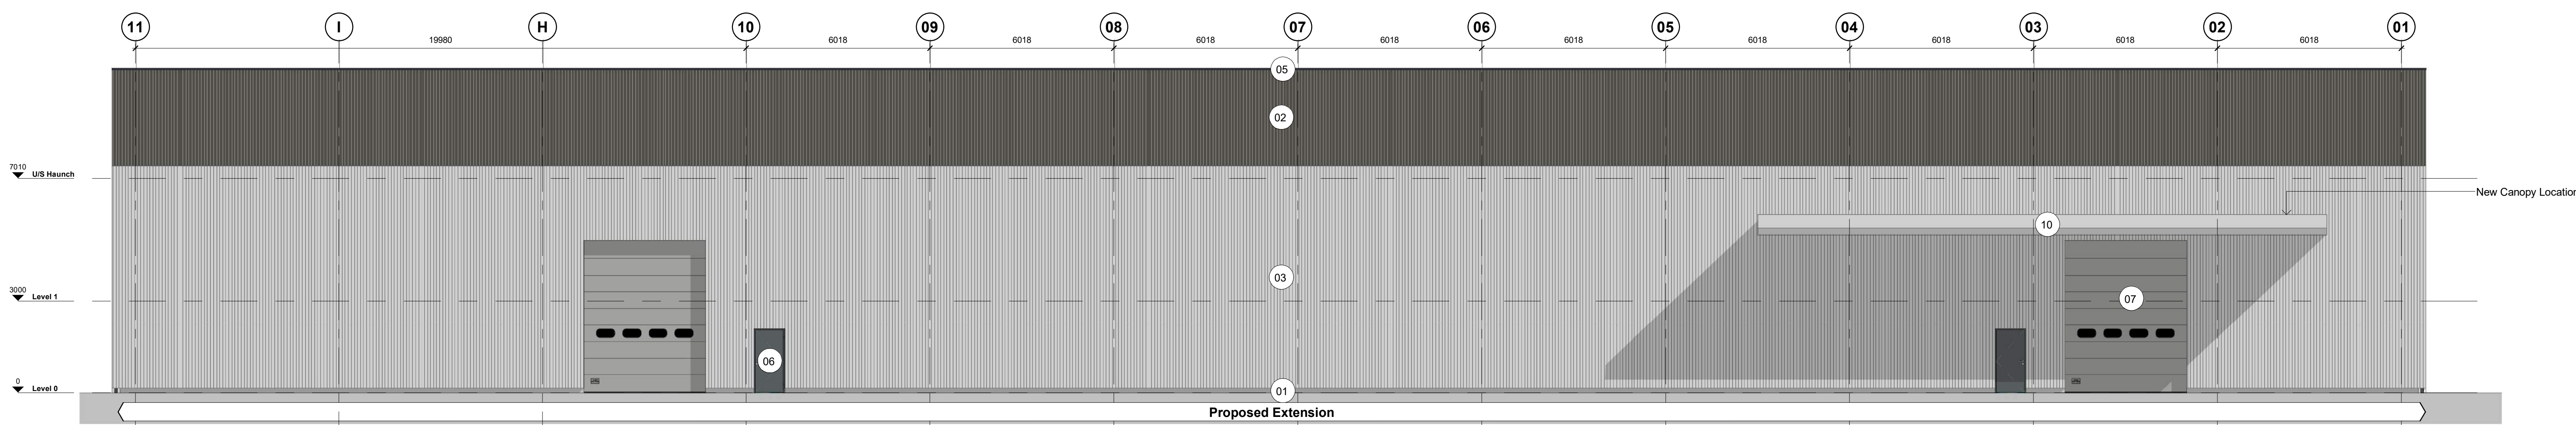
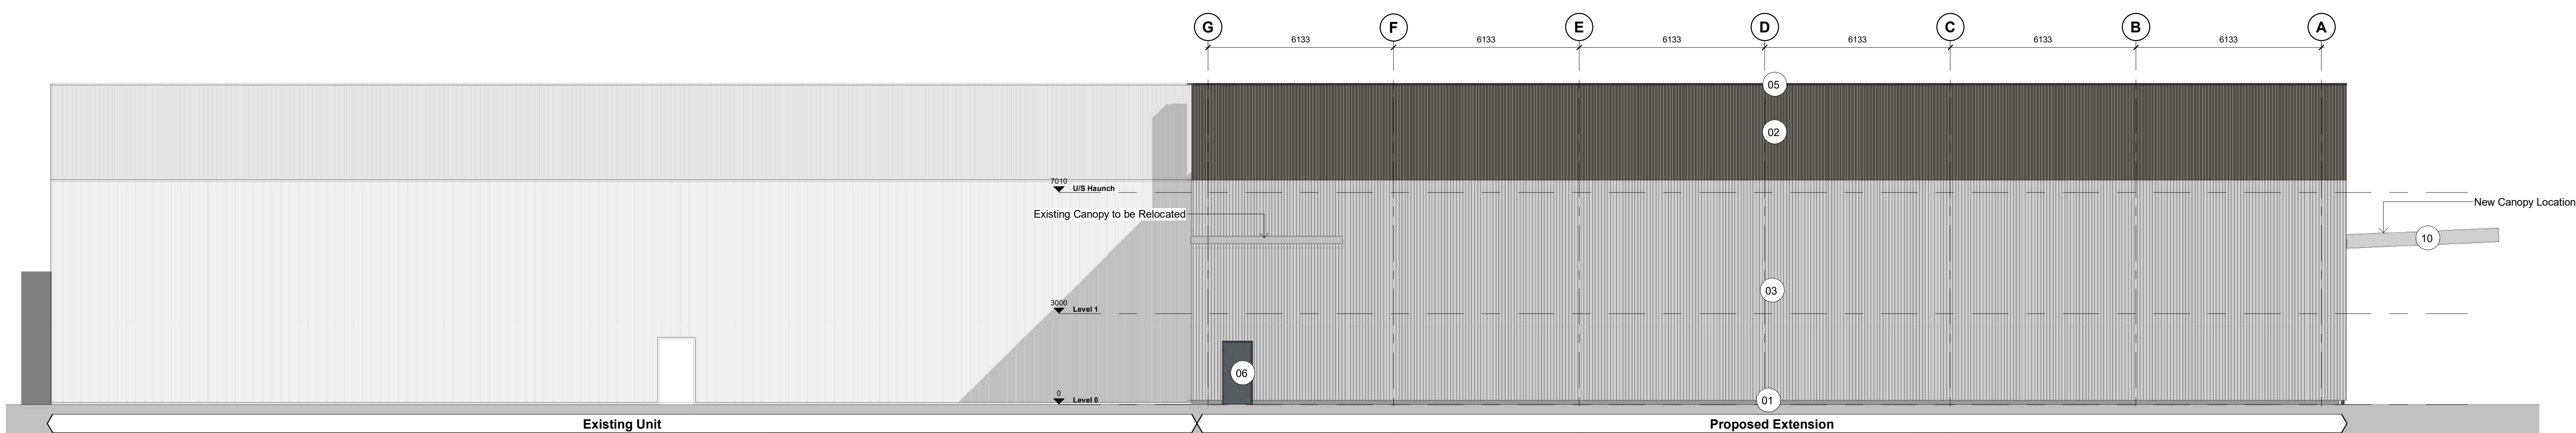
C4 Projects prepared this drawing using AutoCAD (2021). C4 Projects does not accept liability for any loss or degradation of any information held in the drawing resulting from the translation from the original (as issued) to any other format or from the subsequent saving of it in any other programme.

Hazard Identification

ref hazard date

Materials Legend

Number	Material
01	Pre-cast concrete edge beam to perimeter of building below cladding.
02	Vertical trapezoidal 32-1000 built-up cladding system. Mattin Grey (BS-1825).
03	Vertical trapezoidal 32-1000 built-up cladding system in Silver (RAL 9006).
05	PVC cladding and associated rainwater goods and drainage system or similar approved in Mattin Grey (RAL 7016).
06	Steel personnel doors with anti-vandal ironmongery - door colour to match surrounding cladding. Internal finish White.
07	Steel personnel doors with anti-vandal ironmongery - door colour to match surrounding cladding. Internal finish White.
08	Steel personnel doors with anti-vandal ironmongery - door colour to match surrounding cladding. Internal finish White.
09	Steel personnel doors with anti-vandal ironmongery - door colour to match surrounding cladding. Internal finish White.
10	Existing canopy relocated.

1 Clywedog Road Elevation
1:1002 Service Yard Elevation
1:1003 Main Elevation
1:1004 Boundary Elevation
1:100

P2 Updated Following Comments SH 20.02.19 DC
P1 First Issue of Drawing RJ 11.02.19 DC

Rev: Revision Details Drawn Date Checked

C4 Projects
The Chapel, Old Cherry Lane,
Lymington, Hampshire,
SO41 1TA
t: 01534 721 852
e: info@c4projects.co.uk
www.c4projects.co.uk

Project Management • Architecture • Building Surveying • Cost Consultancy

Client

Tension Control Bolts Ltd

Project

TCS Facility Extension
TCS House, Clywedog Road South, Wrexham
Industrial Estate, Wrexham, LL13 9XS

Drawing Title

GA Elevations as Proposed

Status Purpose of Issue

S2 SUITABLE FOR INFORMATION

Drawn by RJ Created 11.02.19

C4 Job no. 18138 Scale 1:100 @ A0

Dig no. 18138-C4C-B1-ZZ-DR-A-2100 Rev P2